


PLAN SYMBOLS

STATE LINE.	
COUNTY LINE.	
TOWNSHIP OR RANGE LINE.	
SECTION LINE.	
QUARTER LINE.	
SIXTEENTH LINE.	
RIGHT-OF-WAY LINE.	
PRESENT RIGHT-OF-WAY LINE.	
CONTROL OF ACCESS LINE.	
PROPERTY LINE (Except Land Lines).	
VACATED PLATTED PROPERTY.	
CORPORATE OR CITY LIMITS.	
TRUNK HIGHWAY CENTER LINE.	
RETAINING WALL.	
RAILROAD.	
RAILROAD RIGHT-OF-WAY LINE.	
RIVER OR CREEK.	
DRY RUN.	
DRAINAGE DITCH.	
DRAIN TILE.	
CULVERT.	
DROP INLET.	
GUARD RAIL.	
BARBED WIRE FENCE.	
WOVEN WIRE FENCE.	
CHAIN LINK FENCE.	
RAILROAD SNOW FENCE.	
STONE WALL OR FENCE.	
HEDGE.	
RAILROAD CROSSING SIGN.	
RAILROAD CROSSING BELL.	
ELECTRIC WARNING SIGN.	
CROSSING GATE.	
MEANDER CORNER.	
SPRINGS.	
MARSH.	
TIMBER ORCHARD.	
BRUSH.	
NURSERY.	
CATCH BASIN.	
FIRE HYDRANT.	
GATE VALVE.	
SANITARY SEWER MANHOLE.	
STORM SEWER MANHOLE.	
OVERPASS (Highway Over).	
UNDERPASS (Highway Under).	
BRIDGE.	
BUILDING (One Story Frame).	
F-FRAME.	
C-CONCRETE.	
S-STONE.	
T-TILE.	
B-BRICK.	
ST-STUCCO.	
IRON PIPE OR ROD.	
MONUMENT (STONE, CONCRETE, OR METAL).	
WOODEN HUB.	
GRAVEL PIT.	
ROCK QUARRY.	
MAILBOX.	
SIGN.	
UTILITY SYMBOLS	
POWER POLE LINE.	
TELEPHONE OR TELEGRAPH POLE LINE.	
JOINT TELEPHONE AND POWER ON POWER POLES.	
JOINT TELEPHONE AND POWER ON TELEPHONE POLES.	
POWER POLE.	
ANCHOR.	
STEEL TOWER.	
STREET LIGHT.	
PEDESTAL (TELEPHONE CABLE TERMINAL).	
GAS MAIN.	
WATER MAIN.	
CONDUIT.	
TELEPHONE CABLE IN CONDUIT.	
ELECTRIC CABLE IN CONDUIT.	
TELEPHONE MANHOLE.	
ELECTRIC MANHOLE.	
BURIED TELEPHONE CABLE.	
BURIED ELECTRIC CABLE.	
BURIED TELEVISION CABLE.	
BURIED FIBER OPTIC.	
SEWER, (SANITARY).	
SEWER, (STORM).	
SEWER MANHOLE.	

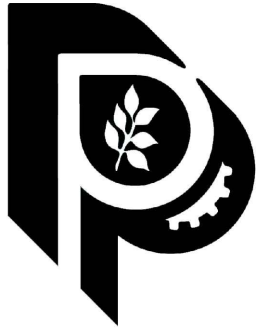

CITY OF PLYMOUTH


HENNEPIN COUNTY, MINNESOTA

CONSTRUCTION PLANS FOR :

GRADING, AGGREGATE BASE, BITUMINOUS PAVING, BITUMINOUS TRAIL, CONCRETE SIDEWALK, CONCRETE CURB & GUTTER, DRAINAGE, TURF ESTABLISHMENT, AND RETAINING WALLS.

KILMER PARK STREET RECONSTRUCTION

CITY PROJECT NO. ST189001.001

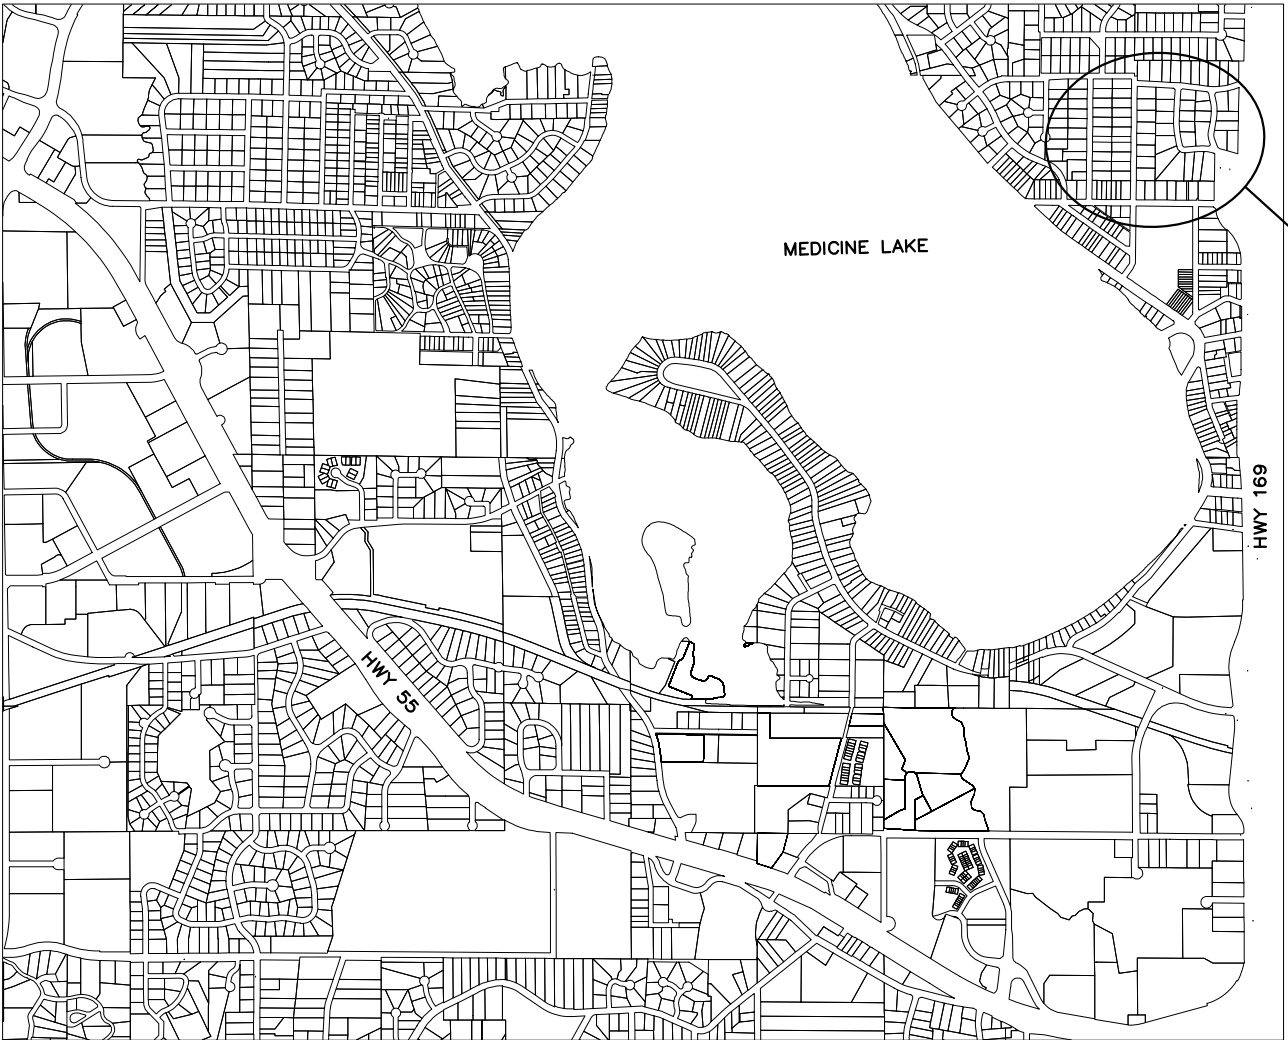

PROJECT AREA

INDEX:

SHEET NO.	SHEET DESCRIPTION
1	TITLE
2	GENERAL LAYOUT
3	CONSTRUCTION NOTES
4	TYPICAL SECTIONS
5-6	ALIGNMENT PLANS AND TABULATION
7-15	DETAILS
16-17	STORMWATER POLLUTION PREVENTION PLAN
18	CONSTRUCTION PHASING MAP
19-22	REMOVALS
23-30	CONSTRUCTION PLANS & PROFILES
31-39	INTERSECTION DETAILS & PROFILES
40	PEDESTRIAN RAMP PLANS
41-43	STRUCTURE SCHEDULES
44-57	DRAINAGE PLANS
58-61	EROSION CONTROL & TURF ESTABLISHMENT PLAN
62-64	RETAINING WALL PLANS & PROFILES
65-106	CROSS SECTIONS

THIS PLAN SET CONTAINS 106 SHEETS

SCALES :

PLAN	50'
(PLAN)	30'
PROFILE	50'
(X PROFILE)	30'
VERT.	5'
X-SECTIONS	10'
VERT.	5'

I HEREBY CERTIFY THAT THIS PLAN WAS PREPARED BY ME OR UNDER MY DIRECT SUPERVISION AND THAT I AM A DULY LICENSED PROFESSIONAL ENGINEER UNDER THE LAWS OF THE STATE OF MINNESOTA.

ENGR. MICHAEL J. PAYNE, P.E., ASSISTANT CITY ENGINEER

Reg. No. 50484 Date 3-13-18




STATE AID PROJECT NO.

CITY PROJECT NO.
ST189001.001

SHEET
1
OF
106

THE SUBSURFACE UTILITY INFORMATION IN THIS PLAN IS UTILITY LEVEL QUALITY D. THIS QUALITY LEVEL WAS DETERMINED ACCORDING TO THE GUIDELINES OF CI/ASCE 38-02, ENTITLED "STANDARD GUIDELINES FOR THE COLLECTION AND DEPICTION OF EXISTING SUBSURFACE UTILITY DATA."

GOPHER STATE ONE CALL: (651) 454-0002

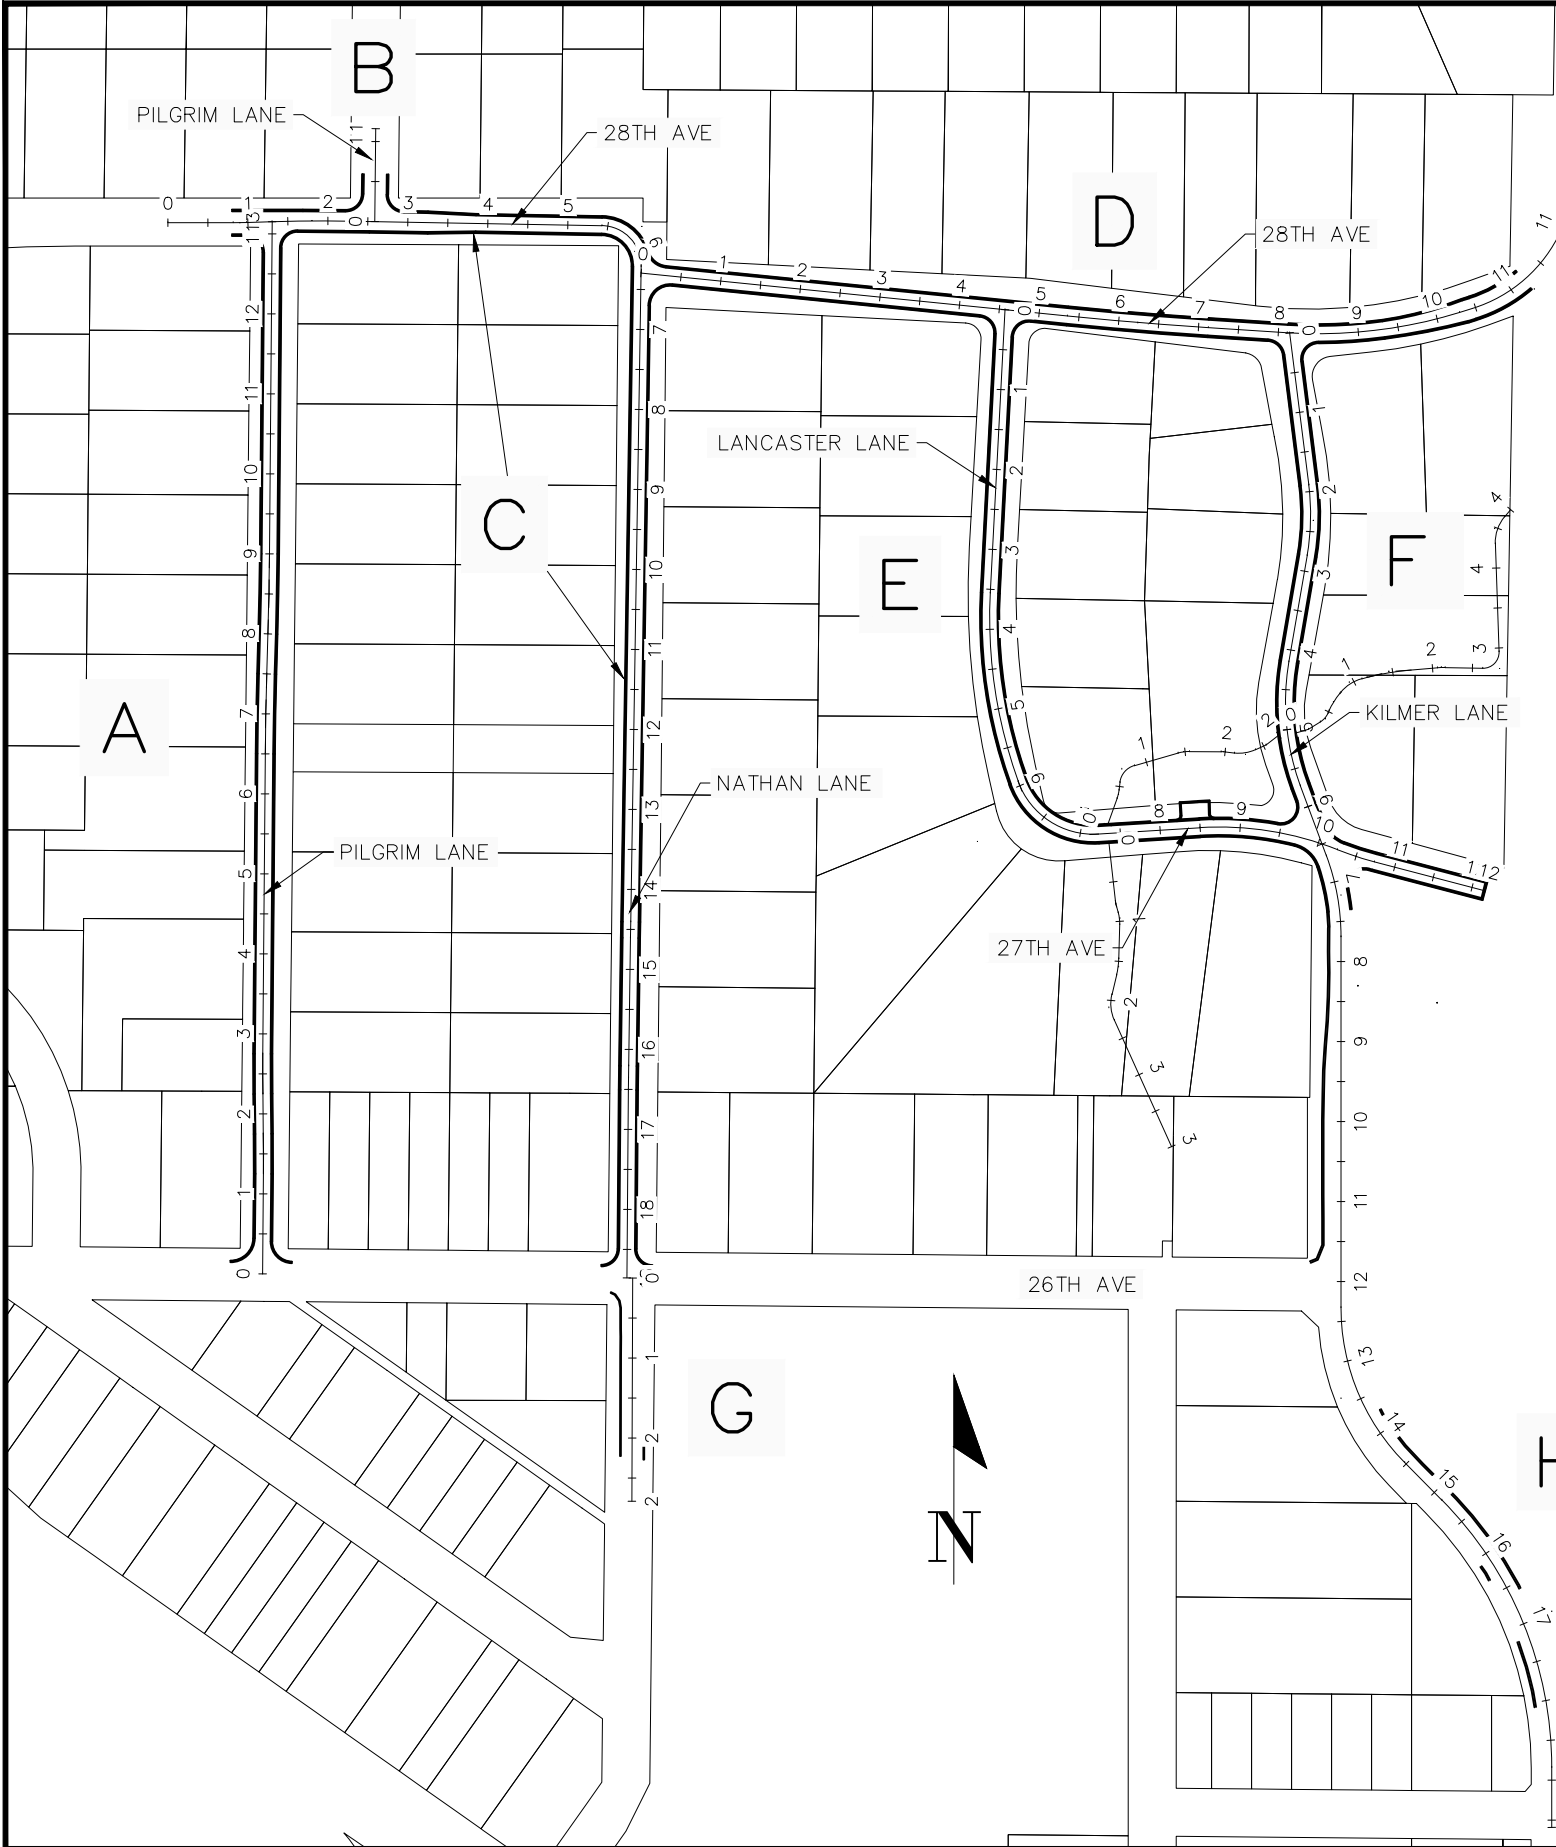


SHEET DESCRIPTION	SHEET INDEX							
	SHEET NO.							
	A	B	C	D	E	F	G	H
REMOVALS PLAN	19	19	19-20	20	21	22	20	22
CONSTRUCTION PLANS	23	24	24-25	26	27-28	38-39	-	29-30
STORM SEWER & PLANS & PROFILES	44	-	45-46	47	48-49	50-51	46	50-51
INTERSECTION DETAILS	31-32	33	34-35	34,36-37	36,38-39	37-39	-	-
EROSION CONTROL & RESTORATION	58	59	58-59	59	60	61	59	61

NO	DATE	BY	CKD	APPR	REVISION

I hereby certify that this plan, specification or report was prepared by me or under my direct supervision and that I am a duly Licensed Professional Engineer under the laws of the State of Minnesota.

Signature: *[Signature]*
MICHAEL J. PAYNE
Date: 3-13-18 License#: 50484

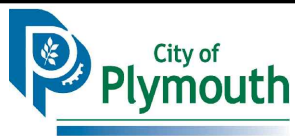

PLYMOUTH, MINNESOTA
KILMER PARK STREET
RECONSTRUCTION

LAYOUT

STATE AID PROJECT NO.	DRAWN BY	DATE
-----	M. PAYNE	2-18
COUNTY PROJECT NO.	DESIGNED BY	
-----	M. PAYNE	2-18
CITY PROJECT NO.	CHECKED BY	
ST189001.001	M. PAYNE	2-18
	REVIEWED BY	
	J. RENNEBERG	2-18

GENERAL NOTES:

GRADING, BASE, AND SURFACE

1. SUITABLE GRADING MATERIAL ON THIS PROJECT, WHETHER OBTAINED LOCALLY OR FROM BORROW, SHALL CONSIST OF ALL SOILS EXCEPT TOPSOIL, DEBRIS, PEAT, MUCK, AND ORGANIC OR OTHER UNSTABLE MATERIAL.
2. UNSUITABLE MATERIALS ARE TOPSOILS, DEBRIS, PEAT, MUCK, AND ORGANIC OR OTHER UNSTABLE SOIL.
3. SELECT GRANULAR MATERIAL IS DEFINED AS MATERIAL MEETING THE REQUIREMENTS OF SPEC. 3149.2B2.
4. STRIP SOD AND TOPSOIL FROM AREAS TO BE DISTURBED BY CONSTRUCTION AND REUSE AS SLOPE DRESSING. FOR ESTIMATING PURPOSES THE DEPTH OF TOPSOIL AVAILABLE IS CONSIDERED TO BE 6”.
5. ALL TOPSOIL STRIPPING WILL BE CONSIDERED TO BE COMMON EXCAVATION.
6. EXCESS TOPSOIL AND MUCK MATERIAL SHALL BE USED THROUGHOUT THE PROJECT AND AS DIRECTED BY THE ENGINEER.
7. THE BOTTOM OF ALL SUBCUTS SHALL BE SHAPED AND COMPACTED BY THE ”QUALITY COMPACTION METHOD”. THE CONTRACTOR SHALL USE A MINIMUM OF 4 PASSES OF AN APPROVED COMPACTION DEVICE.
8. WHERE CONNECTING TO THE INPLACE ROADWAYS AT THE TERMINI OF PROPOSED CONSTRUCTION, CUT VERTICALLY TO THE BOTTOM OF THE INPLACE SURFACING OR TO THE BOTTOM OF THE NEW SURFACING, WHICHEVER IS DEEPER, THEN 1V:20H TO THE BOTTOM OF THE RECOMMENDED SUBGRADE EXCAVATION, UNLESS OTHERWISE NOTED.
9. DITCH BOTTOMS, TOE OF FILL, CUT RUNOUTS, AND THE TOP EDGE OF THE BACKSLOPES SHALL BE ROUNDED REGARDLESS OF THE SECTION USED ON THE CROSS SECTION SHEETS.
10. PROVIDE FOR A UNIFORM BITUMINOUS TACK COAT BETWEEN ALL BITUMINOUS COURSES. THE TACK COAT SHALL BE IN ACCORDANCE WITH MN/DOT SPECIFICATION 2357 WITH THE FOLLOWING MODIFICATIONS:

10.1. THE TACK COAT SHALL CONSIST OF EMULSIFIED ASPHALT (CSS–1 OR CSS–1H) AND SHALL BE APPLIED BETWEEN ALL BITUMINOUS COURSES.
11. THE TACK COAT SHALL BE APPLIED AT A UNIFORM RATE OF 0.03 TO 0.05 GAL/SY BETWEEN BITUMINOUS LAYERS AND 0.07 TO 0.10 GAL/SY ON MILLED BITUMINOUS SURFACES PRIOR TO BEING OVERLAID.
12. ALL EXCESS EXCAVATED MATERIAL IS THE PROPERTY OF THE CONTRACTOR.

REMOVALS

13. PROVIDE FOR THE REMOVAL AND DISPOSAL OF ANY INPLACE SURFACING, GUARDRAIL, OTHER STRUCTURES OR DEBRIS THAT WOULD INTERFERE WITH CONSTRUCTION. ALL SUCH MATERIALS SHALL BECOME THE PROPERTY OF THE CONTRACTOR AND SHALL EITHER BE RECYCLED TO THE EXTENT ALLOWED OR DISPOSED OF OFF THE RIGHT OF WAY IN ACCORDANCE WITH THE SPEC 2140.3C. PROVIDE FOR SAW CUTTING AS DEEMED NECESSARY BY THE ENGINEER.
14. ALL USEABLE SALVAGED CASTINGS, VALVES, SIGNS, HYDRANTS, ETC. SHALL BE DELIVERED TO THE CITY OF PLYMOUTH PUBLIC WORKS.
15. NO TREES OR SHRUBS ARE TO BE REMOVED UNLESS MARKED BY THE CITY OF PLYMOUTH FOR REMOVAL.
16. TREES AND SHRUBS UNDER 4” DIA. ARE NOT SHOWN ON PLAN. TREES TO BE REMOVED MAY NOT BE SHOWN ON PLAN.
17. ALL PAVEMENT, INCLUDING DRIVEWAYS, IS TO BE SAWCUT AT THE MATCH POINT (INCIDENTAL).

TURF ESTABLISHMENT

18. PLACE A MINIMUM OF 4 INCHES OF TOPSOIL ON ALL AREAS SCHEDULED FOR PERMANENT TURF ESTABLISHMENT.
19. ALL DISTURBED AREAS SHALL BE RESTORED WITH SOD.

MISCELLANEOUS

20. ALL TRAFFIC CONTROL DEVICES SHALL CONFORM TO THE LATEST EDITION OF THE MINNESOTA MANUAL ON UNIFORM TRAFFIC CONTROL DEVICES, INCLUDED THE FIELD MANUAL FOR TEMPORARY TRAFFIC CONTROL ZONE LAYOUTS.
21. THE CONTRACTOR MUST SUBMIT A TRAFFIC CONTROL PLAN FOR APPROVAL, ADDRESSING ANY TEMPORARY CLOSURES OR DETOURS. REVIEW IS REQUIRED BY THE CITY OF PLYMOUTH.
22. THE EXACT LOCATION OF UNDERGROUND UTILITIES SUCH AS GAS, TELEPHONE, WATER, ETC. ARE UNKNOWN.
23. THE CONTRACTOR IS HEREBY REMINDED OF HIS RESPONSIBILITY UNDER STATE LAW TO CONTACT ALL UTILITIES THAT MAY HAVE FACILITIES IN THE AREA. CONTACT MUST BE MADE THROUGH GOPHER STATE ONE CALL.
24. WHENEVER THE WORD ”INCIDENTAL” IS USED IN THIS PLAN, IT SHALL MEAN THIS WORK WILL BE INCIDENTAL FOR WHICH NO DIRECT COMPENSATION WILL BE MADE.
25. THE STRUCTURE LOCATIONS AND ELEVATION OF APPURTANCES SHOWN ON THE PLAN ARE APPROXIMATE AND SHALL BE FIELD VERIFIED PRIOR TO COMMENCING ANY UTILITY INSTALLATION.
26. ACCESS TO LOCAL RESIDENTS MUST BE MAINTAINED AT ALL TIMES THROUGHOUT CONSTRUCTION.
27. CONTRACTOR SHALL TEMPORARILY RELOCATE MAILBOXES DURING CONSTRUCTION AND COORDINATE WITH THE U.S. POSTAL SERVICE.
28. A MINIMUM OF 48 HRS. NOTICE IS REQUIRED FOR ALL SURVEY STAKING REQUESTS.
29. CONTRACTOR MUST MAINTAIN EROSION CONTROL FOR THE ENTIRE PROJECT.

30. THE 2018 CITY OF PLYMOUTH ENGINEERING STANDARD DETAIL SPECIFICATIONS FOR SEWER, WATER, STORM SEWER, & STREETS APPLY TO THIS PROJECT.
31. CONTRACTOR SHALL PROVIDE 48 HOUR NOTICE TO CITY AND AFFECTED RESIDENTS WHEN WATER SERVICE WILL BE DISRUPTED.
32. NO RESIDENT SHALL BE WITHOUT WATER SERVICE BEFORE 9AM OR AFTER 3PM WEEKDAYS AND NO DISRUPTION ON WEEKENDS.
33. PRIOR TO THE INSTALLATION OF WEAR COURSE PAVEMENT A LEAK TEST SHALL BE PERFORMED ON ALL WATER MAIN TO ENSURE NO LEAKS ARE PRESENT. LEAK TEST SHALL BE PERFORMED BY ENGINEER. ENGINEER SHALL HAVE TWO WEEKS TO PERFORM LEAK TEST UPON NOTIFICATION OF CONTRACTOR.

EARTHWORK SUMMARY	
COMMON EXCAVATION (CV) (CY)	EMBANKMENT (CV) (CY)
18,296	770

NO	DATE	BY	CKD	APPR	REVISION

I hereby certify that this plan, specification or report was prepared by me or under my direct supervision and that I am a duly Licensed Professional Engineer under the laws of the State of Minnesota.

Signature: 

Date: 3-13-18 License#: 50484



PLYMOUTH, MINNESOTA
KILMER PARK STREET
RECONSTRUCTION

GENERAL NOTES

STATE AID PROJECT NO.	DRAWN BY	DATE
	M. PAYNE	2-18
COUNTY PROJECT NO.	DESIGNED BY	
	M. PAYNE	2-18
	CHECKED BY	
	M. PAYNE	2-18
CITY PROJECT NO.	REVIEWED BY	
ST189001.001	J. RENNEBERG	2-18


SHEET

3

OF


106

STREET RECONSTRUCTION TYPICAL SECTION
ALL STREETS UNLESS OTHERWISE NOTED


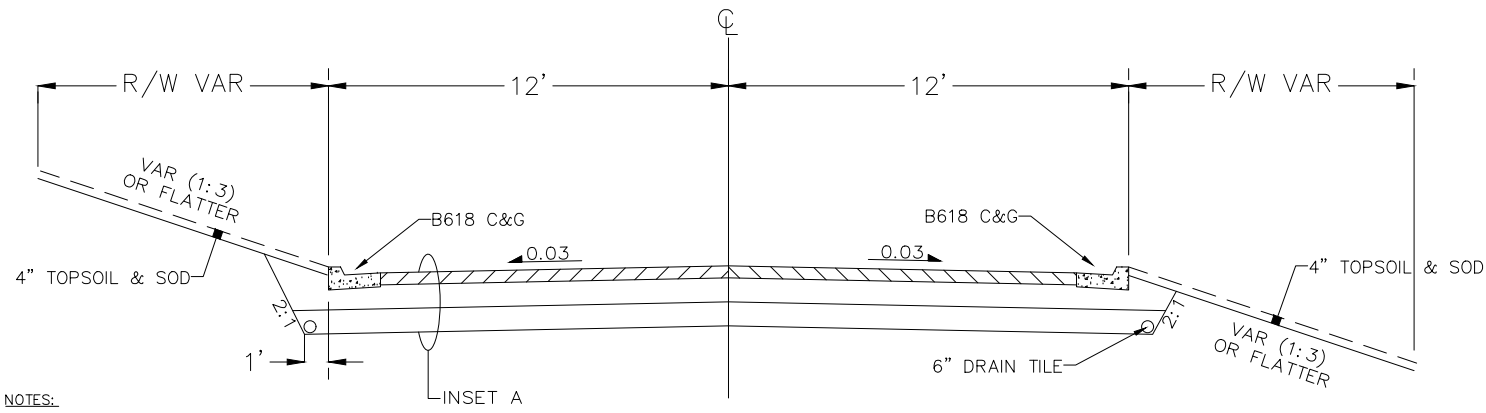


- NOTES:
1. ALL SLOPES ARE FT. PER FT.
 2. SEE CONSTRUCTION PLANS AND PROFILES FOR SUPERELEVATION TRANSITIONS.

KILMER LANE (STA 7+30 - 12+30)
& NATHAN STORM SEWER (SOUTH OF 26TH AVE)

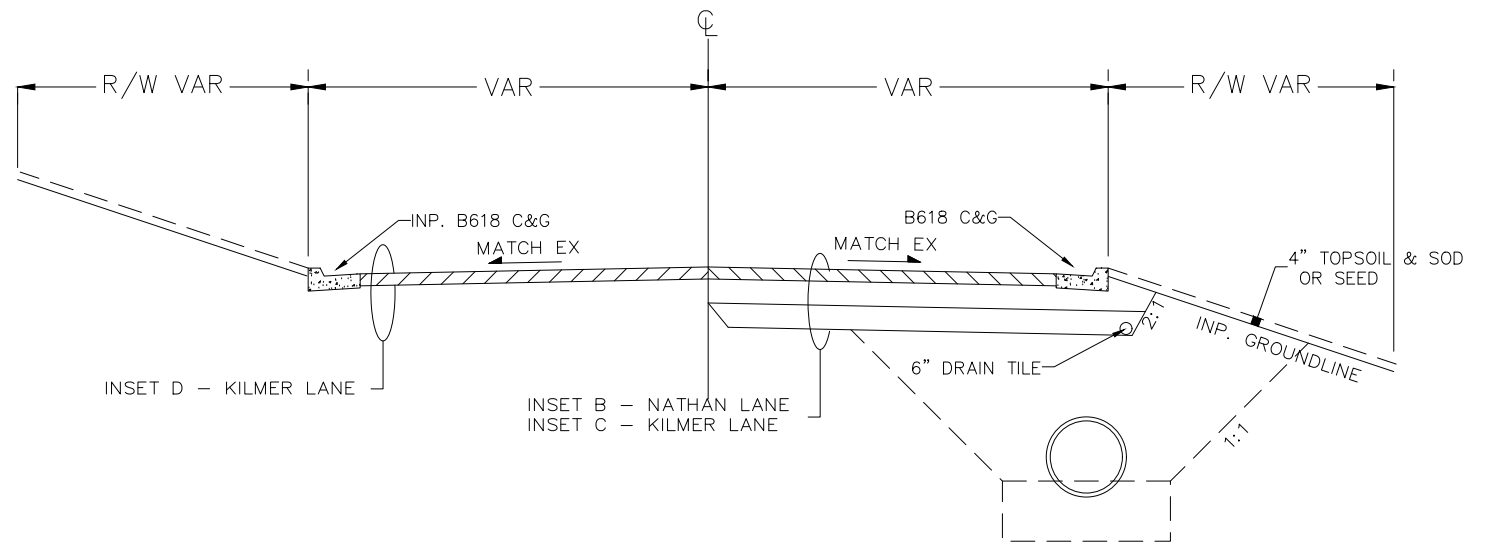


STREET RECONSTRUCTION TYPICAL SECTION
KILMER LANE SOUTH OF 26TH AVE

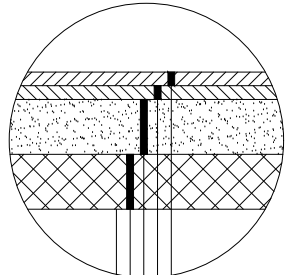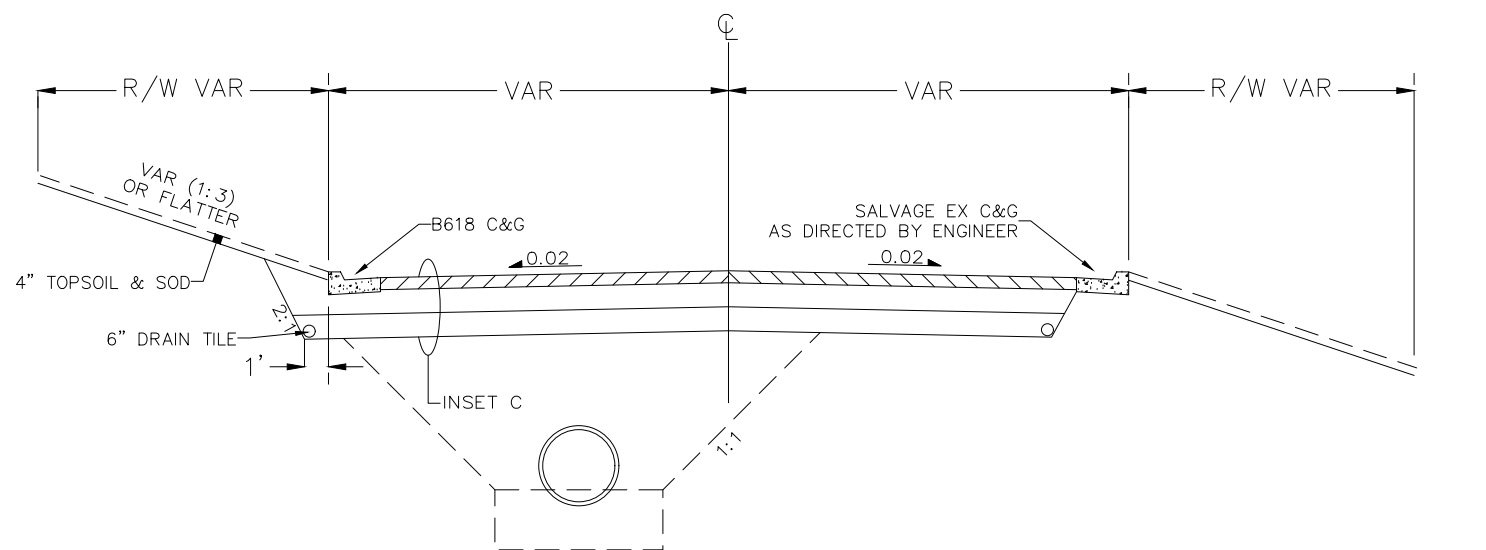


INSET A

- SPEC 2360 1.5" TYPE SP 9.5 WEARING COURSE MIX. SPWEA240C
- SPEC 2360 2.5" TYPE SP 12.5 NONWEARING COURSE MIX. SPNWB230C
- 8" AGGREGATE BASE (CV) CLASS 5
- 12" SELECT GRANULAR SPEC 3149.2B2
- GEOTEXTILE FILTER FABRIC TYPE V (AS DIRECTED BY ENGINEER)

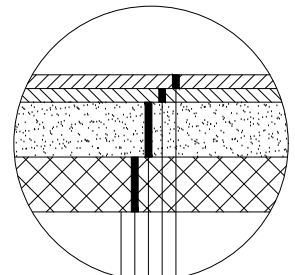


INSET B

- SPEC 2360 1.5" TYPE SP 9.5 WEARING COURSE MIX. SPWEA240C
- SPEC 2360 2.5" TYPE SP 12.5 NONWEARING COURSE MIX. SPNWB230C
- 8" AGGREGATE BASE (CV) CLASS 5
- 12" SELECT GRANULAR SPEC 3149.2B2
- GEOTEXTILE FILTER FABRIC TYPE V (AS DIRECTED BY ENGINEER)

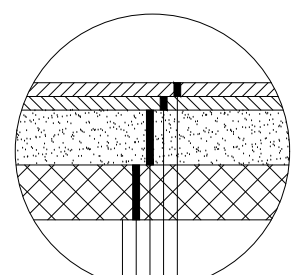

INSET C


- SPEC 2360 1.5" TYPE SP 9.5 WEARING COURSE MIX. SPWEA340C
- SPEC 2360 2.5" TYPE SP 12.5 NONWEARING COURSE MIX. SPNWB330C
- 8" AGGREGATE BASE (CV) CLASS 5
- 12" SELECT GRANULAR SPEC 3149.2B2
- GEOTEXTILE FILTER FABRIC TYPE V (AS DIRECTED BY ENGINEER)

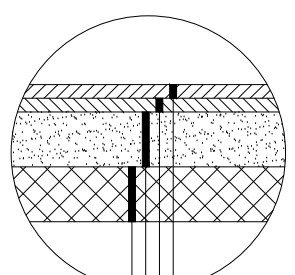

INSET D

- 1.5" MILL & OVERLAY SPEC 2360 1.5" TYPE SP 9.5 WEARING COURSE MIX. SPWEA340C
- EXISTING PAVEMENT
- EXISTING BASE
- EXISTING SUBGRADE


DITCH GRADING

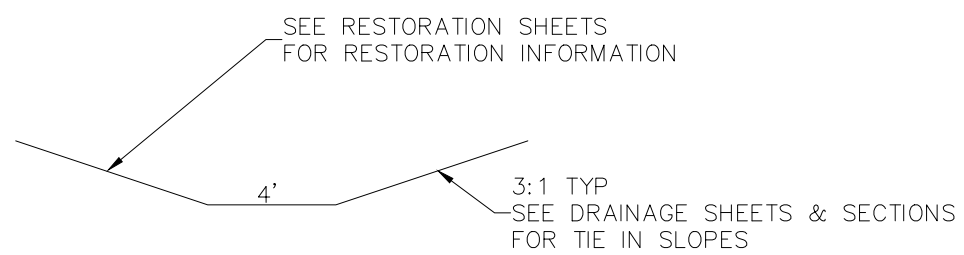

NO	DATE	BY	CKD	APPR	REVISION

I hereby certify that this plan, specification or report was prepared by me or under my direct supervision and that I am a duly Licensed Professional Engineer under the laws of the State of Minnesota.

Signature: *[Signature]*
Date: 3-13-18 License#: 50484

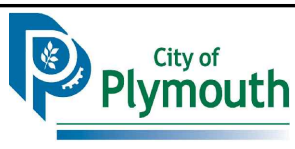


PLYMOUTH, MINNESOTA
KILMER PARK STREET
RECONSTRUCTION

TYPICAL SECTIONS

STATE AID PROJECT NO.	DRAWN BY	DATE
COUNTY PROJECT NO.	M. PAYNE	2-18
CITY PROJECT NO.	DESIGNED BY	2-18
ST189001.001	M. PAYNE	2-18
	CHECKED BY	2-18
	M. PAYNE	2-18
	REVIEWED BY	2-18
	J. RENNEBERG	2-18

SHEET
4
OF
106

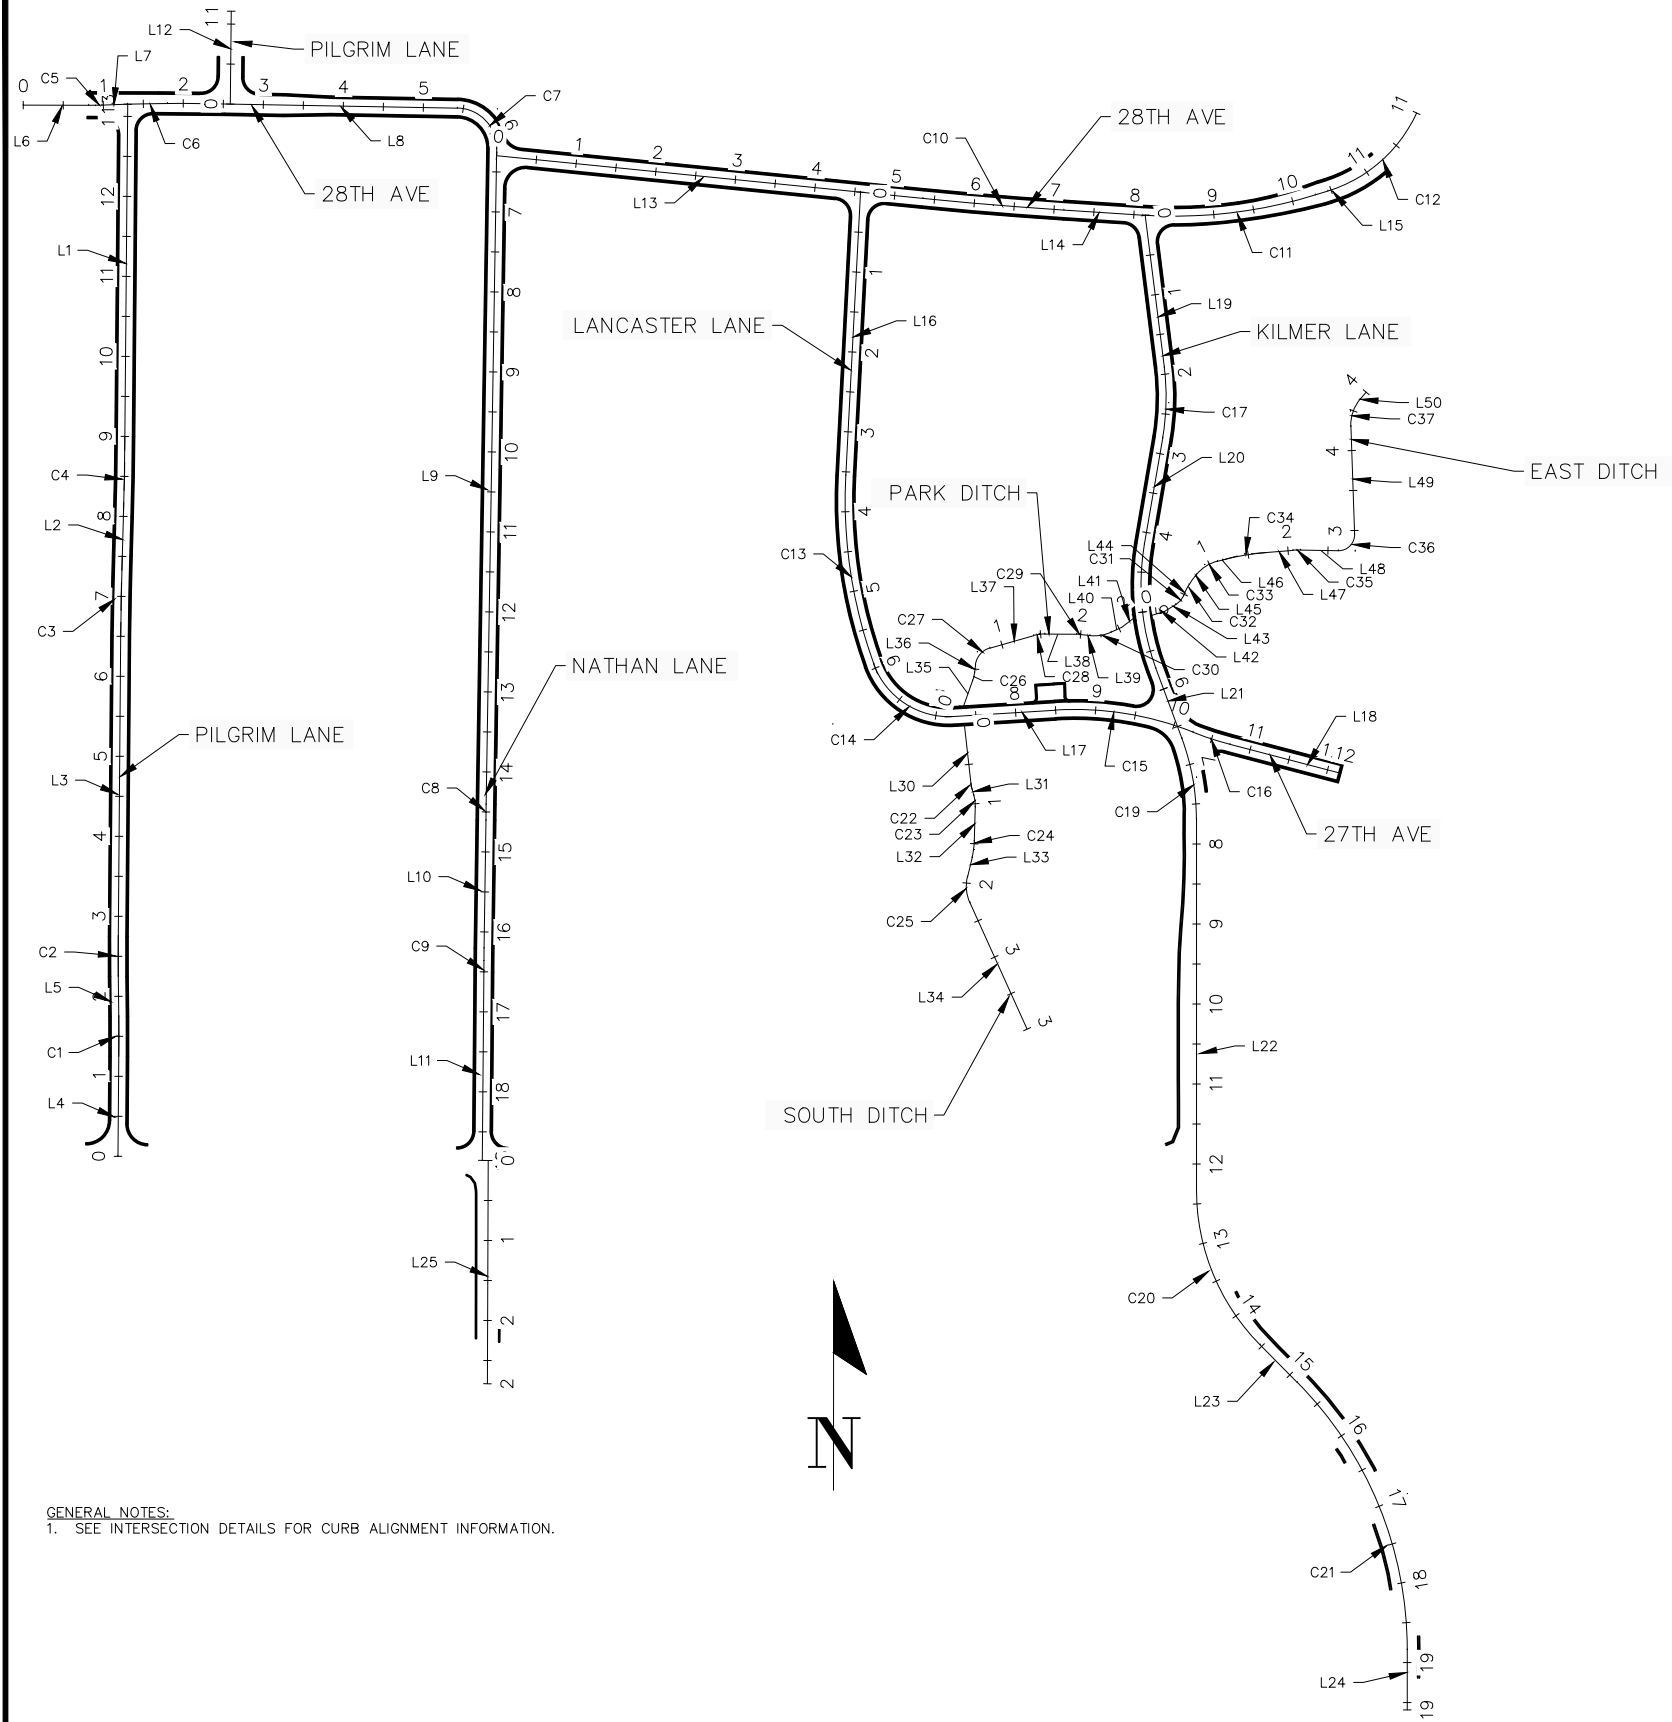

GENERAL NOTES:
1. SEE INTERSECTION DETAILS FOR CURB ALIGNMENT INFORMATION.

☪ PILGRIM LANE										
SEGMENT NUMBER	BEGIN STATION	DELTA	DEGREE	RADIUS	TANGENT	LENGTH	X	Y	AZIMUTH	END STATION
L4	0+00.00					125.005	493751.8231	178905.4322	0° 29' 10.10"	1+25.00
C1	1+25.00	1°08'45.14"	2°17'30.59"	2500.00	25.000	49.998	493752.8837	179030.4326	0° 29' 10.10" 359° 20' 24.97"	1+75.00
L5	1+75.00					50.011	493752.8080	179080.4298	359° 20' 24.97"	2+25.01
C2	2+25.01	1°08'45.14"	2°17'30.59"	2500.00	25.000	49.998	493752.2321	179130.4373	359° 20' 24.97" 0° 29' 10.10"	2+75.01
L3	2+75.01					375.010	493752.1564	179180.4345	0° 29' 10.10"	6+50.02
C3	6+50.02	1°08'44.75"	1°08'45.30"	5000.00	49.995	99.987	493755.3382	179555.4308	0° 29' 10.10" 1° 37' 54.85"	7+50.01
L2	7+50.01					50.040	493757.1862	179655.3987	1° 37' 54.85"	8+00.05
C4	8+00.05	1°08'44.75"	1°08'45.30"	5000.00	49.995	99.987	493758.6112	179705.4184	1° 37' 54.85" 0° 29' 10.10"	9+00.04
L1	9+00.04					415.204	493760.4592	179805.3863	0° 29' 10.10"	13+15.24


☪ 28TH AVE & NATHAN LANE										
SEGMENT NUMBER	BEGIN STATION	DELTA	DEGREE	RADIUS	TANGENT	LENGTH	X	Y	AZIMUTH	END STATION
L6	0+00.00					81.666	493633.5230	180219.4135	90° 04' 55.66"	0+81.67
C5	0+81.67	1°54'32.95"	11°27'32.96"	500.00	8.331	16.660	493715.1891	180219.2964	90° 04' 55.66" 88° 10' 22.71"	0+98.33
L7	0+98.33					31.866	493731.8469	180219.5501	88° 10' 22.71"	1+30.19
C6	1+30.19	2°51'42.36"	2°51'53.24"	2000.00	49.958	99.895	493763.6967	180220.5661	88° 10' 22.71" 91° 02' 05.08"	2+30.09
L8	2+30.09					312.552	493863.5785	180221.2567	91° 02' 05.08"	5+42.64
C7	5+42.64	89°53'05.27"	114°35'29.61"	50.00	49.900	78.439	494176.0797	180215.6124	91° 02' 05.08" 180° 55' 10.35"	6+21.08
L9	6+21.08					819.569	494225.1703	180164.8181	180° 55' 10.35"	14+40.65
C8	14+40.65	0°06'52.86"	0°34'22.65"	10000.00	10.008	20.016	494212.0176	179345.3545	180° 55' 10.35" 180° 48' 17.49"	14+60.66
L10	14+60.66					159.990	494211.7164	179325.3407	180° 48' 17.49"	16+20.65
C9	16+20.65	0°20'37.57"	1°08'45.30"	5000.00	15.000	30.000	494209.4690	179165.3668	180° 48' 17.49" 180° 27' 39.91"	16+50.65
L11	16+50.65					235.005	494209.1376	179135.3690	180° 27' 39.91"	18+85.66

☪ PILGRIM LANE (NORTH)										
SEGMENT NUMBER	BEGIN STATION	DELTA	DEGREE	RADIUS	TANGENT	LENGTH	X	Y	AZIMUTH	END STATION
L12	0+00.00					116.129	493892.1499	180220.7406	0° 35' 09.64"	1+16.13

☪ 28TH AVE (EAST)										
SEGMENT NUMBER	BEGIN STATION	DELTA	DEGREE	RADIUS	TANGENT	LENGTH	X	Y	AZIMUTH	END STATION
L13	0+00.00					535.578	494225.0338	180156.3088	95° 44' 10.63"	5+35.58
C10	5+35.58	2°01'31.50"	1°08'45.30"	5000.00	88.385	176.751	494757.9295	180102.7779	95° 44' 10.63" 93° 42' 39.13"	7+12.33
L14	7+12.33					98.737	494934.0710	180088.2234	93° 42' 39.13"	8+11.07
C11	8+11.07	20°50'22.20"	9°32'57.47"	600.00	110.334	218.231	495032.6009	180081.8330	93° 42' 39.13" 72° 52' 16.93"	10+29.30
L15	10+29.30					16.694	495248.1446	180107.1874	72° 52' 16.93"	10+45.99
C12	10+45.99	48°24'35.81"	31°49'51.56"	180.00	80.914	152.084	495264.0982	180112.1041	72° 52' 16.93" 24° 27' 41.12"	11+98.07

NO	DATE	BY	CKD	APPR	REVISION

I hereby certify that this plan, specification or report was prepared by me or under my direct supervision and that I am a duly Licensed Professional Engineer under the laws of the State of Minnesota.

 Signature: 

Date: 3-13-18 License#: 50484



PLYMOUTH, MINNESOTA
KILMER PARK STREET
RECONSTRUCTION

ALIGNMENT TABULATION

STATE AID PROJECT NO.	DRAWN BY	DATE
COUNTY PROJECT NO.	M. PAYNE	2-18
CITY PROJECT NO.	DESIGNED BY	
	M. PAYNE	2-18
	CHECKED BY	
	M. PAYNE	2-18
	REVIEWED BY	
	J. RENNEBERG	2-18

SHEET
5
OF
106

☪ LANCASTER LANE & 27TH AVE										
SEGMENT NUMBER	BEGIN STATION	DELTA	DEGREE	RADIUS	TANGENT	LENGTH	X	Y	AZIMUTH	END STATION
L16	0+00.00					354.649	494679.8580	180110.6204	182° 58' 19.49"	3+54.65
C13	3+54.65	22°52'49.12"	9°32'57.47"	600.00	121.419	239.602	494661.4697	179756.4483	182° 58' 19.49" 160° 05' 30.38"	5+94.25
C14	5+94.25	73°36'05.54"	57°17'44.81"	100.00	74.812	128.459	494696.5191	179521.0300	160° 05' 30.38" 86° 29' 24.83"	7+22.71
L17	7+22.71					126.952	494796.6649	179455.2690	86° 29' 24.83"	8+49.66
C15	8+49.66	25°09'08.07"	14°19'26.20"	400.00	89.236	175.596	494923.3788	179463.0408	86° 29' 24.83" 111° 38' 32.91"	10+25.26
C16	10+25.26	6°59'16.57"	14°19'26.20"	400.00	24.423	48.785	495095.3918	179435.5924	111° 38' 32.91" 104° 39' 16.33"	10+74.04
L18	10+74.04					142.875	495141.7211	179420.4062	104° 39' 16.33"	12+16.92

☪ KILMER LANE										
SEGMENT NUMBER	BEGIN STATION	DELTA	DEGREE	RADIUS	TANGENT	LENGTH	X	Y	AZIMUTH	END STATION
L19	0+00.00					191.522	495035.6820	180081.6411	172° 50' 12.11"	1+91.52
C17	1+91.52	16°54'22.77"	19°05'54.94"	300.00	44.585	88.521	495059.5644	179891.6143	172° 50' 12.11" 189° 44' 34.87"	2+80.04
L20	2+80.04					134.897	495057.5789	179803.4361	189° 44' 34.87"	4+14.94
C18	4+14.94	30°06'01.27"	19°05'54.94"	300.00	80.666	157.605	495034.7503	179670.4845	189° 44' 34.87" 159° 38' 33.60"	5+72.55
L21	5+72.55					93.480	495049.1610	179515.3535	159° 38' 33.60"	6+66.02
C19	6+66.02	20°21'06.52"	19°45'25.80"	290.00	52.053	103.010	495081.6801	179427.7125	159° 38' 33.60" 179° 59' 40.12"	7+69.03
L22	7+69.03					463.723	495099.7931	179326.8571	179° 59' 40.12"	12+32.76
C20	12+32.76	44°41'43.72"	20°50'05.38"	275.00	113.053	214.523	495099.8378	178863.1342	179° 59' 40.12" 135° 17' 56.39"	14+47.28
L23	14+47.28					66.187	495179.3713	178669.7237	135° 17' 56.39"	15+13.47
C21	15+13.47	44°41'54.97"	12°03'44.17"	475.00	195.289	370.565	495225.9277	178622.6789	135° 17' 56.39" 179° 59' 51.37"	18+84.03
L24	18+84.03					75.026	495363.3038	178288.5804	179° 59' 51.37"	19+59.06

☪ NATHAN LANE (SOUTH)										
SEGMENT NUMBER	BEGIN STATION	DELTA	DEGREE	RADIUS	TANGENT	LENGTH	X	Y	AZIMUTH	END STATION
L25	0+00.00					279.129	494214.4921	178900.2915	180° 11' 31.84"	2+79.13


☪ SOUTH DITCH										
SEGMENT NUMBER	BEGIN STATION	DELTA	DEGREE	RADIUS	TANGENT	LENGTH	X	Y	AZIMUTH	END STATION
L30	0+00.00					73.613	494809.6052	179445.0420	173° 29' 48.02"	0+73.61
C22	0+73.61	9°04'13.32"	114°35'29.61"	50.00	3.966	7.915	494817.9427	179371.9028	173° 29' 48.02" 164° 25' 34.71"	0+81.53
L31	0+81.53					7.538	494819.4567	179364.1419	164° 25' 34.71"	0+89.07
C23	0+89.07	17°08'26.68"	114°35'29.61"	50.00	7.535	14.958	494821.4804	179356.8807	164° 25' 34.71" 181° 34' 01.39"	1+04.02
L32	1+04.02					42.682	494823.2974	179342.0895	181° 34' 01.39"	1+46.71
C24	1+46.71	11°51'59.32"	57°17'44.81"	100.00	10.393	20.711	494822.1302	179299.4237	181° 34' 01.39" 193° 26' 00.71"	1+67.42
L33	1+67.42					24.979	494819.4316	179278.9266	193° 26' 00.71"	1+92.40
C25	1+92.40	37°46'05.62"	114°35'29.61"	50.00	17.103	32.959	494813.6285	179254.6307	193° 26' 00.71" 155° 39' 55.09"	2+25.36
L34	2+25.36					173.301	494816.7028	179222.4115	155° 39' 55.09"	3+98.66

☪ PARK DITCH										
SEGMENT NUMBER	BEGIN STATION	DELTA	DEGREE	RADIUS	TANGENT	LENGTH	X	Y	AZIMUTH	END STATION
L35	0+00.00					34.801	494808.2584	179467.0007	19° 40' 10.28"	0+34.80
C26	0+34.80	12°15'06.36"	114°35'29.61"	50.00	5.366	10.692	494819.9723	179499.7711	19° 40' 10.28" 7° 25' 03.92"	0+45.49
L36	0+45.49					9.823	494822.4713	179510.1457	7° 25' 03.92"	0+55.32
C27	0+55.32	66°37'18.04"	229°10'59.22"	25.00	16.429	29.069	494823.7395	179519.8867	7° 25' 03.92" 74° 02' 21.96"	0+84.39
L37	0+84.39					56.887	494841.6559	179540.6954	74° 02' 21.96"	1+41.27
C28	1+41.27	16°16'18.20"	114°35'29.61"	50.00	7.148	14.200	494896.3498	179556.3378	74° 02' 21.96" 90° 18' 40.16"	1+55.47
L38	1+55.47					39.675	494910.3701	179558.2646	90° 18' 40.16"	1+95.15
C29	1+95.15	6°05'51.33"	114°35'29.61"	50.00	2.663	5.321	494950.0449	179558.0491	90° 18' 40.16" 96° 24' 31.48"	2+00.47
L39	2+00.47					11.442	494955.3544	179557.7374	96° 24' 31.48"	2+11.91
C30	2+11.91	30°56'04.80"	114°35'29.61"	50.00	13.836	26.996	494966.7246	179556.4602	96° 24' 31.48" 65° 28' 26.68"	2+38.91
L40	2+38.91					14.440	494993.0609	179560.6591	65° 28' 26.68"	2+53.35
L41	2+53.35					20.000	495006.1977	179566.6531	52° 49' 56.12"	2+73.35

☪ EAST DITCH										
SEGMENT NUMBER	BEGIN STATION	DELTA	DEGREE	RADIUS	TANGENT	LENGTH	X	Y	AZIMUTH	END STATION
L42	0+00.00					16.000	495043.9432	179581.6350	73° 31' 51.53"	0+16.00
L43	0+16.00					17.382	495059.2868	179586.1709	58° 16' 34.66"	0+33.38
C31	0+33.38	33°31'13.46"	229°10'59.23"	25.00	7.529	14.626	495074.0719	179595.3108	58° 16' 34.66" 24° 45' 21.20"	0+48.01
L44	0+48.01					3.533	495083.6288	179606.1068	24° 45' 21.20"	0+51.54
C32	0+51.54	14°23'25.00"	57°17'44.81"	100.00	12.624	25.116	495085.1082	179609.3149	24° 45' 21.20" 39° 08' 46.20"	0+76.66
L45	0+76.66					2.423	495098.3644	179630.5697	39° 08' 46.20"	0+79.08
C33	0+79.08	36°12'58.22"	114°35'29.61"	50.00	16.350	31.605	495099.8939	179632.4487	39° 08' 46.20" 75° 21' 44.42"	1+10.68
L46	1+10.68					6.651	495126.0355	179649.2608	75° 21' 44.42"	1+17.34
C34	1+17.34	10°01'06.20"	17°54'10.30"	320.04	28.051	55.960	495132.4708	179650.9416	75° 21' 44.42" 85° 22' 50.62"	1+73.29
L47	1+73.29					32.949	495187.5720	179660.2894	85° 22' 50.62"	2+06.24
C35	2+06.24	5°33'18.15"	57°17'44.81"	100.00	4.851	9.695	495220.4138	179662.9429	85° 22' 50.62" 90° 56' 08.78"	2+15.94
L48	2+15.94					47.022	495230.1004	179663.2544	90° 56' 08.78"	2+62.96
C36	2+62.96	92°54'24.34"	286°28'44.03"	20.00	21.041	32.431	495277.1163	179662.4865	90° 56' 08.78" 358° 01' 44.43"	2+95.39
L49	2+95.39					134.815	495297.4311	179683.1717	358° 01' 44.43"	4+30.21
C37	4+30.21	42°00'30.31"	114°35'29.61"	50.00	19.197	36.659	495292.7943	179817.9068	358° 01' 44.43" 40° 02' 14.74"	4+66.87
L50	4+66.87					11.549	495304.4835	179851.7909	40° 02' 14.74"	4+78.41

NO	DATE	BY	CKD	APPR	REVISION

I hereby certify that this plan, specification or report was prepared by me or under my direct supervision and that I am a duly Licensed Professional Engineer under the laws of the State of Minnesota.

 Signature: 

Michael J. Payne

Date: 3-13-18 License#: 50484



PLYMOUTH, MINNESOTA
KILMER PARK STREET
RECONSTRUCTION

ALIGNMENT TABULATION

STATE AID PROJECT NO.	DRAWN BY M. PAYNE	DATE 2-18
COUNTY PROJECT NO.	DESIGNED BY M. PAYNE	2-18
CITY PROJECT NO.	CHECKED BY M. PAYNE	2-18
ST189001.001	REVIEWED BY J. RENNEBERG	2-18

SHEET
6
OF
106

CITY OF PLYMOUTH[6"]

IMPROVEMENT PROJECT: [3"]
(PROJECT NAME) [3"]
(PROJECT NO.) [2-1/2"]

PROCEED WITH CAUTION [6"]

FOR INFORMATION CALL: [2-1/2"]
PROJECT HOTLINE NO. (763) 509-55XX [WHERE APPLICABLE]
PROJECT WEBSITE WWW.PLYMOUTHMN.GOV [WHERE APPLICABLE]

(NAME OF CONSULTING ENGINEER) CITY ENGINEERING DIVISION:
(NAME OF PROJECT MANAGER) [2-1/2"] (CITY REPRESENTATIVE)
(PHONE NO.) PHONE NO. (763) 509-5500

(CONTRACTOR'S NAME) SCHEDULED COMPLETION DATE:
(ADDRESS) [2-1/2"] (DATE)
(LOCAL PHONE NO.)


NOTE:
Sign shall be 4' x 6' with a white background with black letters, (no hand lettering) and of proper height to be readily visible from an automobile, and located as directed by engineer. Sign shall be mounted on 4' x 4' posts

() Project Specific Information



STANDARD DETAILS
STANDARD CITY PROJECT SIGN
CITY OF PLYMOUTH

PUBLISHED 1-18
CITY PL. NO. DWG-1
REVISED 3-11

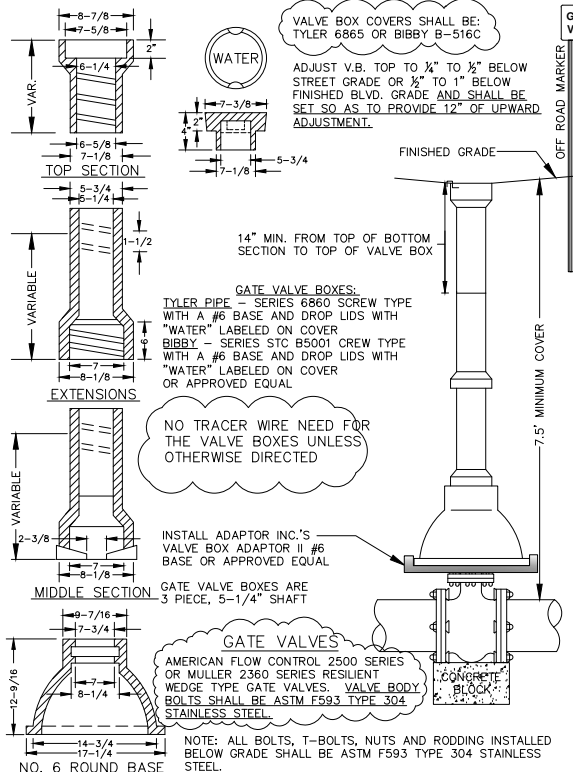

VALVE BOX COVERS SHALL BE:
TYLER 6865 OR BIBBY B-516C
ADJUST V.B. TOP TO 1/4" TO 1/2" BELOW STREET GRADE OR 1/2" TO 1" BELOW FINISHED BLVD. GRADE AND SHALL BE SET SO AS TO PROVIDE 12" OF UPWARD ADJUSTMENT.

14" MIN. FROM TOP OF BOTTOM SECTION TO TOP OF VALVE BOX

7.5" MINIMUM COVER

GATE VALVE BOXES:
TYLER PIPE - SERIES 6860 SCREW TYPE WITH A #6 BASE AND DROP LIDS WITH "WATER" LABELED ON COVER
BIBBY - SERIES STC B5001 CREW TYPE WITH A #6 BASE AND DROP LIDS WITH "WATER" LABELED ON COVER OR APPROVED EQUAL

NO TRACER WIRE NEED FOR THE VALVE BOXES UNLESS OTHERWISE DIRECTED

INSTALL ADAPTOR INC.'S VALVE BOX ADAPTOR II #6 BASE OR APPROVED EQUAL

GATE VALVE BOXES ARE 3 PIECE, 5-1/4" SHAFT

GATE VALVES:
AMERICAN FLOW CONTROL 2500 SERIES OR MULLER 2360 SERIES RESILIENT WEDGE TYPE GATE VALVES. VALVE BODY BOLTS SHALL BE ASTM F593 TYPE 304 STAINLESS STEEL


NOTE: ALL BOLTS, T-BOLTS, NUTS AND RODDING INSTALLED BELOW GRADE SHALL BE ASTM F593 TYPE 304 STAINLESS STEEL.

NO. 6 ROUND BASE



STANDARD DETAILS
GATE VALVE AND BOX INSTALLATION
CITY OF PLYMOUTH

PUBLISHED 1-18
CITY PL. NO. W-4
REVISED 1-17

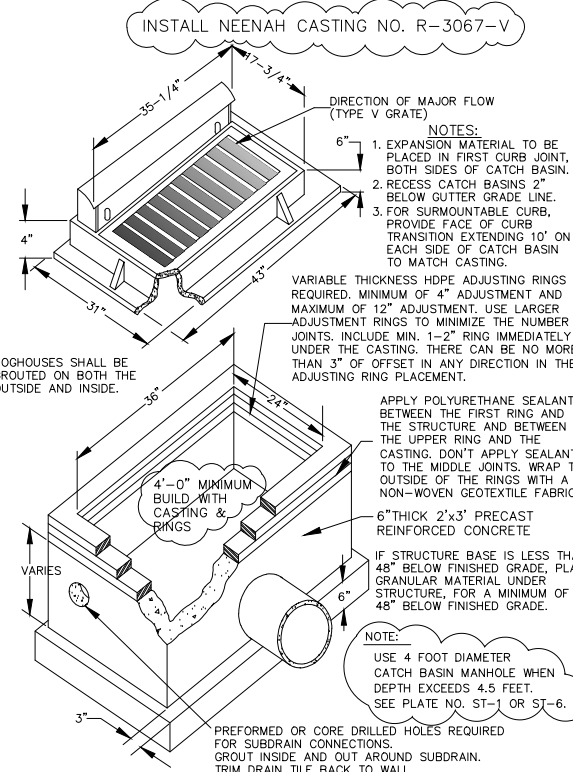

INSTALL NEENAH CASTING NO. R-3067-V

DIRECTION OF MAJOR FLOW (TYPE V GRATE)

NOTES:
1. EXPANSION MATERIAL TO BE PLACED IN FIRST CURB JOINT, BOTH SIDES OF CATCH BASIN.
2. RECESS CATCH BASINS 2" BELOW GUTTER GRADE LINE.
3. FOR SURMOUNTABLE CURB, PROVIDE FACE OF CURB TRANSITION EXTENDING 10' ON EACH SIDE OF CATCH BASIN TO MATCH CASTING.

VARIABLE THICKNESS HDPE ADJUSTING RINGS AS REQUIRED. MINIMUM OF 4" ADJUSTMENT AND MAXIMUM OF 12" ADJUSTMENT. USE LARGER ADJUSTMENT RINGS TO MINIMIZE THE NUMBER OF JOINTS. INCLUDE MIN. 1-2" RING IMMEDIATELY UNDER THE CASTING. THERE CAN BE NO MORE THAN 3" OF OFFSET IN ANY DIRECTION IN THE ADJUSTING RING PLACEMENT.

APPLY POLYURETHANE SEALANT BETWEEN THE FIRST RING AND THE STRUCTURE AND BETWEEN THE UPPER RING AND THE CASTING. DON'T APPLY SEALANT TO THE MIDDLE JOINTS. WRAP THE OUTSIDE OF THE RINGS WITH A NON-WOVEN GEOTEXTILE FABRIC.

6" THICK 2'x3' PRECAST REINFORCED CONCRETE

IF STRUCTURE BASE IS LESS THAN 48" BELOW FINISHED GRADE, PLACE GRANULAR MATERIAL UNDER STRUCTURE, FOR A MINIMUM OF 48" BELOW FINISHED GRADE.

NOTE:
USE 4 FOOT DIAMETER CATCH BASIN MANHOLE WHEN DEPTH EXCEEDS 4.5 FEET. SEE PLATE NO. ST-1 OR ST-6.

PREFORMED OR CORE DRILLED HOLES REQUIRED FOR SUBDRAIN CONNECTIONS. GROUT INSIDE AND OUT AROUND SUBDRAIN. TRIM DRAIN TILE BACK TO WALL.

DOGHOUSES SHALL BE GROUTED ON BOTH THE OUTSIDE AND INSIDE.


4'-0" MINIMUM BUILD WITH CASTING & RINGS

VARIES



STANDARD DETAILS
CATCH BASIN (MAX. DEPTH 4.5')
CITY OF PLYMOUTH

PUBLISHED 1-18
CITY PL. NO. ST-2
REVISED 1-17

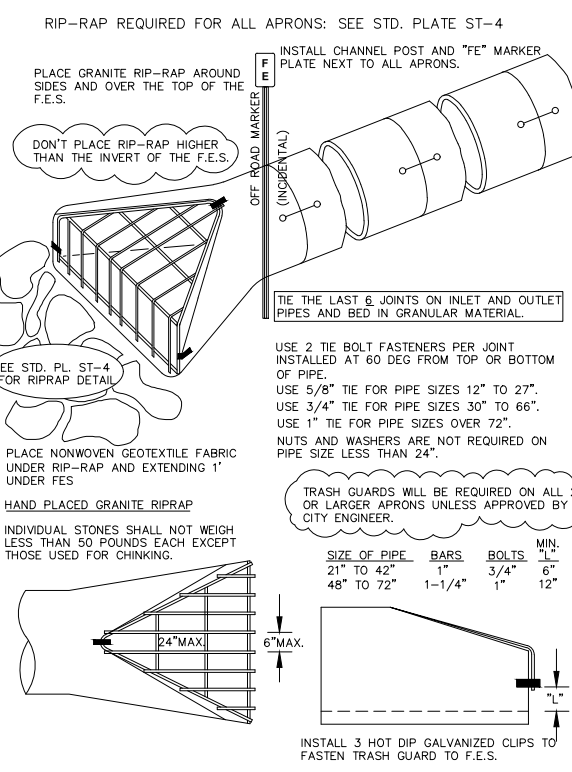

RIP-RAP REQUIRED FOR ALL APRONS: SEE STD. PLATE ST-4

PLACE GRANITE RIP-RAP AROUND SIDES AND OVER THE TOP OF THE F.E.S.

DON'T PLACE RIP-RAP HIGHER THAN THE INVERT OF THE F.E.S.

SEE STD. PL. ST-4 FOR RIPRAP DETAIL

PLACE NONWOVEN GEOTEXTILE FABRIC UNDER RIP-RAP AND EXTENDING 1' UNDER FES

HAND PLACED GRANITE RIPRAP

INDIVIDUAL STONES SHALL NOT WEIGH LESS THAN 50 POUNDS EACH EXCEPT THOSE USED FOR CHINKING.

INSTALL CHANNEL POST AND "FE" MARKER PLATE NEXT TO ALL APRONS.

TIE THE LAST 6 JOINTS ON INLET AND OUTLET PIPES AND BED IN GRANULAR MATERIAL.

USE 2 TIE BOLT FASTENERS PER JOINT INSTALLED AT 60 DEG FROM TOP OR BOTTOM OF PIPE.
USE 5/8" TIE FOR PIPE SIZES 12" TO 27".
USE 3/4" TIE FOR PIPE SIZES 30" TO 66".
USE 1" TIE FOR PIPE SIZES OVER 72".
NUTS AND WASHERS ARE NOT REQUIRED ON PIPE SIZE LESS THAN 24".

TRASH GUARDS WILL BE REQUIRED ON ALL 24" OR LARGER APRONS UNLESS APPROVED BY THE CITY ENGINEER.

SIZE OF PIPE BARS BOLTS MIN. "L"

21" TO 42" 1" 3/4" 6"


48" TO 72" 1-1/4" 1" 12"

INSTALL 3 HOT DIP GALVANIZED CLIPS TO FASTEN TRASH GUARD TO F.E.S.



STANDARD DETAILS
INLET & OUTLET F.E.S. WITH TRASH GUARD
CITY OF PLYMOUTH

PUBLISHED 1-18
CITY PL. NO. ST-3
REVISED 1-17

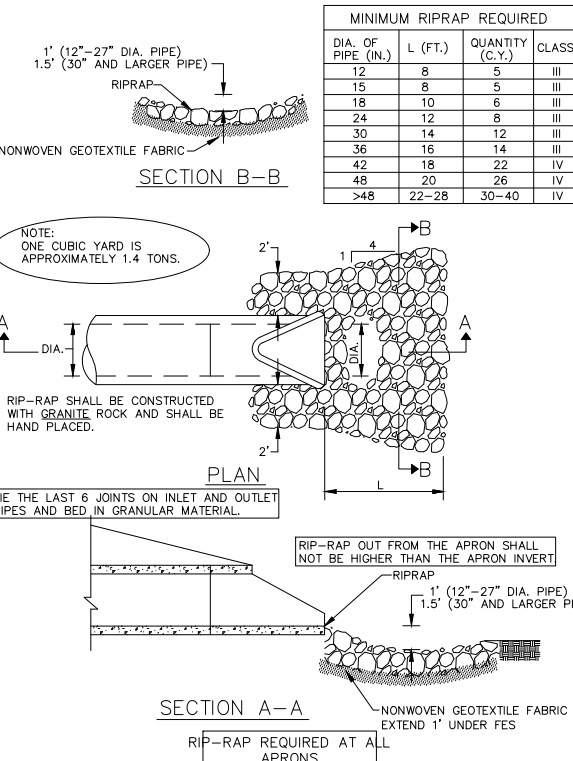

MINIMUM RIPRAP REQUIRED

DIA. OF PIPE (IN.)	L (FT.)	QUANTITY (C.Y.)	CLASS
12	8	5	III
15	8	5	III
18	10	6	III
24	12	8	III
30	14	12	III
36	16	14	III
42	18	22	IV
48	20	26	IV
>48	22-28	30-40	IV

NOTE: ONE CUBIC YARD IS APPROXIMATELY 1.4 TONS.

RIP-RAP SHALL BE CONSTRUCTED WITH GRANITE ROCK AND SHALL BE HAND PLACED.

TIE THE LAST 6 JOINTS ON INLET AND OUTLET PIPES AND BED IN GRANULAR MATERIAL.

RIP-RAP OUT FROM THE APRON SHALL NOT BE HIGHER THAN THE APRON INVERT


RIP-RAP REQUIRED AT ALL APRONS

NONWOVEN GEOTEXTILE FABRIC EXTEND 1' UNDER FES



STANDARD DETAILS
RIPRAP DETAIL FOR FLARED END SECTIONS
CITY OF PLYMOUTH

PUBLISHED 1-18
CITY PL. NO. ST-4
REVISED 1-17

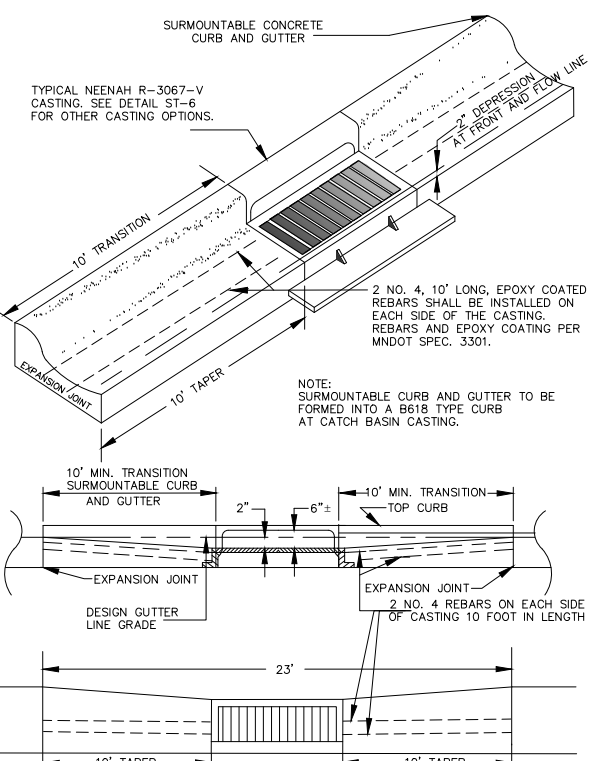

SURMOUNTABLE CONCRETE CURB AND GUTTER

24" MIN. TRANSITION SURMOUNTABLE CURB AND GUTTER

10' MIN. TRANSITION SURMOUNTABLE CURB AND GUTTER

2" TOP CURB

10' MIN. TRANSITION

EXPANSION JOINT

DESIGN GUTTER LINE GRADE

23'

10' TAPER


2 NO. 4, 10' LONG, EPOXY COATED REBARS SHALL BE INSTALLED ON EACH SIDE OF THE CASTING. REBARS AND EPOXY COATING PER MNDOT SPEC. 3301.

NOTE: SURMOUNTABLE CURB AND GUTTER TO BE FORMED INTO A B618 TYPE CURB AT CATCH BASIN CASTING.



STANDARD DETAILS
CATCH BASIN CASTING INSTALLATION DETAIL
CITY OF PLYMOUTH

PUBLISHED 1-18
CITY PL. NO. ST-5
REVISED 3-13

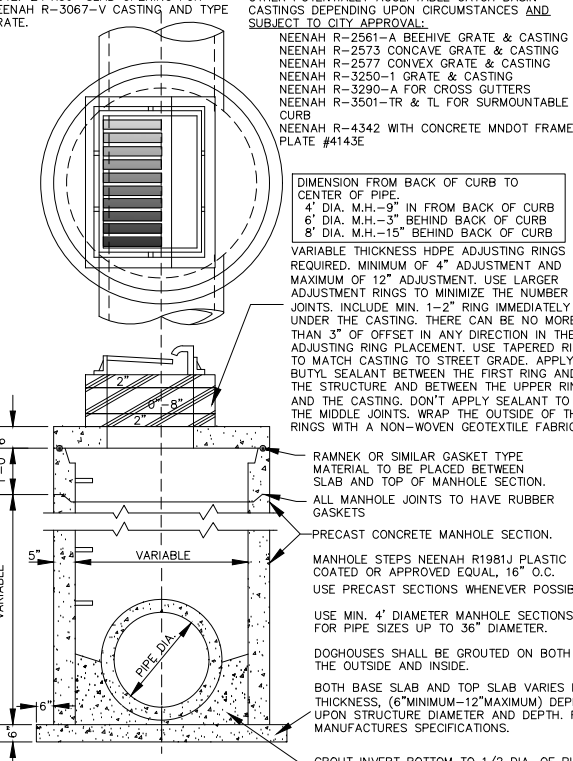

NOTE: 24"x36" SLAB OPENING FOR NEENAH R-3067-V CASTING AND TYPE GRATE.

OTHER POTENTIALLY ACCEPTABLE CATCH BASIN CASTINGS DEPENDING UPON CIRCUMSTANCES AND SUBJECT TO CITY APPROVAL:
NEENAH R-2561-A BEEHIVE GRATE & CASTING
NEENAH R-2573 CONCAVE GRATE & CASTING
NEENAH R-2577 CONVEX GRATE & CASTING
NEENAH R-3250-1 GRATE & CASTING
NEENAH R-3290-A FOR CROSS GUTTERS
NEENAH R-3501-TR & TL FOR SURMOUNTABLE CURB
NEENAH R-4342 WITH CONCRETE MNDOT FRAME PLATE #4143E

DIMENSION FROM BACK OF CURB TO CENTER OF PIPE:
4" DIA. M.H.-9" IN FROM BACK OF CURB
6" DIA. M.H.-3" BEHIND BACK OF CURB
8" DIA. M.H.-15" BEHIND BACK OF CURB

VARIABLE THICKNESS HDPE ADJUSTING RINGS AS REQUIRED. MINIMUM OF 4" ADJUSTMENT AND MAXIMUM OF 12" ADJUSTMENT. USE LARGER ADJUSTMENT RINGS TO MINIMIZE THE NUMBER OF JOINTS. INCLUDE MIN. 1-2" RING IMMEDIATELY UNDER THE CASTING. THERE CAN BE NO MORE THAN 3" OF OFFSET IN ANY DIRECTION IN THE ADJUSTING RING PLACEMENT. USE TAPERED RINGS TO MATCH CASTING TO STREET GRADE. APPLY BUTYL SEALANT BETWEEN THE FIRST RING AND THE STRUCTURE AND BETWEEN THE UPPER RING AND THE CASTING. DON'T APPLY SEALANT TO THE MIDDLE JOINTS. WRAP THE OUTSIDE OF THE RINGS WITH A NON-WOVEN GEOTEXTILE FABRIC.

RAMNEK OR SIMILAR GASKET TYPE MATERIAL TO BE PLACED BETWEEN SLAB AND TOP OF MANHOLE SECTION. ALL MANHOLE JOINTS TO HAVE RUBBER GASKETS

PRECAST CONCRETE MANHOLE SECTION.

MANHOLE STEPS NEENAH R1981J PLASTIC COATED OR APPROVED EQUAL, 16" O.C. USE PRECAST SECTIONS WHENEVER POSSIBLE.

USE MIN. 4' DIAMETER MANHOLE SECTIONS FOR PIPE SIZES UP TO 36" DIAMETER.

DOGHOUSES SHALL BE GROUTED ON BOTH THE OUTSIDE AND INSIDE.


BOTH BASE SLAB AND TOP SLAB VARIES IN THICKNESS, (6" MINIMUM-12" MAXIMUM) DEPENDING UPON STRUCTURE DIAMETER AND DEPTH. FOLLOW MANUFACTURER'S SPECIFICATIONS.

GROUT INVERT BOTTOM TO 1/2 DIA. OF PIPE.



STANDARD DETAILS
PRECAST STORM SEWER CATCH BASIN MANHOLE WITH REINFORCED CONCRETE TOP SLAB
CITY OF PLYMOUTH

PUBLISHED 1-18
CITY PL. NO. ST-6
REVISED 1-18

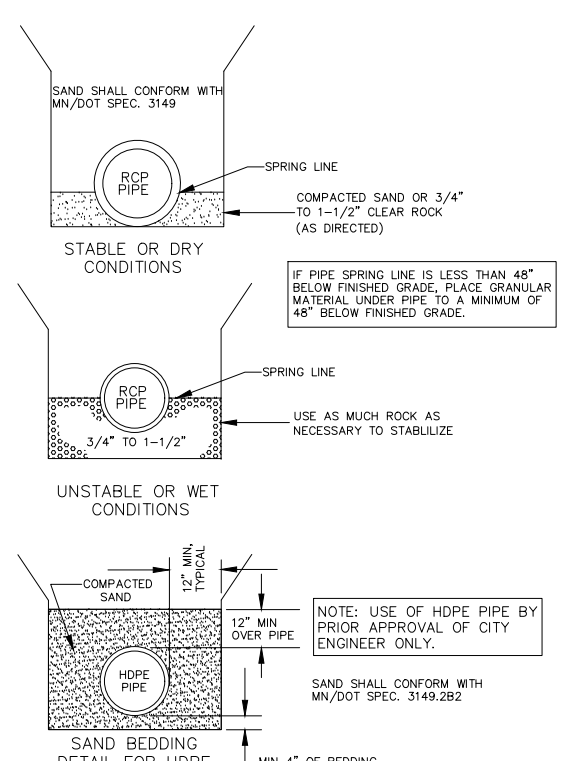

SAND SHALL CONFORM WITH MN/DOT SPEC. 3149

RCP PIPE

SPRING LINE

COMPACTED SAND OR 3/4" TO 1-1/2" CLEAR ROCK (AS DIRECTED)

STABLE OR DRY CONDITIONS

IF PIPE SPRING LINE IS LESS THAN 48" BELOW FINISHED GRADE, PLACE GRANULAR MATERIAL UNDER PIPE TO A MINIMUM OF 48" BELOW FINISHED GRADE.

RCP PIPE

SPRING LINE

USE AS MUCH ROCK AS NECESSARY TO STABILIZE

UNSTABLE OR WET CONDITIONS

COMPACTED SAND

12" MIN. TYPICAL

12" MIN. OVER PIPE

NOTE: USE OF HDPE PIPE BY PRIOR APPROVAL OF CITY ENGINEER ONLY.

SAND SHALL CONFORM WITH MN/DOT SPEC. 3149.2B2

MIN 4" OF BEDDING

HDPE PIPE

PIPE


STANDARD DETAILS
STORM SEWER BEDDING
CITY OF PLYMOUTH




PUBLISHED 1-18
CITY PL. NO. ST-8
REVISED 3-12

NO	DATE	BY	CKD	APPR	REVISION

I hereby certify that this plan, specification or report was prepared by me or under my direct supervision and that I am a duly Licensed Professional Engineer under the laws of the State of Minnesota.

 Signature: 
MICHAEL J. PAYNE

Date: 3-13-18 License#: 50484










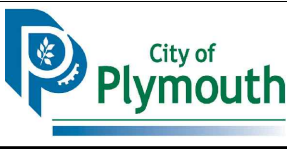


PLYMOUTH, MINNESOTA
KILMER PARK STREET
RECONSTRUCTION

DETAILS

STATE AID PROJECT NO.	DRAWN BY M. PAYNE	DATE 2-18
COUNTY PROJECT NO.	DESIGNED BY M. PAYNE	2-18
	CHECKED BY M. PAYNE	2-18
CITY PROJECT NO.	REVIEWED BY J. RENNEBERG	2-18
ST189001.001		

SHEET
7
OF
106

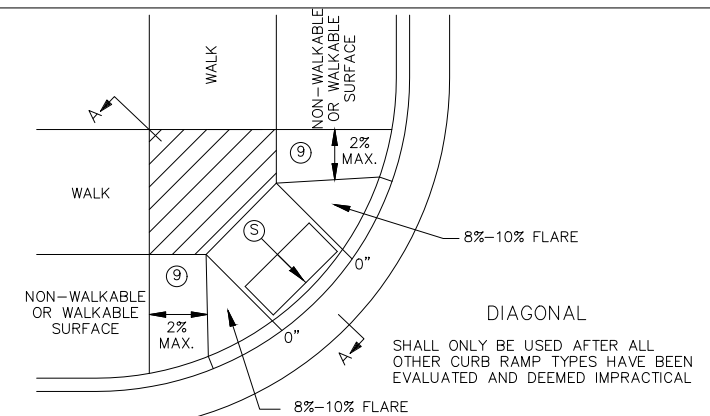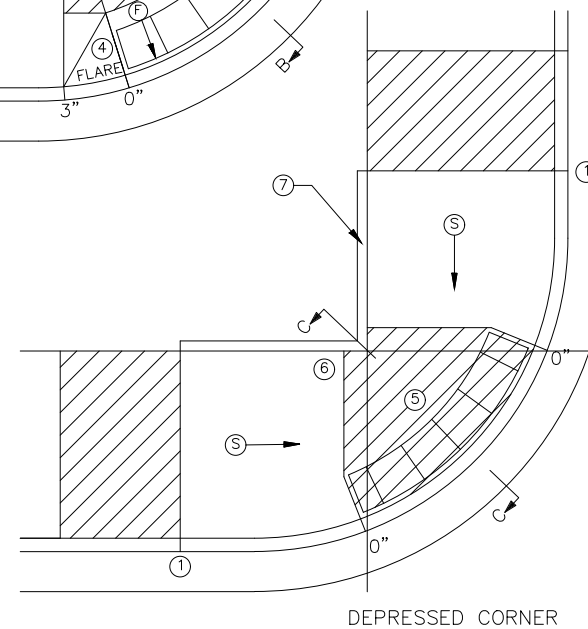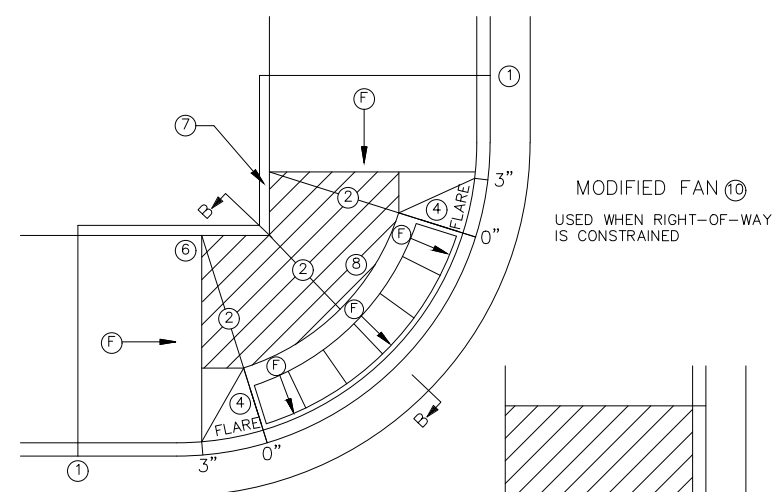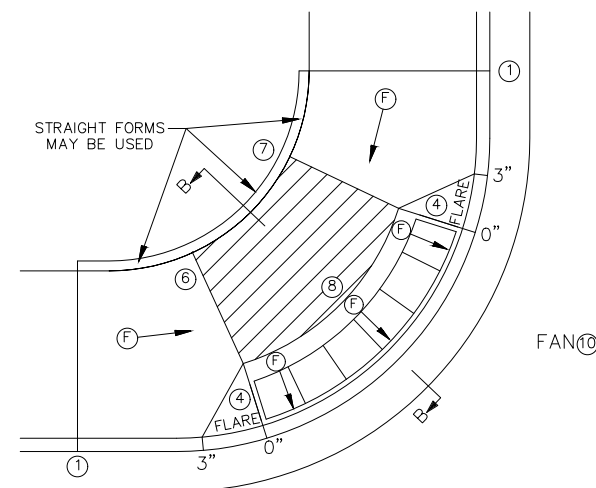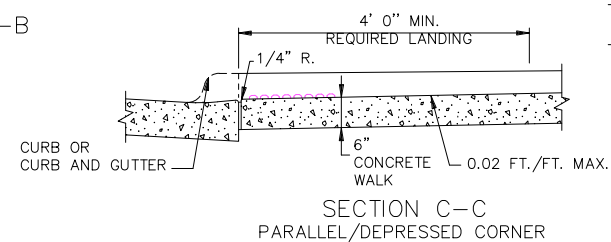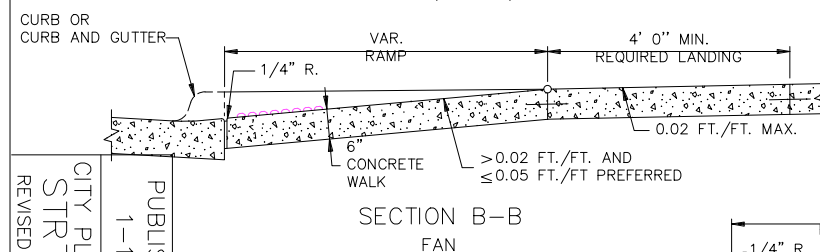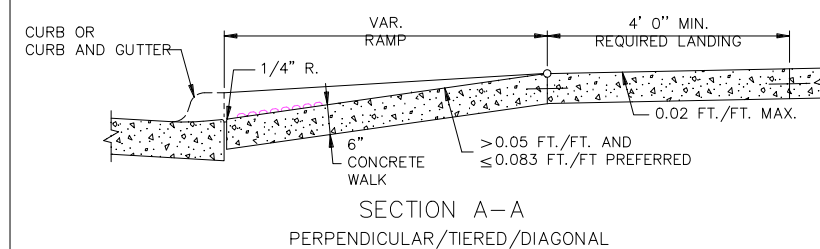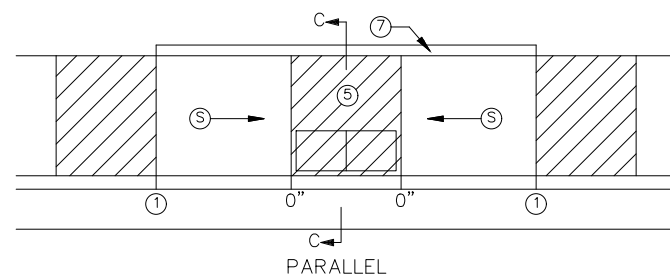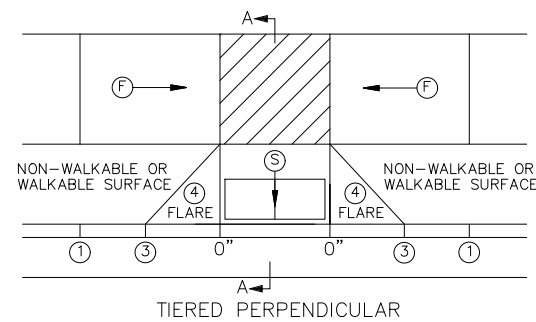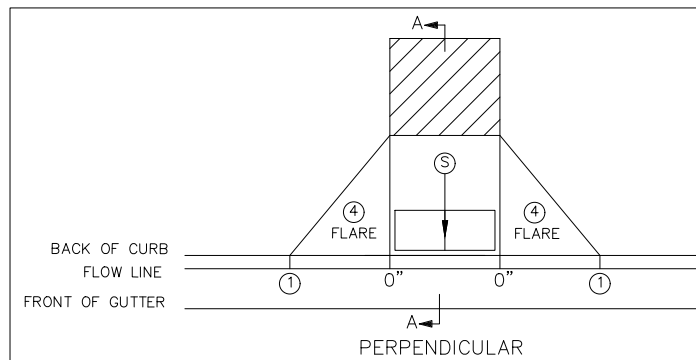

NOTES:

LANDINGS SHALL BE LOCATED ANYWHERE THE PEDESTRIAN ACCESS ROUTE (PAR) CHANGES DIRECTION, AT THE TOP OF RAMPS THAT HAVE RUNNING SLOPES GREATER THAN 5.0%, AND IF THE APPROACHING WALK IS INVERSE GRADE GREATER THAN 2%.

INITIAL CURB RAMP LANDINGS SHALL BE CONSTRUCTED WITHIN 15' FROM THE BACK OF CURB, WITH 6' FROM THE BACK OF CURB BEING THE PREFERRED DISTANCE, ONLY APPLICABLE WHEN THE INITIAL RAMP RUNNING SLOPE IS OVER 5.0%.

SECONDARY CURB RAMP LANDINGS ARE REQUIRED FOR EVERY 30" OF VERTICAL RISE WHEN THE LONGITUDINAL RUNNING SLOPE IS GREATER THAN 5.0%.

CONTRACTION JOINTS SHALL BE CONSTRUCTED ALONG ALL GRADE BREAKS WITHIN THE PAR. 1/4" DEEP VISUAL JOINTS SHALL BE USED AT THE TOPS OF CONCRETE FLARES ADJACENT TO WALKABLE SURFACES. ALL GRADE BREAKS WITHIN THE PAR SHALL BE PERPENDICULAR TO THE PATH OF TRAVEL. THUS BOTH SIDES OF A SLOPED WALKING SURFACE MUST BE EQUAL LENGTH. (EXCEPT AS STATED IN (6) BELOW.

TO ENSURE INITIAL RAMP AND INITIAL LANDINGS ARE PROPERLY CONSTRUCTED, LANDINGS SHALL BE CAST SEPARATELY. FOLLOW SIDEWALK REINFORCEMENT DETAILS ON SHEET 6 AND THE ADA SPECIAL PROVISIONS - PROSECUTION OF WORK (ADA).

TOP OF CURB SHALL MATCH PROPOSED ADJACENT WALK GRADE.

WHEN THE BOULEVARD IS 4' WIDE OR LESS, THE TOP OF CURB TAPER SHALL MATCH THE RAMP SLOPES TO REDUCE NEGATIVE BOULEVARD SLOPES FROM THE TOP BACK OF CURB TO THE PAR.

ALL RAMP TYPES SHOULD HAVE A MINIMUM 3' LONG RAMP LENGTH.

4. MINIMUM WIDTH OF DETECTABLE WARNING IS REQUIRED FOR ALL RAMP. DETECTABLE WARNINGS SHALL CONTINUOUSLY EXTEND FOR A MIN. OF 24" IN THE PATH OF TRAVEL. DETECTABLE WARNING TO COVER ENTIRE WIDTH OF SHARED-USE PATHS AND THE ENTIRE PAR WIDTH OF THE WALK. DETECTABLE WARNING SHOULD BE 6" LESS THAN THE PAR/TRAIL WIDTH. ARC LENGTH OF RADIAL DETECTABLE WARNINGS SHOULD NOT BE GREATER THAN 20 FEET.

RECTANGULAR DETECTABLE WARNINGS SHALL BE SETBACK 3" FROM THE BACK OF CURB. RADIAL DETECTABLE WARNINGS SHALL BE SETBACK 3" MINIMUM TO 6" MAXIMUM FROM THE BACK OF CURB.

- ① MATCH FULL HEIGHT CURB.
- ② 4' MINIMUM DEPTH LANDING REQUIRED ACROSS TOP OF RAMP.
- ③ 3" HIGH CURB WHEN USING A 3' LONG RAMP, 4" HIGH CURB WHEN USING A 4' LONG RAMP.
- ④ SEE SHEET 4 OF 6, TYPICAL SIDE TREATMENT OPTIONS, FOR DETAILS ON FLARES AND RETURNED CURBS, WHEN INITIAL LANDING IS AT FULL CURB HEIGHT.
- ⑤ DETECTABLE WARNINGS MAY BE PART OF THE 4' X 4' MIN. LANDING AREA IF IT IS NOT FEASIBLE TO CONSTRUCT THE LANDING OUTSIDE OF THE DETECTABLE WARNING AREA.
- ⑥ THE GRADE BREAK SHALL BE PERPENDICULAR TO THE BACK OF WALK. THIS WILL ENSURE THAT THE GRADE BREAK IS PERPENDICULAR TO THE DIRECTION OF TRAVEL. (TYPICAL FOR ALL)
- ⑦ WHEN ADJACENT TO GRASS, GRADING SHALL ALWAYS BE USED WHEN FEASIBLE. V CURB, IF USED, SHALL BE PLACED OUTSIDE THE SIDEWALK LIMITS WHEN RIGHT OF WAY ALLOWS. WHEN ADJACENT TO PARKING LOTS, CONCRETE OR BITUMINOUS TAPERS SHOULD BE USED OVER V CURB TO REDUCE TRIPPING HAZARDS AND FACILITATE SNOW & ICE REMOVAL.
- ⑧ A 7' MIN TOP RADIUS GRADE BREAK REQUIRED TO BE CONSTRUCTIBLE.
- ⑨ PAVE FULL WALK WIDTH.
- ⑩ "S" SLOPES ON FANS SHALL ONLY BE USED WHEN ALL OTHER FEASIBLE OPTIONS HAVE BEEN EVALUATED AND DEEMED IMPRACTICAL.

LEGEND

THESE LONGITUDINAL SLOPE RANGES SHALL BE THE STARTING POINT. IF SITE CONDITIONS WARRANT, LONGITUDINAL SLOPES UP TO 8.3% OR FLATTER ARE ALLOWED.

- | | |
|---|---|
|  | <p>INDICATES PEDESTRIAN RAMP - SLOPE SHALL BE BETWEEN 5.0% MINIMUM AND 8.3% MAXIMUM IN THE DIRECTION SHOWN AND THE CROSS SLOPE SHALL NOT EXCEED 2.0%.</p> |
|  | <p>INDICATES PEDESTRIAN RAMP - SLOPE SHALL BE GREATER THAN 2.0% AND LESS THAN 5.0% IN THE DIRECTION SHOWN AND CROSS SLOPE SHALL NOT EXCEED 2.0%.</p> |
|  | <p>LANDING AREA - 4' X 4' MIN. (5' X 5' MIN. PREFERRED) DIMENSIONS AND MAX. 2.0% SLOPE IN ALL DIRECTIONS. LANDING SHALL BE FULL WIDTH OF INCOMING PARS.</p> |
| <p>X"</p> | <p>CURB HEIGHT</p> |

PUBLISHED 1-18	CITY PL. NO STRT-3 REVISED 1-18
-------------------	---------------------------------------

REVISION:

APPROVED: JANUARY 23, 2017

Ann Zehr
OPERATIONS ENGINEER



Tom Sh

REVISÉ:

APPROVED:
1-23-2017

PEDESTRIAN CURB RAMP DETAILS


7 STANDARD PLAN 5-297.250 1 OF 6

NO	DATE	BY	CKD	APPR	REVISION

I hereby certify that this plan, specification or report was prepared by me or under my direct supervision and that I am a duly Licensed Professional Engineer under the laws of the State of Minnesota.

Signature: 
MICHAEL J. PAYNE

Date: 3-13-18 License#: 50484

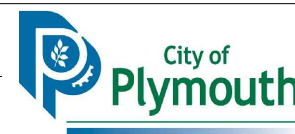


PLYMOUTH, MINNESOTA
KILMER PARK STREET
RECONSTRUCTION


DETAILS

STATE AID PROJECT NO. -----	DRAWN BY <u>M. PAYNE</u>	DATE <u>2-18</u>
COUNTY PROJECT NO. -----	DESIGNED BY <u>M. PAYNE</u>	<u>2-18</u>
CITY PROJECT NO. ST189001.001	CHECKED BY <u>M. PAYNE</u>	<u>2-18</u>
	REVIEWED BY <u>J. RENNEBERG</u>	<u>2-18</u>


SHEET
9
OF
106

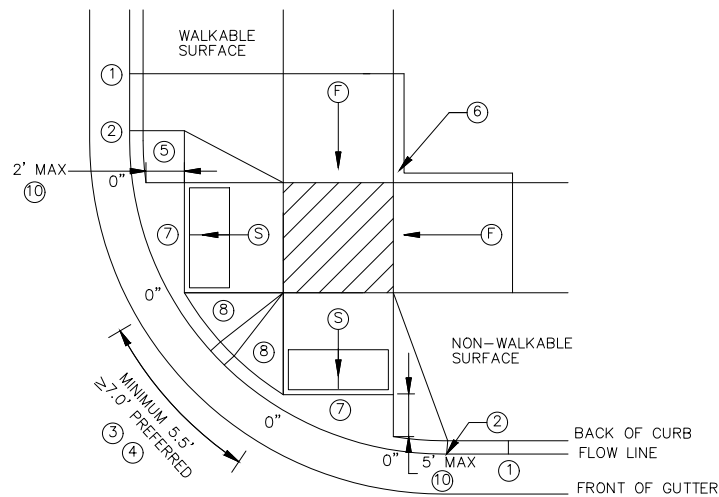



COMBINED DIRECTIONAL ⑨

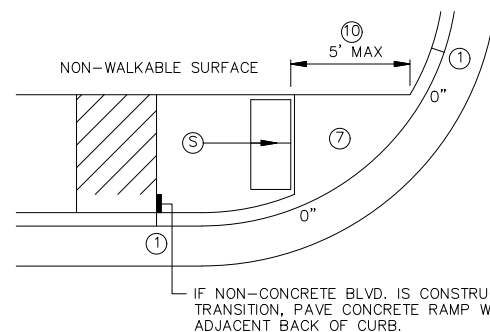


STANDARD ONE-WAY DIRECTIONAL ⑨

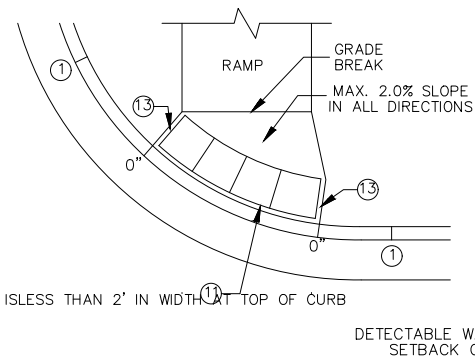


ONE-WAY DIRECTIONAL WITH DETECTABLE WARNING AT BACK OF CURB

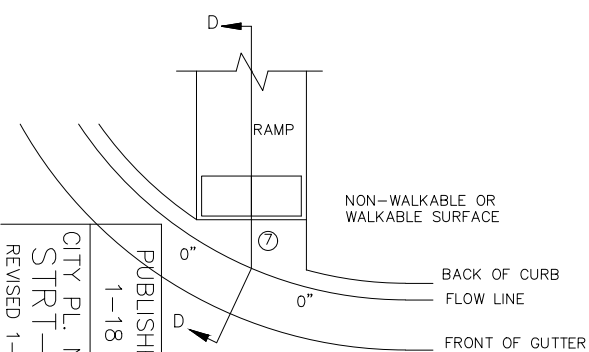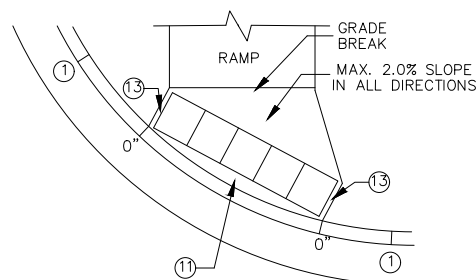

CURB FOR DIRECTIONAL RAMPS ⑭

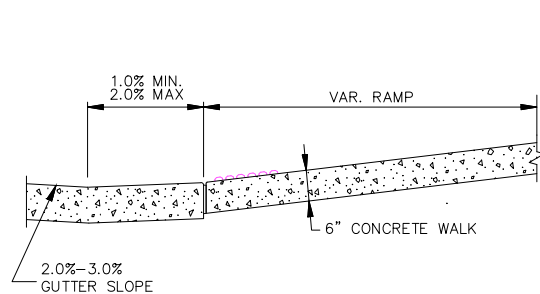

SECTION D-D

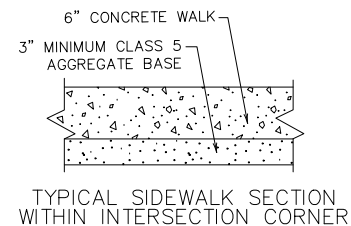

TYPICAL SIDEWALK SECTION WITHIN INTERSECTION CORNER

NOTES:

LANDINGS SHALL BE LOCATED ANYWHERE THE PEDESTRIAN ACCESS ROUTE (PAR) CHANGES DIRECTION, AT THE TOP OF RAMPS THAT HAVE RUNNING SLOPES GREATER THAN 5.0%, AND IF THE APPROACHING WALK IS INVERSE GRADE.

INITIAL CURB RAMP LANDINGS SHALL BE CONSTRUCTED WITHIN 15' FROM THE BACK OF CURB, WITH 6' FROM THE BACK OF CURB BEING THE PREFERRED DISTANCE, ONLY APPLICABLE WHEN THE INITIAL RAMP RUNNING SLOPE IS OVER 5.0%.

SECONDARY CURB RAMP LANDINGS ARE REQUIRED FOR EVERY 30" OF VERTICAL RISE WHEN THE LONGITUDINAL SLOPE IS GREATER THAN 5.0%.

CONTRACTION JOINTS SHALL BE CONSTRUCTED ALONG ALL GRADE BREAKS WITHIN THE PAR. 1/4" DEEP VISUAL JOINTS SHALL BE USED AT THE TOP GRADE BREAK OF CONCRETE FLARES ADJACENT TO WALKABLE SURFACES.

ALL GRADE BREAKS WITHIN THE PAR SHALL BE PERPENDICULAR TO THE PATH OF TRAVEL. THUS BOTH SIDES OF A SLOPED WALKING SURFACE MUST BE EQUAL LENGTH.

TO ENSURE INITIAL RAMPS AND INITIAL LANDINGS ARE PROPERLY CONSTRUCTED, LANDINGS SHALL BE CAST SEPARATELY. FOLLOW SIDEWALK REINFORCEMENT DETAILS ON SHEET 6 AND THE ADA SPECIAL PROVISION (PROSECUTION OF WORK).

TOP OF CURB SHALL MATCH PROPOSED ADJACENT WALK GRADE.

WHEN THE BOULEVARD IS 4' WIDE OR LESS, THE TOP OF CURB TAPER SHALL MATCH THE RAMP SLOPES TO REDUCE NEGATIVE BOULEVARD SLOPES FROM THE TOP BACK OF CURB TO THE PAR.

ALL RAMP TYPES SHOULD HAVE A MINIMUM 3' LONG RAMP LENGTH.

4' MINIMUM WIDTH OF DETECTABLE WARNING IS REQUIRED FOR ALL RAMPS. DETECTABLE WARNINGS SHALL CONTINUOUSLY EXTEND FOR A MIN. OF 24" IN THE PATH OF TRAVEL. DETECTABLE WARNING TO COVER ENTIRE WIDTH OF SHARED-USE PATH AND THE ENTIRE PAR WIDTH OF THE WALK. DETECTABLE WARNING SHOULD BE 6" LESS THAN THE PAR/PATH WIDTH. ARC LENGTH OF RADIAL DETECTABLE WARNINGS SHOULD NOT BE GREATER THAN 20 FEET.

RADIAL DETECTABLE WARNINGS SHALL BE SETBACK 3" MINIMUM TO 6" MAXIMUM FROM THE BACK OF CURB. SEE NOTES ⑩ & ⑪ FOR INFORMATION REGARDING RECTANGULAR DETECTABLE WARNING PLACEMENT.

- ① MATCH FULL CURB HEIGHT.
- ② 3" HIGH CURB WHEN USING A 3' LONG RAMP
4" HIGH CURB WHEN USING A 4' LONG RAMP.
- ③ 3" MINIMUM CURB HEIGHT (5.5' MIN. DISTANCE REQUIRED BETWEEN DOMES)
4" PREFERRED (7' MIN. DISTANCE REQUIRED BETWEEN DOMES).
- ④ THE "BUMP" IN BETWEEN THE RAMPS SHOULD NOT BE IN THE PATH OF TRAVEL FOR COMBINED DIRECTIONAL RAMPS. IF THIS OCCURS MODIFY THE RAMP LOCATION OR SWITCH RAMP TO A FAN/DEPRESSED CORNER.
- ⑤ WHEN USING CONCRETE PAVED FLARES ON THE OUTSIDE OF DIRECTIONAL RAMPS, AND ADJACENT TO A WALKABLE SURFACE, DIRECTIONAL RAMP FLARES SHOULD BE USED. SEE THE DETAIL ON THIS SHEET.
- ⑥ GRADING SHALL ALWAYS BE USED WHEN FEASIBLE. V CURB, IF USED, SHALL BE PLACED OUTSIDE THE SIDEWALK LIMITS WHEN RIGHT OF WAY ALLOWS. WHEN ADJACENT TO PARKING LOTS, CONCRETE OR BITUMINOUS TAPERS SHOULD BE USED OVER V CURB TO REDUCE TRIPPING HAZARDS AND FACILITATE SNOW & ICE REMOVAL.
- ⑦ MAX. 2.0% SLOPE IN ALL DIRECTIONS IN FRONT OF GRADE BREAK AND DRAIN TO FLOW LINE. SHALL BE CONSTRUCTED INTEGRAL WITH CURB AND GUTTER.
- ⑧ 8% TO 10% WALKABLE FLARE.
- ⑨ PLACE DOMES AT THE BACK OF CURB WHEN ALLOWABLE SETBACK CRITERIA IS EXCEEDED.
- ⑩ FRONT EDGE OF DETECTABLE WARNING SHALL BE SET BACK 2' MAXIMUM WHEN ADJACENT TO WALKABLE SURFACE, AND 5' MAXIMUM WHEN ADJACENT TO NON-WALKABLE SURFACE WITH ONE CORNER SET 3" FROM BACK OF CURB. A WALKABLE SURFACE IS DEFINED AS A PAVED SURFACE ADJACENT TO A CURB RAMP WITHOUT RAISED OBSTACLES THAT COULD MISTAKENLY BE TRAVERSED BY A USER WHO IS VISUALLY IMPAIRED.
- ⑪ RECTANGULAR DETECTABLE WARNINGS MAY BE SETBACK UP TO 9" FROM THE BACK OF CURB WITH CORNERS SET 3" FROM BACK OF CURB. IF 9" SETBACK IS EXCEEDED USE RADIAL DETECTABLE WARNINGS.
- ⑫ FOR DIRECTIONAL RAMPS WITH THE DETECTABLE WARNINGS PLACED AT THE BACK OF CURB, THE DETECTABLE WARNINGS SHALL COVER THE ENTIRE WIDTH OF THE WALK/PATH. THIS ENSURES A DETECTABLE EDGE AND HELPS ELIMINATE THE CURB TAPER OBSTRUCTING THE PATH OF PEDESTRIAN TRAVEL.
- ⑬ THE CONCRETE WALK SHALL BE FORMED AND CONSTRUCTED PERPENDICULAR TO THE BACK OF CURB. MAINTAIN 3" BETWEEN EDGE OF DOMES AND EDGE OF CONCRETE.
- ⑭ TO BE USED FOR ALL DIRECTIONAL RAMPS, EXCEPT WHERE DOMES ARE PLACED ALONG THE BACK OF CURB.

LEGEND

THESE LONGITUDINAL SLOPE RANGES SHALL BE THE STARTING POINT. IF SITE CONDITIONS WARRANT, LONGITUDINAL SLOPES UP TO 8.3% OR FLATTER ARE ALLOWED.

⑤ INDICATES PEDESTRIAN RAMP - SLOPE SHALL BE BETWEEN 5.0% MINIMUM AND 8.3% MAXIMUM IN THE DIRECTION SHOWN AND THE CROSS SLOPE SHALL NOT EXCEED 2.0%.

⑥ INDICATES PEDESTRIAN RAMP - SLOPE SHALL BE GREATER THAN 2.0% AND LESS THAN 5.0% IN THE DIRECTION SHOWN AND CROSS SLOPE SHALL NOT EXCEED 2.0%.

LANDING AREA - 4' X 4' MIN. (5' X 5' MIN. PREFERRED) DIMENSIONS AND MAX 2.0% SLOPE IN ALL DIRECTIONS. LANDING SHALL BE FULL WIDTH OF INCOMING PARS.

X" CURB HEIGHT

CITY PL. NO.
STRT-4
REVISED 1-18

PUBLISHED
1-18

REVISION:

APPROVED: JANUARY 23, 2017

OPERATIONS ENGINEER



Tom Sh...
STATE DESIGN ENGINEER

REVISED:

APPROVED:

1-23-2017

PEDESTRIAN CURB RAMP DETAILS

STANDARD PLAN 5-297.250


2 OF 6

NO	DATE	BY	CKD	APPR	REVISION

I hereby certify that this plan, specification or report was prepared by me or under my direct supervision and that I am a duly Licensed Professional Engineer under the laws of the State of Minnesota.

Signature: MICHAEL J. PAYNE

Date: 3-13-18 License#: 50484

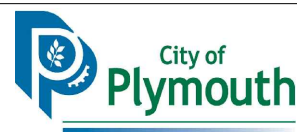


PLYMOUTH, MINNESOTA
KILMER PARK STREET
RECONSTRUCTION


DETAILS

STATE AID PROJECT NO.	DRAWN BY	DATE
COUNTY PROJECT NO.	M. PAYNE	2-18
CITY PROJECT NO.	DESIGNED BY	2-18
ST189001.001	M. PAYNE	2-18
	CHECKED BY	2-18
	M. PAYNE	2-18
	REVIEWED BY	2-18
	J. RENNEBERG	2-18


SHEET
10
OF
106

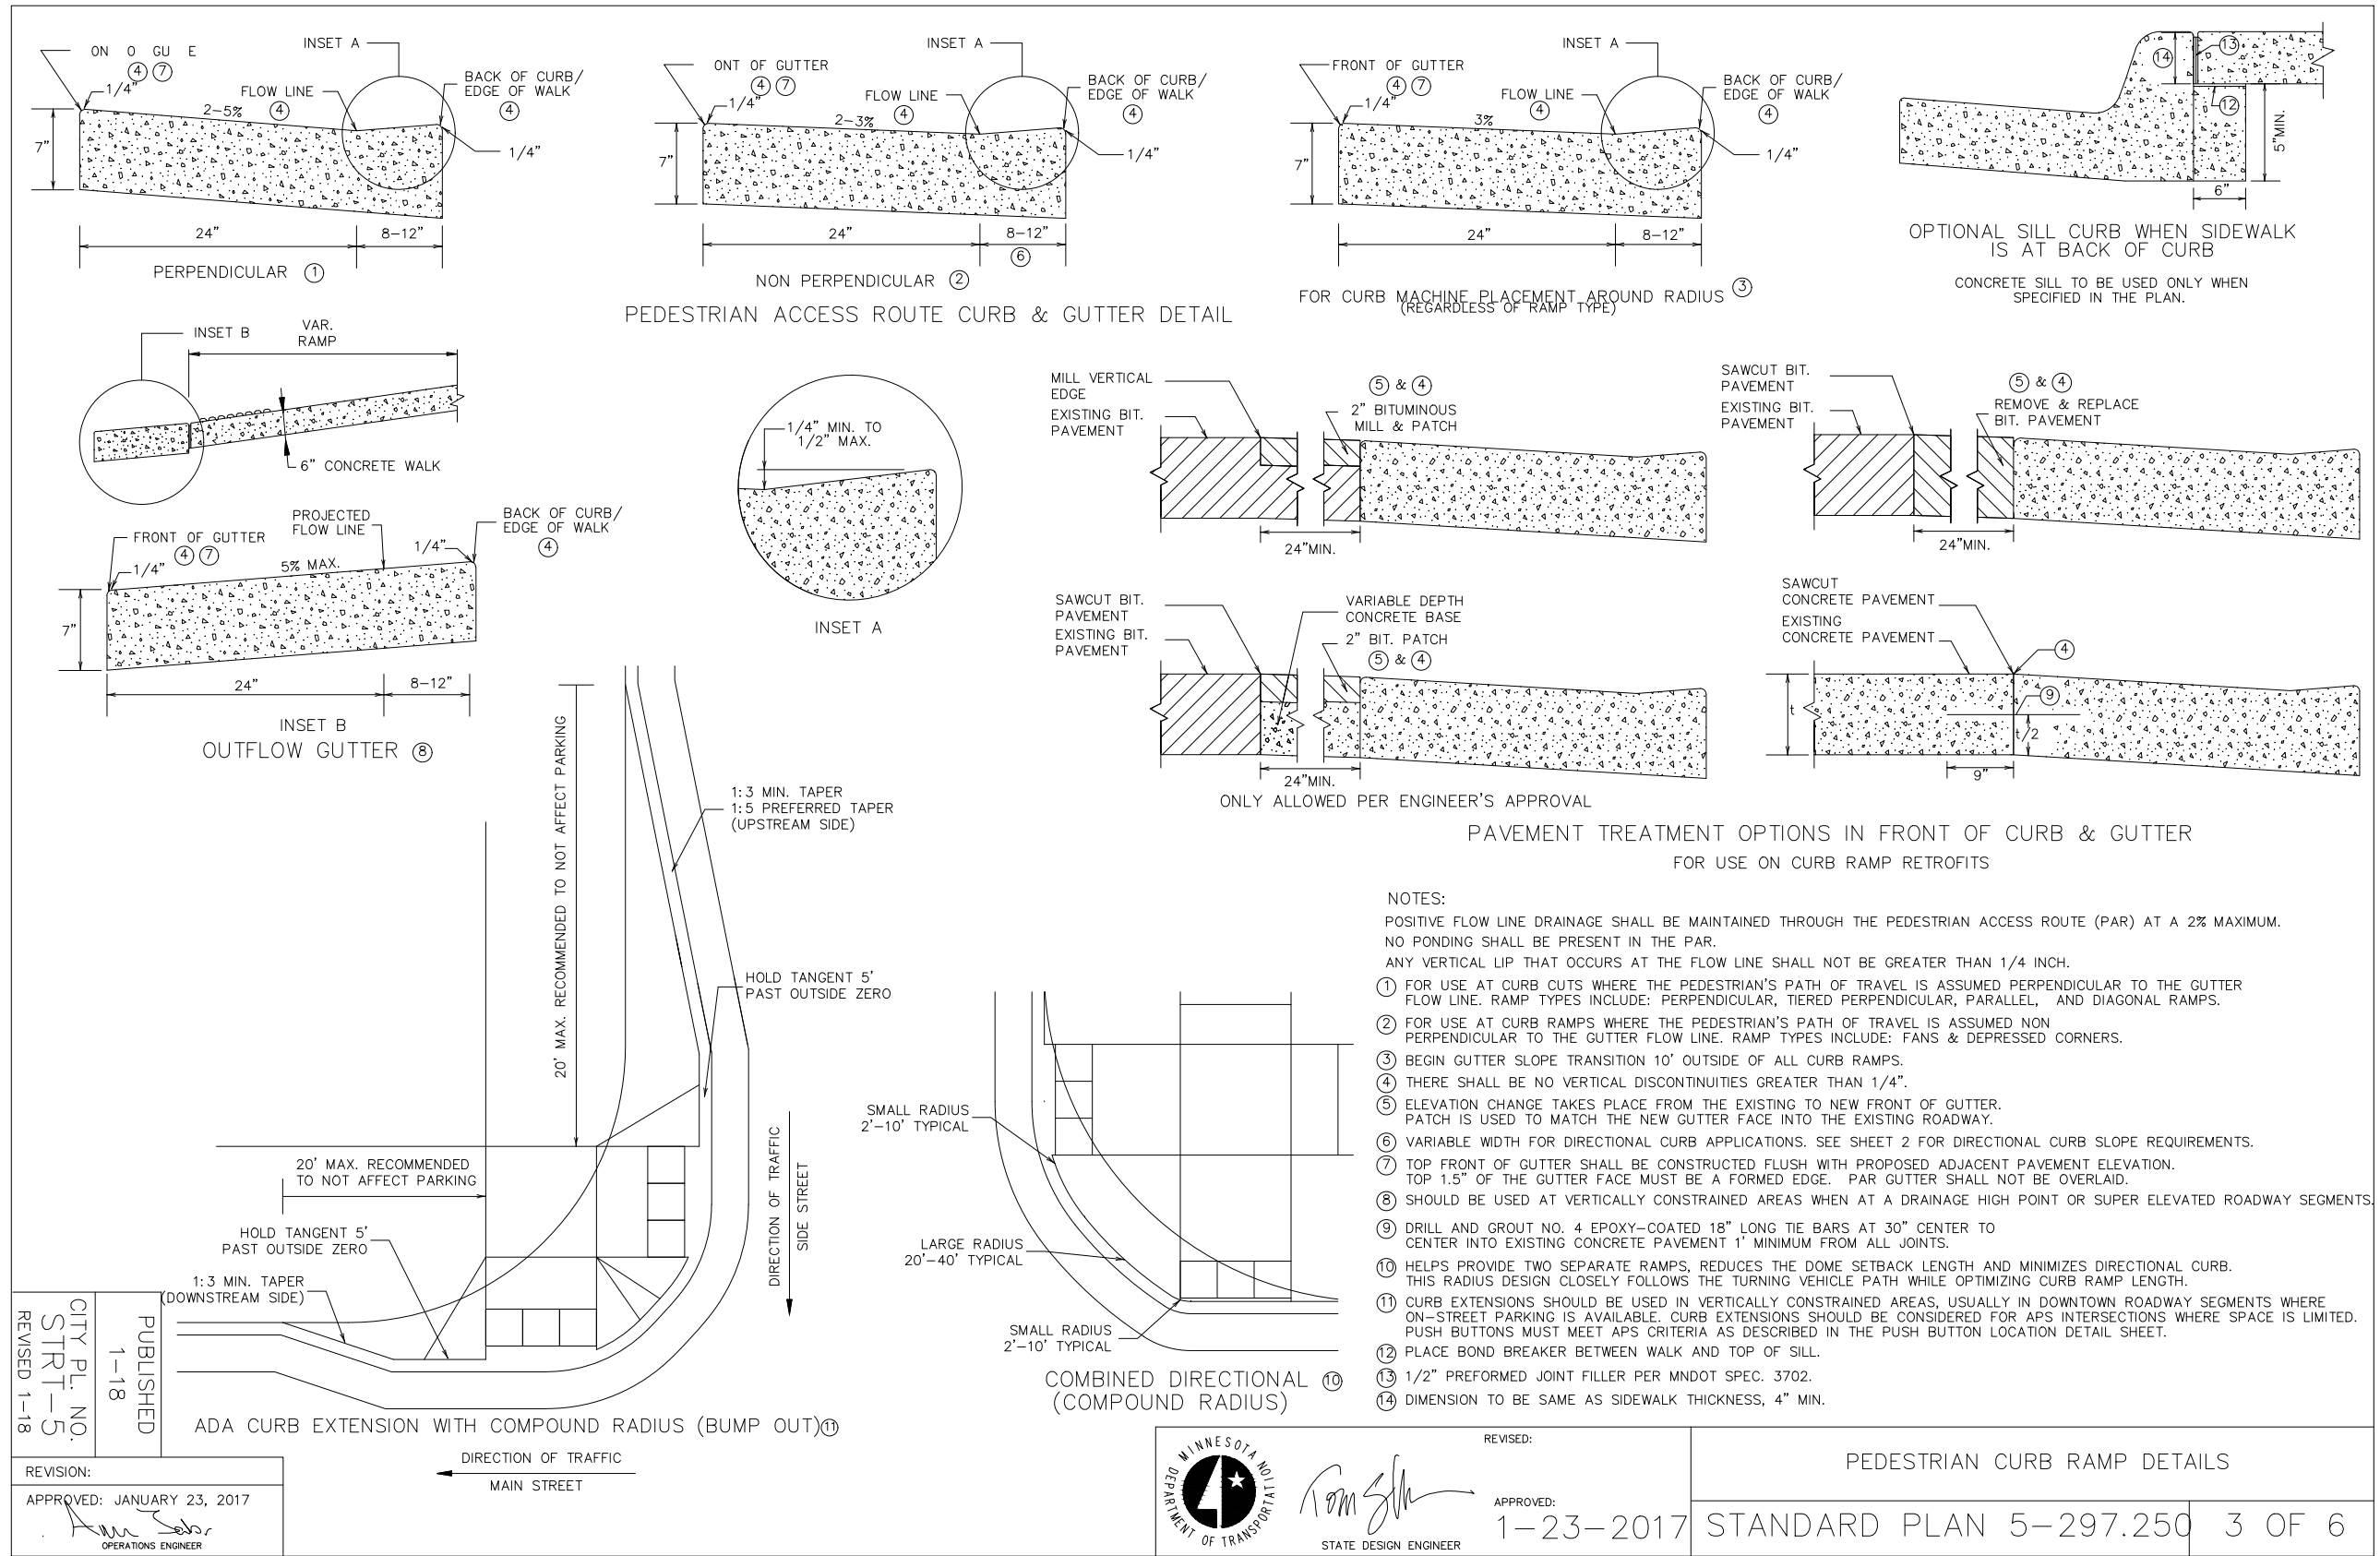


- NOTES:
- POSITIVE FLOW LINE DRAINAGE SHALL BE MAINTAINED THROUGH THE PEDESTRIAN ACCESS ROUTE (PAR) AT A 2% MAXIMUM. NO PONDING SHALL BE PRESENT IN THE PAR.
- ANY VERTICAL LIP THAT OCCURS AT THE FLOW LINE SHALL NOT BE GREATER THAN 1/4 INCH.
- (1) FOR USE AT CURB CUTS WHERE THE PEDESTRIAN'S PATH OF TRAVEL IS ASSUMED PERPENDICULAR TO THE GUTTER FLOW LINE. RAMP TYPES INCLUDE: PERPENDICULAR, TIERED PERPENDICULAR, PARALLEL, AND DIAGONAL RAMP.
- (2) FOR USE AT CURB RAMP WHERE THE PEDESTRIAN'S PATH OF TRAVEL IS ASSUMED NON PERPENDICULAR TO THE GUTTER FLOW LINE. RAMP TYPES INCLUDE: FANS & DEPRESSED CORNERS.
- (3) BEGIN GUTTER SLOPE TRANSITION 10' OUTSIDE OF ALL CURB RAMP.
- (4) THERE SHALL BE NO VERTICAL DISCONTINUITIES GREATER THAN 1/4".
- (5) ELEVATION CHANGE TAKES PLACE FROM THE EXISTING TO NEW FRONT OF GUTTER. PATCH IS USED TO MATCH THE NEW GUTTER FACE INTO THE EXISTING ROADWAY.
- (6) VARIABLE WIDTH FOR DIRECTIONAL CURB APPLICATIONS. SEE SHEET 2 FOR DIRECTIONAL CURB SLOPE REQUIREMENTS.
- (7) TOP FRONT OF GUTTER SHALL BE CONSTRUCTED FLUSH WITH PROPOSED ADJACENT PAVEMENT ELEVATION. TOP 1.5" OF THE GUTTER FACE MUST BE A FORMED EDGE. PAR GUTTER SHALL NOT BE OVERLAID.
- (8) SHOULD BE USED AT VERTICALLY CONSTRAINED AREAS WHEN AT A DRAINAGE HIGH POINT OR SUPER ELEVATED ROADWAY SEGMENTS.
- (9) DRILL AND GROUT NO. 4 EPOXY-COATED 18" LONG TIE BARS AT 30" CENTER TO CENTER INTO EXISTING CONCRETE PAVEMENT 1' MINIMUM FROM ALL JOINTS.
- (10) HELPS PROVIDE TWO SEPARATE RAMP, REDUCES THE DOME SETBACK LENGTH AND MINIMIZES DIRECTIONAL CURB. THIS RADIUS DESIGN CLOSELY FOLLOWS THE TURNING VEHICLE PATH WHILE OPTIMIZING CURB RAMP LENGTH.
- (11) CURB EXTENSIONS SHOULD BE USED IN VERTICALLY CONSTRAINED AREAS, USUALLY IN DOWNTOWN ROADWAY SEGMENTS WHERE ON-STREET PARKING IS AVAILABLE. CURB EXTENSIONS SHOULD BE CONSIDERED FOR APS INTERSECTIONS WHERE SPACE IS LIMITED. PUSH BUTTONS MUST MEET APS CRITERIA AS DESCRIBED IN THE PUSH BUTTON LOCATION DETAIL SHEET.
- (12) PLACE BOND BREAKER BETWEEN WALK AND TOP OF SILL.
- (13) 1/2" PREFORMED JOINT FILLER PER MNDOT SPEC. 3702.
- (14) DIMENSION TO BE SAME AS SIDEWALK THICKNESS, 4" MIN.

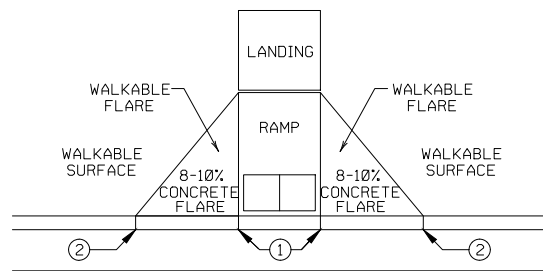


PAVED FLARES
ADJACENT TO WALKABLE SURFACE

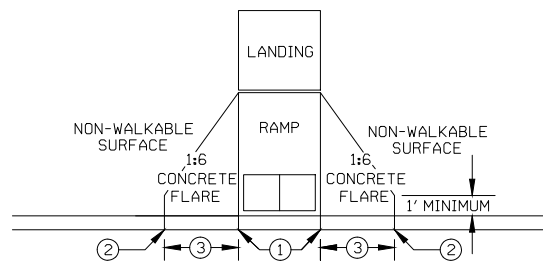


PAVED FLARES
ADJACENT TO NON-WALKABLE SURFACE

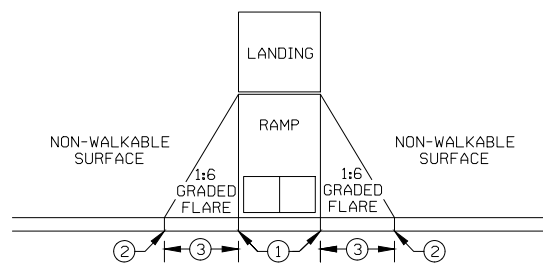

GRADED FLARES

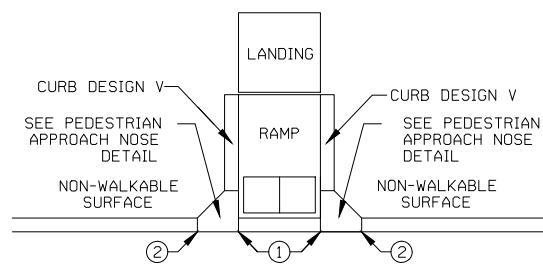


RETURNED CURB
TYPICAL SIDE TREATMENT OPTIONS

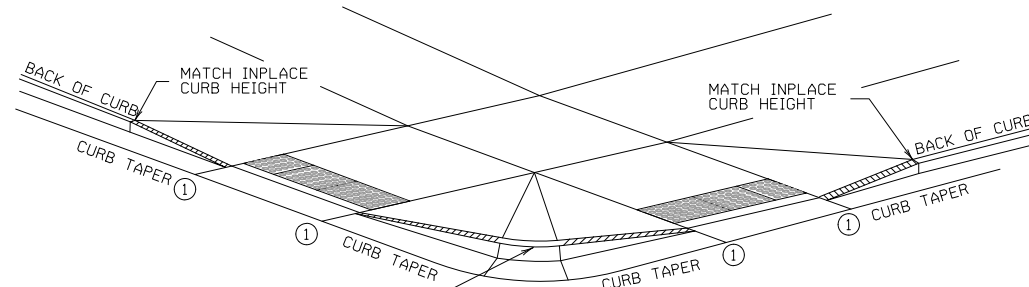


3" MINIMUM CURB HEIGHT, 4" PREFERRED
(MEASURED AT FRONT FACE OF CURB)
FOR A MIN. 6' LENGTH (MEASURED ALONG FLOW LINE)

DETECTABLE EDGE WITH
CURB AND GUTTER

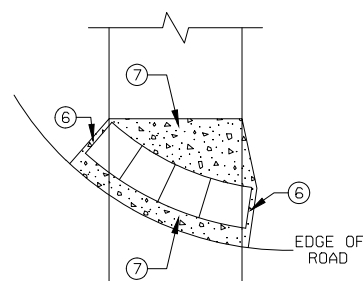


RADIAL DETECTABLE WARNING

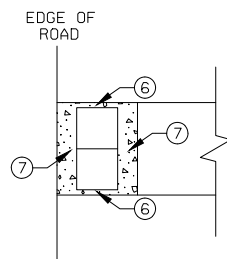


RECTANGULAR DETECTABLE WARNING

DETECTABLE EDGE WITHOUT CURB AND GUTTER

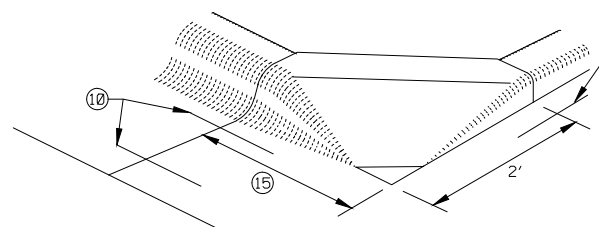


SECTION A-A

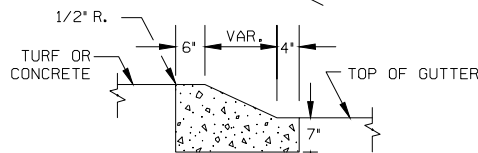

SECTION B-B

PEDESTRIAN APPROACH
NOSE DETAIL
(FOR RETURNED CURB
SIDE TREATMENT)

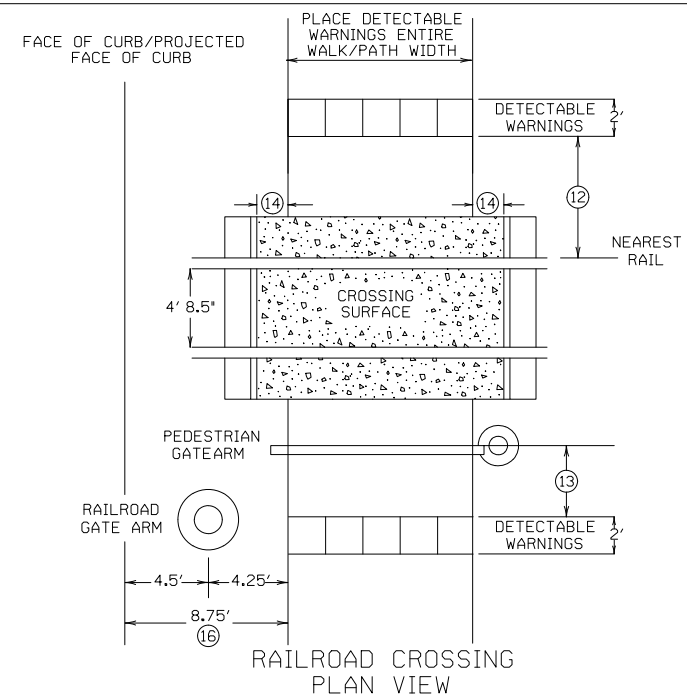

NOTES:

SEE STANDARD PLATE 7038 AND THIS SHEET FOR ADDITIONAL DETAILS ON DETECTABLE WARNING.

A WALKABLE SURFACE IS DEFINED AS A PAVED SURFACE ADJACENT TO A CURB RAMP WITHOUT RAISED OBSTACLES THAT COULD MISTAKENLY BE TRAVERSED BY A USER WHO IS VISUALLY IMPAIRED. CONCRETE FLARE LENGTHS ADJACENT TO NON-WALKABLE SURFACES SHOULD BE LESS THAN 8' LONG MEASURED ALONG THE RAMP'S FROM THE BACK OF CURB.

1 0" CURB HEIGHT.

2 FULL CURB HEIGHT.

3 2' FOR 4' HIGH CURB AND 3' FOR 6' HIGH CURB.

4 SIDE TREATMENTS ARE APPLICABLE TO ALL RAMP TYPES AND SHOULD BE IMPLEMENTED AS NEEDED AS FIELD CONDITIONS DICTATE. THE ENGINEER SHALL DETERMINE THE RAMP SIDE TREATMENTS BASED ON MAINTENANCE OF BOTH ROADWAY AND SIDEWALK, ADJACENT PROPERTY CONSIDERATIONS, AND MITIGATING CONSTRUCTION IMPACTS.

5 TYPICALLY USED FOR MEDIANS AND ISLANDS.

6 WHEN NO CONCRETE FLARES ARE PROPOSED, THE CONCRETE WALK SHALL BE FORMED AND CONSTRUCTED PERPENDICULAR TO THE EDGE OF ROADWAY. MAINTAIN 3" MAX. BETWEEN EDGE OF DOMES AND EDGE OF CONCRETE.

7 IF NO CURB AND GUTTER IS PLACED IN RURAL SECTIONS, DETECTABLE WARNINGS SHALL BE PLACED 1' FROM THE EDGE OF BITUMINOUS ROADWAY AND/OR BITUMINOUS SHARED-USE PATH TO PROVIDE VISUAL CONTRAST.

8 ALL CONSTRUCTED CURBS MUST HAVE A CONTINUOUS DETECTABLE EDGE FOR THE VISUALLY IMPAIRED. THIS DETECTABLE EDGE REQUIRES DETECTABLE WARNINGS WHEREVER THERE IS ZERO-INCH HIGH CURB. CURB TAPERS ARE CONSIDERED A DETECTABLE EDGE WHEN THE TAPER STARTS WITHIN 3' OF THE EDGE OF THE DETECTABLE WARNINGS AND UNIFORMLY RISES TO A 3-INCH MINIMUM CURB HEIGHT. ANY CURB NOT PART OF A CURB TAPER AND LESS THAN 3 INCHES IN HEIGHT IS NOT CONSIDERED A DETECTABLE EDGE AND THEREFORE IS NOT COMPLIANT WITH ACCESSIBILITY STANDARDS.

9 DRILL AND GROUT 1 - NO. 4 12" LONG REINFORCEMENT BAR (EPOXY COATED) WITH 3" MIN. COVER. REINFORCEMENT BARS ARE NOT NEEDED IF THE APPROACH NOSE IS POURED INTEGRAL WITH THE V CURB.

10 DRILL AND GROUT 2 - NO. 4 12" LONG REINFORCEMENT BARS (EPOXY COATED) WITH 3" MIN. COVER. REINFORCEMENT BARS ARE NOT NEEDED IF THE APPROACH NOSE IS POURED INTEGRAL WITH THE CURB AND GUTTER.

11 SIDE TREATMENT EXAMPLES SHOWN ARE WHEN THE INITIAL LANDING IS APPROXIMATELY LEVEL WITH THE FULL HEIGHT CURB (I.E. 6" LONG RAMP FOR 6" HIGH CURB). WHEN THE INITIAL LANDING IS MORE THAN 1" BELOW FULL HEIGHT CURB REFER TO SHEETS 1 & 2 TO MODIFY THE CURB HEIGHT TAPERS AND MAINTAIN POSITIVE BOULEVARD DRAINAGE.

12 NEAREST EDGE OF DETECTABLE WARNING SURFACES SHALL BE PLACED 12' MINIMUM TO 15' MAXIMUM FROM THE NEAREST RAIL. FOR SKEWED RAILWAYS IN NO INSTANCE SHALL THE DETECTABLE WARNING BE CLOSER THAN 12' MEASURED PERPENDICULAR TO THE NEAREST RAIL.

13 WHEN PEDESTRIAN GATES ARE PROVIDED, DETECTABLE WARNING SURFACES SHALL BE PLACED ON THE SIDE OF THE GATES OPPOSITE THE RAIL, 2' FROM THE APPROACHING SIDE OF THE GATE ARM. THIS CRITERIA GOVERNS OVER NOTE 12.

14 CROSSING SURFACE SHALL EXTEND 2' MINIMUM PAST THE OUTSIDE EDGE OF WALK OR SHARED-USE PATH.

15 3' FOR MEDIANS AND SPLITTER ISLANDS. NOSE CAN BE REDUCED TO 2' ON FREE RIGHT ISLANDS.

16 SIDEWALK TO BE PLACED 8.75' MIN. FROM THE FACE OF CURB/PROJECTED FACE OF CURB. THIS ENSURES MIN. CLEARANCE BETWEEN THE SIDEWALK AND GATE ARM COUNTERWEIGHT SUPPORTS.

REVISION:

APPROVED: JANUARY 23, 2017

OPERATIONS ENGINEER

CITY PL. NO. 1-18

STRT-6

REVISED 1-18

PUBLISHED



Tom Sh...
STATE DESIGN ENGINEER

REVISED:

APPROVED:

1-23-2017

PEDESTRIAN CURB RAMP DETAILS

STANDARD PLAN 5-297.250


4 OF 6

NO	DATE	BY	CKD	APPR	REVISION

I hereby certify that this plan, specification or report was prepared by me or under my direct supervision and that I am a duly Licensed Professional Engineer under the laws of the State of Minnesota.

Signature: *Michael J. Payne*

Date: 3-13-18 License#: 50484


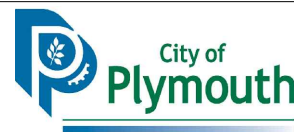


PLYMOUTH, MINNESOTA
KILMER PARK STREET
RECONSTRUCTION



DETAILS

STATE AID PROJECT NO.	DRAWN BY	DATE
	M. PAYNE	2-18
COUNTY PROJECT NO.	DESIGNED BY	
	M. PAYNE	2-18
CITY PROJECT NO.	CHECKED BY	
ST189001.001	M. PAYNE	2-18
	REVIEWED BY	
	J. RENNEBERG	2-18


SHEET
12
OF
106

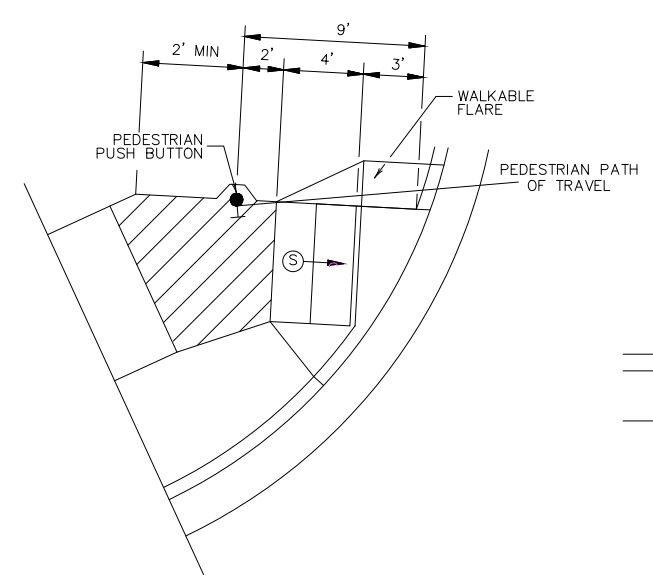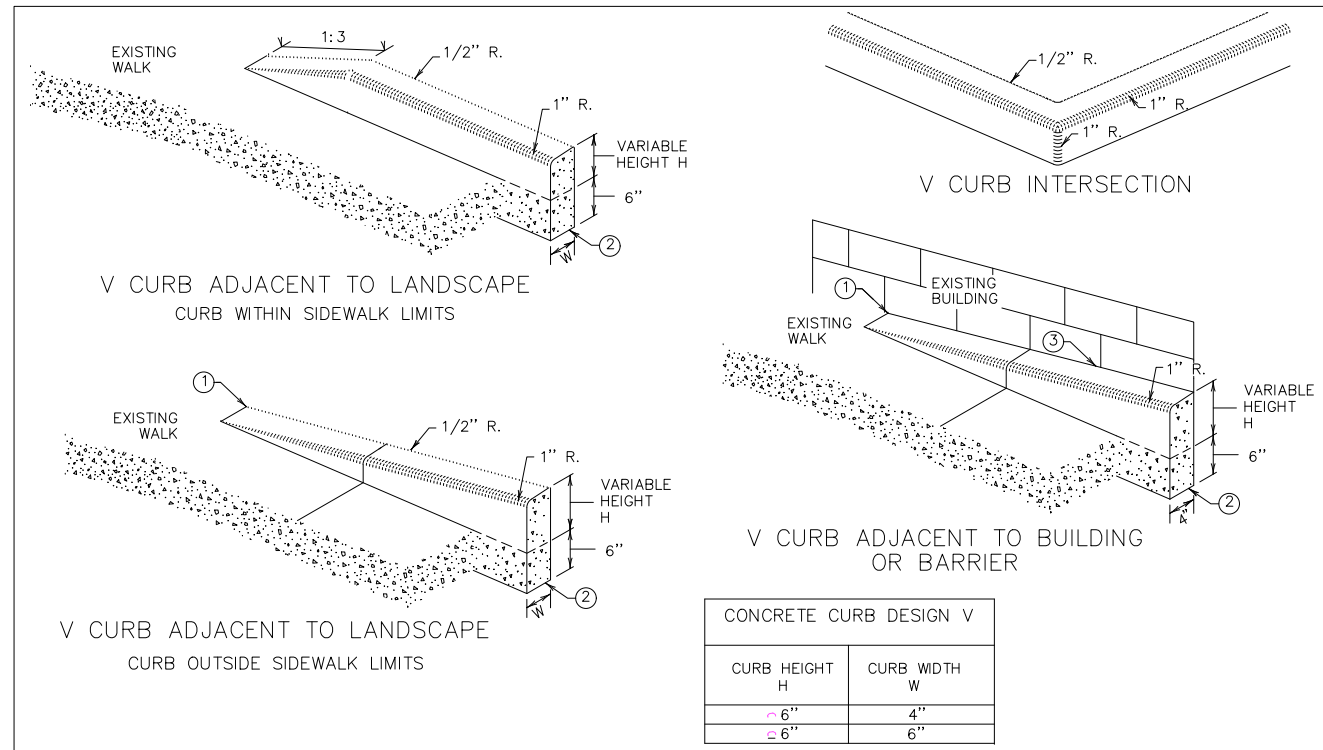

SEMI-DIRECTIONAL RAMP (3,4,9)
3' DOME SETBACK, 4' LONG RAMP AND
PUSH BUTTON 9' FROM THE BACK OF CURB
PRIMARYLY USED FOR APS APPLICATIONS
WHERE THE PAR DOES NOT CONTINUE PAST
THE PUSH BUTTON (DEAD-END SIDEWALK)

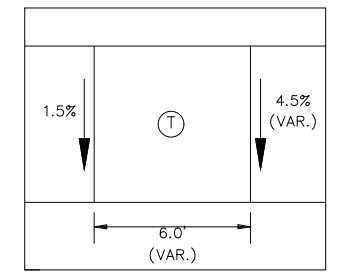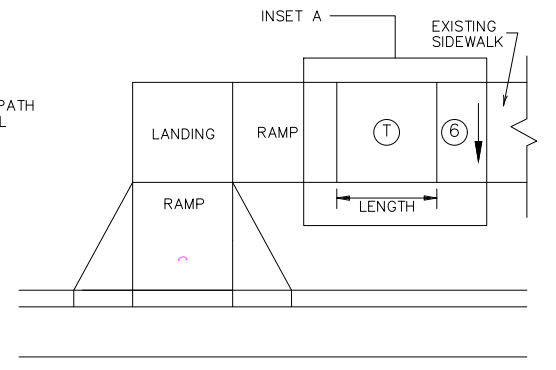

INSET A
TRANSITION PANEL (4) (5)

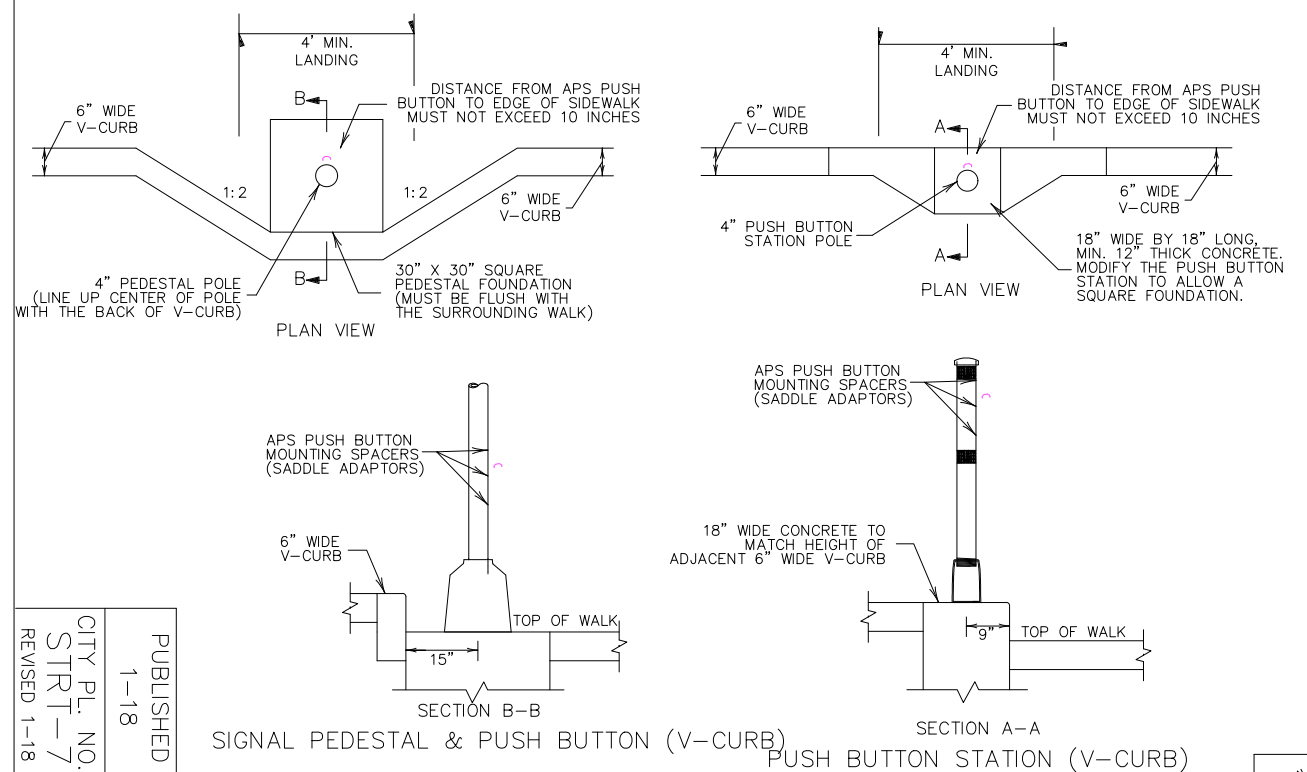

CITY PL. NO.
STRT-7
REVISED 1-18

PUBLISHED
1-18

REVISION:
APPROVED: JANUARY 23, 2017
OPERATIONS ENGINEER

- NOTES:
- A WALKABLE FLARE IS AN 8-10% CONCRETE FLARE THAT IS REQUIRED WHEN THE FLARE IS ADJACENT TO A WALKABLE SURFACE, OR WHEN THE PEDESTRIAN PATH OF TRAVEL OF A PUSH BUTTON TRAVERSES THE FLARE.
- ALL V CURB CONTRACTION JOINTS SHALL MATCH CONCRETE WALK JOINTS.
- WHERE RIGHT-OF-WAY ALLOWS, USE OF V CURB SHOULD BE MINIMIZED. GRADING ADJACENT TURF OR SLOPING ADJACENT PAVEMENT IS PREFERRED.
- V CURB SHALL BE PLACED OUTSIDE THE SIDEWALK LIMITS WHEN RIGHT OF WAY ALLOWS.
- V CURB NEXT TO BUILDING SHALL BE A 4" WIDTH AND SHALL MATCH PREVIOUS TOP OF SIDEWALK ELEVATIONS.
- END TAPERS AT TRANSITION SECTION SHALL MATCH INPLACE SIDEWALK GRADES.
 - ALL V CURB SHALL MATCH BOTTOM OF ADJACENT WALK.
 - EDGE BETWEEN NEW V CURB AND INPLACE STRUCTURE SHALL BE SEALED AND BOND BREAKER SHALL BE USED BETWEEN EXISTING STRUCTURE AND PLACED V-CURB.
 - THE MAX. RATE OF CROSS SLOPE TRANSITIONING IS 1' LINEAR FOOT OF SIDEWALK PER HALF PERCENT CROSS SLOPE. WHEN PAR WIDTH IS GREATER THAN 6' OR THE RUNNING SLOPE IS GREATER THAN 5%, DOUBLE THE CALCULATED TRANSITION LENGTH.
 - TRANSITION PANELS ARE TO ONLY BE USED AFTER THE RAMP, OR IF NEEDED, LANDING ARE AT THE FULL CURB HEIGHT (TYPICAL SECTION).
 - EXISTING CROSS SLOPE GREATER THAN 2.0%.

LEGEND	
THESE LONGITUDINAL SLOPE RANGES SHALL BE THE STARTING POINT. IF SITE CONDITIONS WARRANT, LONGITUDINAL SLOPES UP TO 8.3% OR FLATTER ARE ALLOWED.	
⑤	INDICATES PEDESTRIAN RAMP - SLOPE SHALL BE BETWEEN 5.0% MINIMUM AND 8.3% MAXIMUM IN THE DIRECTION SHOWN AND THE CROSS SLOPE SHALL NOT EXCEED 2.0%.
▨	LANDING AREA - 4' X 4' MIN. (5' X 5' MIN. PREFERRED) DIMENSIONS AND MAX 2.0% SLOPE IN ALL DIRECTIONS. LANDING SHALL BE FULL WIDTH OF INCOMING PAR.
①	TRANSITION PANEL(S) - TO BE USED FOR TRANSITIONING THE CROSS-SLOPE OF A RAMP TO THE EXISTING WALK CROSS-SLOPE. RATE OF TRANSITION SHOULD BE 0.5% PER 1 LINEAR FOOT OF WALK. SEE THIS SHEET FOR ADDITIONAL INFORMATION.



REVISOR: _____

APPROVED: 1-23-2017


STATE DESIGN ENGINEER

PEDESTRIAN CURB RAMP DETAILS


STANDARD PLAN 5-297.250 5 OF 6

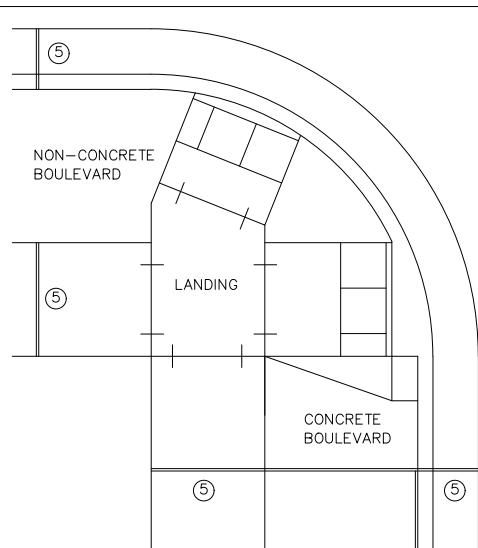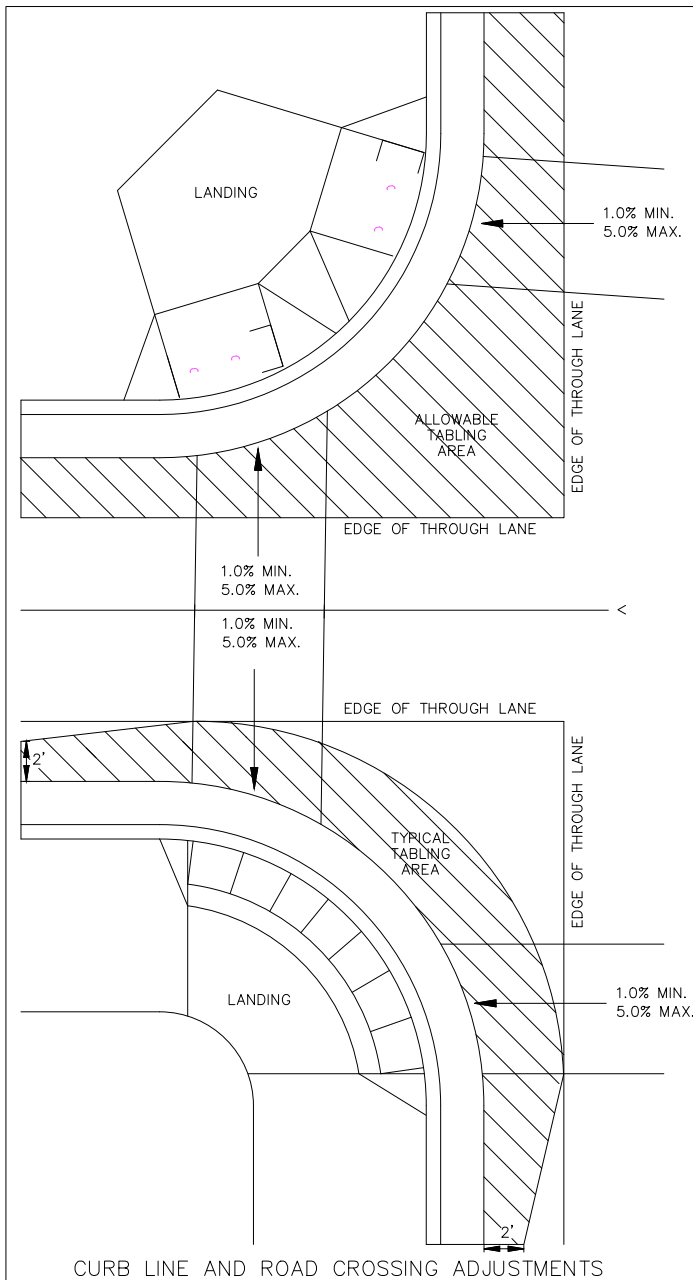


EXPANSION MATERIAL PLACEMENT FOR CONCRETE AND BITUMINOUS ROADWAYS

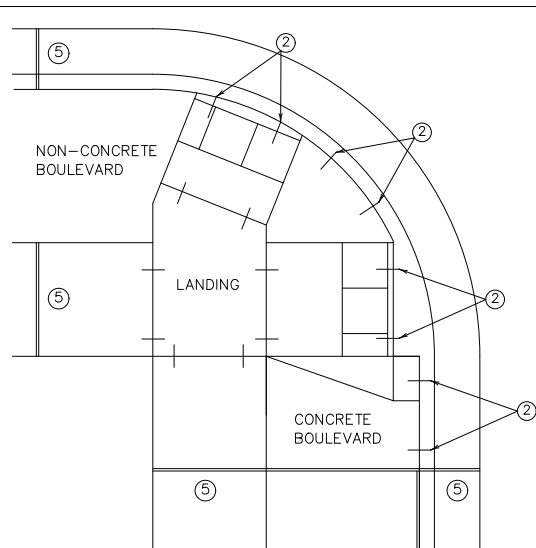


OPTIONAL CURB LINE REINFORCEMENT PLACEMENT ON BITUMINOUS ROADWAYS ④

 

FLOW LINE PROFILE "TABLE" - TWIN PERPENDICULARS

 


FLOW LINE PROFILE "TABLE" - FAN

 

FLOW LINE PROFILE RAISE - TWIN PERPENDICULARS




FLOW LINE PROFILE RAISE - FAN

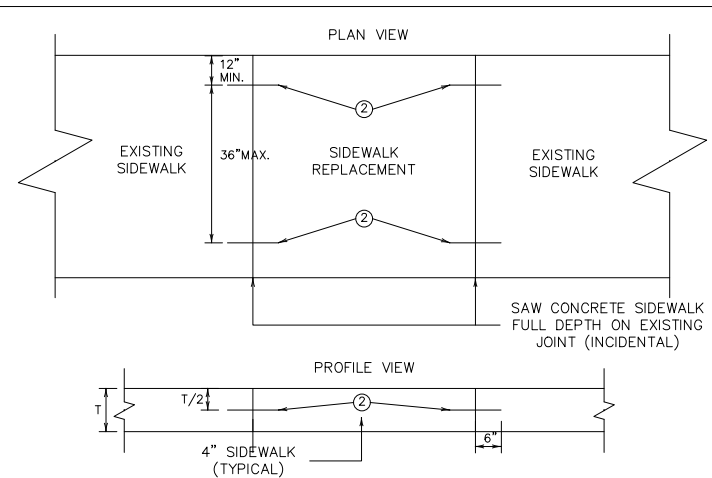


OPTIONAL SIDEWALK REINFORCEMENT


SIDEWALK REINFORCEMENT TO BE USED ONLY WHEN SPECIFIED IN THE PLAN.

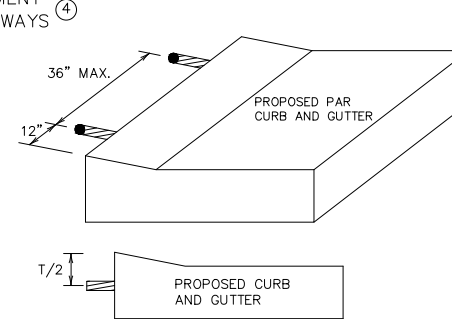


OPTIONAL CURB LINE REINFORCEMENT DETAILS ②④

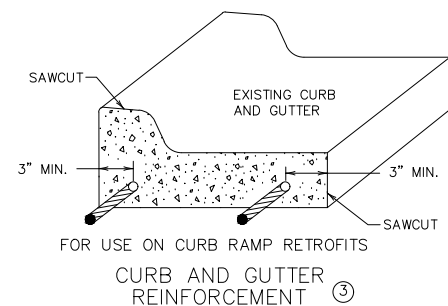

CURB AND GUTTER REINFORCEMENT ③

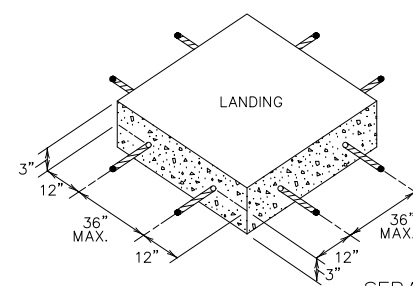

SEPARATE LANDING POUR REINFORCEMENT ①

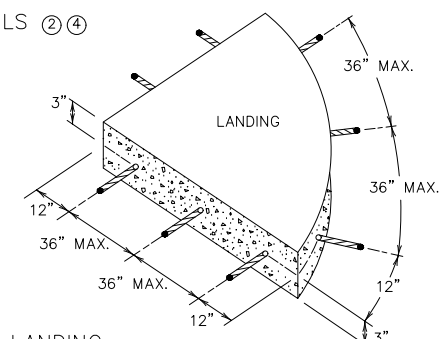

NOTES:

- TO ENSURE RAMPS AND LANDINGS ARE PROPERLY CONSTRUCTED, ALL INITIAL LANDINGS AT A TOP OF A RAMPED SURFACE (RUNNING SLOPE GREATER THAN 2%) SHALL BE FORMED AND PLACED SEPARATELY IN AN INDEPENDENT CONCRETE POUR. FOLLOW SIDEWALK REINFORCEMENT DETAILS ON THIS SHEET FOR ALL SEPARATELY POURED INITIAL LANDINGS.
- DRILL AND GROUT NO. 4 12" LONG REINFORCEMENT BARS AT 36" MAXIMUM CENTER TO CENTER (EPOXY COATED). BARS TO BE ADJUSTED TO MATCH RAMP GRADE.
- DRILL AND GROUT 2 - NO. 4 X 12" LONG REINFORCEMENT BARS (EPOXY COATED). REINFORCEMENT REQUIRED FOR ALL CONSTRUCTION JOINTS WITHIN RADIUS.
- THIS OPTIONAL CURB LINE REINFORCEMENT DETAIL SHOULD ONLY BE USED ON BITUMINOUS ROADWAYS WHEN SPECIFIED IN THE PLAN.
- 1/2 IN. PREFORMED JOINT FILLER MATERIAL PER MNDOT SPEC. 3702.

CITY PL. NO. 1-18
STRT-8
REVISED 1-18

PUBLISHED
APPROVED: JANUARY 23, 2017
OPERATIONS ENGINEER

"TABLING" OF CROSSWALKS MEANS MAINTAINING LESS THAN 2% CROSS SLOPE WITHIN A CROSSWALK, IS REQUIRED WHEN A ROADWAY IS IN A STOP OR YIELD CONDITION AND THE PROJECT SCOPE ALLOWS.

RECONSTRUCTION PROJECTS: ON FULL PAVEMENT REPLACEMENT PROJECTS "TABLING" OF ENTIRE CROSSWALK SHALL OCCUR WHEN FEASIBLE.

MILL & OVERLAY PROJECTS: "TABLING" OF FLOW LINES, IN FRONT OF THE PEDESTRIAN RAMP, IS REQUIRED WHEN THE EXISTING FLOW LINE IS GREATER THAN 2% WARPING OF THE BITUMINOUS PAVEMENT CAN NOT EXTEND INTO THE THROUGH LANE. TABLE THE FLOW LINE TO 2% OR AS MUCH AS POSSIBLE WHILE ADHERING TO THE FOLLOWING CRITERIA;

- 1.0% MIN. CROSS-SLOPE OF THE ROAD
- 5.0% MAX. CROSS-SLOPE OF THE ROAD
- 1.0% MIN. FLOW LINE (ON EITHER SIDE OF PEDESTRIAN RAMP)
- UP TO 2% CHANGE IN FLOW LINE FROM EXISTING SLOPE BEYOND THE PEDESTRIAN CURB RAMP

STAND-ALONE ADA RETROFITS: FOLLOW MILL & OVERLAY CRITERIA ABOVE HOWEVER ALL PAVEMENT WARPING IS DONE WITH BITUMINOUS PATCHING ON BITUMINOUS ROADWAYS AND FULL-DEPTH APRON REPLACEMENT ON CONCRETE ROADWAYS.

RAISING OF CURB LINES SHOULD OCCUR IN VERTICALLY CONSTRAINED AREAS. RAISE THE CURB LINES ENOUGH TO ALLOW COMPLIANT RAMPS OR AS MUCH AS POSSIBLE WHILE ADHERING TO THE FOLLOWING CRITERIA;

- 1.0% MIN. AND 5.0% MAXIMUM CROSS-SLOPE OF THE ROAD
- 1.0% MIN. FLOW LINE (ON EITHER SIDE OF PEDESTRIAN RAMP) TO MAINTAIN POSITIVE DRAINAGE
- 5.0% RECOMMENDED MAX. FLOW LINE
- LONGITUDINAL THROUGH LANE ROADWAY TAPERS SHOULD BE 1" VERTICAL PER 15' HORIZONTAL



STATE DESIGN ENGINEER
APPROVED: 1-23-2017


REVISED:

PEDESTRIAN CURB RAMP DETAILS

STANDARD PLAN 5-297.250 6 OF 6

NO	DATE	BY	CKD	APPR	REVISION

I hereby certify that this plan, specification or report was prepared by me or under my direct supervision and that I am a duly Licensed Professional Engineer under the laws of the State of Minnesota.
Signature: *Michael J. Payne*
Date: 3-13-18 License#: 50484

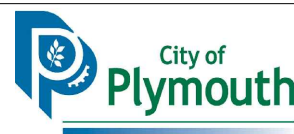


PLYMOUTH, MINNESOTA
KILMER PARK STREET
RECONSTRUCTION

DETAILS

STATE AID PROJECT NO.	DRAWN BY	DATE
COUNTY PROJECT NO.	DESIGNED BY	2-18
CITY PROJECT NO.	CHECKED BY	2-18
ST189001.001	REVIEWED BY	2-18

SHEET
14
OF
106



DRAIN BASIN DETAIL

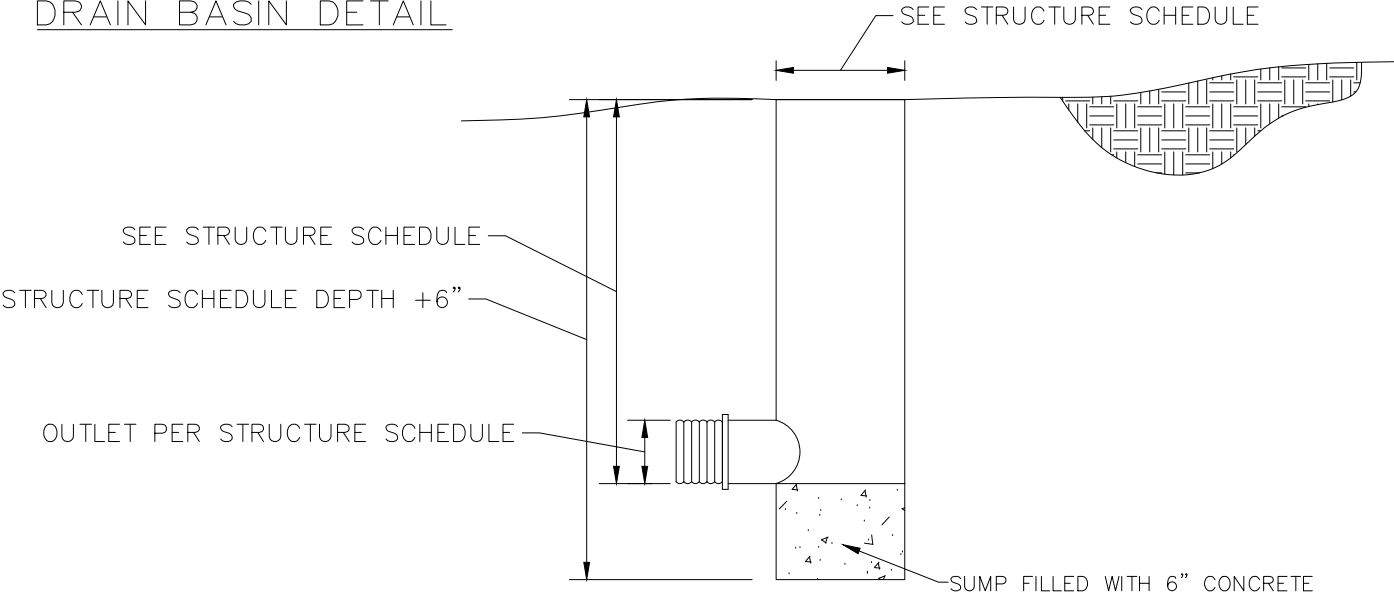

- DRAIN BASIN NOTES:
- 1. CONTRACTOR SHALL INSTALL DRAIN BASIN PER MANUFACTURER SPECIFICATIONS AND RECOMMENDATIONS.
 - 2. DRAIN BASINS SHALL BE LOCATED IN THE FIELD BY ENGINEER.
 - 3. DRAIN BASINS SHALL USE STANDARD SLOTTED GRATE.
 - 4. CONTRACTOR SHALL FILL 6" SUMP WITH CONCRETE (INCIDENTAL).

- DRAIN BASIN NOTES:
- 1. CONTRACTOR SHALL INSTALL DRAIN BASIN PER MANUFACTURER SPECIFICATIONS AND RECOMMENDATIONS.
 - 2. DRAIN BASINS SHALL BE LOCATED IN THE FIELD BY ENGINEER.
 - 3. DRAIN BASINS SHALL USE STANDARD SLOTTED GRATE.
 - 4. CONTRACTOR SHALL FILL 6" SUMP WITH CONCRETE (INCIDENTAL).

CB 45 WEIR DETAIL

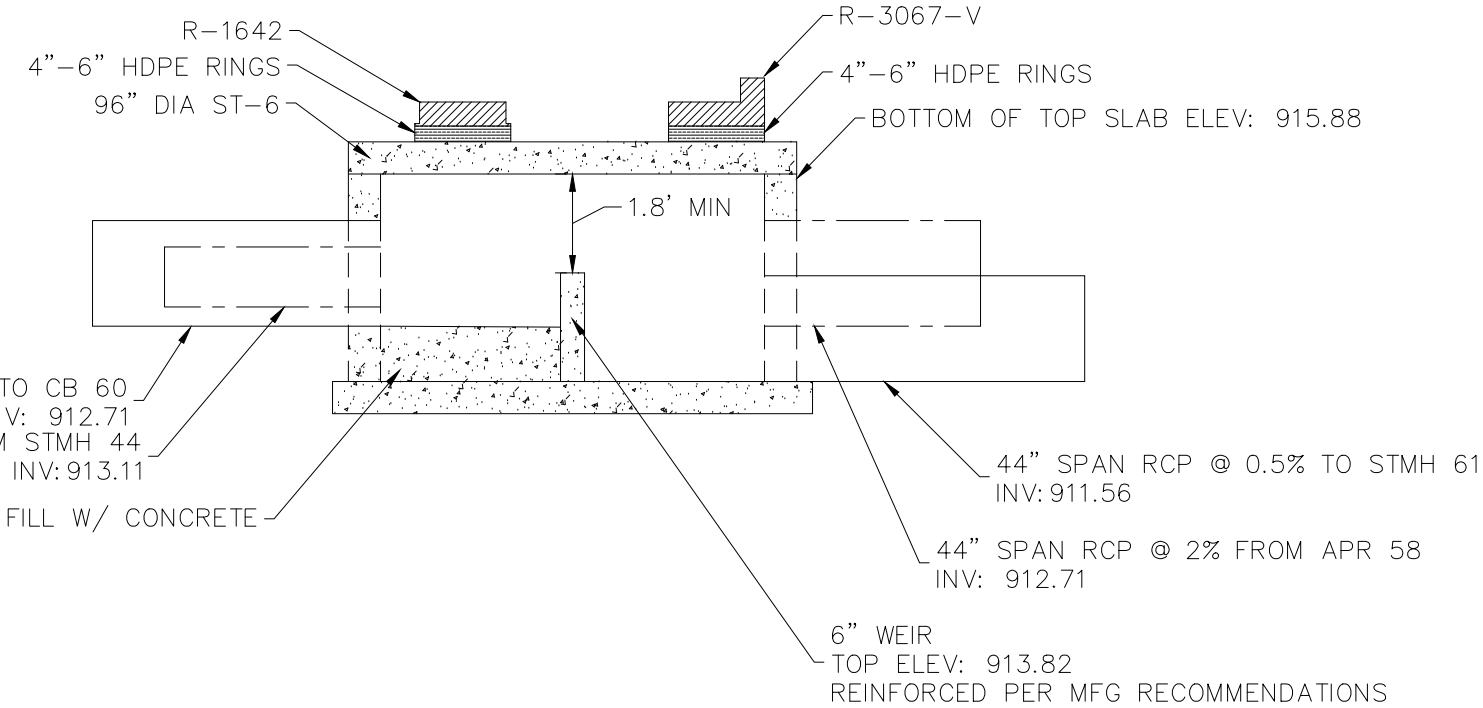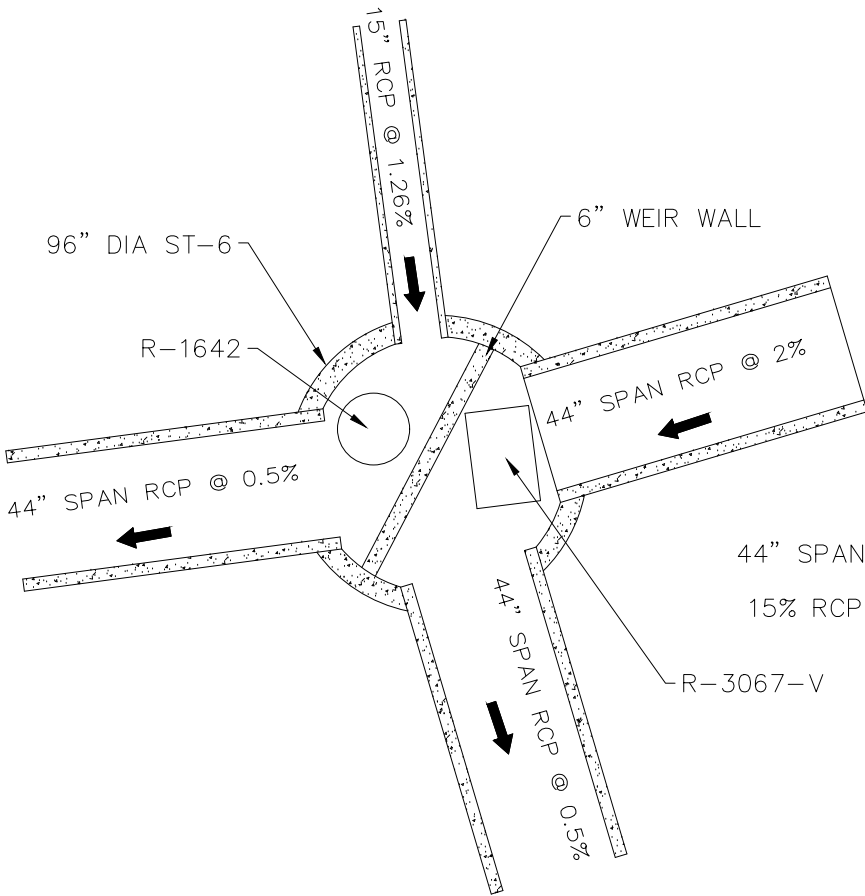


NO	DATE	BY	CKD	APPR	REVISION

I hereby certify that this plan, specification or report was prepared by me or under my direct supervision and that I am a duly Licensed Professional Engineer under the laws of the State of Minnesota.

Signature: *[Signature]*

Date: 3-13-18 License#: 50484

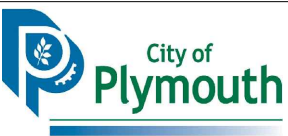

PLYMOUTH, MINNESOTA
KILMER PARK STREET
RECONSTRUCTION

DETAILS

STATE AID PROJECT NO.	DRAWN BY	DATE
-----	M. PAYNE	2-18
COUNTY PROJECT NO.	DESIGNED BY	
-----	M. PAYNE	2-18
CITY PROJECT NO.	CHECKED BY	
ST189001.001	M. PAYNE	2-18
	REVIEWED BY	
	J. RENNEBERG	2-18

SHEET
15
OF
106

PROJECT DESCRIPTION/LOCATION AND SCOPE
SEE COVER SHEET FOR LOCATION MAP, PROJECT NUMBERS, AND DESCRIPTION OF PROJECT SCOPE. PERMANENT STORMWATER BEST MANAGEMENT PRACTICES (BMPS) ARE NOT REQUIRED ON THIS PROJECT. BEST MANAGEMENT PRACTICES (BMPS) FOR EROSION AND SEDIMENT CONTROL WILL BE IMPLEMENTED DURING CONSTRUCTION.

SPECIAL IMPAIRED WATERS
THERE ARE NO IMPAIRED WATERS ON THIS PROJECT SITE.

ENVIRONMENTALLY SENSITIVE AREAS
ALL ENVIRONMENTALLY SENSITIVE AREAS, INCLUDING WETLANDS, ARE LABELED AS "ENVIRONMENTALLY SENSITIVE AREAS" IN THE PLANS.

LONG TERM MAINTENANCE AND OPERATION
MAINTENANCE STAFF FROM THE CITY OF PLYMOUTH ARE RESPONSIBLE FOR THE LONG TERM MAINTENANCE AND OPERATION OF THE PERMANENT STORMWATER SYSTEMS.

SWPPP MAINENANCE
THE CONTRACTOR IS RESPONSIBLE FOR PROVIDING A CERTIFIED EROSION AND SEDIMENT CONTROL SUPERVISOR WHO IS RESPONSIBLE FOR OVERSEEING THE IMPLEMENTATION OF THE SWPPP. THE CONTRACTOR IS RESPONSIBLE TO PROVIDE A CERTIFIED SWPPP DESIGNER OR CONSTRUCTION SITE MANAGER WHO IS RESPONSIBLE FOR FINALIZING, CERTIFYING, AND MAINTAINING THE SWPPP DOCUMENT.

EROSION AND SEDIMENT CONTROL SUPERVISOR
IN ACCORDANCE WITH SPEC. 2573.3 A1, THE CONTRACTOR WILL PROVIDE A CERTIFIED EROSION AND SEDIMENT CONTROL SUPERVISOR IN GOOD STANDING WHO IS KNOWLEDGEABLE AND EXPERIENCED IN THE APPLICATION OF EROSION PREVENTION AND SEDIMENT CONTROL BMPS. IF NO SPECIFIC PAY ITEM IS INCLUDED, THE EROSION AND SEDIMENT CONTROL SUPERVISOR IS INCIDENTAL. THE EROSION AND SEDIMENT CONTROL SUPERVISOR WILL WORK WITH THE PROJECT ENGINEER TO OVERSEE THE IMPLEMENTATION OF THE SWPPP AND THE INSTALLATION, INSPECTION, AND MAINTENANCE OF THE EROSION PREVENTION AND SEDIMENT CONTROL BMPS BEFORE, DURING, AND AFTER CONSTRUCTION UNTIL THE NOTICE OF TERMINATION (NOT) HAS BEEN FILED WITH THE MPCA. THE EROSION AND SEDIMENT CONTROL SUPERVISOR IS RESPONSIBLE FOR COMPLYING WITH ALL THE INSPECTION AND MAINTENANCE REQUIREMENTS STATED IN THE NPDES PERMIT PART IV.E INSPECTIONS OF THE ENTIRE CONSTRUCTION SITE WILL OCCUR A MINIMUM OF ONCE EVERY SEVEN DAYS DURING ACTIVE CONSTRUCTION AND WITHIN 24 HOURS AFTER A RAINFALL EVENT GREATER THAN 0.5 INCHES IN 24 HOURS (THE NEXT INSPECTION FOLLOWING A RAINFALL EVENT GREATER THAN 0.5 INCHEAS IN 24 HOURS SHALL OCCUR WITHIN SEVEN DAYS OF THE RAINFALL EVENT). THE EROSION AND SEDIMENT CONTROL SUPERVISOR WILL THOROUGHLY INSPECT ALL EROSION PREVENTION AND SEDIMENT CONTROL BMPS TO ENSURE INTEGRITY AND EFFECTIVENESS OF EACH BMP. ALL INSPECTIONS AND MAINTENANCE CONDUCTED DURING CONSTRUCTION MUST BE RECORDED IN WRITING AND THESE RECORDS MUST BE RETAINED WITH THE SWPPP. INSPECTION REPORTS MUST BE SUBMITTED TO THE PROJECT ENGINEER AND SWPPP DESIGNER IN A FORMAT APPROVED BY THE ENGINEER. RECORDS OF EACH INSPECTION AND MAINTENANCE ACTIVITY SHALL INCLUDE:

- A. DATE AND TIME OF INSPECTIONS;
- B. NAME OF PERSONS CONDUCTING INSPECTIONS;
- C. FINDINGS OF INSPECTIONS, INCLUDING RECOMMENDATIONS FOR CORRECTIVE ACTIONS;
- D. DATE AND AMOUNT OF ALL RAINFALL EVENTS GREATER THAN 0.5 INCH IN 24 HOURS;
- E. LOCATION, DESCRIPTION, AND PHOTO OF ANY DISCHARGES OFF THE PROJECT SITE;
- F. DOCUMENTS AND CHANGES MADE TO THE SWPPP.

DRINKING WATER SOURCE MANAGEMENT AREA (DWSMA) AND KARST REGIONS
THE PROJECT IS NOT LOCATED IN A DWSMA OR KARST AREA.

SOIL TYPES
SOIL TYPES FOUND ON THIS PROJECT ARE FILL AND ALLUVIAL SOILS CONSISTING OF CLAYEY SAND, SANDY LEAN CLAY, SILTY SAND, LEAN CLAY SAND, LEAN CLAY WITH SAND, SANDY SILT, AND ORGANIC CLAY.

LAND FEATURE CHANGES
TOTAL DISTURBED AREA: 7.7 ACRES
TOTAL EXISTING IMPERVIOUS SURFACE AREA: 4.58 ACRES
TOTAL PROPOSED IMPERVIOUS SURFACE AREA: 4.96 ACRES
TOTAL NET CHANGE IN IMPERVIOUS SURFACE AREA: 0.38 ACRES

PROJECT CONTACTS
THE PROJECT ENGINEER AND CONTRACTOR ARE RESPONSIBLE FOR THE IMPLEMENTATION OF THE SWPPP AND INSTALLATION, INSPECTION, AND MAINTENANCE OF THE EROSION PREVENTION AND SEDIMENT CONTROL BMPS BEFORE, DURING, AND AFTER CONSTRUCTION UNTIL THE NOTICE OF TERMINATION HAS BEEN FILED.

ORGANIZATION	CONTACT NAME	PHONE
CITY OF PLYMOUTH	MIKE PAYNE	763-509-5538
MINNESOTA POLLUTION CONTROL AGENCY	AMY DELBECQ	651-757-2446
BASSETT CREEK WATERSHED MANAGEMENT COMMISSION	LAURA JESTER	952-270-1990

MPCA 24 HOUR EMERGENCY NOTIFICATION: 651-649-545 1-800-422-0798

LOCATION OF SWPPP REQUIREMENTS
THE REQUIRED SWPP ELEMENTS MAY BE LOCATED IN MANY PLACES WITHIN THE PLAN SET AS WELL AS IN THE SPECIAL PROVISIONS. MNDOT SPEC BOOK (2018 EDITION), CONSTRUCTION DIARIES, OR ON FILE WITH THE PROJECT OWNER. THE NOTES AND TABLE BELOW ARE INTENDED TO BE A QUICK REFERENCE FOR THE CONTRACTOR AND PROJECT ENGINEER TO USE IN THE FIELD. THERE MAY BE ADDITIONAL REQUIRED SWPPP ELEMENTS INCLUDED ON THE PROJECT THAT ARE NOT LISTED ON THIS SHEET. IN ADDITION, THE MINNESOTA NPDES/SDS CONSTRUCTION STORMWATER PERMIT SHOULD BE REVIEWED AND CONSULTED BY THE EROSION AND SEDIMENT CONTROL SUPERVISOR.

SITE MAPS AND DESIGN CALCULATIONS
IN ADDITION TO WHAT IS LOCATED WITHIN THIS PLAN, SITE MAPS AND BMP DESIGN CALCULATIONS ARE AVAILABLE UPON REQUEST. PLEASE CONTACT THE PROJECT ENGINEER WITH ANY QUESTIONS REGARDING THE SITE MAPS OR CALCULATIONS.

SWPPP AMENDMENTS
THE SWPP MUST BE AMENDED WHEN:

- A. THERE IS A CHANGE IN DESIGN, CONSTRUCTION, OPERATION, MAINTENANCE, WEATHER, OR SEASON HAVING A SIGNIFICANT EFFECT ON DISCHARGE OF POLLUTANTS.
- B. INSPECTIONS INDICATE THE SWPPP IS NOT EFFECTIVE.
- C. A WATER QUALITY STANDARD CHANGES AND THE MPCA DETERMINS THE SWPPP MUST BE AMENDED TO COMPLY.


A DESCRIPTION OF ANY CHANGE TO THE SWPPP, ALONG WITH THE DATE AND NAME OF THE REVISION SHALL BE RECORDED AND INCLUDED WITH THE SWPPP AND RETAINED ON SITE. THE OWNER SHALL RETAIN ALL RECORDS AFTER COMPLETION OF THE PROJECT.

- GENERAL SWPPP NOTES FOR CONSTRUCTION ACTIVITY
1. THE GENERAL CONTRACTOR IS RESPONSIBLE TO COMPLY WITH ALL ASPECTS OF THE NPDES CONSTRUCTION STORMWATER PERMIT AT ALL TIMES UNTIL THE NOTICE OF TERMINATION (NOT) HAS BEEN FILED WITH THE MPCA (FORM IS AVAILABLE FROM MPCA WEBSITE). THE CONTRACTOR WILL DEVELOP A CHAIN OF COMMAND WITH ALL OPERATORS ON THE SITE TO ENSURE THAT THE SWPPP WILL BE IMPLEMENTED AND STAY IN EFFECT UNTIL THE CONSTRUCTION PROJECT IS COMPLETE, THE ENTIRE SITE HAS UNDERGON FINAL STABILIZATION, AND AN NOT HAS BEEN SUBMITTED TO THE MPCA.
 2. THE CONTRACTOR WILL PREPARE A WRITTEN, NOT ORAL, WEEKLY SCHEDULE OF PROPOSED EROSION CONTROL ACTIVITIES FOR THE PROJECT ENGINEER’S APPROVAL AS PER MNDOT SPEC. 1717.2D.
 3. THE CONTRACTOR WILL COMPLY WITH THE REQUIREMENTS REGARDING POLLUTION PREVENTION MANAGEMENT DURING CONSTRUCTION, WHICH WILL INCLUDE, BUT NOT BE LIMITED TO, PROVIDING:
 - A. CONCRETE WASHOUT AREAS FOR USE BY ALL SUBCONTRACTORS AND MATERIAL TESTING PERSONNEL. LOCATION OF WASHOUT AREAS MUST BE IDENTIFIED BY SIGNAGE AND MUST BE AT LEAST 200 FT FROM SITE PLAN REQUIREMENT AREAS (IF APPLICABLE) OR ENVIRONMENTALLY SENSITIVE AREAS, AND UTILIZE A LEAK-PROOF CONTAINMENT FACILITY OR IMPERMEABLE LINER THAT PREVENTS RUNOFF ONTO ADJACENT SOILS. AN ENGINEERED COLLECTION SYSTEM CAN ALSO BE USED IF IT IS APPROVED BY THE PROJECT ENGINEER.
 - B. THE CONTRACTOR SHALL OBTAIN APPROVAL FROM THE PROJECT ENGINEER FOR A CHEMICAL STORAGE AREA AND DESIGNATE A FUELING AREA FOR CONSTRUCTION VEHICLES WITH MEANS TO CAPTURE ANY FUEL SPILLS.
 - C. SOLID WASTE COLLECTION AND REMOVAL.
 - D. SECONDARY CONTAINMENT FOR STORAGE OF HAZARDOUS MATERIALS.
 - E. SECURED HAZARDOUS WASTE STORAGE CONTAINERS.
 - F. CHEMICAL SPILL KITS.
 - G. PORTABLE RESTROOM FACILITIES THAT ARE ANCHORED TO PREVENT TIPPING.
 4. CHEMICALS MUST BE KEPT IN A SECURE STORAGE AREA IN SEALED CONTAINERS WHEN NOT IN USE. CHEMICAL STORAGE CONTAINERS MUST HAVE SECONDARY CONTAINMENT WHEN BEING USED OR STORED ON THE PROJECT SITE, AND PRODUCTS OR CHEMICALS THAT MAY LEACH POLLUTANTS MUST BE UNDER COVER (PLASTIC SHEETING OR TEMPORARY ROOF). CHEMICAL SPILLS OF ANY KIND (OIL, FUEL, FERTILIZER, ETC.) MUST BE CLEANED UP AND REMOVED FROM THE SITE IMMEDIATELY. THE CONTRACTOR MUST HAVE A SPILL KIT ON SITE AT ALL TIMES.
 5. THE CONTRACTOR IS RESPONSIBLE FOR CREATING AND FOLLOWING A WRITTEN DISPOSAL PLAN FOR ALL HAZARDOUS WASTE MATERIALS. THE PLAN WILL INCLUDE HOW THE MATERIAL WILL BE DISPOSED OF AND THE LOCATION OF THE DISPOSAL SITE AND MUST BE SUBMITTED TO THE ENGINEER. LEAKS, SPILLS, OR OTHER RELEASES SHALL BE RESPONDED TO IN ACCORDANCE WITH MPCA SPILL CONTAINMENT AND REMEDIAL ACTION PROCEDURES.
 6. BURNING OF ANY MATERIAL IS NOT ALLOWED WITHIN PROJECT BOUNDARY.
 7. THE EROSION PREVENTION AND SEDIMENT CONTROL BMPS SHALL BE INSTALLED AS NECESSARY TO MINIMIZE EROSION FROM DISTURBED SURFACES AND CAPTURE SEDIMENT ONSITE. ALL EROSION CONTROL MEASURES SHALL BE IN PLACE PRIOR TO ANY REMOVAL WORK AND/OR GROUND DISTURBING ACTIVITIES AND SHALL BE MAINTAINED UNTIL THE POTENTIAL FOR EROSION HAS BEEN ELIMINATED. IF SEDIMENT CONTROLS ARE OVERLOADED (BASED ON FREQUENT FAILURE OR EXCESSIVE MAINTENANCE), ADDITIONAL UPGRADES OR REDUNDANT BMPS MUST BE INSTALLED.
 8. PROVIDE A TEMPORARY VEGETATIVE COVER CONSISTING OF A SUITABLE, FAST-GROWING, DENSE GRASS SEED MIX SPREAD AT 1.5 TIMES THE USUAL RATE PER ACRE. IF TEMPORARY COVER IS TO REMAIN IN PLACE BEYOND THE PRESENT GROWING SEASON, TWO-THIRDS OF THE SEED MIX SHALL BE COMPOSED OF PERENNIAL GRASSES.
 8. SEDIMENT CONTROL DEVICES MUST BE ESTABLISHED ON ALL DOWN GRADIENT PERIMETERS BEFORE ANY UP GRADIENT LAND DISTURBING ACTIVITIES BEGIN. SEDIMENT CONTROL DEVICES INCLUDE, BUT ARE NOT LIMITED TO THE FOLLOWING:
 - 8.1. PERIMETER CONTROL SHALL BE LOCATED ON THE CONTOUR TO CAPTURE OVERLAND, LOW-VELOCITY SHEET FLOWS DOWN GRADIENT OF ALL EXPOSED SOILS AND PRIOR TO DISCHARGING TO SURFACE WATERS. THE BMP SHALL BE J-HOOKED AT A MAXIMUM OF 100 FOOT INTERVALS AND EACH SECTION SHALL CONTAIN NO MORE THAN ¼ ACRE OF DRAINAGE AREA.
 - 8.2. SEDIMENT DAMAGE FROM STOCKPILES WILL BE MINIMIZED BY PLACING A ROW OF SUPER DUTY SILT FENCE A MINIMUM 5 FEET FROM THE TOE. IF THERE IS NOT ADEQUATE PROJECT AREA TO PLACE THE SILT FENCE MORE THAN 5 FEET FROM THE TOE OF SLOPE THE CONTRACTOR MAY SUBMIT AN ALTERNATIVE TO THE PROJECT ENGINEER FOR APPROVAL.
 - 8.3. DITCH CHECKS (IF REQUIRED) WILL BE PLACED AS INDICATED ON THE PLANS DURING ALL PHASES OF CONSTRUCTION
 - 8.3.1. TEMPORARY DITCH CHECKS (IF REQUIRED) WILL CONSIST OF USING ROCK DITCH CHECKS, BIOLOGS, AND ROCK WEEPERS IN FRONT OF CULVERT INLETS. IN LIEU OF REMOVING TEMPORARY DITCH CHECKS, THE ROCK MAY BE PUSHED INTO THE GROUND.
 - 8.3.2. FILTER LOGS (IF REQUIRED) WILL BE PLACED DURING PERMANENT TURF ESTABLISHMENT AT THE INTERVALS IDENTIFIED IN THE PLAN.
 - 8.4. FLOTATION SILT CURTAIN MAY BE USED AS PERIMETER CONTROL BUT ONLY FOR WORK ON THE SHORELINE OR BELOW THE WATERLINE. IMMEDIATELY AFTER THE CONSTRUCTION IN THE AREA IS COMPLETE, AN UPLAND BMP MUST BE INSTALLED IF EXPOSED SOILS CONTINUE TO DRAIN TO THE SURFACE WATER.
 - 8.5. TEMPORARY SEDIMENT BASINS ARE REQUIRED WHERE TEN OR MORE ACRES DRAIN TO A COMMON LOCATION (FIVE IF DRAINING TO A SPECIAL OR IMPAIRED WATER).
 - 8.5.1. BASIN VOLUME BEST BE A MINIMUM OF 1,800 CUBIC FEET PER ACRE OR DRAINAGE AREA TO THE BASIN (3,600 CUBIC FEET PER ACRE IF NO CALCULATIONS ARE PERFORMED).
 - 8.5.2. OUTLET MUST ALLOW COMPLETE DRAWDOWN FOR MAINTENANCE AND A STABILIZED OVERFLOW. THE OUTLET MUST WITHDRAW WATER FROM THE SURFACE EXCEPT DURING FROZEN CONDITIONS.
 - 8.5.3. IF A TEMPARY BASIN OF THE REQUIRED SIZE IS INFEASIBLE THE REASONS MUST BE DOCUMENTED IN THE SWPPP AND ALTERNATE BMPS MUST BE INSTALLED.
 9. STORM SEWER INLETS WILL BE PROTECTED AT ALL TIMES WITH THE APPROPRIATE INLET PROTECTION FOR EACH SPECIFIC PHASE OF CONSTRUCTION. INLET PROTECTION DEVICES MAY NEED TO BE PLACED MULTIPLE TIMES IN THE SAME LOCATION OVER THE LIFE OF THE CONTRACT. INLET PROTECTION DEVICES WILL BE PAID FOR ONCE PER INLET REGARDLESS OF THE NUMBER OF TIMES THE BMP IS PLACED. ALL STORM SEWER INLET PROTECTION DEVICES WILL BE KEPT IN GOOD FUNCTIONAL CONDITION AT ALL TIMES. IF THE PROJECT ENGINEER DEEMS AN INLET PROTECTION DEVICE TO BE NONFUNCTIONAL, IN POOR CONDITION, INEFFECTIVE, OR NOT APPROPRIATE FOR THE CURRENT CONSTRUCTION ACTIVITIES IT WILL BE REPLACED WITH A SUITABLE ALTERNATIVE AT NO COST TO THE OWNER. FAILURE TO PERFORM WILL RESULT IN A DEDUCT.
 10. THE CONTRACTOR WILL PLACE CONSTRUCTION ENTRANCES AND EXITS, AS NECESSARY, TO PREVENT TRACKING OF SEDIMENT ONTO PAVED SURFACES AND IN COMPLIANCE WITH PART IV.C OF THE NPDES PERMIT. CONSTRUCTION ENTRANCES AND EXITS WILL BE SUFFICIENTLY SIZED AND MAINTAINED TO PREVENT TRACK OUT. TYPE 5 MULCH (SLASH MULCH) OR AN APPROVED ENGINEER PRODUCT WILL BE ALLOWED FOR CONSTRUCTION ENTRANCES AND EXITS IN LIEU OF CRUSHED ROCK.
 11. THE CONTRACTOR MUST USE METHODS AND OPERATION PROCEDURES THAT PREVENT DISCHARGE OR PLACEMENT OF BITUMINOUS GRINDINGS, CUTTINGS, MILLINGS, AND OTHER BITUMINOUS WASTES FROM AREAS OF EXISTING OR FUTURE VEGETATED SOILS, AND ALL WATER CONVEYANCE SYSTEMS, INCLUDING INLETS.

						I hereby certify that this plan, specification or report was prepared by me or under my direct supervision and that I am a duly Licensed Professional Engineer under the laws of the State of Minnesota. Signature:  Date: 3-13-18 License#: 50484		PLYMOUTH, MINNESOTA KILMER PARK STREET RECONSTRUCTION	STORMWATER POLLUTION PREVENTION PLAN (SWPPP)	STATE AID PROJECT NO.	DRAWN BY M. PAYNE	DATE 2-18	SHEET 16 OF 106
					COUNTY PROJECT NO.					DESIGNED BY M. PAYNE	2-18		
					----					CHECKED BY M. PAYNE	2-18		
					CITY PROJECT NO.					REVIEWED BY J. LENNEBERG	2-18		
					ST189001.001								
NO	DATE	BY	CKD	APPR	REVISION								


12. THE CONTRACTOR MUST USE METHODS AND OPERATIONAL PROCEDURES THAT PREVENT CONCRETE DUST, PARTICLES, SAW CUT SLURRY, PLANING WASTE, AND OTHER CONCRETE WASTES FROM LEAVING PUBLIC RIGHT OR WAY. DEPOSITING IN EXISTING OR FUTURE VEGETATED AREAS OR ENTERING STORMWATER CONVEYANCE SYSTEM INCLUDING INLETS AND CURB FLOW LIES. ONSITE RELEASE OF CONCRETE SLURRY IS PERMISSIBLE IF MINNESOTA POLLUTION CONTROL GUIDANCE FOR ROAD CONSTRUCTION CONCRETE SLURRY IS FOLLOWED.
13. ALL TOPSOIL IN DISTURBED AREAS MUST BE REMOVED AND STOCKPILED FOR LATER PLACEMENT. AVOID COMPACTION AS MUCH AS IS FEASIBLE IN ALL AREAS WHERE COMPACTION IS NOT REQUIRED FOR CONSTRUCTION. COMPACTION MUST BE AVOIDED IN ALL AREAS DESIGNATED FOR INFILTRATION.
14. DITCHES AND EXPOSED SOILS MUST BE KEPT IN AN EVEN ROUGH GRADED CONDITION IN ORDER TO BE ABLE TO APPLY EROSION CONTROL MULCHES AND BLANKETS. ALL EROSION CONTROL BLANKETS MUST HAVE NATURAL NETTING.
15. ALL EXPOSED SOIL AREAS MUST BE TEMPORARILY OR PERMANENTLY STABILIZED NO MORE THAN 7 DAYS AFTER CONSTRUCTION ACTIVITY ON THAT PORTION OF THE SITE THAT HAS TEMPORARILY OR PERMANENTLY CEASED. ALL EXPOSED SOIL WITHIN 200 LINEAL FEET OF AND DRAINING TO A PUBLIC WATER WITH "WORK IN WATER RESTRICTIONS" AND DURING SPECIFIED FISH SPAWNING TIME FRAMES, MUST BE STABILIZED WITHIN 24 HOURS. IN MANY INSTANCES, THIS WILL REQUIRE STABILIZATION TO OCCUR MORE THAN ONCE DURING ROUGH GRADING. RAPID STABILIZATION METHOD 3 WILL BE USED TO PROVIDE TEMPORARY COVER IN THESE AREAS AS APPROPRIATE. SUBSTITUTE SEED MIXTURE 21-112 OR 21-111 FOR THE SPECIFIED SEED MIXTURE AS APPROPRIATE FOR THE SEASON.
16. THE NORMAL WETTED PERIMETER OF ANY TEMPORARY OR PERMANENT DRAINAGE DITCH THAT DRAINS WATER FROM THE CONSTRUCTION SITE, OR DIVERTS WATER AROUND THE CONSTRUCTION SITE, MUST BE STABILIZED WITHIN 200 LINEAL FEET FROM THE PROPERTY EDGE OR POINT OF DISCHARGE TO ANY SURFACE WATER. STABILIZATION MUST OCCUR WITHIN 24 HOURS OF CONNECTION TO A SURFACE WATER, EXISTING GUTTER, STORM SEWER INLET, DRAINAGE DITCH, OR OTHER STORMWATER CONVEYANCE SYSTEM ACCORDING TO SPEC 1717.2A2. RAPID STABILIZATION METHOD 4 WILL BE USED TO STABILIZE THESE AREAS (SUBSTITUTE SEE MIXTURE 21-112 OR 21-111 FOR THE SPECIFIED SEED MIXTURE AS APPROPRIATE FOR THE SEASON). THE REMAINDER OF THE DITCH MUST BE STABILIZED WITHIN 7 DAYS OF CONNECTION TO THE SURFACE WATER. PERMANENT EROSION CONTROL BLANKET OR RAPID STABILIZATION METHOD 4 (SUBSTITUTE SEE MIXTURE 21-112 OR 21-111 FOR THE SPECIFIED SEED MIXTURE AS APPROPRIATE FOR THE SEASON) WILL BE USED TO STABILIZE THESE AREAS. DISC ANCHORED MULCH AND HYDRAULIC SOIL STABILIZERS ARE NOT ALLOWED TO BE USED FOR PERMANENT DITCH STABILIZATION.
17. PRESERVE A NATURAL BUFFER OF AT LEAST 50 FEET (100 FEET IF WITHIN 1 MILE OF AND DRAINS TO A SPECIAL OR IMPAIRED WATER) BETWEEN DISTURBED AREAS AND FLOWS TO A SURFACE WATER (NOT REQUIRED AT DITCHES OR STORMWATER CONVEYANCE CHANNELS, STORM DRAIN INLETS, OR SEDIMENT BASINS). IF A BUFFER IS INFEASIBLE, PROVIDE AS LARGE A BUFFER AS POSSIBLE AND REDUNDANT SEDIMENT CONTROLS.
18. OUTLETS INTO SURFACE WATERS SHALL BE STABILIZED WITH ENERGY DISSIPATION WITHIN 24 HOURS OF BEING CONSTRUCTED.
19. ALL EXPOSED SOIL AREAS WILL BE STABILIZED PRIOR TO THE ONSET OF WINTER. ANY WORK STILL BEING PERFORMED WILL BE SNOW MULCHED, SEEDED, OR BLANKETED WITHIN THE TIME FRAMES LISTED IN THE MPCA'S GENERAL NPDES CONSTRUCTION STORMWATER PERMIT.
20. ALL TOPSOIL BERMS SHALL BE STABILIZED AS FOLLOWS:
20.1. BETWEEN APRIL 1 – AUGUST 31, SEED WITH MIXTURE 21-111
20.2. BETWEEN SEPTEMBER 1 – MARCH 31, SEED WITH SEED MIXTURE 21-112 AND TOP WITH RAPID STABILIZATION 2.
21. THE CONTRACTOR SHALL COMPLY WITH THE FOLLOWING INSPECTION AND MAINTENANCE REQUIREMENTS (INSPECTIONS MAY BE REDUCED UNDER CERTAIN CONDITIONS AS COVER IS ESTABLISHED AND CONDITIONS CHANGE AS DESCRIBED IN PART IV.3 OF THE NPDES PERMIT):
- 21.1. SILT FENCE MUST BE REPAIRED, REPLACED, OR SUPPLEMENTED WHEN IT BECOMES NON-FUNCTIONAL OR SEDIMENT REACHES ½ THE HEIGHT OF THE SILT FENCE. REPAIRS MUST BE MADE WITHIN 24 HOURS OF DISCOVERY.
- 21.2. INLET PROTECTION DEVICES SHOULD BE REPAIRED WHEN THEY BECOME NON-FUNCTIONAL OR SEDIMENT REACHES ½ THE HEIGHT AND/OR DEPTH OF THE DEVICE.
- 21.3. TEMPORARY SEDIMENT BASINS, IF REQUIRED, MUST HAVE THE SEDIMENT REMOVED ONCE THE SEDIMENT HAS REACHED ½ THE STORAGE VOLUME WITHIN 72 HOURS OF DISCOVERY.
- 21.4. TRACKED SEDIMENT MUST BE REMOVED WITHIN 24 HOURS OF DISCOVERY OF TRACKING ONTO PAVED SURFACES.
- 21.5. ALL OTHER NON-FUNCTIONAL BMPs MUST BE REPAIRED, REPLACED, OR SUPPLEMENTED WITHIN 24 HOURS OF DISCOVERY.
- 21.6. REINSTALL AS QUICKLY AS POSSIBLE ANY BMP REMOVED TO ACCOMMODATE SHORT TERM ACTIVITIES.
- 21.7. CONTRACTOR IS RESPONSIBLE FOR MAINTAINING ALL BMPs UNTIL WORK HAS BEEN COMPLETED, SITE HAS UNDERGONE FINAL STABILIZATION, AND THE NOTICE OF TERMINATION HAS BEEN SUBMITTED TO THE MPCA IN ACCORDANCE WITH PART II.C OF THE CONSTRUCTION GENERAL PERMIT.
- 21.8. CONTRACTOR SHALL SUBMIT ALL SWPPP INSPECTION RECORDS TO ENGINEER WITHIN 1 DAY OF COMPLETION.
22. IF SEDIMENT IS DEPOSITED IN A WATER OF THE STATE THE MATERIAL MUST BE REMOVED WITHIN 7 DAYS.
23. PAVEMENT SURFACES SHALL BE SWEEPED WITHIN 24 HOURS OF DISCOVERY OF SEDIMENT OR TRACKING ONTO PAVEMENT THAT DRAINS TO CURB, INLETS, DITCHES, OR PONDS. PAVEMENT SHALL BE LIGHTLY WETTED PRIOR TO SWEEPING. THIS WORK IS INCIDENTAL.
24. TEMPORARY DEWATERING ACTIVITIES MAY BE REQUIRED. THEREFORE, IT IS POSSIBLE THAT A PERMIT FOR THE TEMPORARY APPROPRIATION OF WATERS OF THE STATE FROM MNDNR WILL BE REQUIRED FOR THIS PROJECT. THE CONTRACTOR WILL BE RESPONSIBLE FOR OBTAINING THIS PERMIT (FORMS ARE AVAILABLE FROM THE MNDNR WEBSITE). ALL TEMPORARY DEWATERING SHALL BE DISCHARGED TO AN APPROVED LOCATION FOR TREATMENT PRIOR TO DISCHARGE TO THE RECEIVING WATER. THE CONTRACTOR IS REQUIRED TO SUBMIT SITE PLANS TO THE PROJECT ENGINEER FOR APPROVAL PRIOR TO COMMENCING WORK ACCORDING TO SPEC 1717.2E.
25. BASIN DRAINING ACTIVITIES OF TURBID OR SEDIMENT LADEN WATER WILL BE DISCHARGED TO TEMPORARY SEDIMENT BASINS WHENEVER POSSIBLE. IN THE EVENT THAT IT IS NOT POSSIBLE TO DISCHARGE THE SEDIMENT LADEN WATER TO A TEMPORARY SEDIMENT BASIN THE WATER MUST BE TREATED SO THAT IT DOES NOT CAUSE A NUISANCE CONDITION IN THE RECEIVING WATERS OR TO DOWNSTREAM LANDOWNERS.
26. IT IS NOT ANTICIPATED THAT POLYMERS, FLOCCULANTS, OR OTHER SEDIMENTATION TREATMENT CHEMICALS WILL BE USED. HOWEVER, IF THE USE OF SUCH CHEMICALS BECOMES NECESSARY TO COMPLY WITH PERMIT REQUIREMENTS, IT MUST BE IN ACCORDANCE WITH PART IV.C.10 OF THE CONSTRUCTION GENERAL PERMIT.
27. ANY SUBSURFACE DRAINAGE TILES DAMAGED DURING CONSTRUCTION SHALL BE REPAIRED, REPLACED, OR REROUTED, AND CONNECTED TO THE EXISTING TILE OR DRAINAGE SYSTEM TO ENSURE THAT EXISTING UPLAND DRAINAGE IS PERPETUATED. THIS SHOULD BE DONE TO THE APPROVAL AND SATISFACTION OF THE ENGINEER.
28. TILLING FOR BEDS OR TREE HOLES MUST BE PLANTED AND MULCHED WITH WOODCHIPS WITHIN 7 DAYS OR STRAW MULCHED UNTIL PLANTING OPERATIONS CAN BE COMPLETED. FILTER LOGS SHALL BE INSTALLED, AS NEEDED, TO TRAP SEDIMENT ON THE LOWER EDGE OF BEDS OR TREE HOLES. FILTER LOGS WILL BE LEFT TO PHOTO DEGRADE.

MAP OF IMPAIRED WATERS

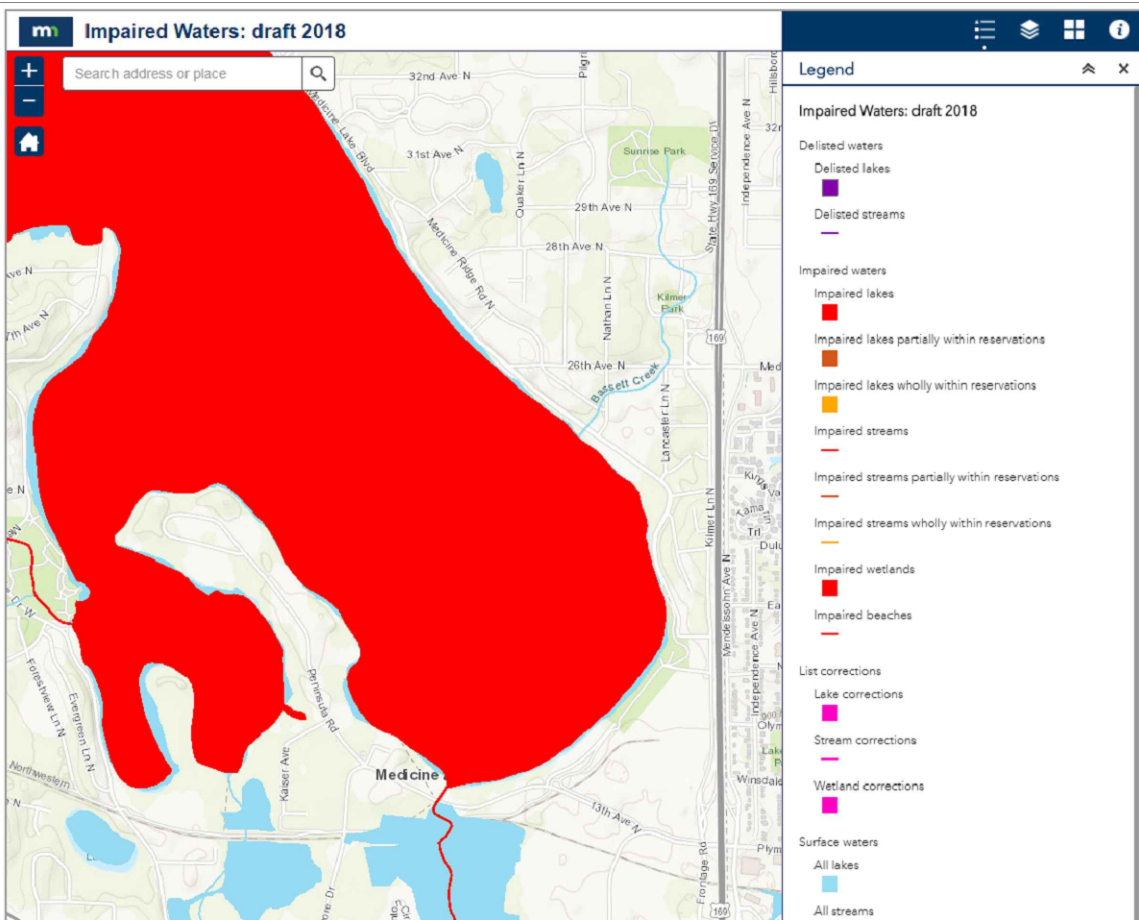

NO	DATE	BY	CKD	APPR	REVISION

I hereby certify that this plan, specification or report was prepared by me or under my direct supervision and that I am a duly Licensed Professional Engineer under the laws of the State of Minnesota.

 Signature: 

MICHAEL J. PAYNE

Date: 3-13-18 License#: 50484




PLYMOUTH, MINNESOTA
KILMER PARK STREET
RECONSTRUCTION

STORMWATER POLLUTION PREVENTION
PLAN
(SWPPP)

STATE AID PROJECT NO.	DRAWN BY M. PAYNE	DATE 2-18
COUNTY PROJECT NO.	DESIGNED BY M. PAYNE	2-18
CITY PROJECT NO.	CHECKED BY M. PAYNE	2-18
ST189001.001	REVIEWED BY J. RENNEBERG	2-18

SHEET
17
OF
106

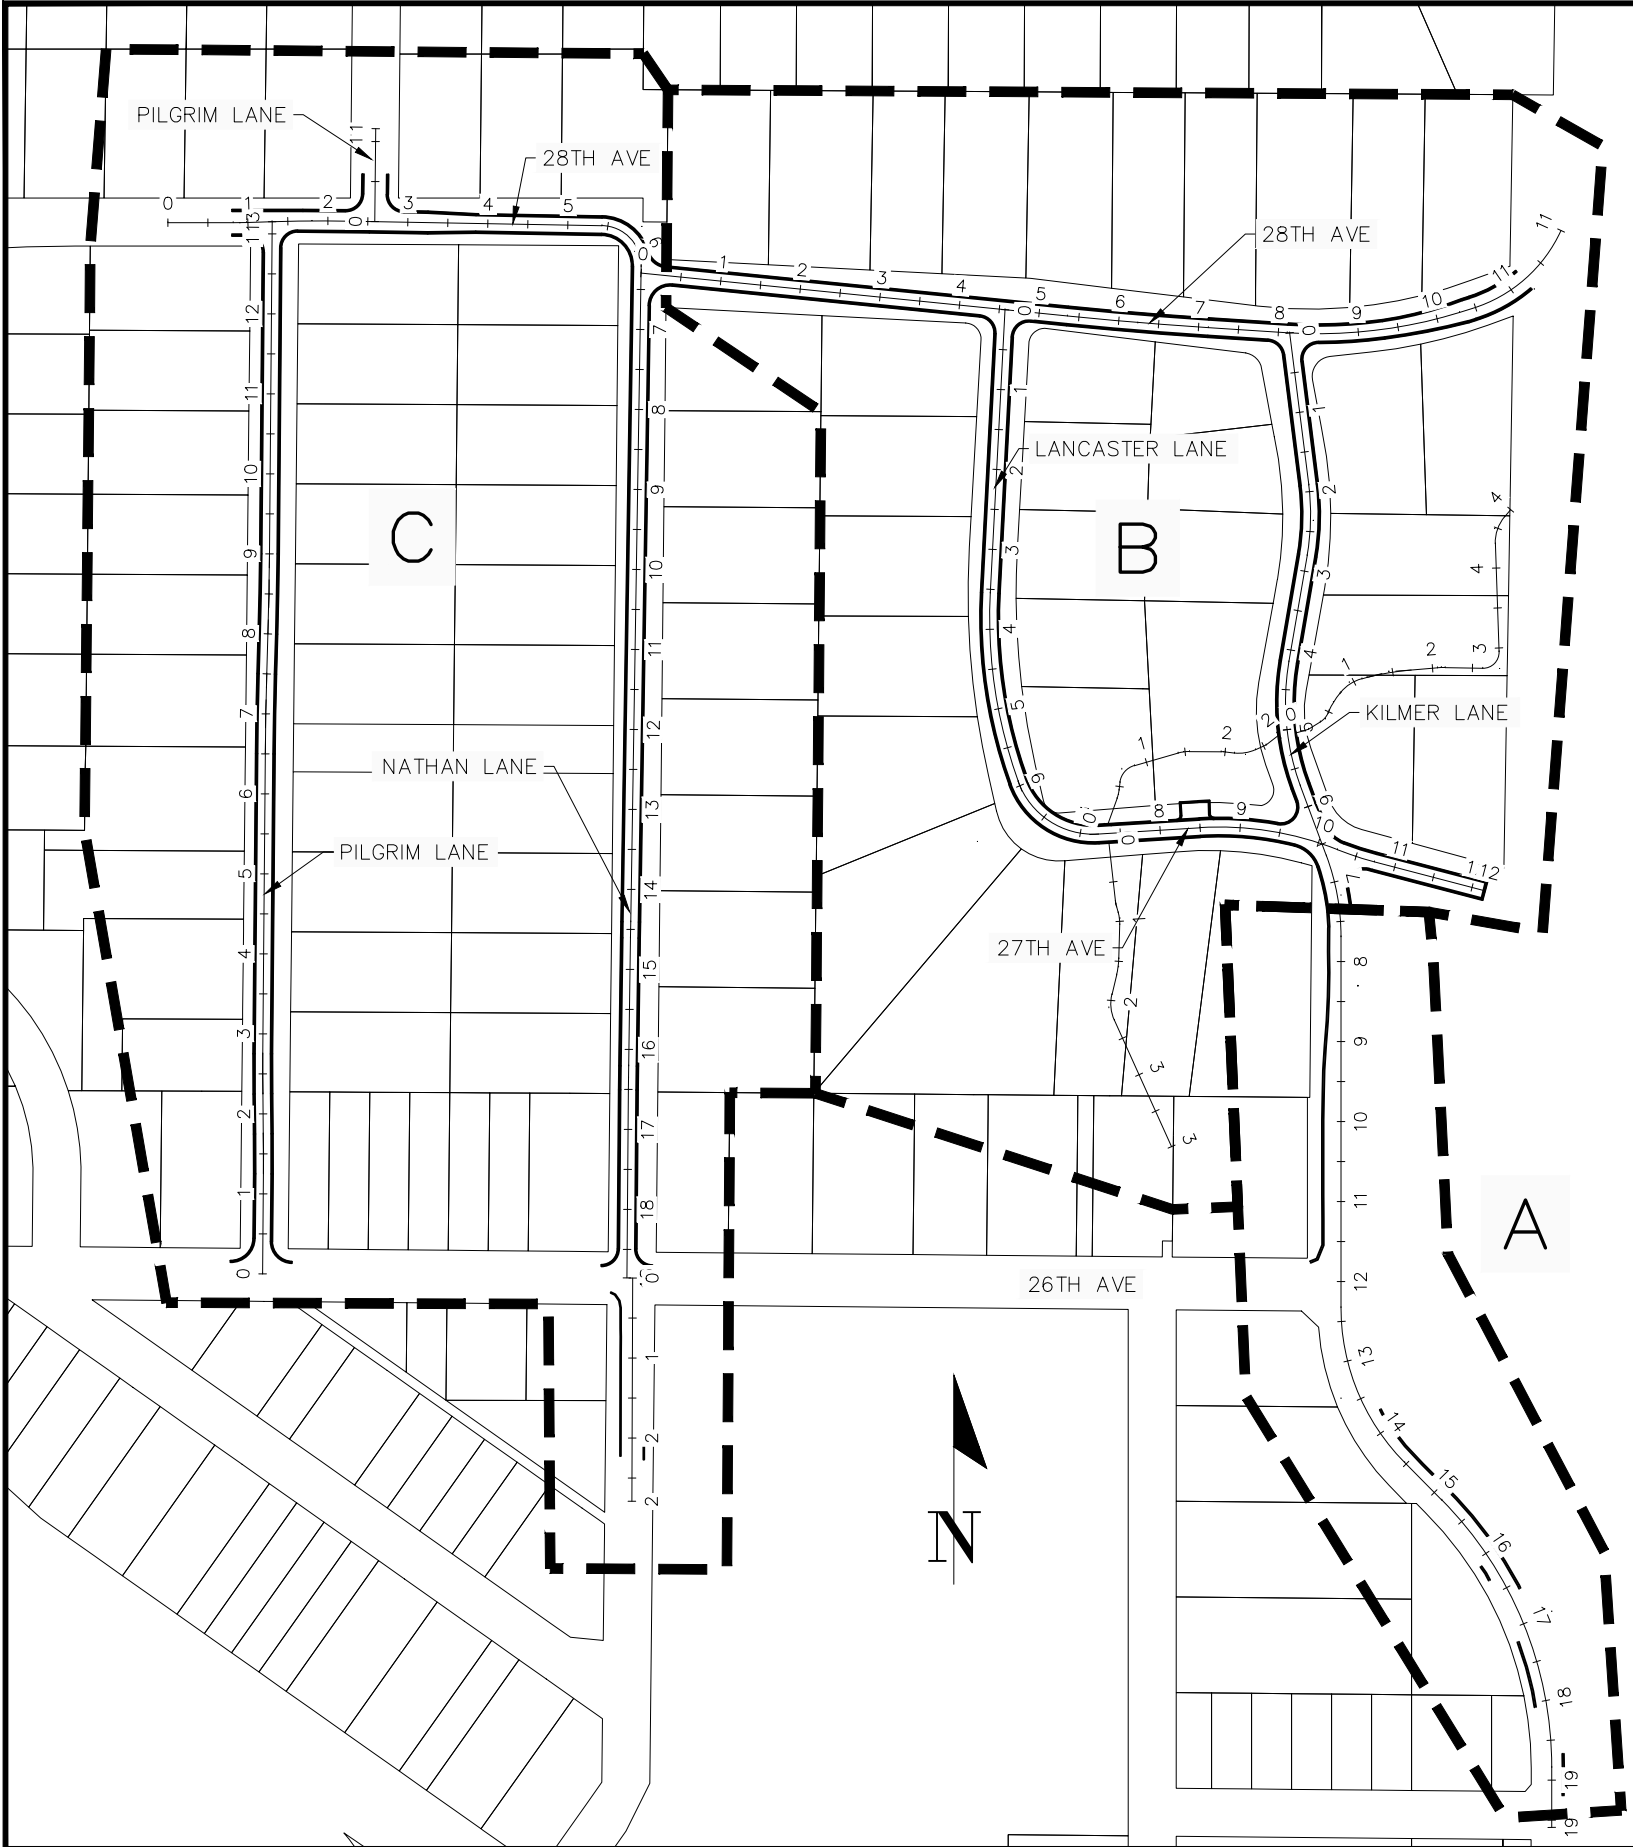

PHASING NOTES:


1. CONTRACTOR SHALL CONSTRUCT PROJECT IN SHOWN PHASES UNLESS APPROVED BY ENGINEER.
2. A NON PAVED DRIVING SURFACE SHALL BE ALLOWED ONLY IN ONE PHASE AT A TIME UNLESS APPROVED BY ENGINEER.
3. APPROVAL OF ENGINEER SHALL BE REQUIRED BEFORE STARTING CONSTRUCTION IN A DIFFERENT PHASE.
4. EACH AREA MUST BE SUBSTANTIALLY COMPLETED WITHIN 12 WEEKS OF REMOVAL OF EXISTING PAVEMENT.
5. SUBSTANTIAL COMPLETION OF AN AREA INCLUDES PLACEMENT OF BASE COURSE PAVEMENT.
6. CONTRACTOR SHALL SUBMIT PHASING PLAN AND SCHEDULE OF EACH AREA TO ENGINEER AT LEAST 1 WEEK PRIOR TO PUBLIC HEARING.
7. ANY DEVIATION OF PHASING PLAN SHALL REQUIRE APPROVAL OF ENGINEER.
8. IN AREA A KILMER LANE NORTH OF 26TH AVENUE, STATE HWY 169 RAMPS, AND 26TH AVENUE MUST REMAIN OPEN DURING CONSTRUCTION. A SHORT TERM CLOSURE MAY BE PERMITTED ON A CASE BY CASE BASIS AS APPROVED BY ENGINEER.

NO	DATE	BY	CKD	APPR	REVISION

I hereby certify that this plan, specification or report was prepared by me or under my direct supervision and that I am a duly Licensed Professional Engineer under the laws of the State of Minnesota.

Signature: *[Signature]*
MICHAEL J. PAYNE

Date: 3-13-18 License#: 50484

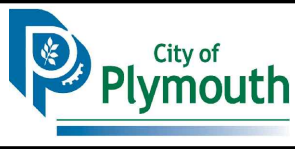


PLYMOUTH, MINNESOTA
KILMER PARK STREET
RECONSTRUCTION


CONSTRUCTION PHASING MAP

STATE AID PROJECT NO.	DRAWN BY M. PAYNE	DATE 2-18
COUNTY PROJECT NO.	DESIGNED BY M. PAYNE	2-18
CITY PROJECT NO.	CHECKED BY M. PAYNE	2-18
ST189001.001	REVIEWED BY J. RENNEBERG	2-18

SHEET
18
OF
106

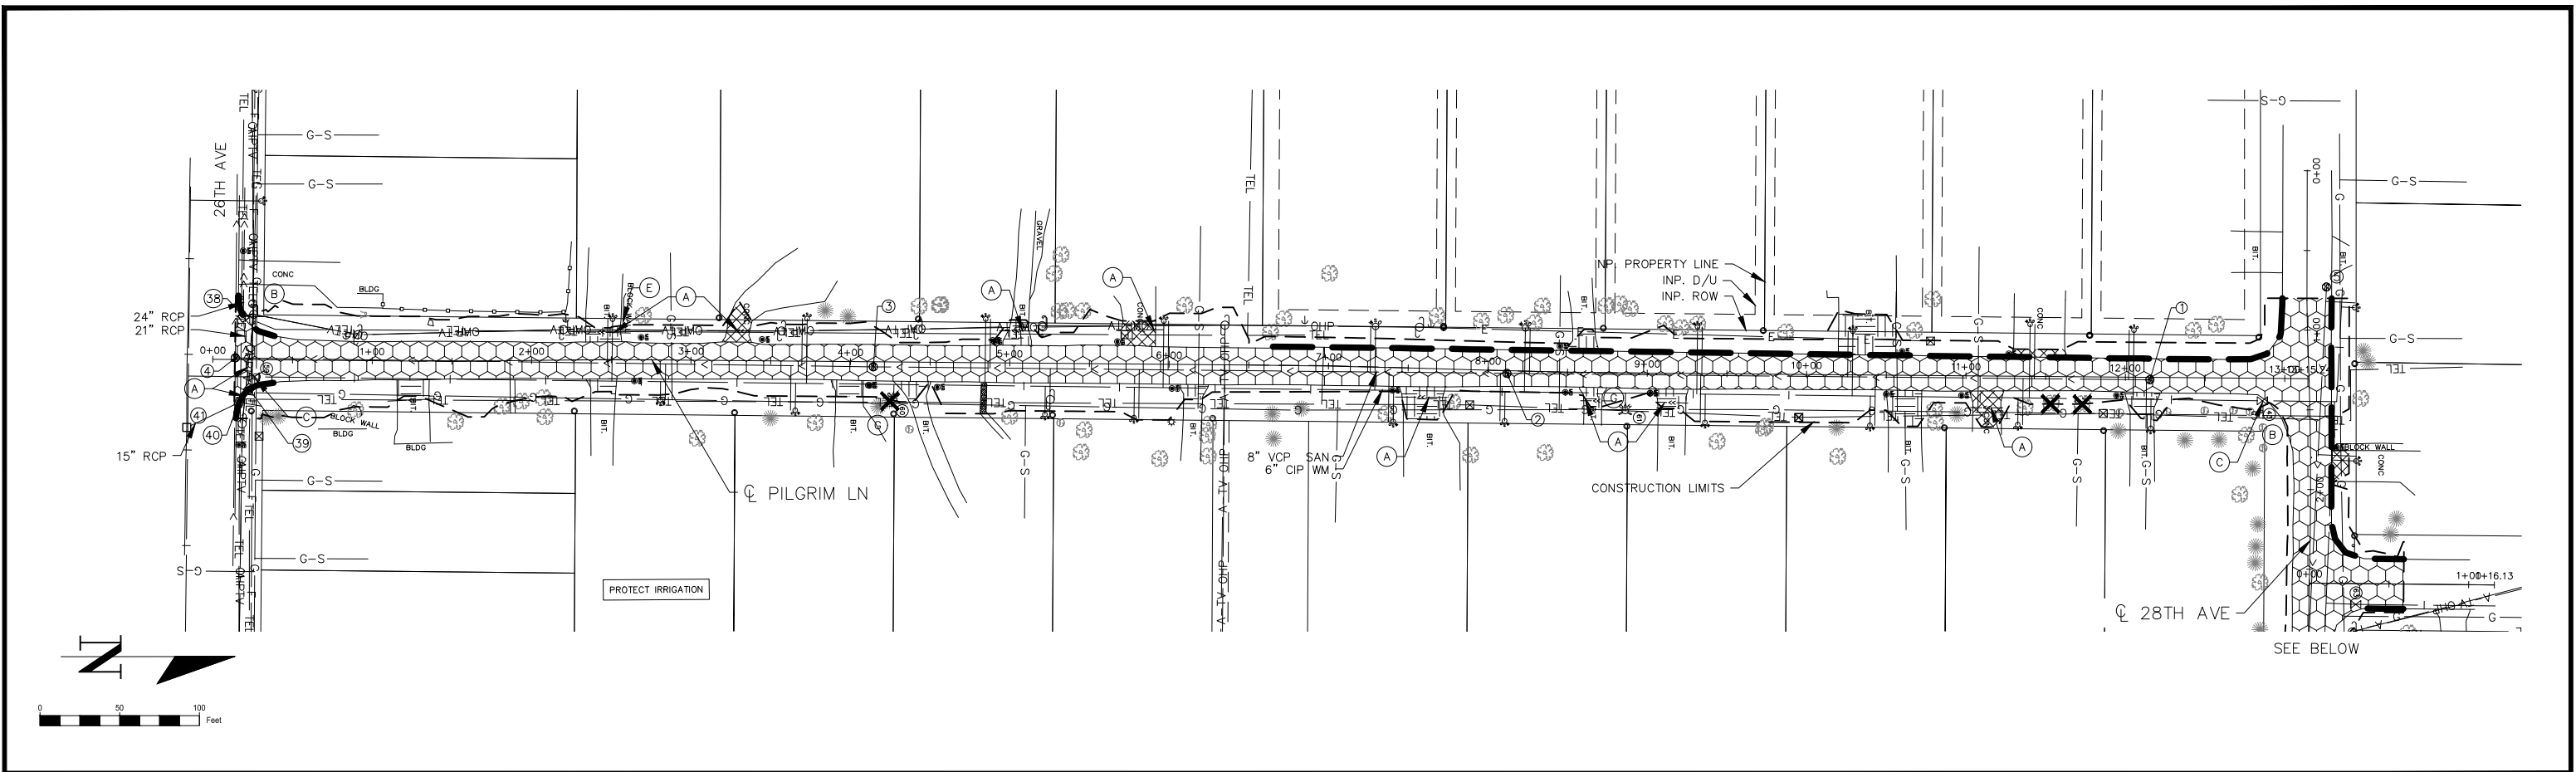

- LEGEND**
- CLEAR AND GRUB TREE. CONFIRM WITH ENGINEER PRIOR TO REMOVAL
 - REMOVE CONCRETE SIDEWALK
 - REMOVE BITUMINOUS ROADWAY PAVEMENT
 - REMOVE BITUMINOUS TRAIL
 - REMOVE CURB
 - REMOVE CONCRETE DRIVEWAY
 - REMOVE BITUMINOUS DRIVEWAY
 - CONSTRUCTION LIMITS
- GENERAL NOTES:**
- PROTECT ALL TREES THAT ARE NOT MARKED FOR REMOVAL.
 - TREES TO BE TRIMMED AS DIRECTED BY ENGINEER (INCIDENTAL).
 - TREES AND SHRUBS UNDER 4" IN DIA. TO BE REMOVED ARE NOT SHOWN ON PLANS.
 - TREES TO BE REMOVED MAY NOT BE SHOWN ON PLAN.
 - ALL BITUMINOUS PAVEMENT AND CONCRETE SIDEWALK SHALL BE SAW CUT AT THE MATCH POINT.
 - SAW CUT OF CONCRETE SIDEWALK AND BITUMINOUS PAVEMENT IS INCIDENTAL TO REMOVAL.
 - EXISTING STRUCTURE SCHEDULE SHALL LIST WORK TO EXISTING STRUCTURES. SEE SHEET 41.
 - CONTRACTOR SHALL SALVAGE AND INSTALL ALL MAILBOXES. CONTRACTOR SHALL ALSO PROVIDE TEMPORARY MAILBOXES.
- NOTES**
- (A) REMOVE STORM SEWER
 - (B) SALVAGE SIGN
 - (C) SALVAGE VALVE
 - (D) ABANDON STORM SEWER
 - (E) SALVAGE & INSTALL BLOCK WALL
 - (F) REMOVE WALL
 - (G) SALVAGE HYDRANT

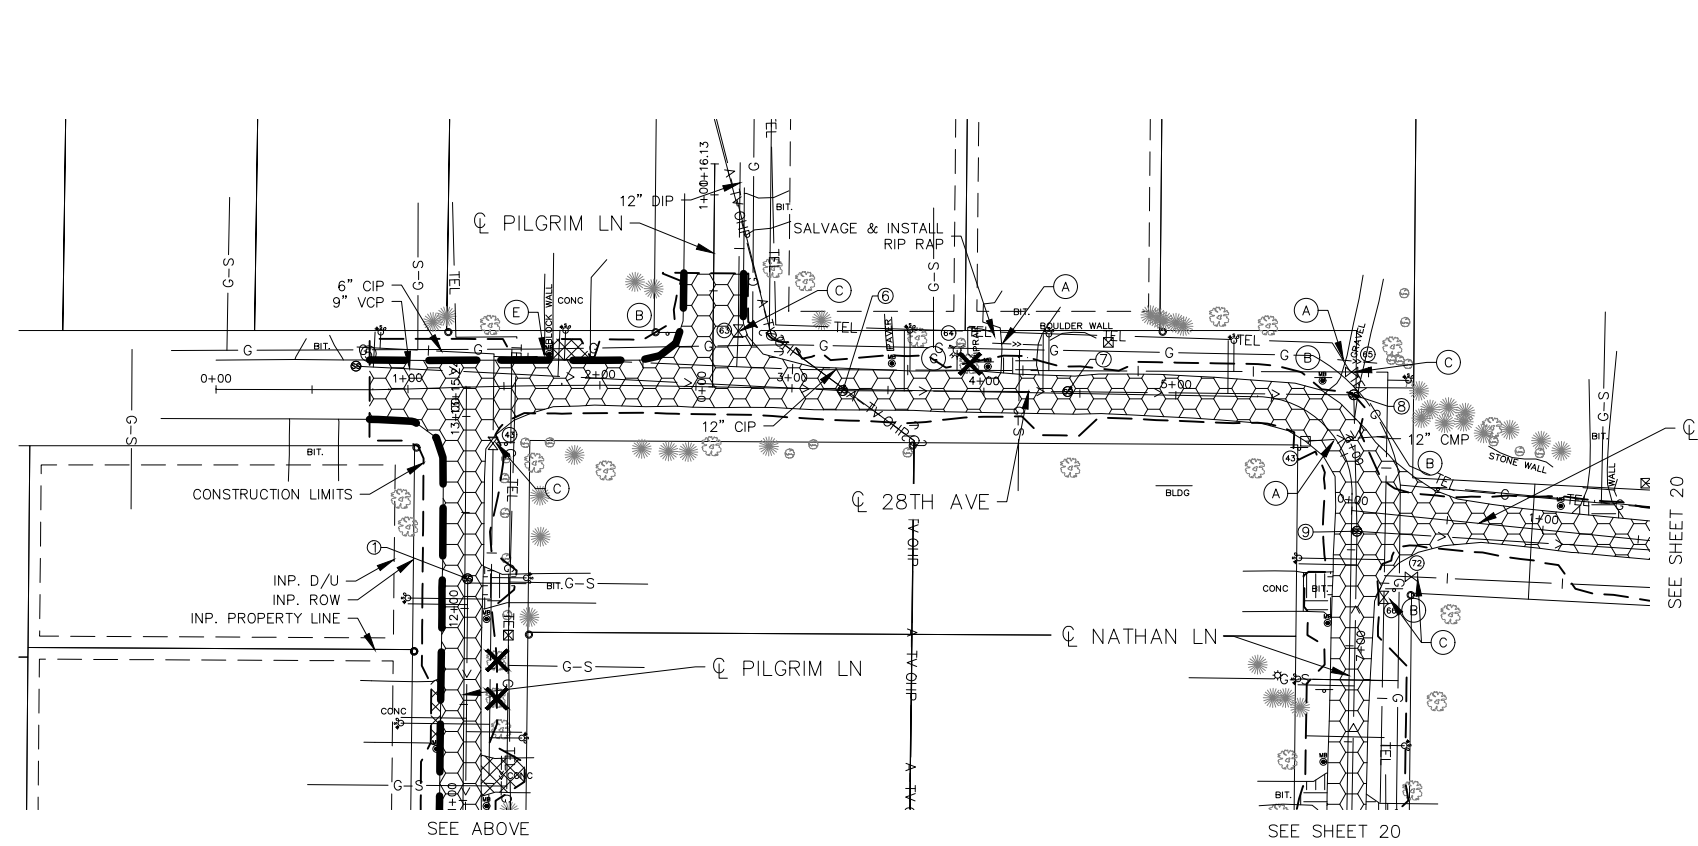


NO	DATE	BY	CKD	APPR	REVISION

I hereby certify that this plan, specification or report was prepared by me or under my direct supervision and that I am a duly Licensed Professional Engineer under the laws of the State of Minnesota.

Signature:

Date: 3-13-18 License#: 50484


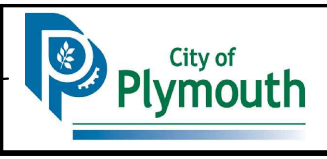


PLYMOUTH, MINNESOTA
KILMER PARK STREET
RECONSTRUCTION

REMOVALS
PILGRIM LANE & 28TH AVE (WEST)

STATE AID PROJECT NO.	DRAWN BY	DATE
COUNTY PROJECT NO.	M. PAYNE	2-18
CITY PROJECT NO.	DESIGNED BY	2-18
ST189001.001	M. PAYNE	2-18
	CHECKED BY	2-18
	M. PAYNE	2-18
	REVIEWED BY	2-18
	J. RENNEBERG	2-18



SHEET
19
OF
106

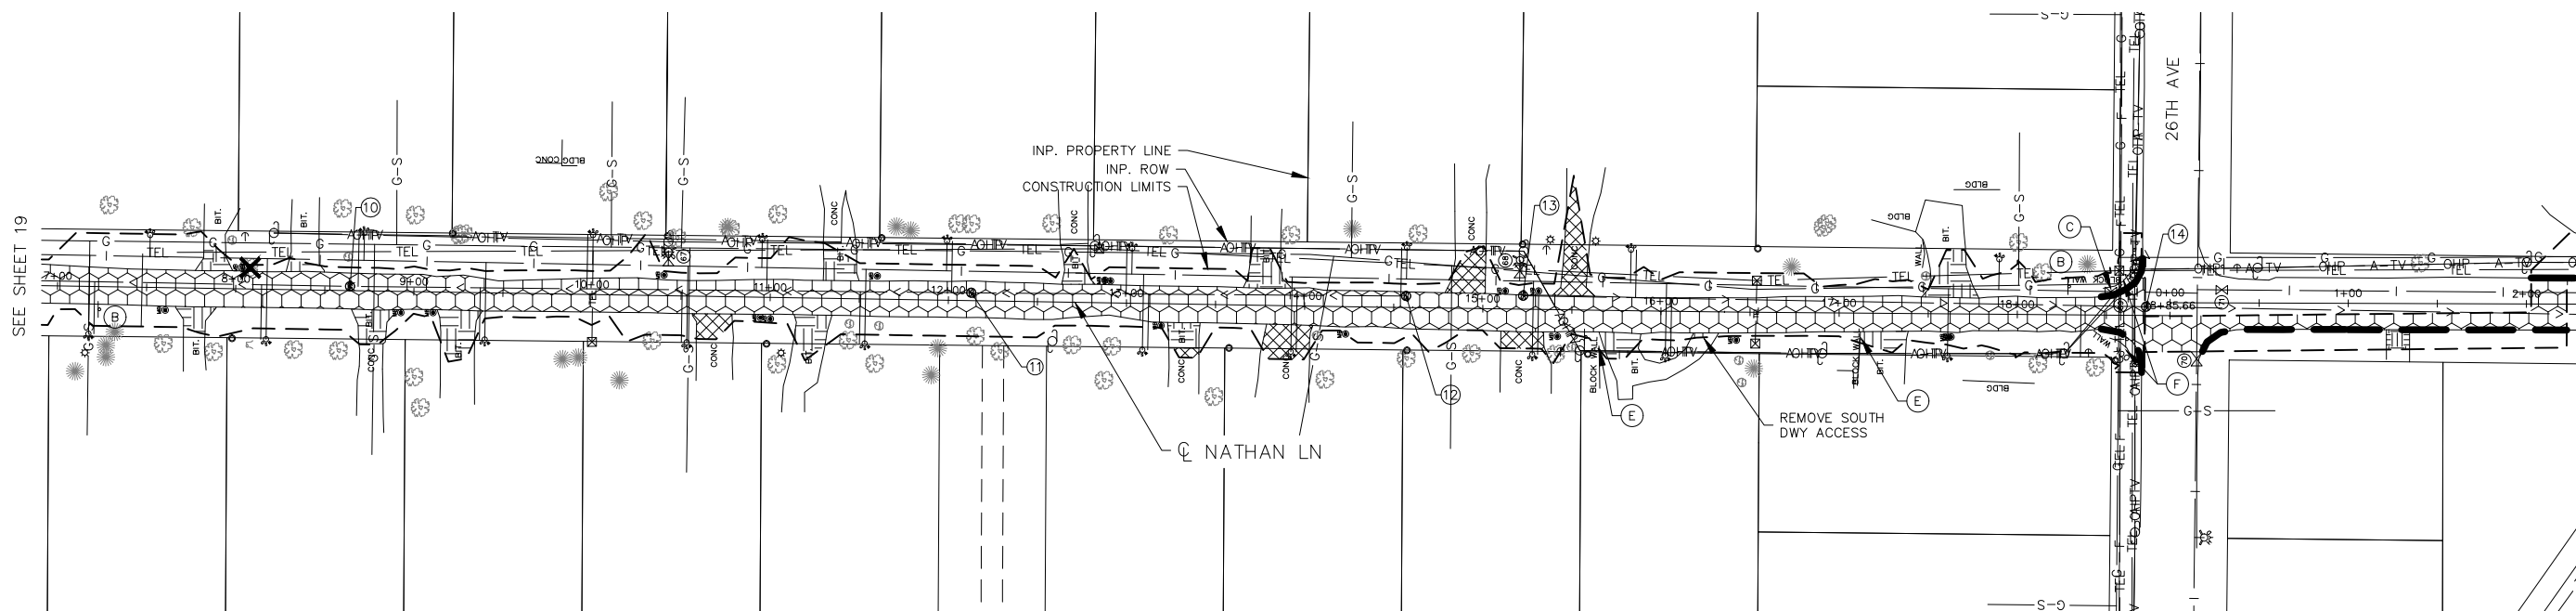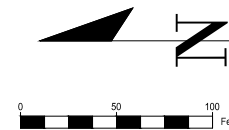

- LEGEND**
- CLEAR AND GRUB TREE. CONFIRM WITH ENGINEER PRIOR TO REMOVAL
 - REMOVE CONCRETE SIDEWALK
 - REMOVE BITUMINOUS ROADWAY PAVEMENT
 - REMOVE BITUMINOUS TRAIL
 - REMOVE CURB
 - REMOVE CONCRETE DRIVEWAY
 - REMOVE BITUMINOUS DRIVEWAY
 - CONSTRUCTION LIMITS


- GENERAL NOTES:**
- PROTECT ALL TREES THAT ARE NOT MARKED FOR REMOVAL.
 - TREES TO BE TRIMMED AS DIRECTED BY ENGINEER (INCIDENTAL).
 - TREES AND SHRUBS UNDER 4" IN DIA. TO BE REMOVED ARE NOT SHOWN ON PLANS.
 - TREES TO BE REMOVED MAY NOT BE SHOWN ON PLAN.
 - ALL BITUMINOUS PAVEMENT AND CONCRETE SIDEWALK SHALL BE SAW CUT AT THE MATCH POINT.
 - SAW CUT OF CONCRETE SIDEWALK AND BITUMINOUS PAVEMENT IS INCIDENTAL TO REMOVAL.
 - EXISTING STRUCTURE SCHEDULE SHALL LIST WORK TO EXISTING STRUCTURES. SEE SHEET 41.
 - CONTRACTOR SHALL SALVAGE AND INSTALL ALL MAILBOXES. CONTRACTOR SHALL ALSO PROVIDE TEMPORARY MAILBOXES.

- NOTES**
- (A) REMOVE STORM SEWER
 - (B) SALVAGE SIGN
 - (C) SALVAGE VALVE
 - (D) ABANDON STORM SEWER
 - (E) SALVAGE & INSTALL BLOCK WALL
 - (F) REMOVE WALL
 - (G) SALVAGE HYDRANT

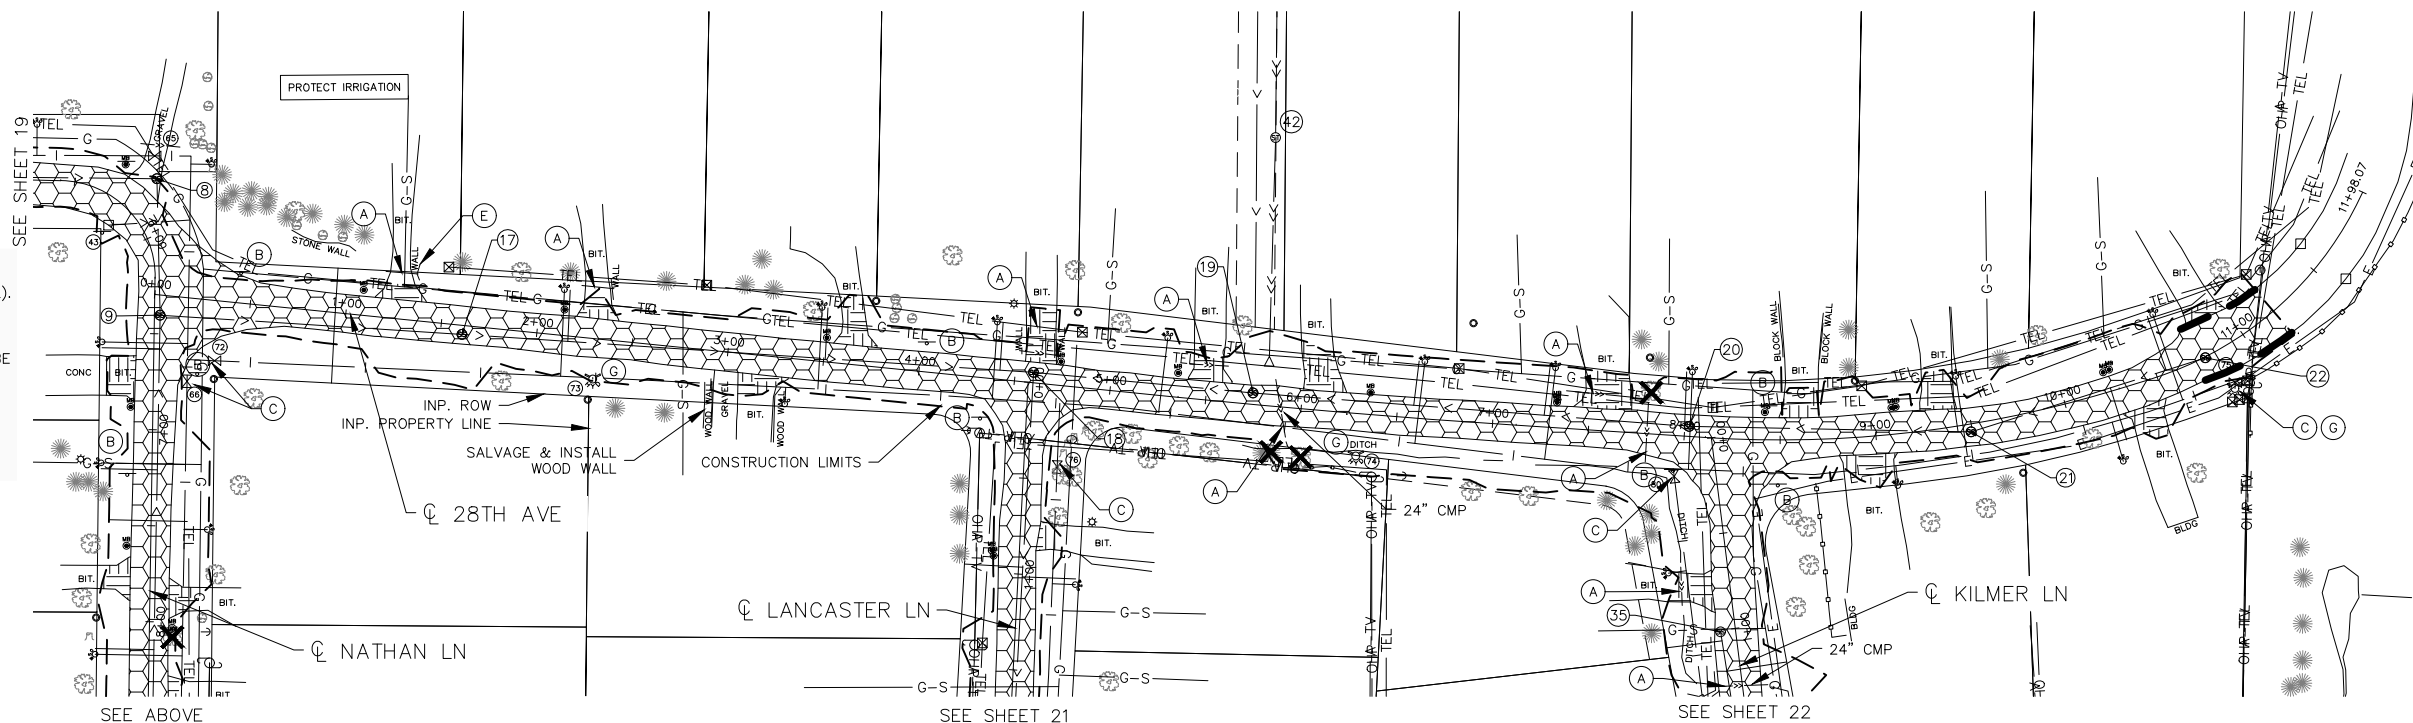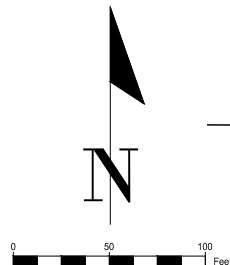


NO	DATE	BY	CKD	APPR	REVISION

I hereby certify that this plan, specification or report was prepared by me or under my direct supervision and that I am a duly Licensed Professional Engineer under the laws of the State of Minnesota.

 Signature: 
MICHAEL J. PAYNE

Date: 3-13-18 License#: 50484

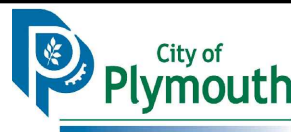


PLYMOUTH, MINNESOTA
KILMER PARK STREET
RECONSTRUCTION

REMOVALS
NATHAN LANE & 28TH AVE (EAST)

STATE AID PROJECT NO.	DRAWN BY	DATE
COUNTY PROJECT NO.	M. PAYNE	2-18
CITY PROJECT NO.	DESIGNED BY	2-18
ST189001.001	M. PAYNE	2-18
	CHECKED BY	2-18
	M. PAYNE	2-18
	REVIEWED BY	2-18
	J. RENNEBERG	2-18

SHEET
20
OF
106

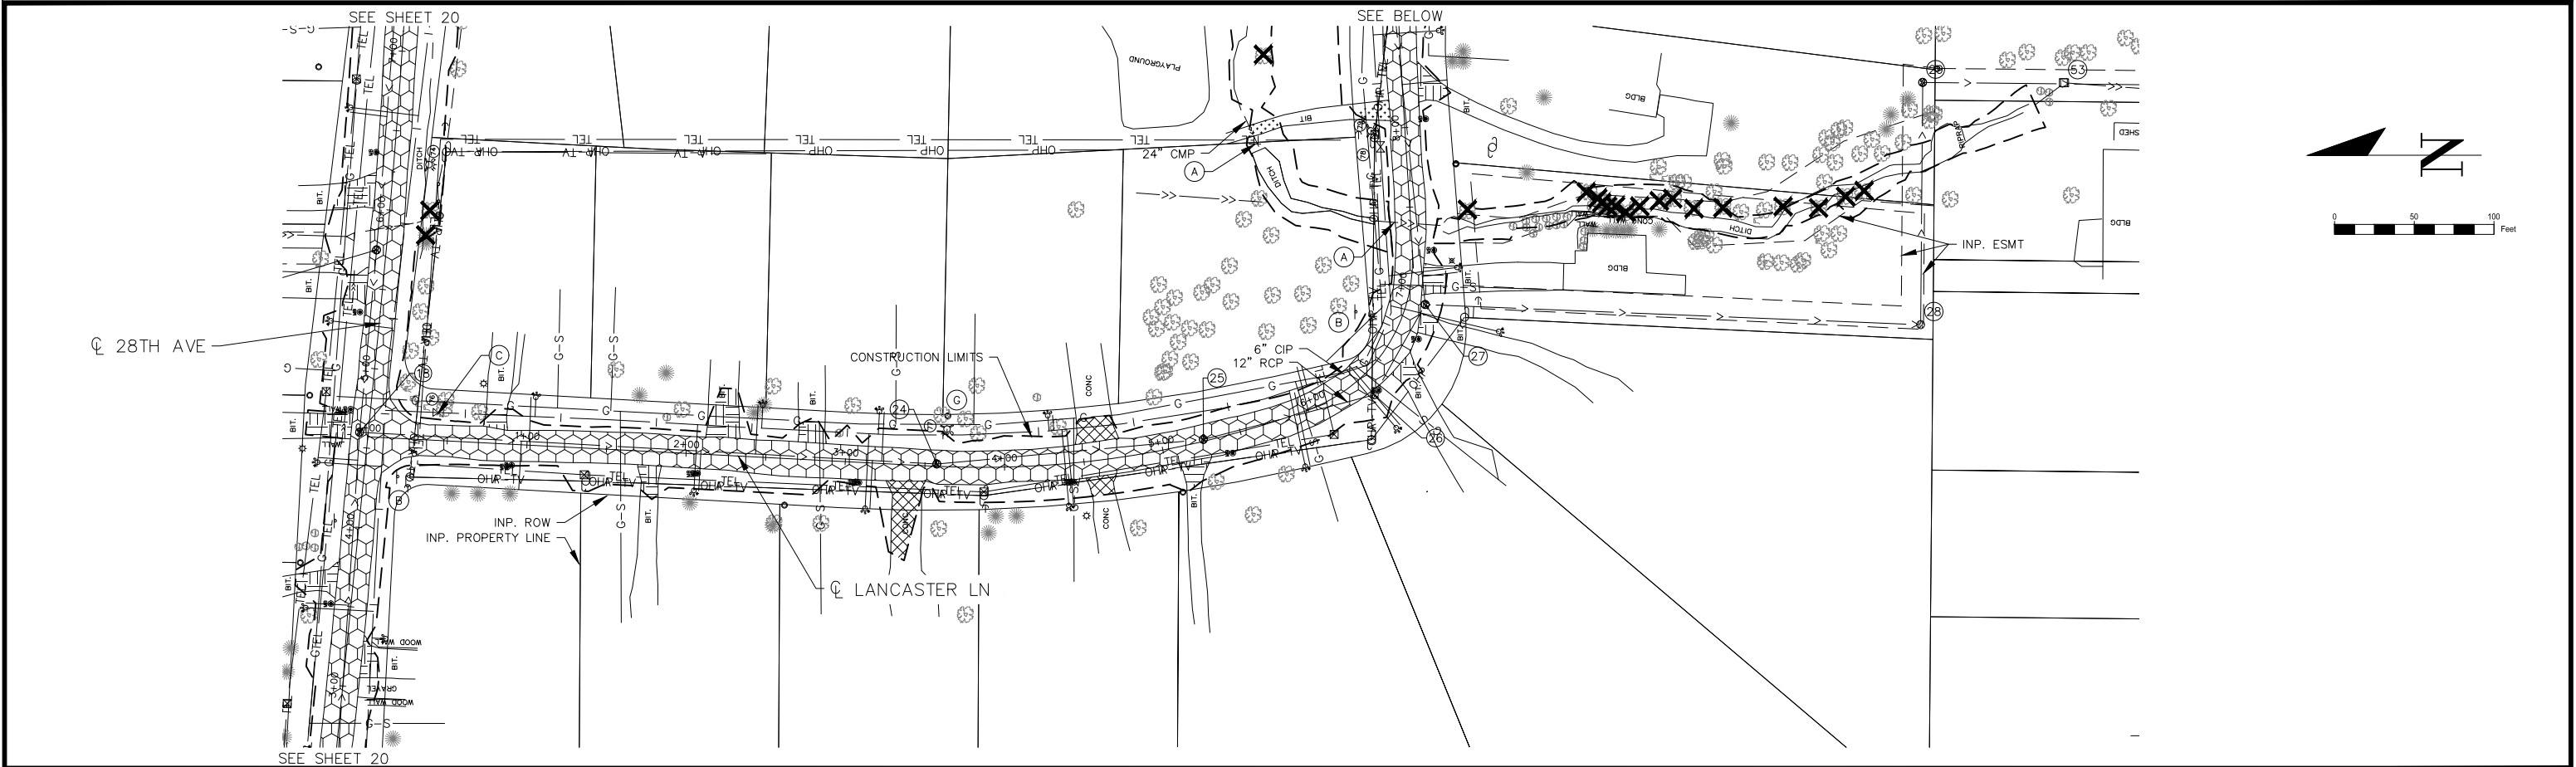


LEGEND

- CLEAR AND GRUB TREE, CONFIRM WITH ENGINEER PRIOR TO REMOVAL
- REMOVE CONCRETE SIDEWALK
- REMOVE BITUMINOUS ROADWAY PAVEMENT
- REMOVE BITUMINOUS TRAIL
- REMOVE CURB
- REMOVE CONCRETE DRIVEWAY
- REMOVE BITUMINOUS DRIVEWAY
- CONSTRUCTION LIMITS

- GENERAL NOTES:**
1. PROTECT ALL TREES THAT ARE NOT MARKED FOR REMOVAL.
 2. TREES TO BE TRIMMED AS DIRECTED BY ENGINEER (INCIDENTAL).
 3. TREES AND SHRUBS UNDER 4" IN DIA. TO BE REMOVED ARE NOT SHOWN ON PLANS.
 4. TREES TO BE REMOVED MAY NOT BE SHOWN ON PLAN.
 5. ALL BITUMINOUS PAVEMENT AND CONCRETE SIDEWALK SHALL BE SAW CUT AT THE MATCH POINT.
 6. SAW CUT OF CONCRETE SIDEWALK AND BITUMINOUS PAVEMENT IS INCIDENTAL TO REMOVAL.
 7. EXISTING STRUCTURE SCHEDULE SHALL LIST WORK TO EXISTING STRUCTURES. SEE SHEET 41.
 8. CONTRACTOR SHALL SALVAGE AND INSTALL ALL MAILBOXES. CONTRACTOR SHALL ALSO PROVIDE TEMPORARY MAILBOXES.

- NOTES**
- (A) REMOVE STORM SEWER
 - (B) SALVAGE SIGN
 - (C) SALVAGE VALVE
 - (D) ABANDON STORM SEWER
 - (E) SALVAGE & INSTALL BLOCK WALL
 - (F) REMOVE WALL
 - (G) SALVAGE HYDRANT

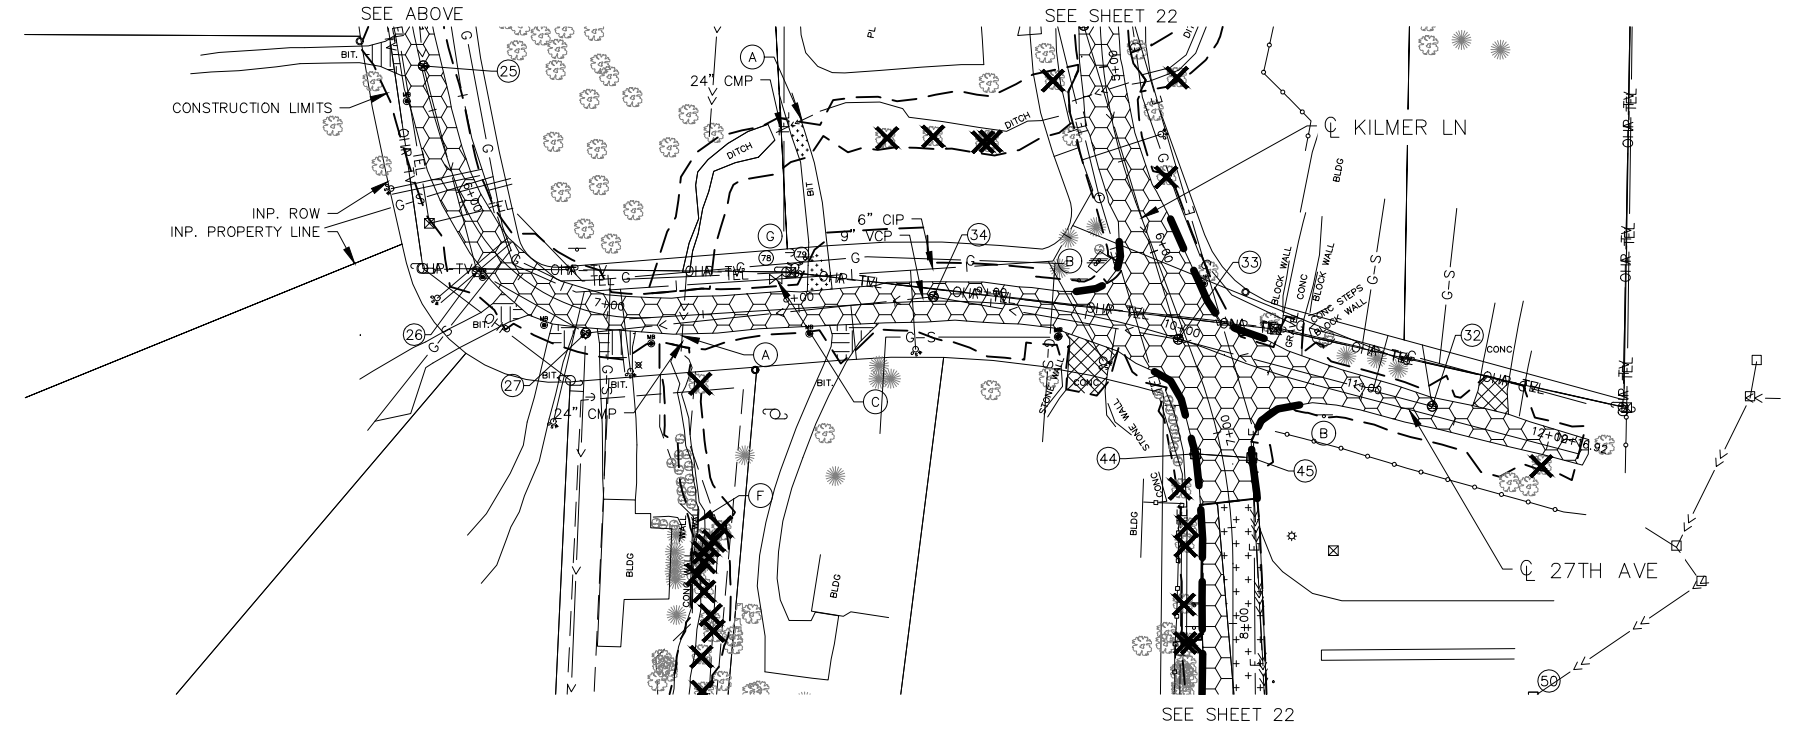


NO	DATE	BY	CKD	APPR	REVISION

I hereby certify that this plan, specification or report was prepared by me or under my direct supervision and that I am a duly Licensed Professional Engineer under the laws of the State of Minnesota.

Signature:

Michael J. Payne

Date: 3-13-18 License#: 50484

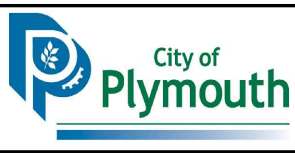


PLYMOUTH, MINNESOTA
KILMER PARK STREET
RECONSTRUCTION

REMOVALS
LANCASTER LANE & 27TH AVE

STATE AID PROJECT NO.	DRAWN BY M. PAYNE	DATE 2-18
COUNTY PROJECT NO.	DESIGNED BY M. PAYNE	2-18
CITY PROJECT NO.	CHECKED BY M. PAYNE	2-18
ST189001_001	REVIEWED BY J. RENNEBERG	2-18


SHEET
21
OF
106

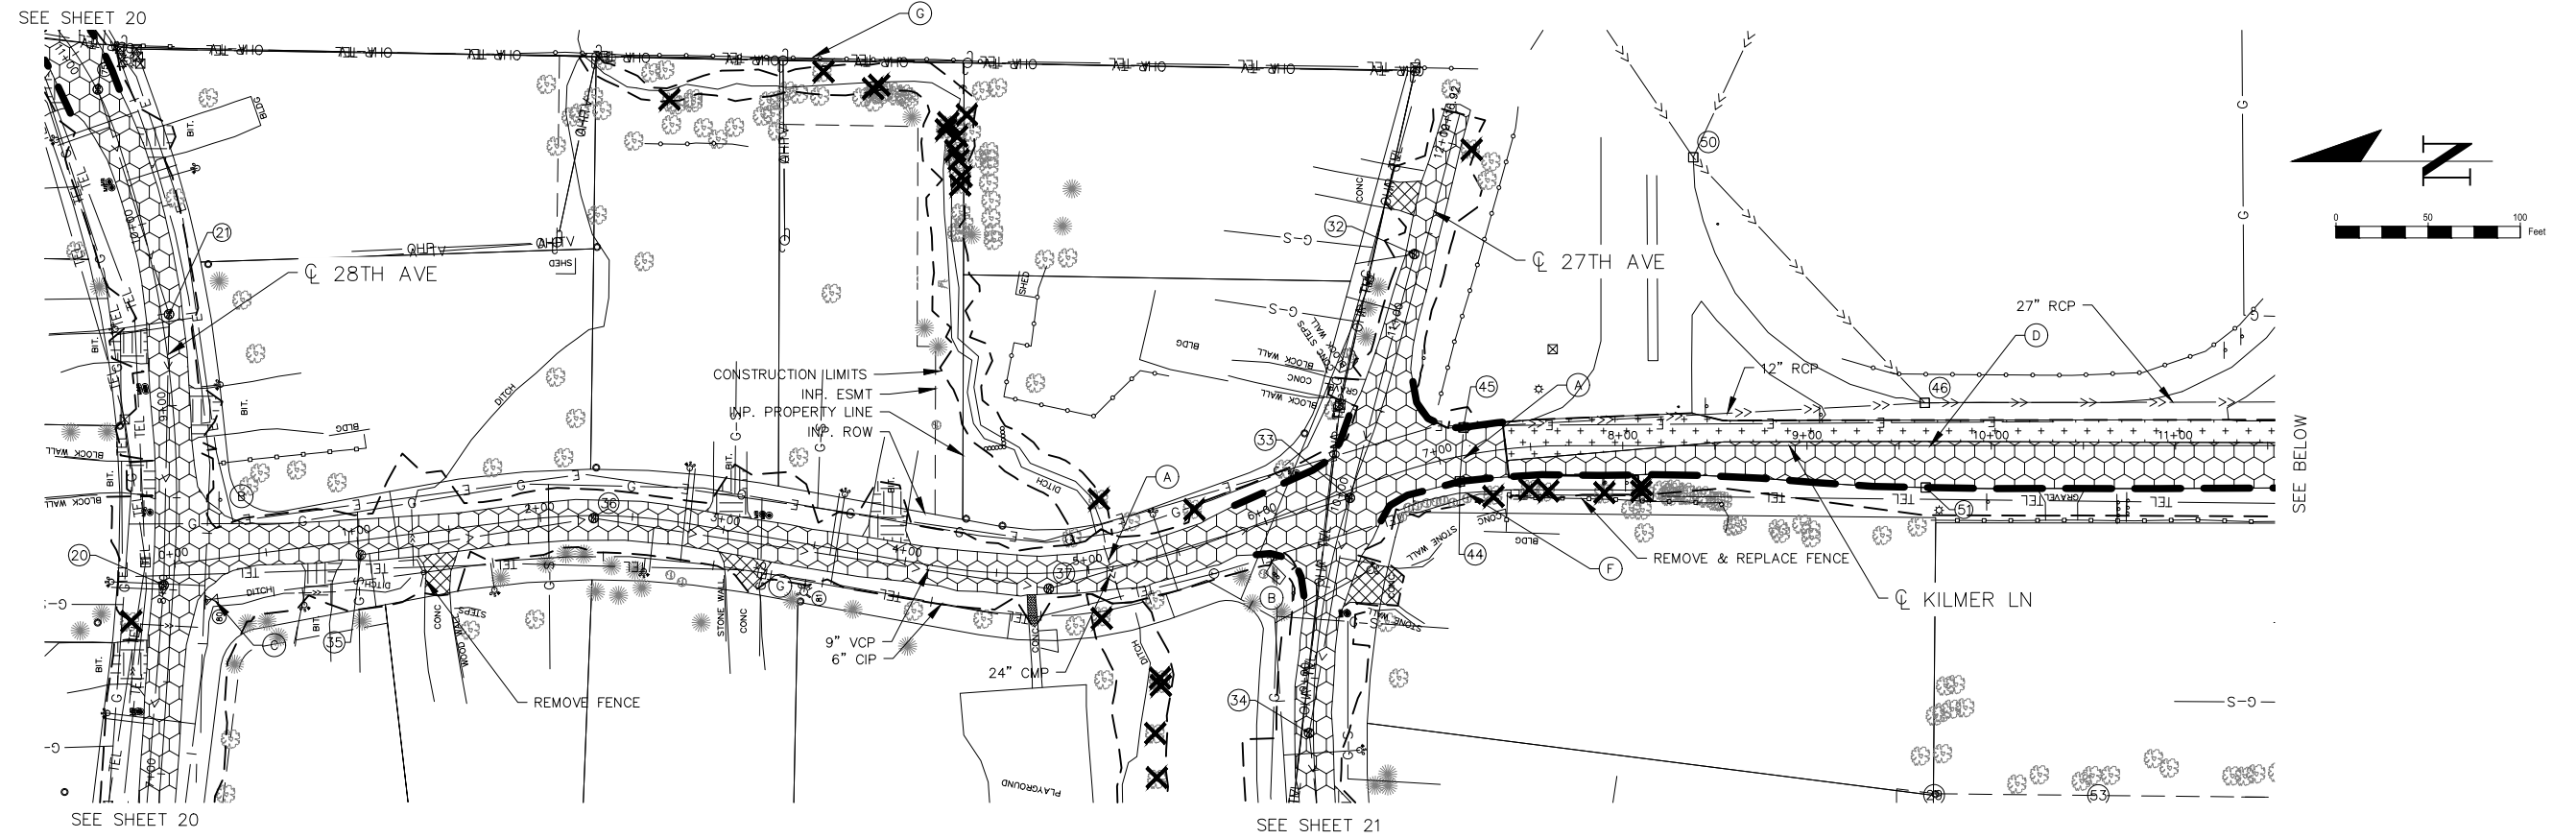


LEGEND	
	CLEAR AND GRUB TREE. CONFIRM WITH ENGINEER PRIOR TO REMOVAL
	REMOVE CONCRETE SIDEWALK
	REMOVE BITUMINOUS ROADWAY PAVEMENT
	REMOVE BITUMINOUS TRAIL
	REMOVE CURB
	REMOVE CONCRETE DRIVEWAY
	REMOVE BITUMINOUS DRIVEWAY
	CONSTRUCTION LIMITS

GENERAL NOTES:

1. PROTECT ALL TREES THAT ARE NOT MARKED FOR REMOVAL.
2. TREES TO BE TRIMMED AS DIRECTED BY ENGINEER (INCIDENTAL).
3. TREES AND SHRUBS UNDER 4" IN DIA. TO BE REMOVED ARE NOT SHOWN ON PLANS.
4. TREES TO BE REMOVED MAY NOT BE SHOWN ON PLAN.
5. ALL BITUMINOUS PAVEMENT AND CONCRETE SIDEWALK SHALL BE SAW CUT AT THE MATCH POINT.
6. SAW CUT OF CONCRETE SIDEWALK AND BITUMINOUS PAVEMENT IS INCIDENTAL TO REMOVAL.
7. EXISTING STRUCTURE SCHEDULE SHALL LIST WORK TO EXISTING STRUCTURES. SEE SHEET 41.
8. CONTRACTOR SHALL SALVAGE AND INSTALL ALL MAILBOXES. CONTRACTOR SHALL ALSO PROVIDE TEMPORARY MAILBOXES.

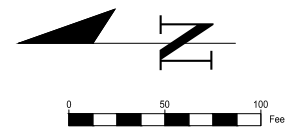

- NOTES:**
- (A) REMOVE STORM SEWER
 - (B) SALVAGE SIGN
 - (C) SALVAGE VALVE
 - (D) ABANDON STORM SEWER
 - (E) SALVAGE & INSTALL BLOCK WALL
 - (F) REMOVE WALL
 - (G) SALVAGE HYDRANT

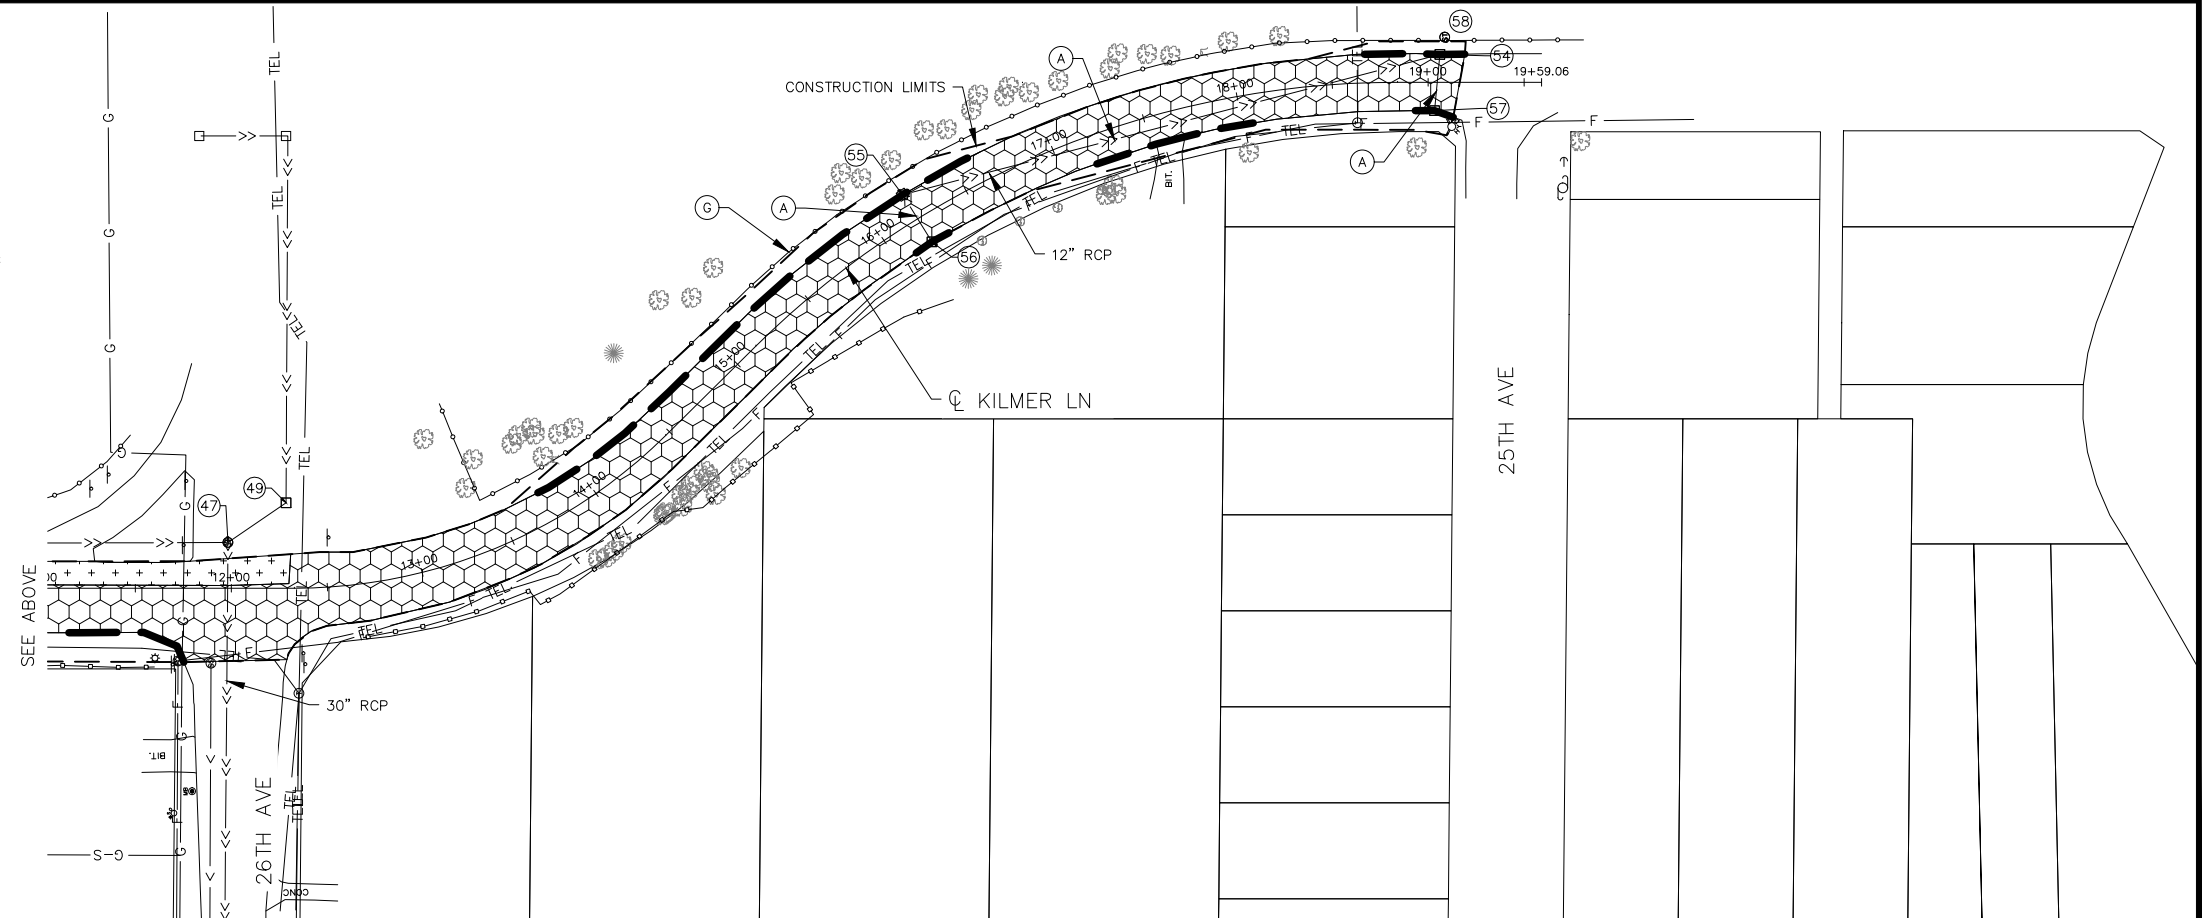


NO	DATE	BY	CHKD	APPR	REVISION

I hereby certify that this plan, specification or report was prepared by me or under my direct supervision and that I am a duly Licensed Professional Engineer under the laws of the State of Minnesota.

Signature:

Date: 3-13-18 License#: 50484

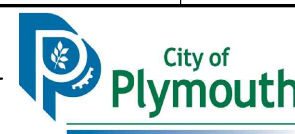

PLYMOUTH, MINNESOTA
KILMER PARK STREET
RECONSTRUCTION


REMOVALS
KILMER LANE

STATE AID PROJECT NO.	DRAWN BY	DATE
COUNTY PROJECT NO.	M. PAYNE	2-18
CITY PROJECT NO.	DESIGNED BY	2-18
ST189001.001	M. PAYNE	2-18
	CHECKED BY	2-18
	M. PAYNE	2-18
	REVIEWED BY	2-18
	J. RENNEBERG	2-18


SHEET
22
OF
106

- GENERAL NOTES:
1. ALL DIMENSIONS TO BACK OF CURB UNLESS OTHERWISE NOTED.
 2. ALL CURB TO BE B618 UNLESS NOTED OTHERWISE.
 3. ROADWAY CROSS SLOPE TO BE 3% UNLESS OTHERWISE NOTED.
 4. SEE INTERSECTION SHEETS 31-39 FOR INTERSECTION INFORMATION NOT SHOWN ON THE CONSTRUCTION PLANS.
 5. LOCAL ACCESS SHALL BE MAINTAINED AT ALL TIMES.
 6. MATCH DRIVEWAYS AS DIRECTED BY ENGINEER.

NOTES
(A) MATCH EXISTING

 

PILGRIM LANE			
CROSS SLOPE			
LEFT LANE		RIGHT LANE	
STATION	e	STATION	e
9+10	-3.00%	1+90	-3.00%
10+10	3.00%	2+30	-0.50%
11+60	3.00%	2+60	-0.50%
12+30	-1.00%	2+70	-1.00%
		4+10	-1.00%
		4+50	-3.00%

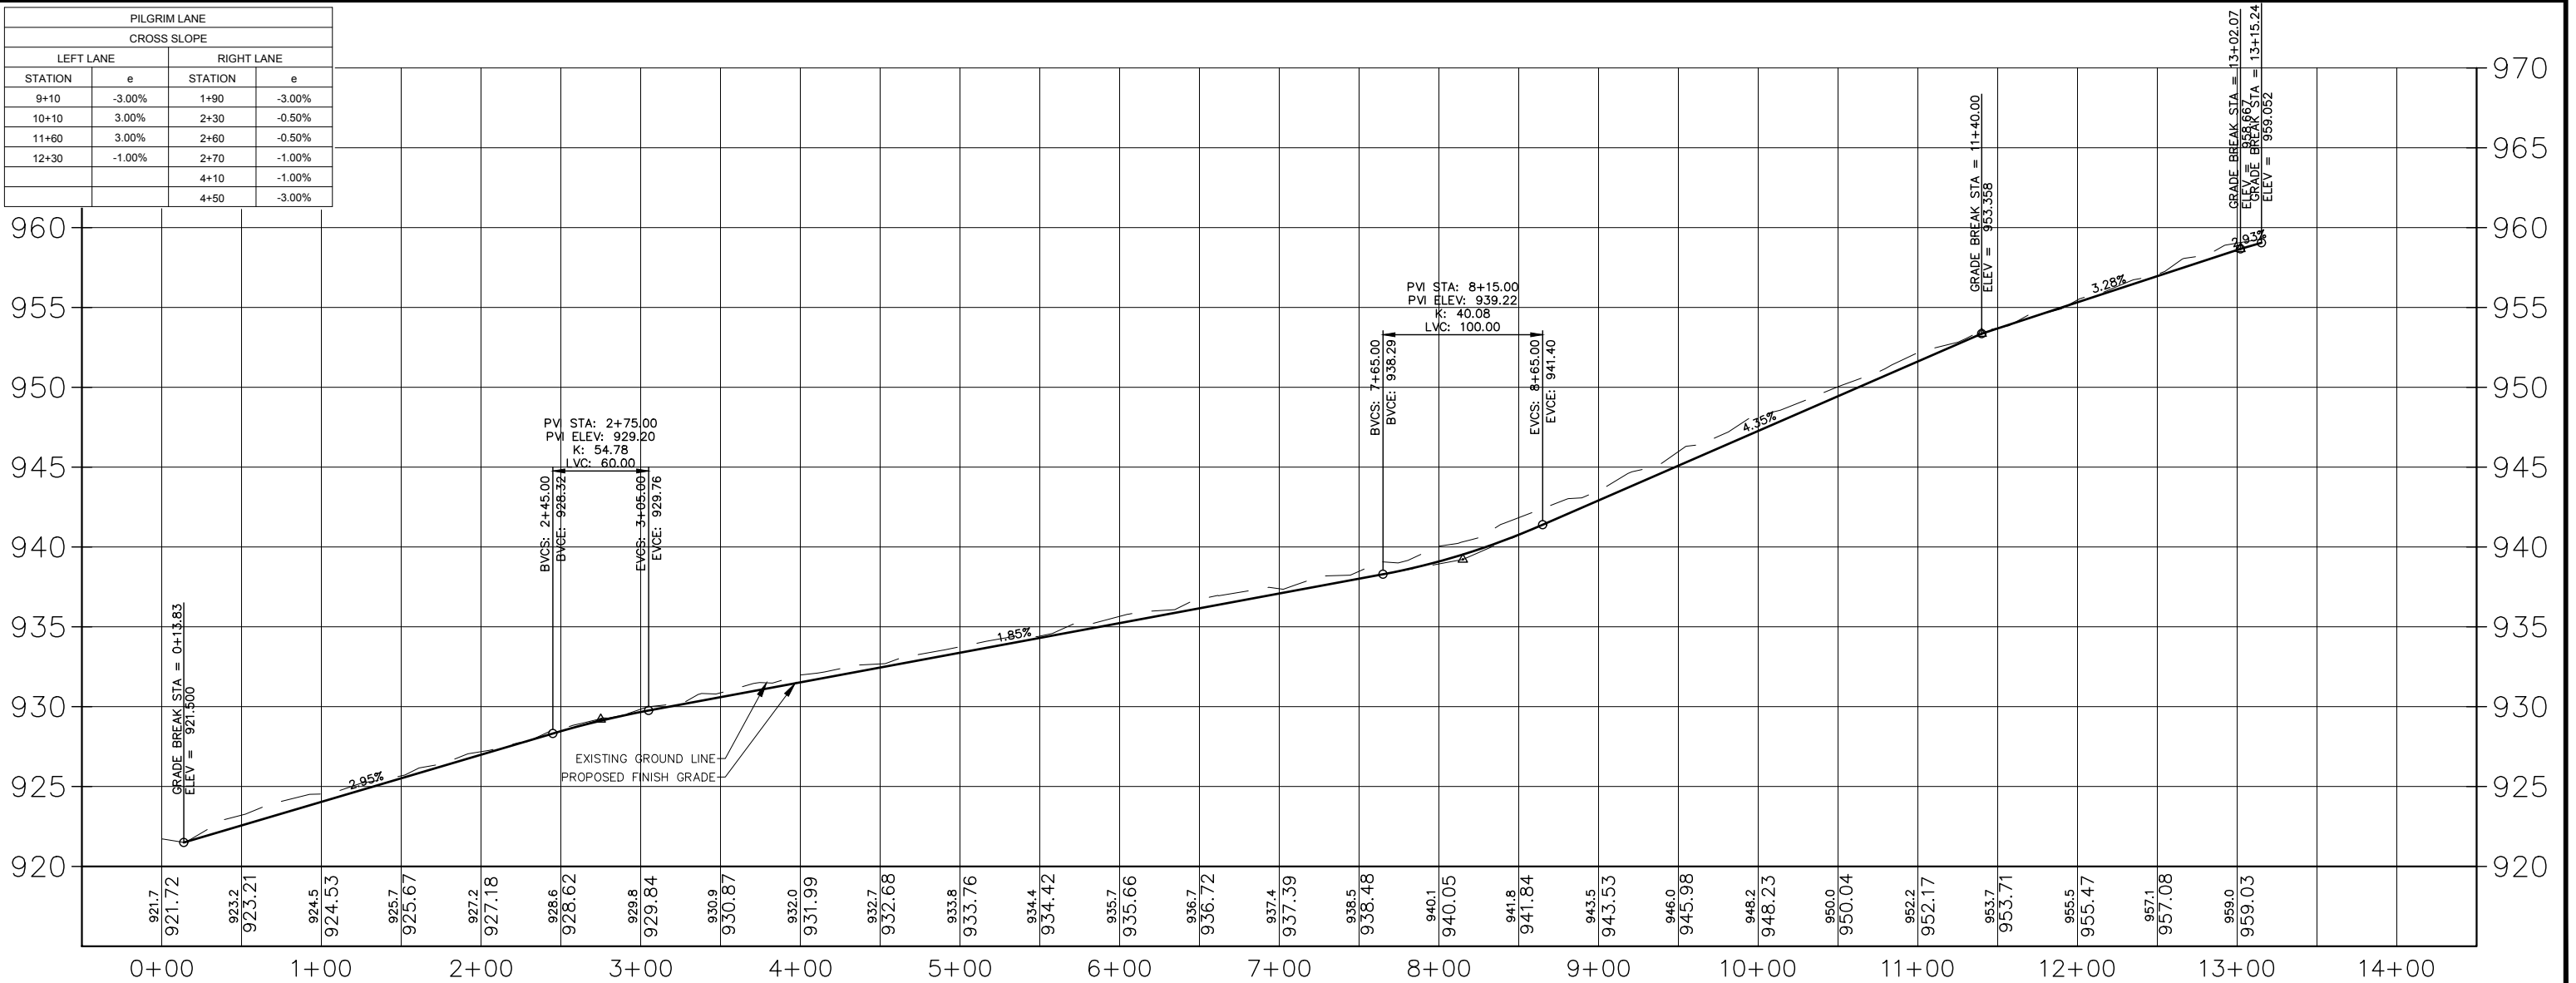

NO	DATE	BY	CKD	APPR	REVISION

I hereby certify that this plan, specification or report was prepared by me or under my direct supervision and that I am a duly Licensed Professional Engineer under the laws of the State of Minnesota.

Signature: *[Signature]*
MICHAEL J. PAYNE

Date: 3-13-18 License#: 50484



PLYMOUTH, MINNESOTA
KILMER PARK STREET
RECONSTRUCTION

PLAN & PROFILE
PILGRIM LANE


STATE AID PROJECT NO.	DRAWN BY	DATE
COUNTY PROJECT NO.	M. PAYNE	2-18
CITY PROJECT NO.	DESIGNED BY	2-18
	M. PAYNE	2-18
	CHECKED BY	2-18
	M. PAYNE	2-18
	REVIEWED BY	2-18
	J. RENNEBERG	2-18

SHEET
23
OF
106



- GENERAL NOTES:
1. ALL DIMENSIONS TO BACK OF CURB UNLESS OTHERWISE NOTED.
 2. ALL CURB TO BE B618 UNLESS NOTED OTHERWISE.
 3. ROADWAY CROSS SLOPE TO BE 3% UNLESS OTHERWISE NOTED.
 4. SEE INTERSECTION SHEETS 31-39 FOR INTERSECTION INFORMATION NOT SHOWN ON THE CONSTRUCTION PLAN.
 5. LOCAL ACCESS SHALL BE MAINTAINED AT ALL TIMES.
 6. MATCH DRIVEWAYS AS DIRECTED BY ENGINEER.

NOTES


(A) MATCH EXISTING

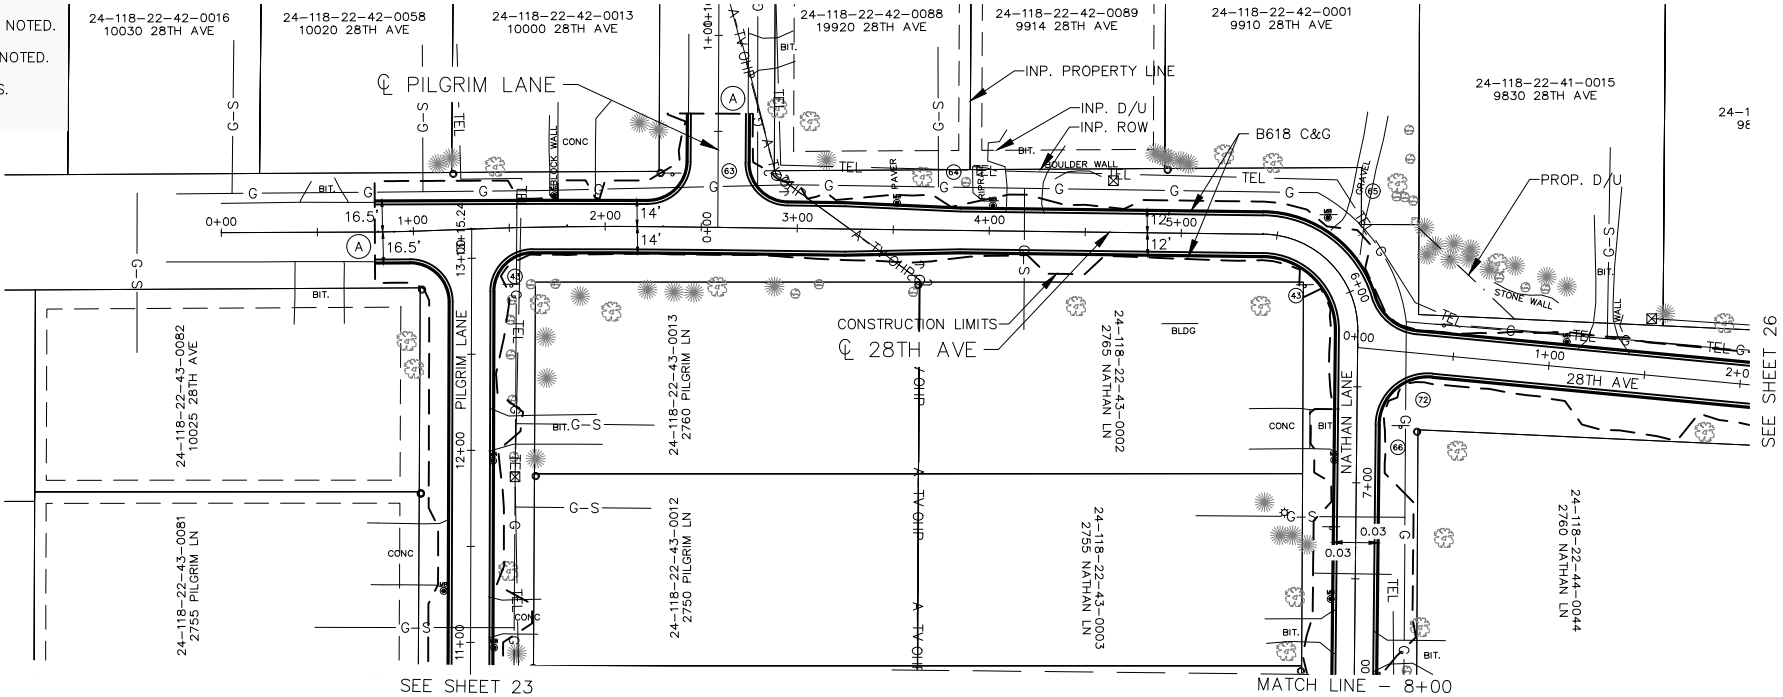

28TH & NATHAN LANE			
CROSS SLOPE			
LEFT LANE		RIGHT LANE	
STATION	e	STATION	e
14+40	-3.00%	8+20	-3.00%
14+80	-0.75%	8+60	-1.00%
15+60	-0.75%	9+40	-1.00%
15+70	-1.00%	9+80	-3.00%

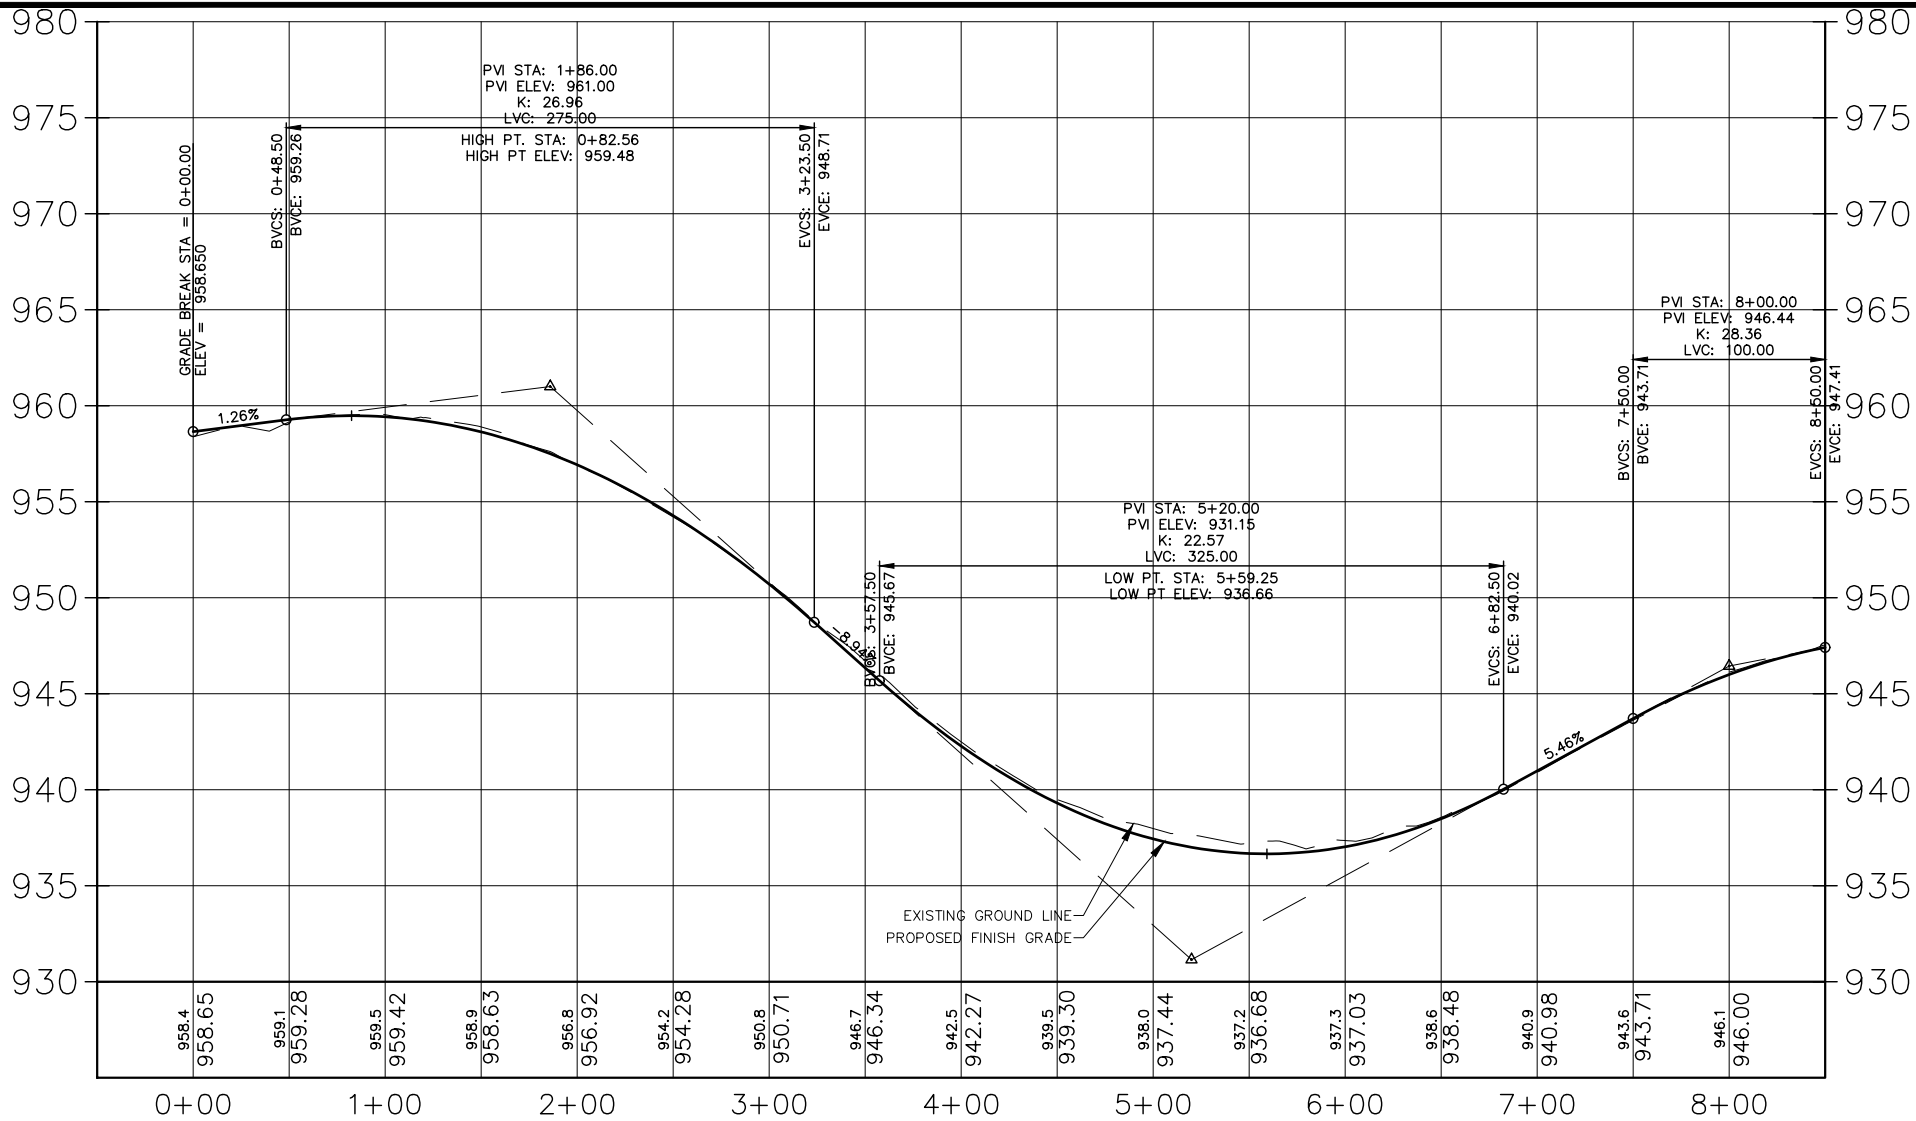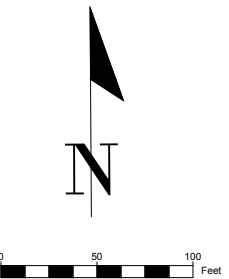


PILGRIM LANE (NORTH) PROFILE

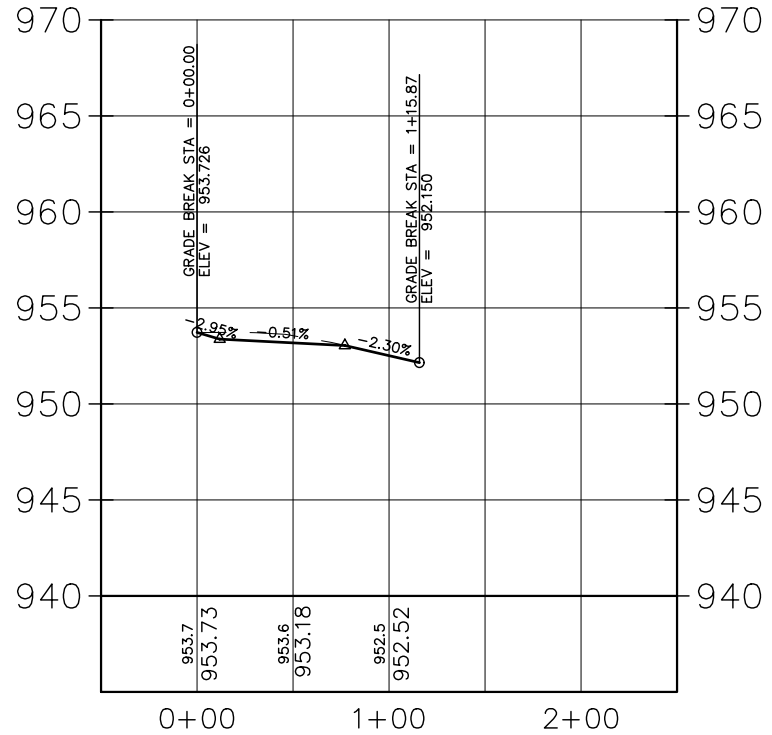

NO	DATE	BY	CKD	APPR	REVISION

I hereby certify that this plan, specification or report was prepared by me or under my direct supervision and that I am a duly Licensed Professional Engineer under the laws of the State of Minnesota.

Signature: *[Signature]*
MICHAEL J. PAYNE
Date: 3-13-18 License#: 50484


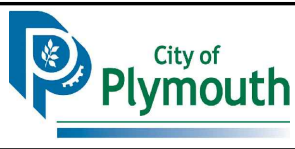


PLYMOUTH, MINNESOTA
KILMER PARK STREET
RECONSTRUCTION

PLAN & PROFILE
28TH AVE - (WEST)

STATE AID PROJECT NO.	DRAWN BY	DATE
COUNTY PROJECT NO.	M. PAYNE	2-18
CITY PROJECT NO.	DESIGNED BY	2-18
ST189001.001	M. PAYNE	2-18
	CHECKED BY	2-18
	M. PAYNE	2-18
	REVIEWED BY	2-18
	J. RENNEBERG	2-18


SHEET
24
OF
106

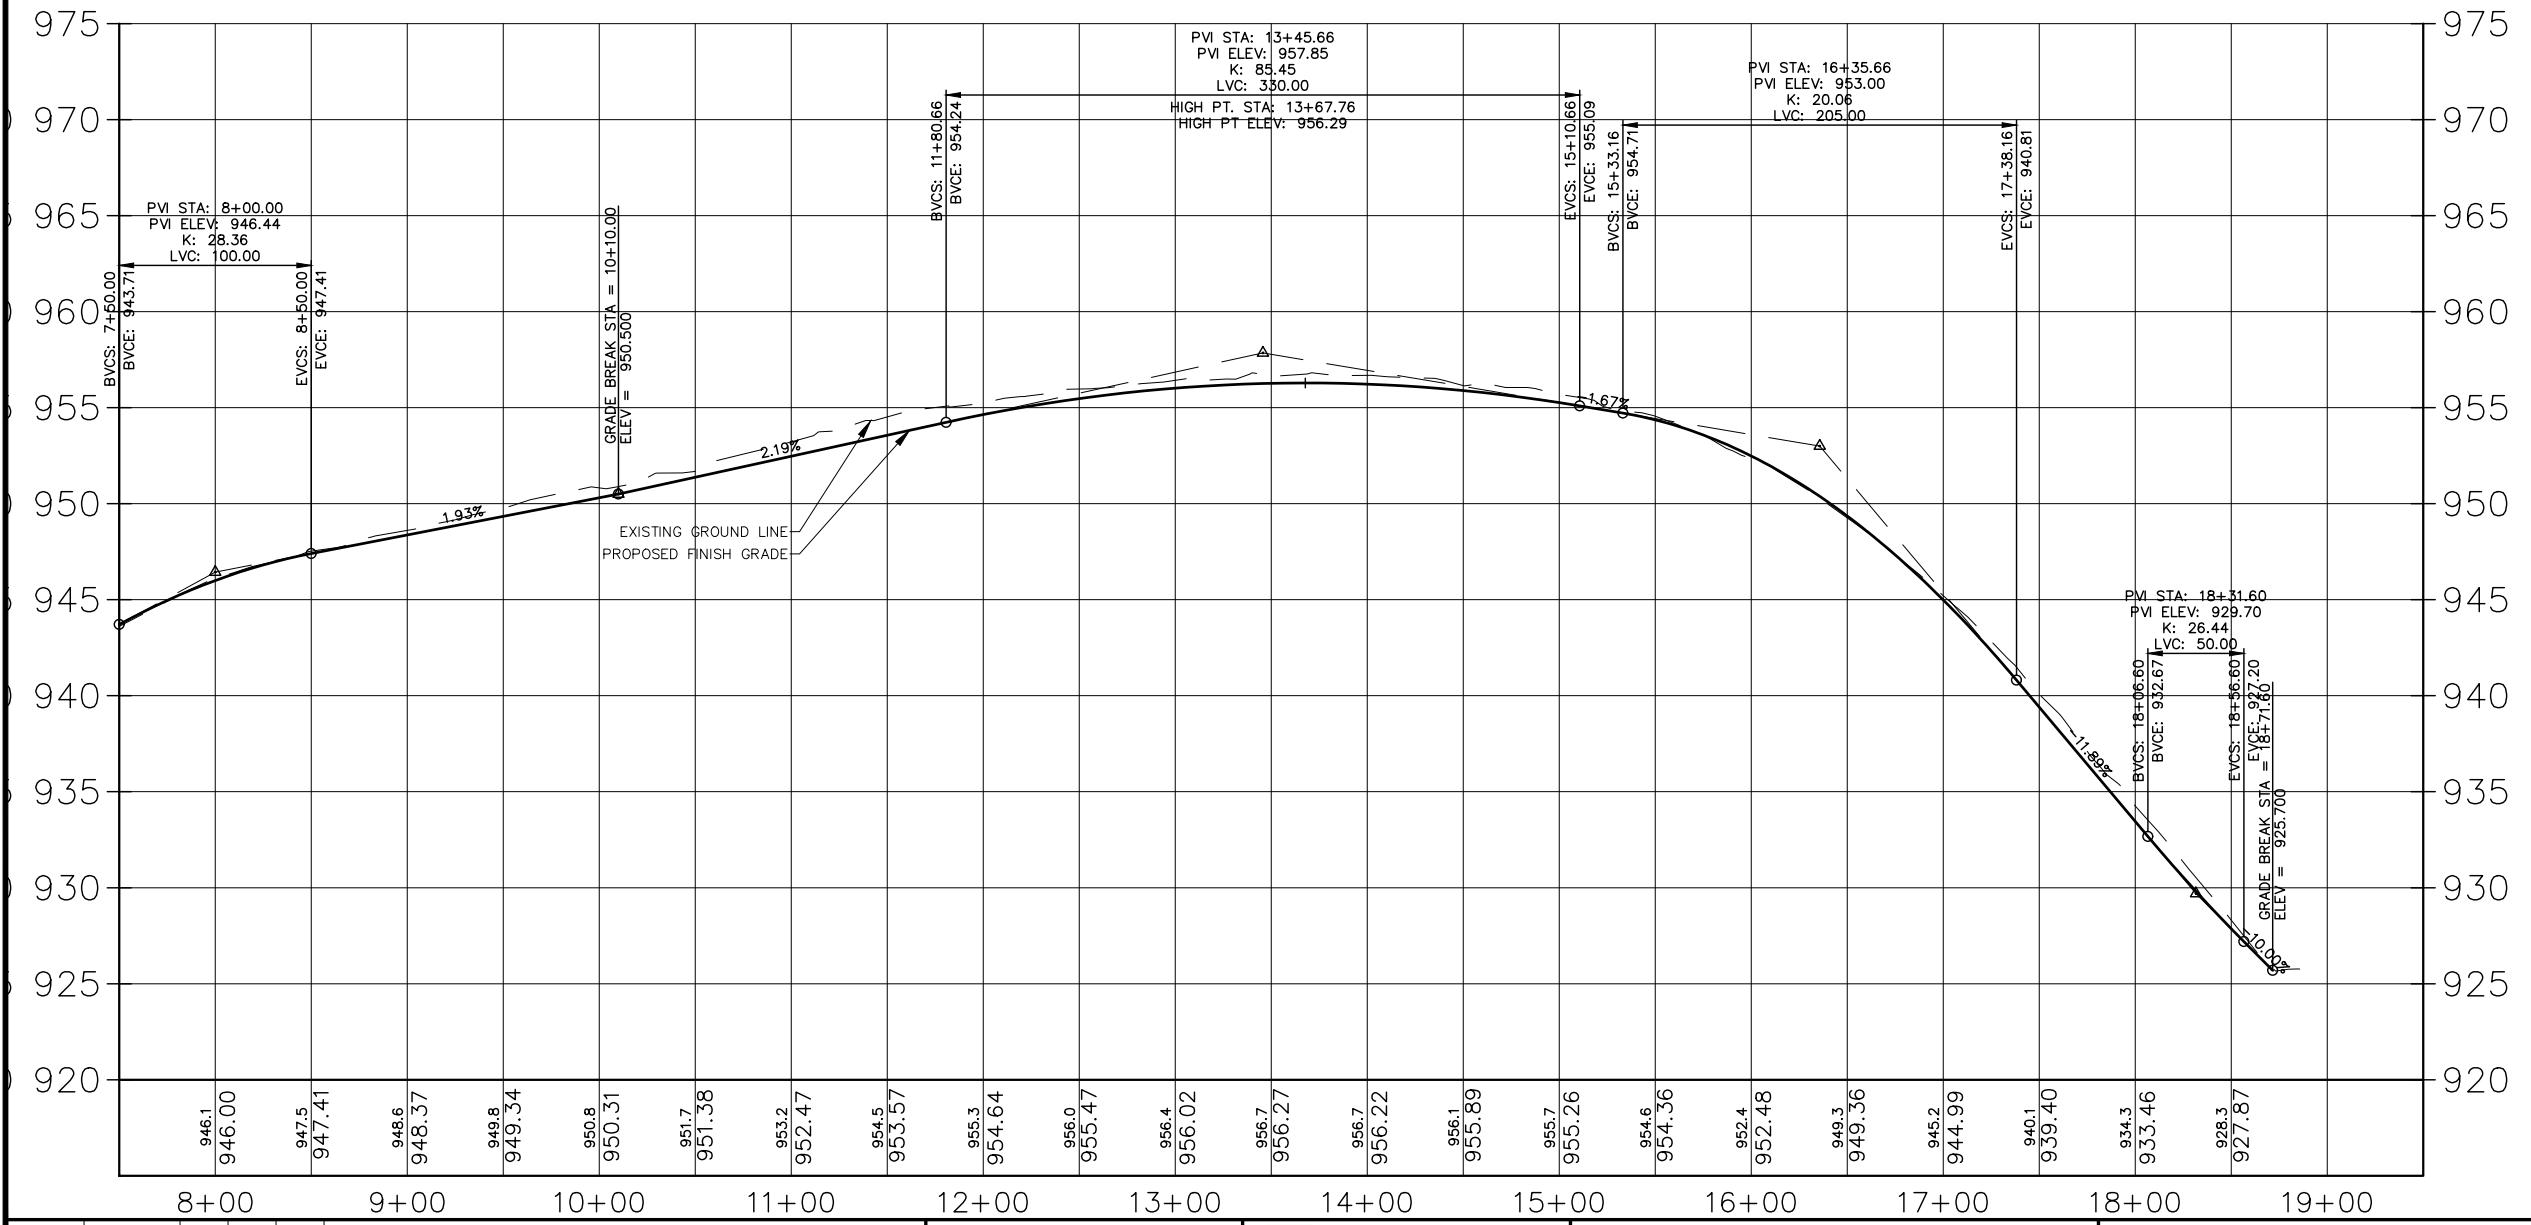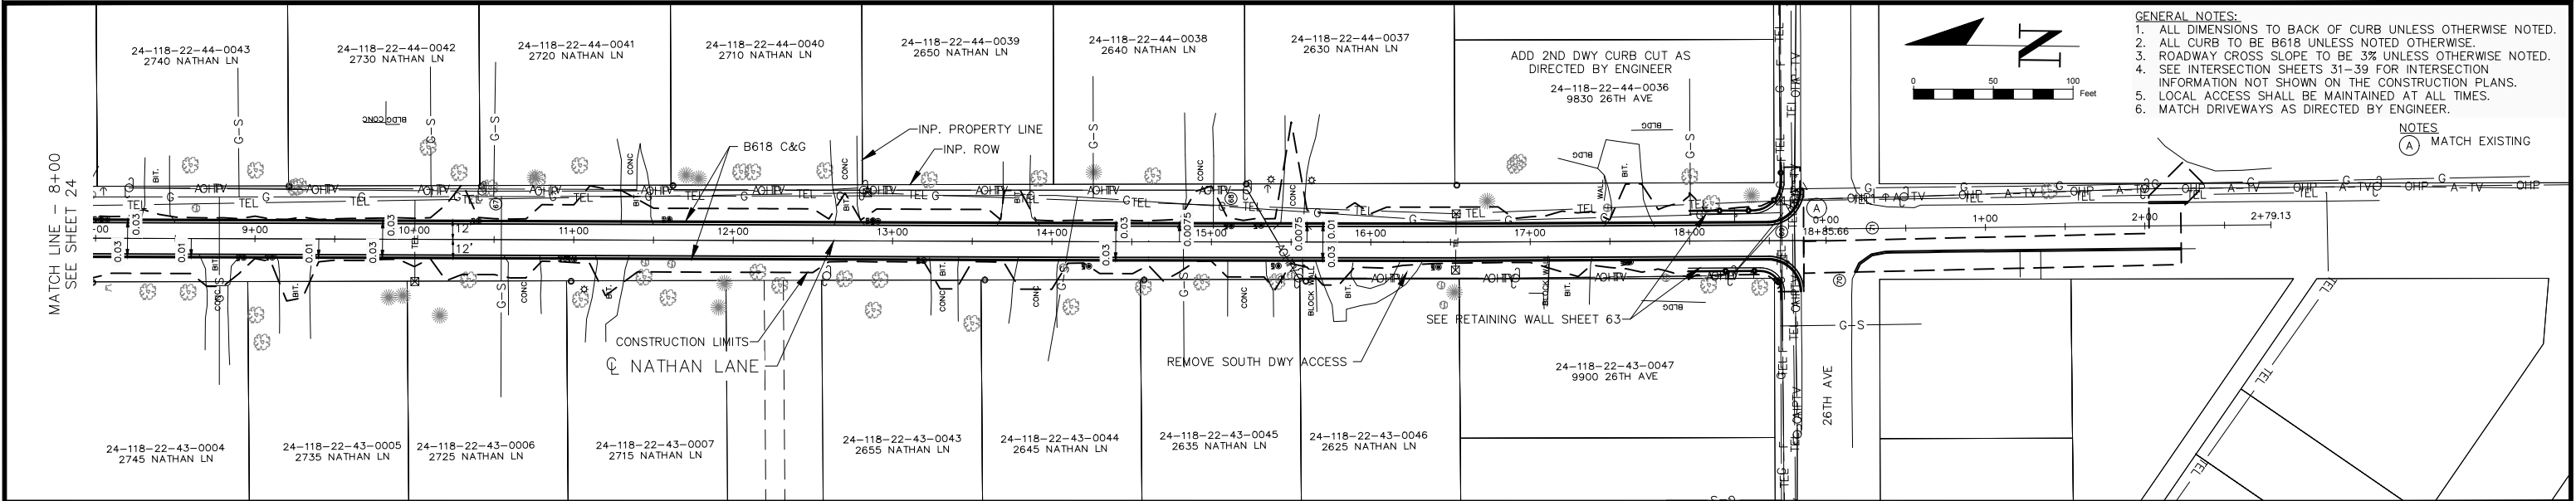


28TH & NATHAN LANE			
CROSS SLOPE			
LEFT LANE		RIGHT LANE	
STATION	e	STATION	e
14+40	-3.00%	8+20	-3.00%
14+80	-0.75%	8+60	-1.00%
15+60	-0.75%	9+40	-1.00%
15+70	-1.00%	9+80	-3.00%

NO	DATE	BY	CKD	APPR	REVISION

I hereby certify that this plan, specification or report was prepared by me or under my direct supervision and that I am a duly Licensed Professional Engineer under the laws of the State of Minnesota.

 Signature: 

Date: 3-13-18 License#: 50484


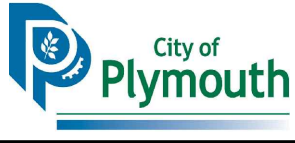


PLYMOUTH, MINNESOTA
KILMER PARK STREET
RECONSTRUCTION

PLAN & PROFILE
NATHAN LANE

STATE AID PROJECT NO.	DRAWN BY	DATE
COUNTY PROJECT NO.	DESIGNED BY	2-18
CITY PROJECT NO.	CHECKED BY	2-18
ST189001.001	REVIEWED BY	2-18

SHEET
25
OF
106

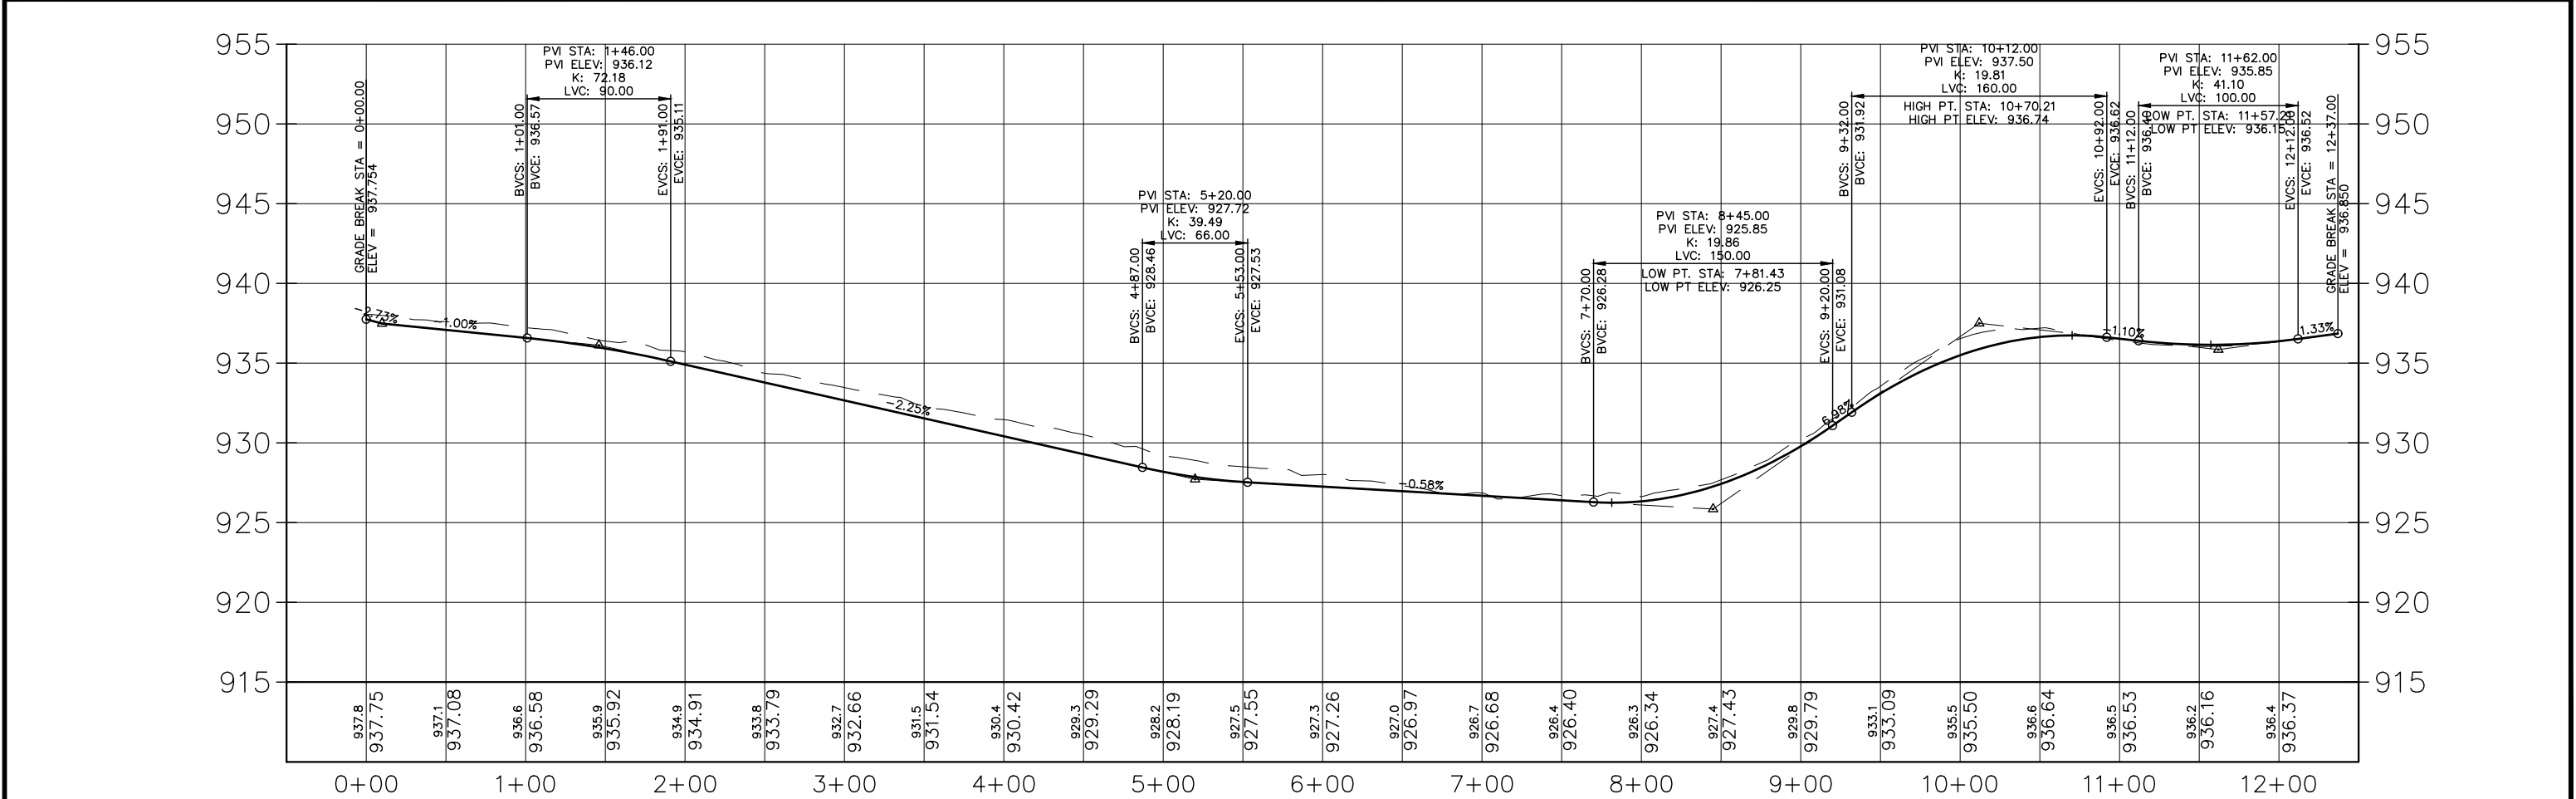
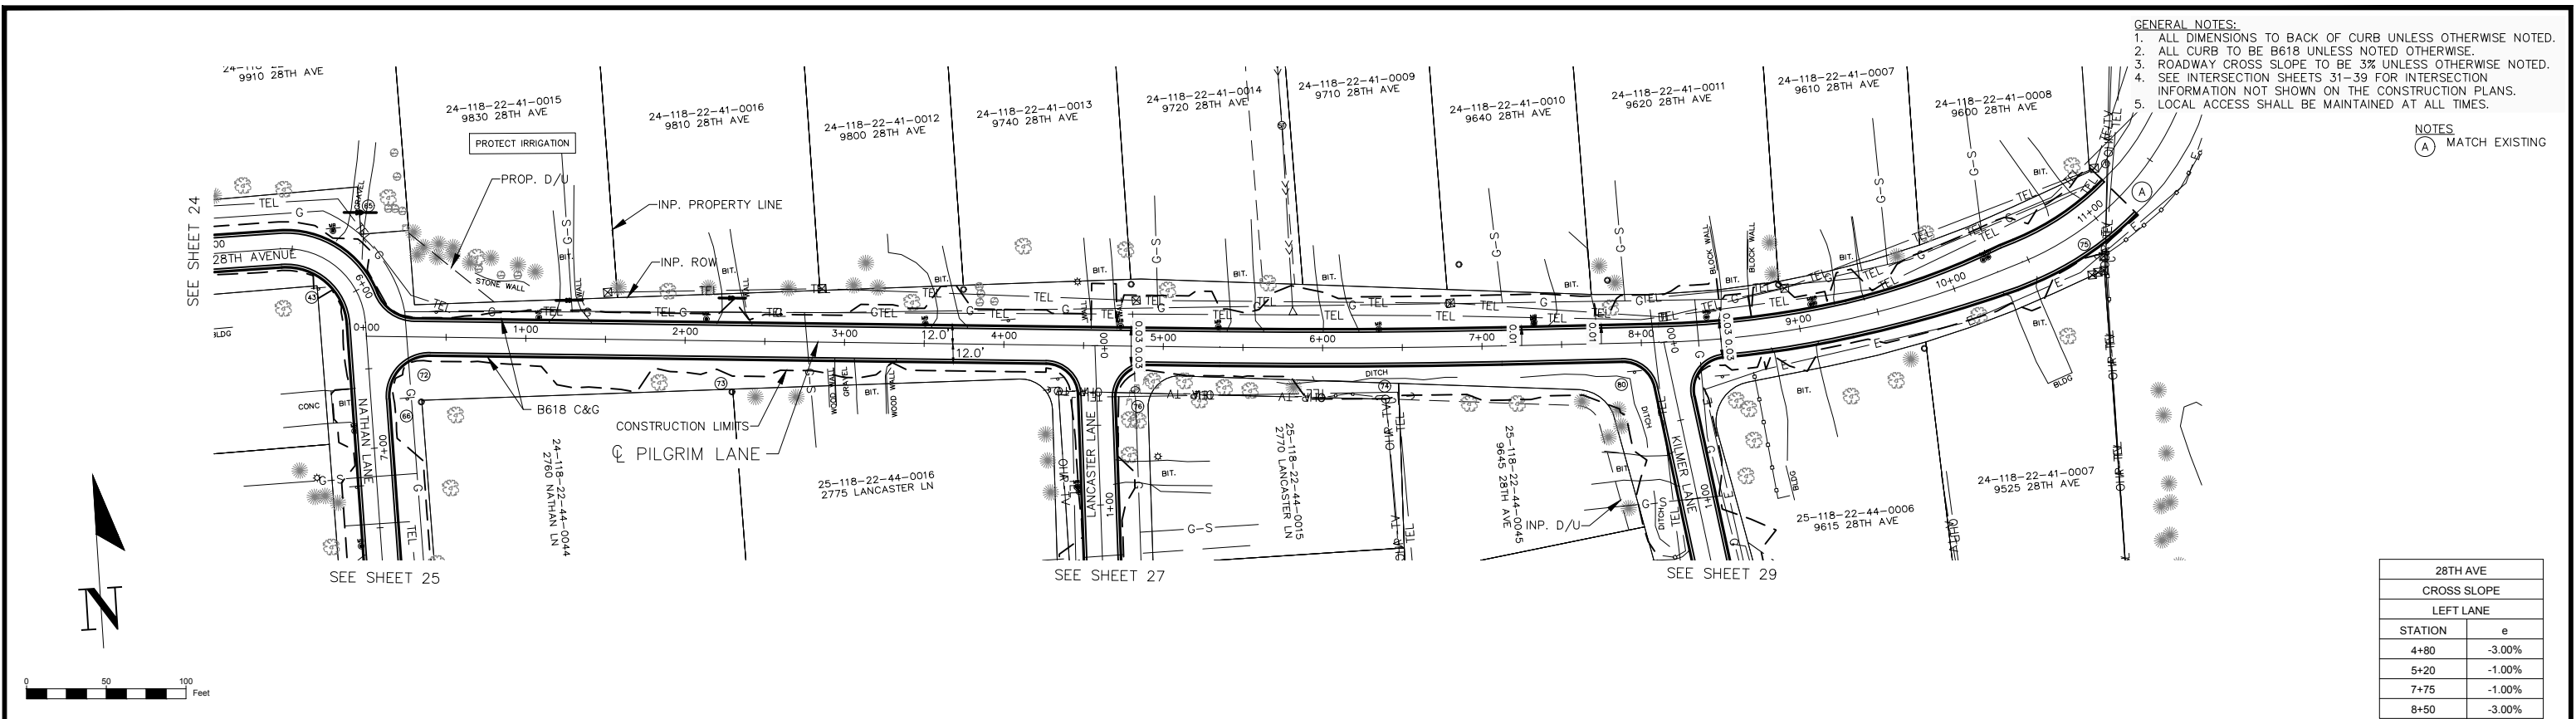


- GENERAL NOTES:
1. ALL DIMENSIONS TO BACK OF CURB UNLESS OTHERWISE NOTED.
 2. ALL CURB TO BE B618 UNLESS NOTED OTHERWISE.
 3. ROADWAY CROSS SLOPE TO BE 3% UNLESS OTHERWISE NOTED.
 4. SEE INTERSECTION SHEETS 31-36 FOR INTERSECTION INFORMATION NOT SHOWN ON THE CONSTRUCTION PLANS.
 5. LOCAL ACCESS SHALL BE MAINTAINED AT ALL TIMES.
 6. MATCH DRIVEWAYS AS DIRECTED BY ENGINEER.

NOTES


(A) MATCH EXISTING

LANCASTER LANE & 27TH AVE	
CROSS SLOPE	
LEFT LANE	
STATION	e
1+20	-3.00%
1+60	-1.00%
4+80	-1.00%
5+40	2.00%
6+60	2.00%
7+10	-1.00%

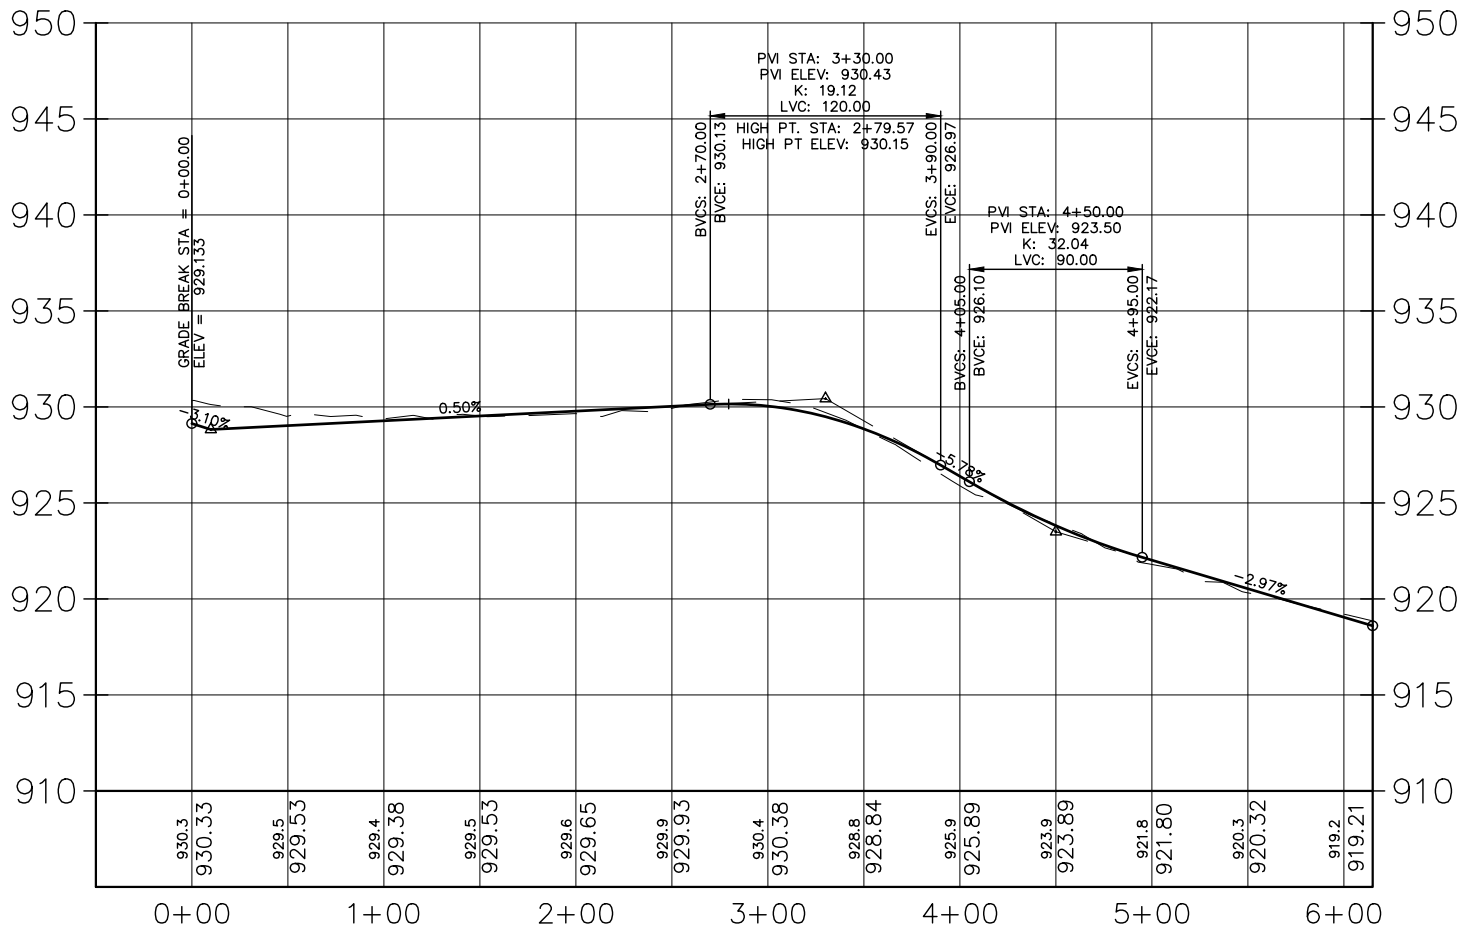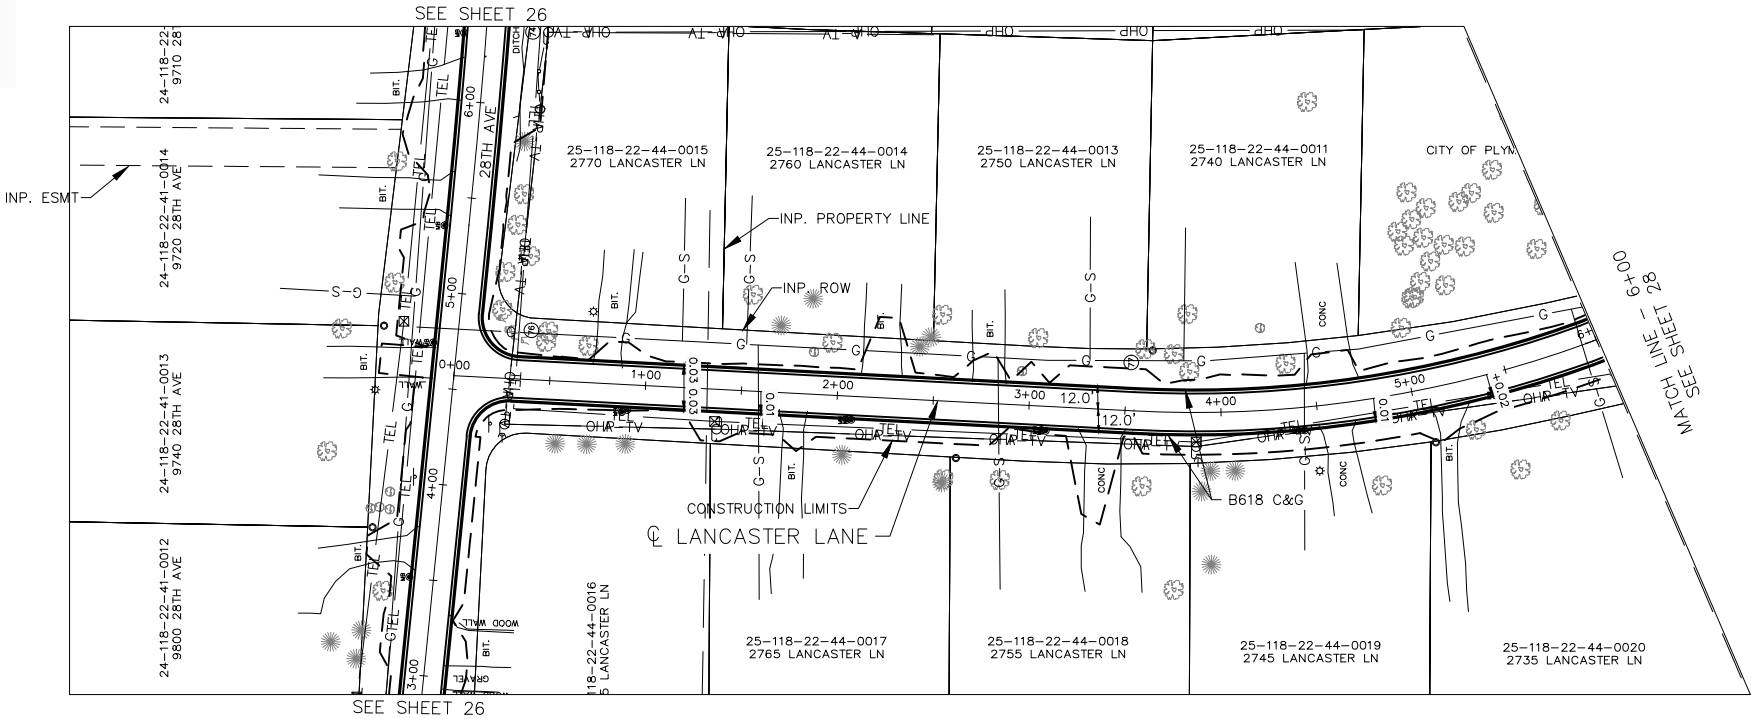

NO	DATE	BY	CKD	APPR	REVISION

I hereby certify that this plan, specification or report was prepared by me or under my direct supervision and that I am a duly Licensed Professional Engineer under the laws of the State of Minnesota.

 Signature: 

Michael J. Payne

Date: 3-13-18 License#: 50484



PLYMOUTH, MINNESOTA
KILMER PARK STREET
RECONSTRUCTION

PLAN & PROFILE

LANCASTER LANE - 0+00 - 6+00

STATE AID PROJECT NO.	DRAWN BY M. PAYNE	DATE 2-18
COUNTY PROJECT NO.	DESIGNED BY M. PAYNE	2-18
CITY PROJECT NO.	CHECKED BY M. PAYNE	2-18
ST189001.001	REVIEWED BY J. RENNEBERG	2-18



SHEET
27
OF
106

- GENERAL NOTES:
1. ALL DIMENSIONS TO BACK OF CURB UNLESS OTHERWISE NOTED.
 2. ALL CURB TO BE B618 UNLESS NOTED OTHERWISE.
 3. ROADWAY CROSS SLOPE TO BE 3% UNLESS OTHERWISE NOTED.
 4. SEE INTERSECTION SHEETS 31-39 FOR INTERSECTION INFORMATION NOT SHOWN ON THE CONSTRUCTION PLANS.
 5. LOCAL ACCESS SHALL BE MAINTAINED AT ALL TIMES.
 6. MATCH DRIVEWAYS AS DIRECTED BY ENGINEER.
 7. DRAINAGE AND STREET GRADING SHALL BE VERIFIED FOR DRAINAGE PRIOR TO PLACEMENT OF CURB AND THEN AGAIN PRIOR TO PAVING. CONTRACTOR SHALL PROVIDE ENGINEER 72 HOURS NOTICE TO VERIFY GRADING AND DRAINAGE.

NOTES

(A) MATCH EXISTING

LANCASTER LANE & 27TH AVE	
CROSS SLOPE	
LEFT LANE	
STATION	e
1+20	-3.00%
1+60	-1.00%
4+80	-1.00%
5+40	2.00%
6+60	2.00%
7+10	-1.00%

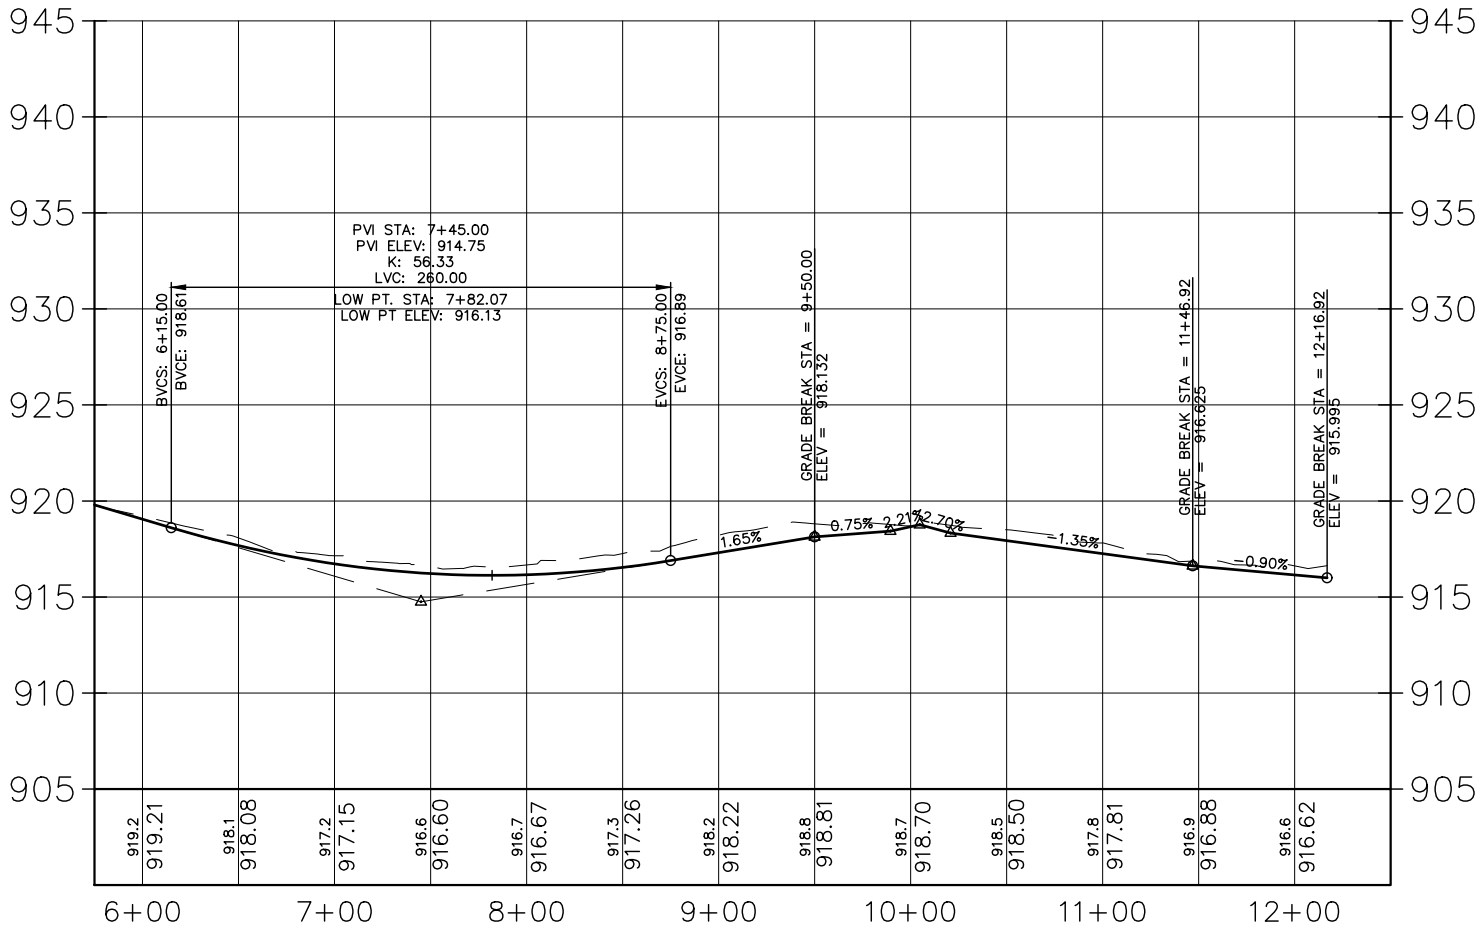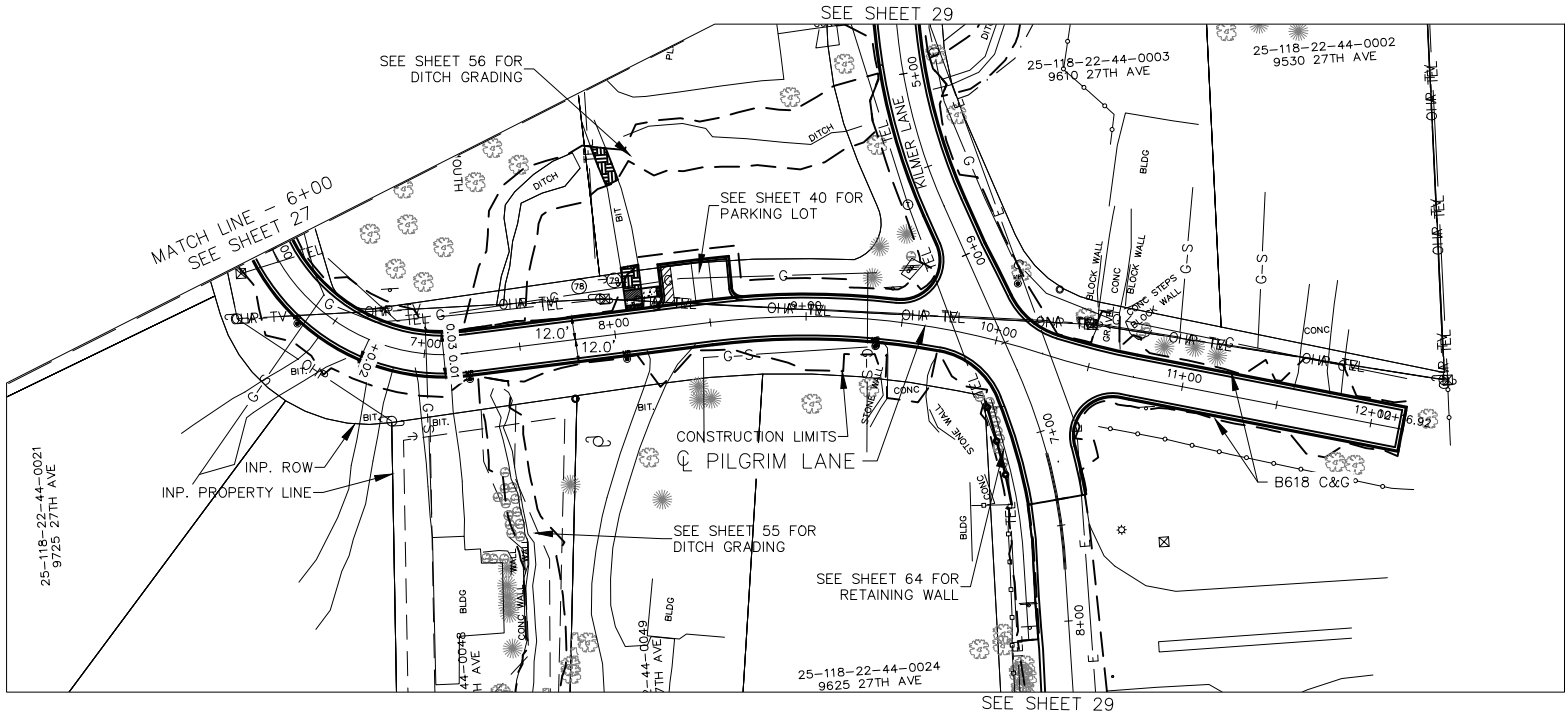

NO	DATE	BY	CKD	APPR	REVISION

I hereby certify that this plan, specification or report was prepared by me or under my direct supervision and that I am a duly Licensed Professional Engineer under the laws of the State of Minnesota.

Signature: *Michael J. Payne*

Date: 3-13-18 License#: 50484



PLYMOUTH, MINNESOTA
KILMER PARK STREET
RECONSTRUCTION

PLAN & PROFILE

27TH AVE - 6+00 - 12+16.92

STATE AID PROJECT NO.	DRAWN BY M. PAYNE	DATE 2-18
COUNTY PROJECT NO.	DESIGNED BY M. PAYNE	2-18
CITY PROJECT NO.	CHECKED BY M. PAYNE	2-18
ST189001.001	REVIEWED BY J. RENNEBERG	2-18



SHEET
28
OF
106

- GENERAL NOTES:
1. ALL DIMENSIONS TO BACK OF CURB UNLESS OTHERWISE NOTED.
 2. ALL CURB TO BE B618 UNLESS NOTED OTHERWISE.
 3. ROADWAY CROSS SLOPE TO BE 3% UNLESS OTHERWISE NOTED.
 4. SEE INTERSECTION SHEETS 31-39 FOR INTERSECTION INFORMATION NOT SHOWN ON THE CONSTRUCTION PLANS.
 5. LOCAL ACCESS SHALL BE MAINTAINED AT ALL TIMES.

NOTES

- (A) MATCH EXISTING
(B) INSTALL 24" WHITE STOP BLOCK


KILMER LANE	
CROSS SLOPE	
RIGHT LANE	
STATION	e
1+60	-3.00%
2+00	-1.00%
3+30	-1.00%
3+70	-3.00%

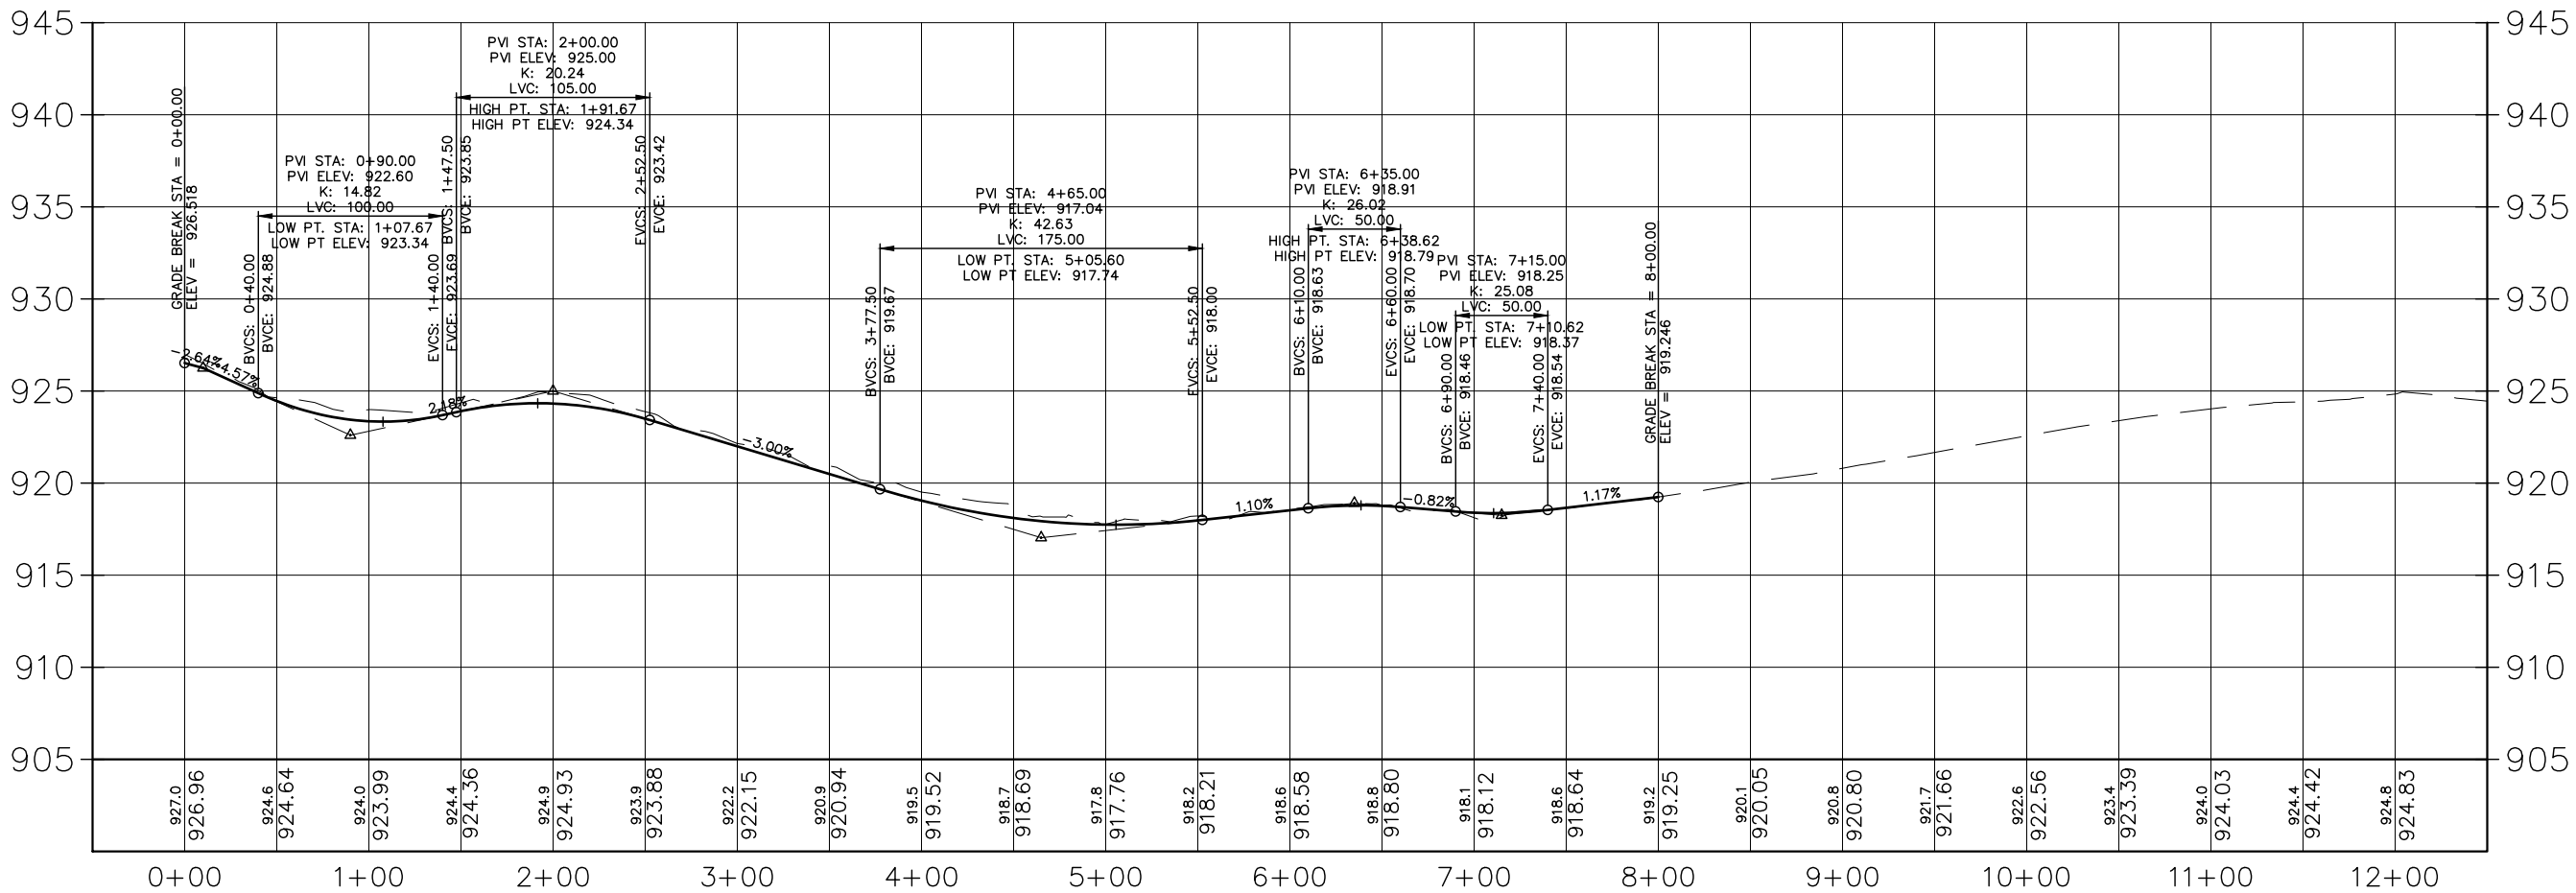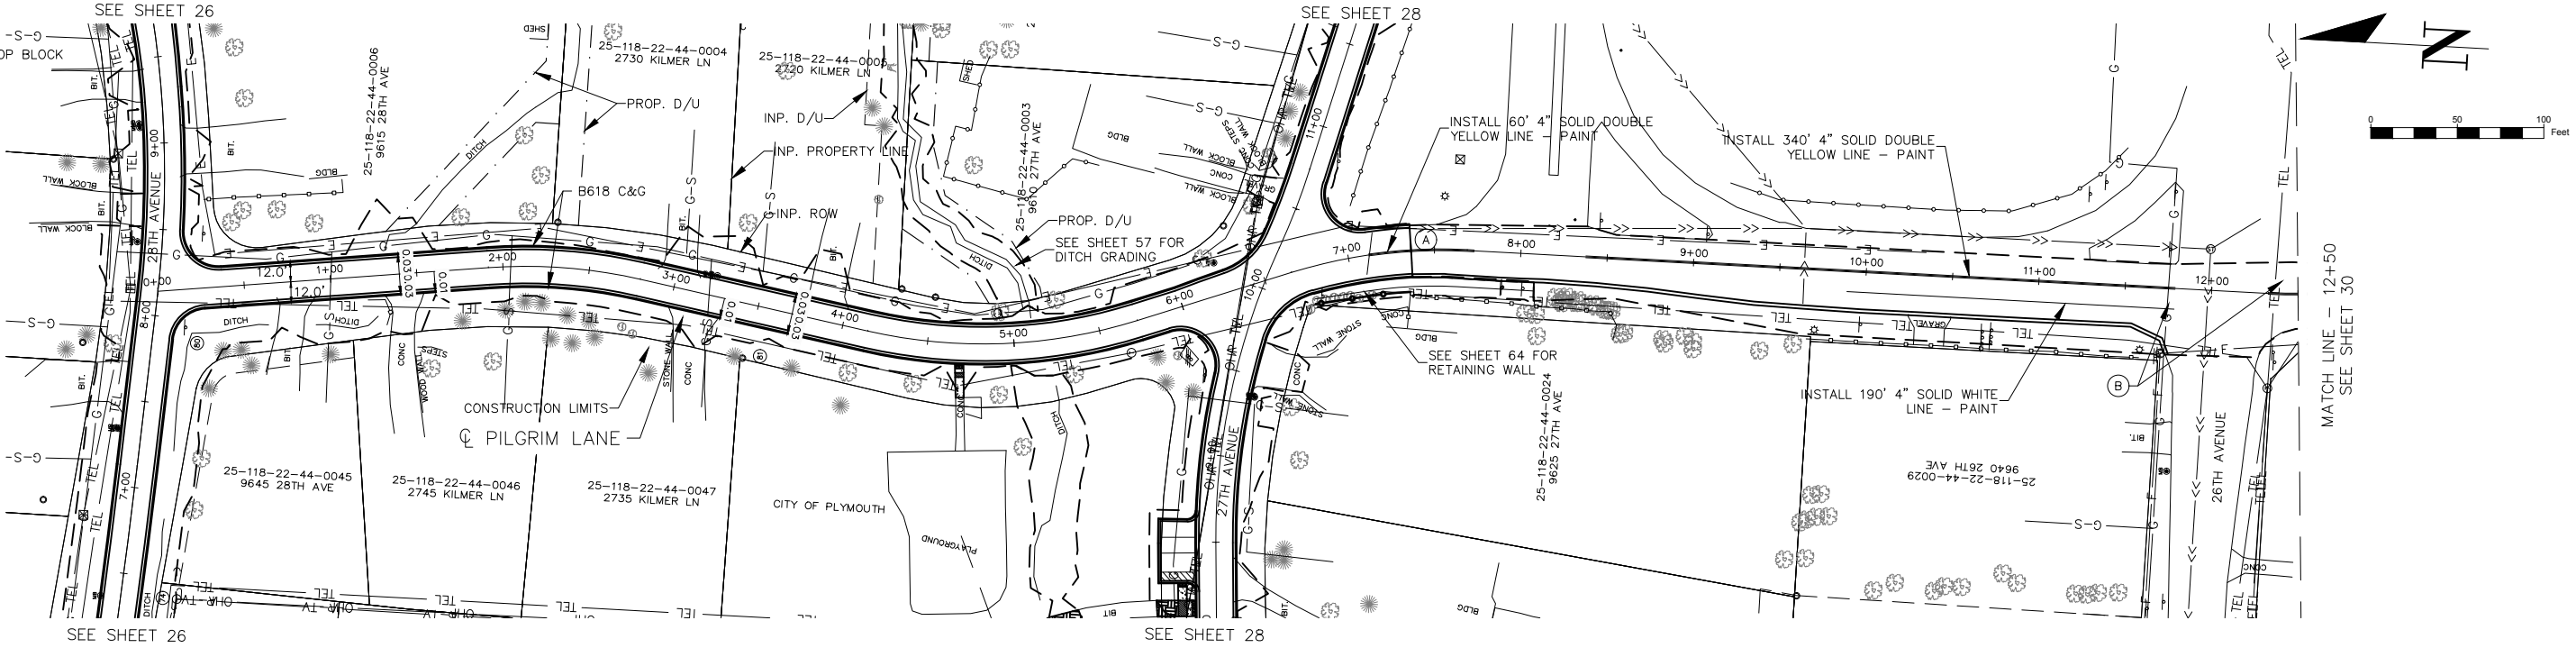

NO	DATE	BY	CKD	APPR	REVISION

I hereby certify that this plan, specification or report was prepared by me or under my direct supervision and that I am a duly Licensed Professional Engineer under the laws of the State of Minnesota.

Signature: *[Signature]*
MICHAEL J. PAYNE
Date: 3-13-18 License#: 50484

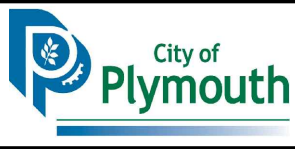

PLYMOUTH, MINNESOTA
KILMER PARK STREET
RECONSTRUCTION

PLAN & PROFILE
KILMER LANE - 0+00 - 12+50



STATE AID PROJECT NO.	DRAWN BY	DATE
	M. PAYNE	2-18
COUNTY PROJECT NO.	DESIGNED BY	
	M. PAYNE	2-18
CITY PROJECT NO.	CHECKED BY	
ST189001.001	M. PAYNE	2-18
	REVIEWED BY	
	J. RENNEBERG	2-18

SHEET
29
OF
106

GENERAL NOTES:
1. ALL DIMENSIONS TO BACK OF CURB UNLESS OTHERWISE NOTED.
2. ALL CURB TO BE B618 UNLESS NOTED OTHERWISE.
3. ROADWAY CROSS SLOPE TO BE 3% UNLESS OTHERWISE NOTED.
4. SEE INTERSECTION SHEETS 31-39 FOR INTERSECTION INFORMATION NOT SHOWN ON THE CONSTRUCTION PLANS.
5. LOCAL ACCESS SHALL BE MAINTAINED AT ALL TIMES.

NOTES

- (A) MATCH EXISTING
(B) INSTALL 24" WHITE STOP BLOCK

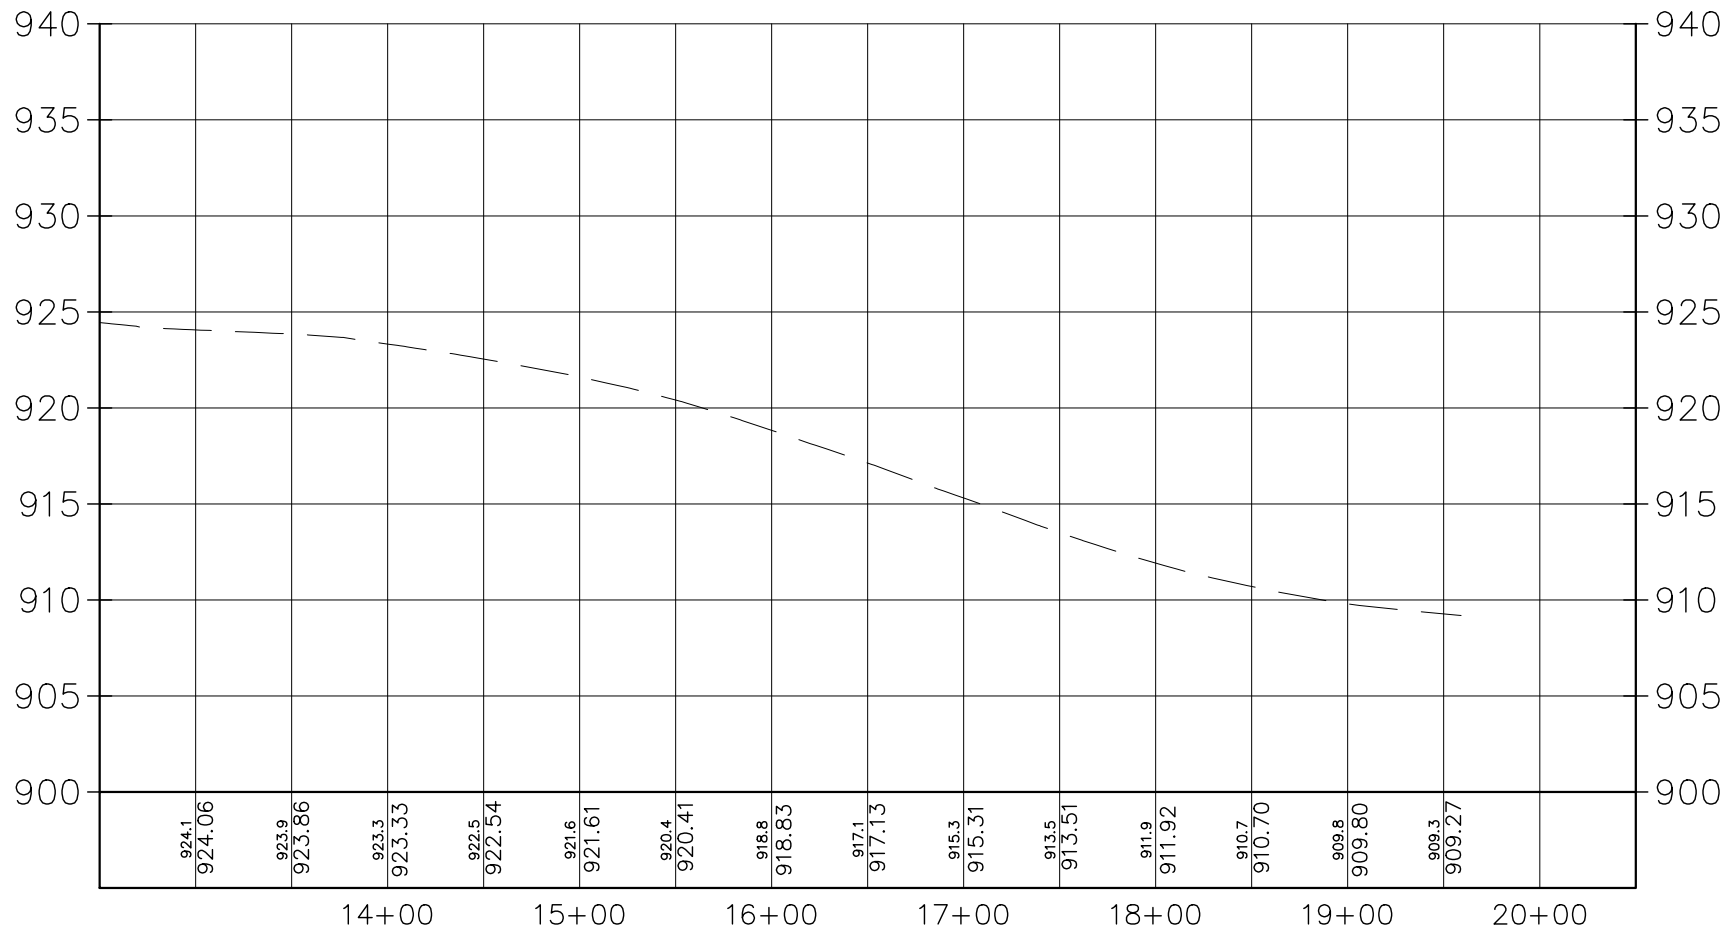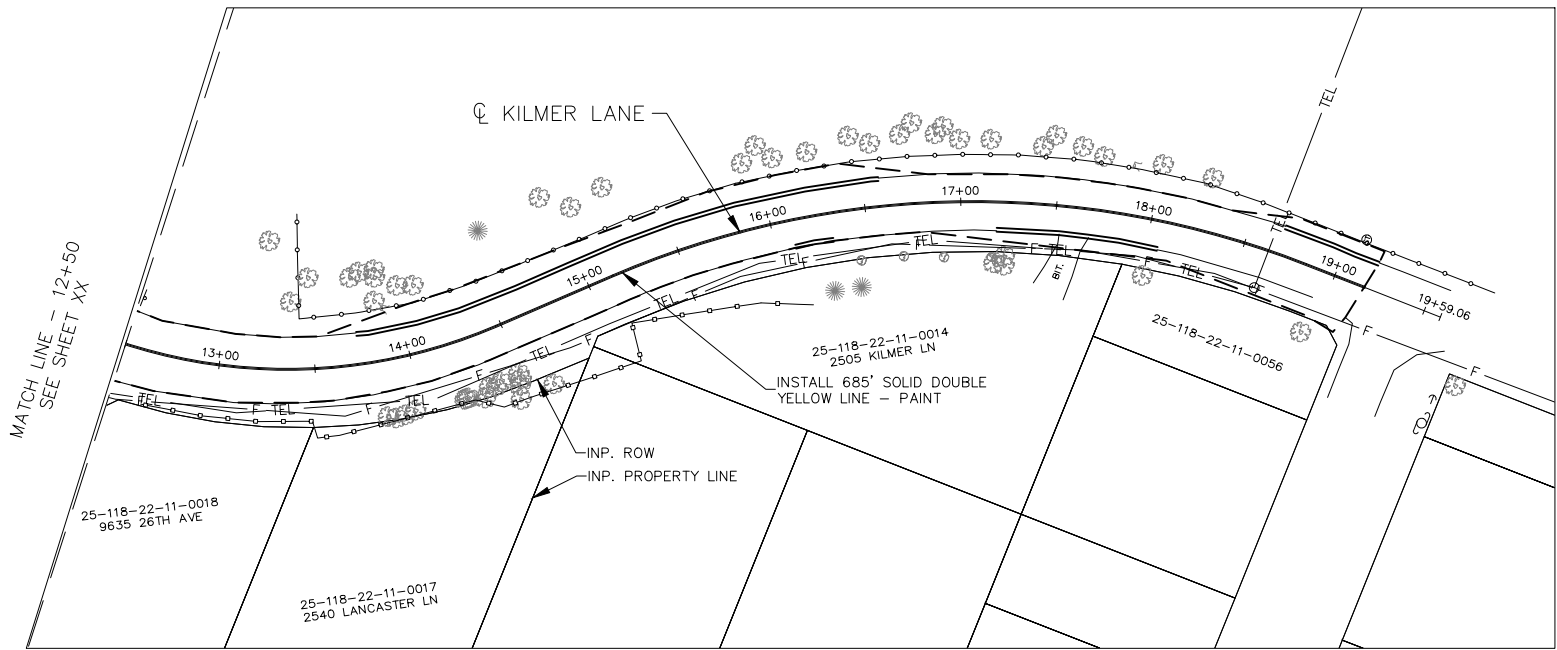

NO	DATE	BY	CKD	APPR	REVISION

I hereby certify that this plan, specification or report was prepared by me or under my direct supervision and that I am a duly Licensed Professional Engineer under the laws of the State of Minnesota.
Signature: *[Signature]*
Date: 3-13-18 License#: 50484



PLYMOUTH, MINNESOTA
KILMER PARK STREET
RECONSTRUCTION

PLAN & PROFILE
KILMER LANE - 12+50 - 19+59.06

STATE AID PROJECT NO.	DRAWN BY M. PAYNE	DATE 2-18
COUNTY PROJECT NO.	DESIGNED BY M. PAYNE	2-18
CITY PROJECT NO.	CHECKED BY M. PAYNE	2-18
ST189001.001	REVIEWED BY J. RENNEBERG	2-18



SHEET
30
OF
106

LEGEND


- DIRECTION OF CURB FLOW LINE
- PROPOSED STORM SEWER
- PROPOSED CATCH BASIN
- EXISTING CATCH BASIN
- EXISTING STORM SEWER MANHOLE
- EXISTING STORM SEWER

GENERAL NOTES:


- ALL CURB ALIGNMENTS AND PROFILE ALIGNMENTS ARE AT LIP OF CURB.
- PROPOSED STORM SEWER INFORMATION SHOWN ON SHEETS 42-54.
- ADDITIONAL EXISTING STORM SEWER INFORMATION SHOWN ON REMOVALS SHEETS 19-22 AND EXISTING STRUCTURE SCHEDULE SHEET 41.

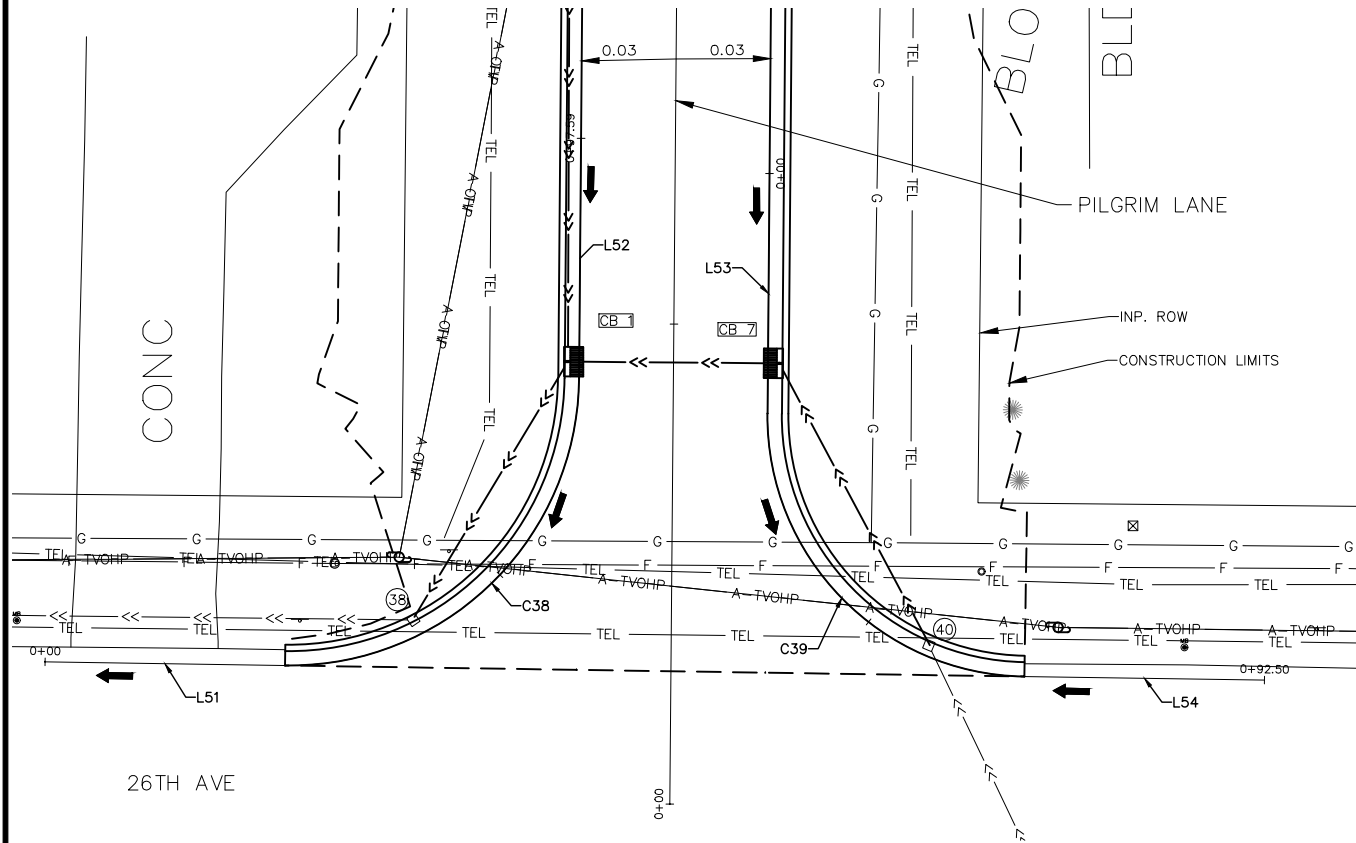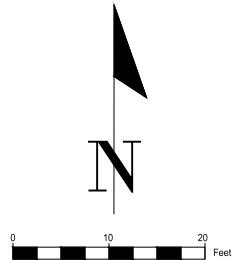

PILGRIM LN & 26TH AVE – SW

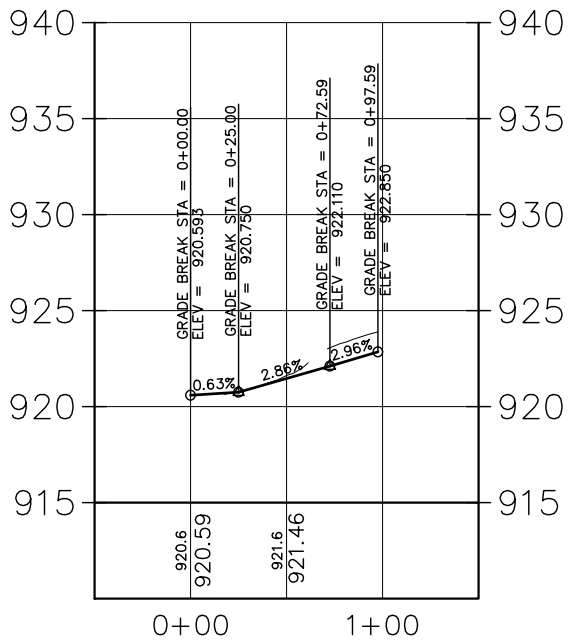

PILGRIM LN & 26TH AVE – SE

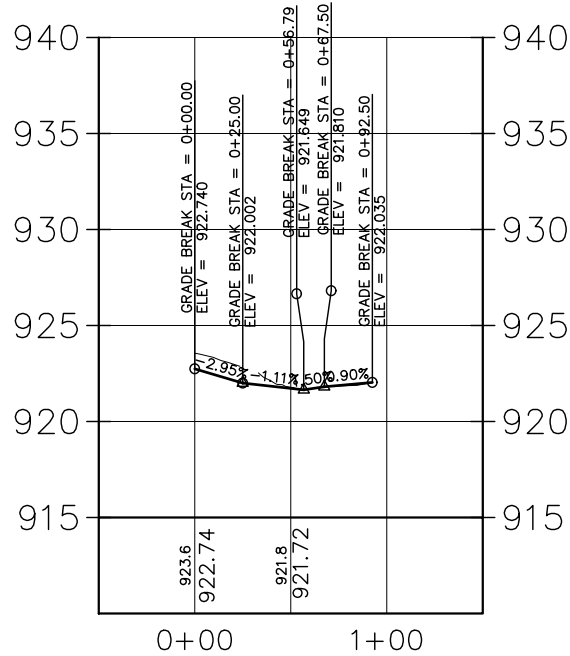


CURB RETURN – PILGRIM LN & 26TH AVE – SW										
SEGMENT NUMBER	BEGIN STATION	DELTA	DEGREE	RADIUS	TANGENT	LENGTH	X	Y	AZIMUTH	END STATION
L51	0+00.00					25.000	493686.7519	178920.2383	90° 51' 23.02"	0+25.00
C38	0+25.00	90°22'12.92"	189°54'35.19"	30.17	30.366	47.586	493711.7491	178919.8646	90° 51' 23.02" 0° 29' 10.10"	0+72.59
L52	0+72.59					25.000	493742.3690	178949.7753	0° 29' 10.10"	0+97.59

CURB RETURN – PILGRIM LN & 26TH AVE – SE										
SEGMENT NUMBER	BEGIN STATION	DELTA	DEGREE	RADIUS	TANGENT	LENGTH	X	Y	AZIMUTH	END STATION
L53	0+00.00					25.000	493762.2107	178971.1100	180° 29' 10.10"	0+25.00
C39	0+25.00	89°37'47.08"	210°52'43.81"	27.17	26.995	42.503	493761.9986	178946.1109	180° 29' 10.10" 90° 51' 23.02"	0+67.50
L54	0+67.50					25.000	493788.7615	178918.7134	90° 51' 23.02"	0+92.50


NO	DATE	BY	CKD	APPR	REVISION

I hereby certify that this plan, specification or report was prepared by me or under my direct supervision and that I am a duly Licensed Professional Engineer under the laws of the State of Minnesota.

 Signature: 

Michael J. Payne

Date: 3-13-18 License#: 50484

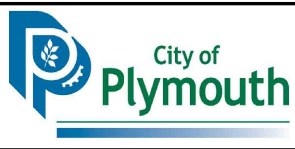

PLYMOUTH, MINNESOTA
KILMER PARK STREET
RECONSTRUCTION



INTERSECTION DETAILS
PILGRIM LANE & 26TH AVE

STATE AID PROJECT NO.	DRAWN BY	DATE
	M. PAYNE	2-18
COUNTY PROJECT NO.	DESIGNED BY	
	M. PAYNE	2-18
	CHECKED BY	
	M. PAYNE	2-18
CITY PROJECT NO.	REVIEWED BY	
ST189001.001	J. RENNEBERG	2-18

LEGEND

- DIRECTION OF CURB FLOW LINE
- PROPOSED STORM SEWER
- PROPOSED CATCH BASIN
- EXISTING CATCH BASIN
- EXISTING STORM SEWER MANHOLE
- EXISTING STORM SEWER


- GENERAL NOTES:
- ALL CURB ALIGNMENTS AND PROFILE ALIGNMENTS ARE AT LIP OF CURB.
 - PROPOSED STORM SEWER INFORMATION SHOWN ON SHEETS 42-54.
 - ADDITIONAL EXISTING STORM SEWER INFORMATION SHOWN ON REMOVALS SHEETS 19-22 AND EXISTING STRUCTURE SCHEDULE SHEET 41.

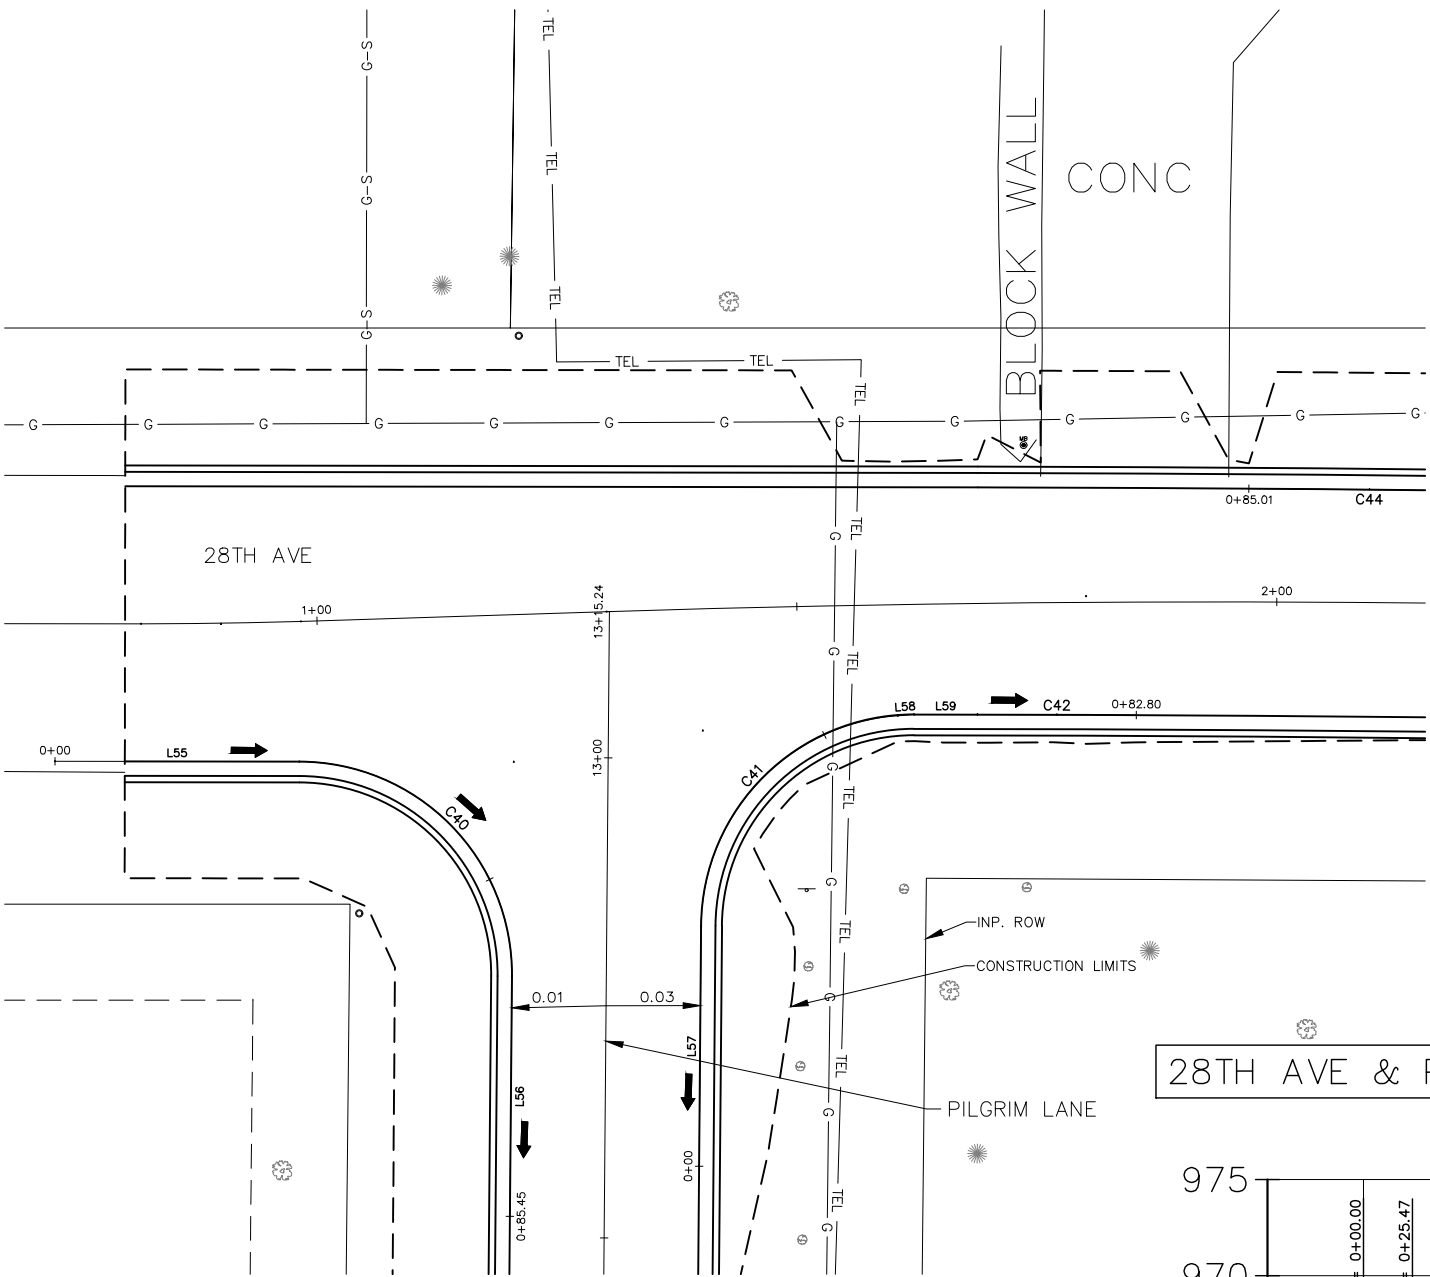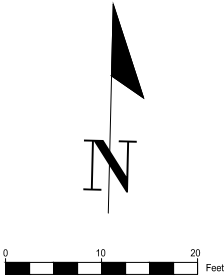


CURB RETURN – 28TH AVE & PILGRIM LN – SW										
SEGMENT NUMBER	BEGIN STATION	DELTA	DEGREE	RADIUS	TANGENT	LENGTH	X	Y	AZIMUTH	END STATION
L55	0+00.00					25.466	493706.2260	180204.9793	90° 04' 55.66"	0+25.47
C40	0+25.47	90°24'14.44"	258°26'18.02"	22.17	22.327	34.981	493731.6919	180204.9428	90° 04' 55.66" 180° 29' 10.10"	0+60.45
L56	0+60.45					25.000	493753.8293	180182.5847	180° 29' 10.10"	0+85.45

CURB RETURN – 28TH AVE & PILGRIM LN – SE										
SEGMENT NUMBER	BEGIN STATION	DELTA	DEGREE	RADIUS	TANGENT	LENGTH	X	Y	AZIMUTH	END STATION
L57	0+00.00					25.000	493773.3222	180162.8004	0° 29' 10.10"	0+25.00
C41	0+25.00	85°07'59.70"	258°26'18.02"	22.17	20.363	32.941	493773.5343	180187.7995	0° 29' 10.10" 85° 37' 09.81"	0+57.94
L58	0+57.94					1.701	493794.0101	180209.7167	85° 37' 09.81"	0+59.64
L59	0+59.64					6.618	493795.7064	180209.8466	90° 02' 38.83"	0+66.26
C42	0+66.26	0°11'23.94"	1°08'55.08"	4988.17	8.270	16.540	493802.3246	180209.8415	90° 04' 55.66" 90° 16' 19.61"	0+82.80

28TH AVE & PILGRIM LN – SW

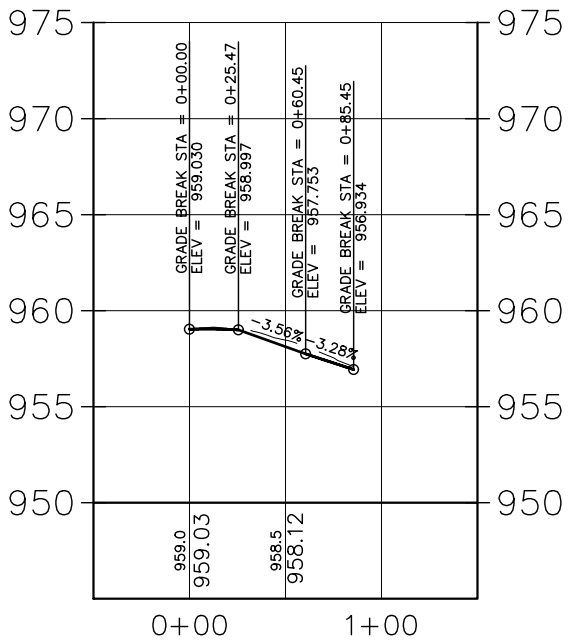


28TH AVE & PILGRIM LN – SE

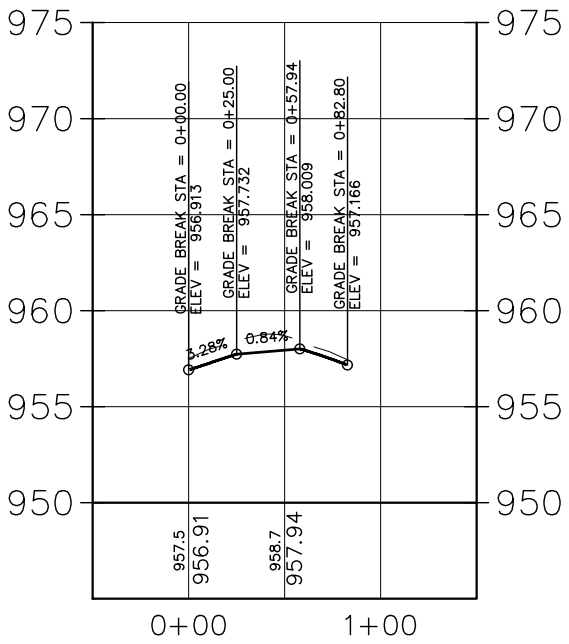

NO	DATE	BY	CKD	APPR	REVISION

I hereby certify that this plan, specification or report was prepared by me or under my direct supervision and that I am a duly Licensed Professional Engineer under the laws of the State of Minnesota.

 Signature: 

Date: 3-13-18 License#: 50484



PLYMOUTH, MINNESOTA
KILMER PARK STREET
RECONSTRUCTION

INTERSECTION DETAILS
PILGRIM LANE & 28TH AVE

STATE AID PROJECT NO.	DRAWN BY	DATE
COUNTY PROJECT NO.	M. PAYNE	2-18
CITY PROJECT NO.	DESIGNED BY	
ST189001.001	M. PAYNE	2-18
	CHECKED BY	
	M. PAYNE	2-18
	REVIEWED BY	
	J. RENNEBERG	2-18



SHEET
32
OF
106

LEGEND

- DIRECTION OF CURB FLOW LINE
- PROPOSED STORM SEWER
- PROPOSED CATCH BASIN
- EXISTING CATCH BASIN
- EXISTING STORM SEWER MANHOLE
- EXISTING STORM SEWER

GENERAL NOTES:


- ALL CURB ALIGNMENTS AND PROFILE ALIGNMENTS ARE AT LIP OF CURB.
- PROPOSED STORM SEWER INFORMATION SHOWN ON SHEETS 42-54.
- ADDITIONAL EXISTING STORM SEWER INFORMATION SHOWN ON REMOVALS SHEETS 19-22 AND EXISTING STRUCTURE SCHEDULE SHEET 41.

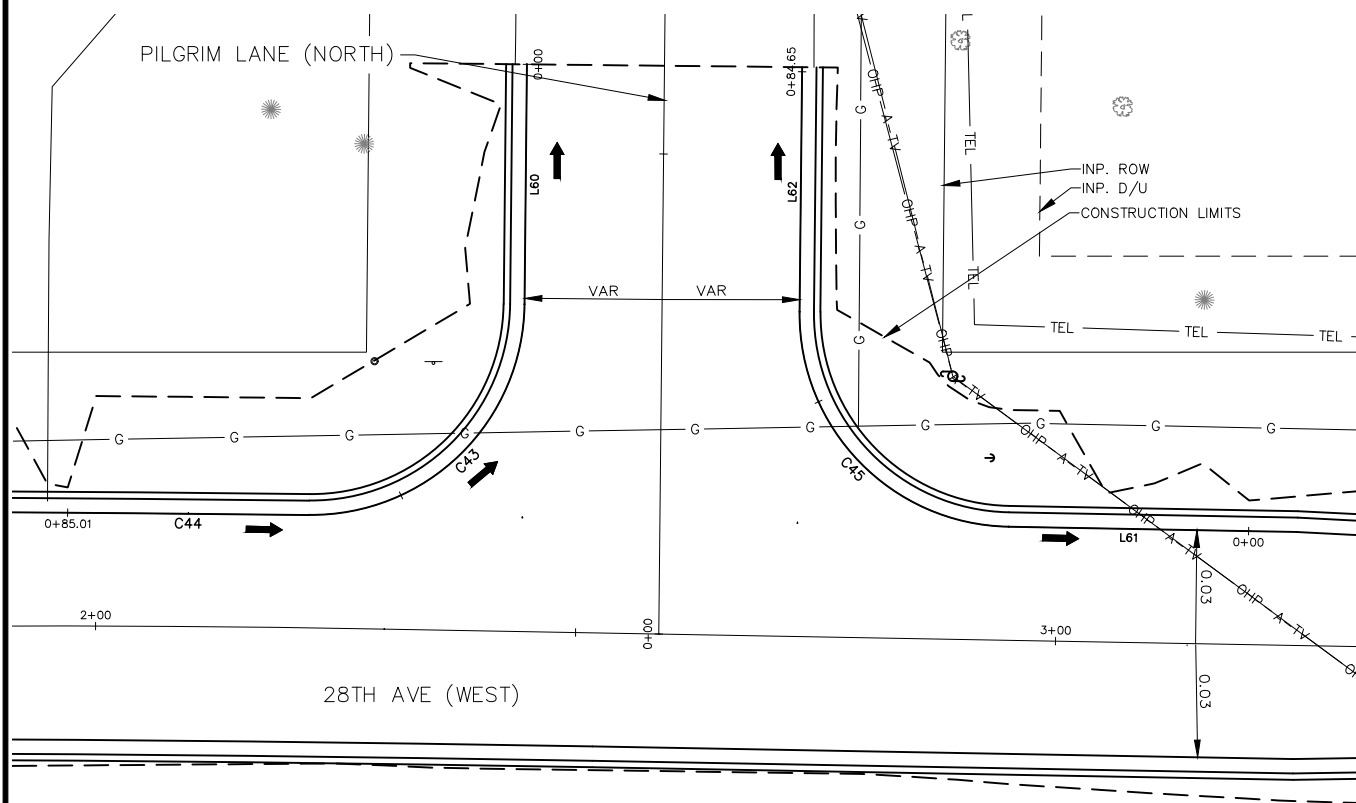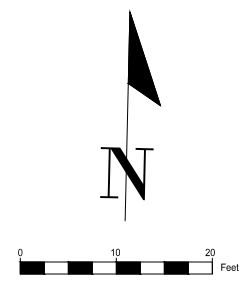


CURB RETURN - 28TH AVE & PILGRIM LN (N) - NW									
SEGMENT NUMBER	BEGIN STATION	DELTA	DEGREE	RADIUS	TANGENT	LENGTH	X	Y	AZIMUTH
L60	0+00.00					25.000	493878.4261	180280.0811	180° 35' 09.64"
C43	0+25.00	90°06'22.77"	258°26'18.02"	22.17	22.211	34.866	493878.1704	180255.0824	180° 35' 09.64" 270° 41' 32.41"
C44	0+59.87	0°17'14.95"	1°08'35.56"	5011.83	12.574	25.147	493855.7337	180233.1408	270° 41' 32.41" 270° 24' 17.46"

CURB RETURN - 28TH AVE & PILGRIM LN (N) - NE									
SEGMENT NUMBER	BEGIN STATION	DELTA	DEGREE	RADIUS	TANGENT	LENGTH	X	Y	AZIMUTH
L61	0+00.00					25.000	493953.5884	180231.4629	271° 02' 05.08"
C45	0+25.00	89°33'04.56"	258°26'18.02"	22.17	21.997	34.651	493928.5925	180231.9143	271° 02' 05.08" 0° 35' 09.64"
L62	0+59.65					25.000	493906.8240	180254.3075	0° 35' 09.64"


PILGRIM LN (N) - LEFT - EOP

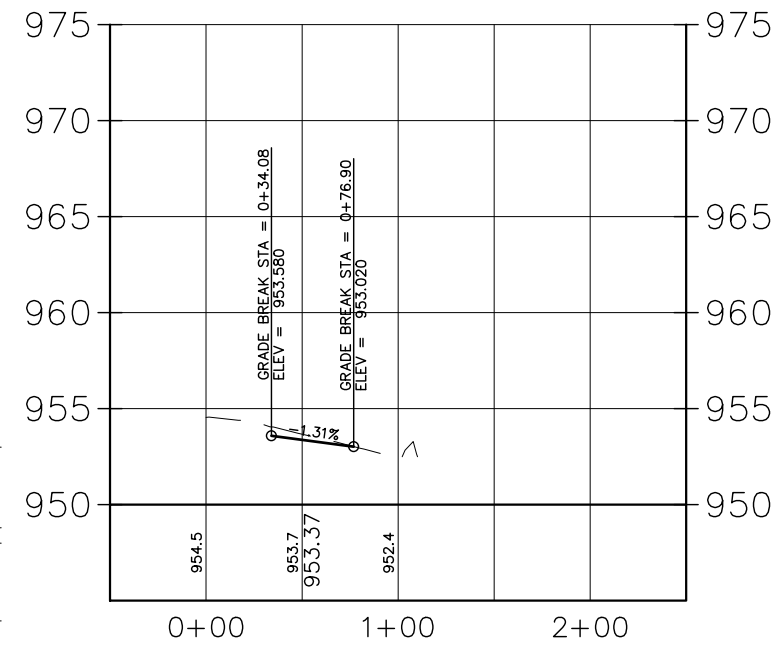


PILGRIM LN (N) - RIGHT - EOP

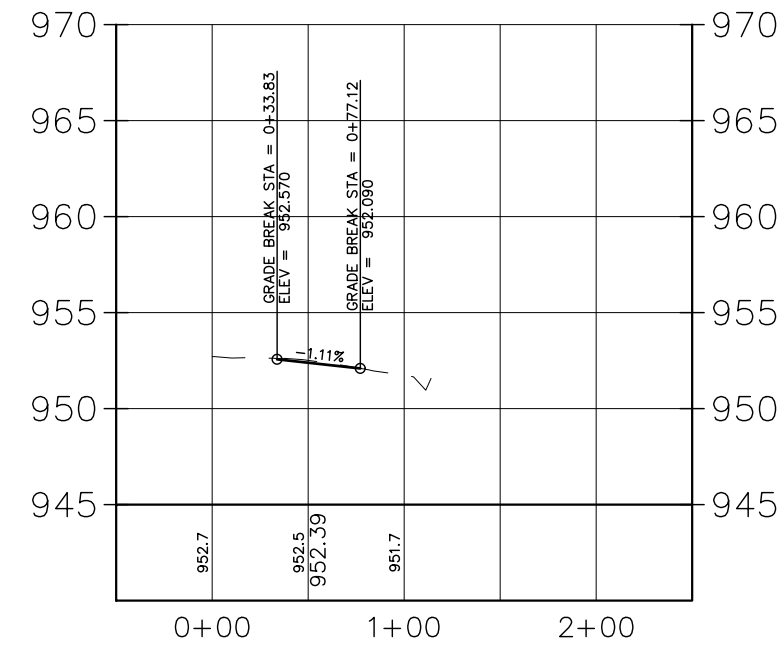

28TH AVE & PILGRIM LN (N) - NW

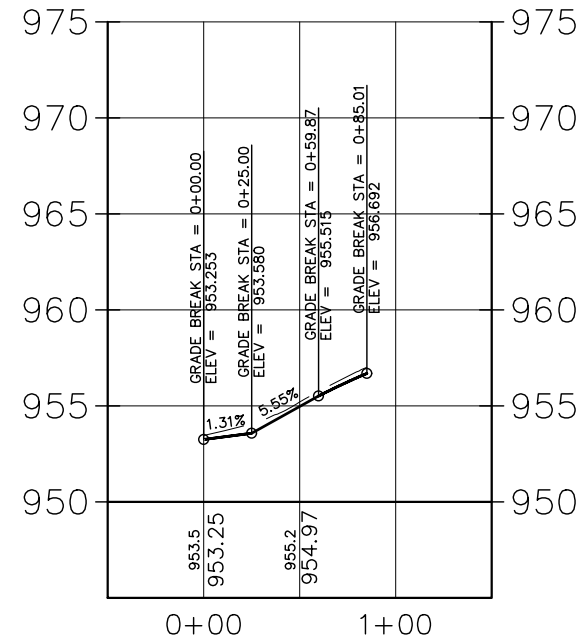

28TH AVE & PILGRIM LN (N) - NE

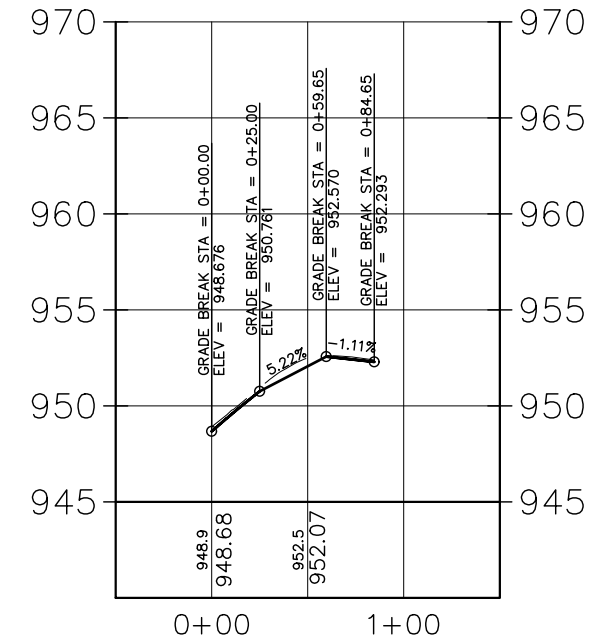


NO	DATE	BY	CHK	APPR	REVISION

I hereby certify that this plan, specification or report was prepared by me or under my direct supervision and that I am a duly Licensed Professional Engineer under the laws of the State of Minnesota.

Signature: *[Signature]*
MICHAEL J. PAYNE


Date: 3-13-18 License#: 50484

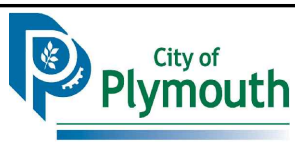


PLYMOUTH, MINNESOTA
KILMER PARK STREET
RECONSTRUCTION

INTERSECTION DETAILS
PILGRIM LANE (N) & 28TH AVE


STATE AID PROJECT NO.	DRAWN BY	DATE
COUNTY PROJECT NO.	M. PAYNE	2-18
CITY PROJECT NO.	DESIGNED BY	
	M. PAYNE	2-18
	CHECKED BY	
	M. PAYNE	2-18
	REVIEWED BY	
	J. RENNEBERG	2-18

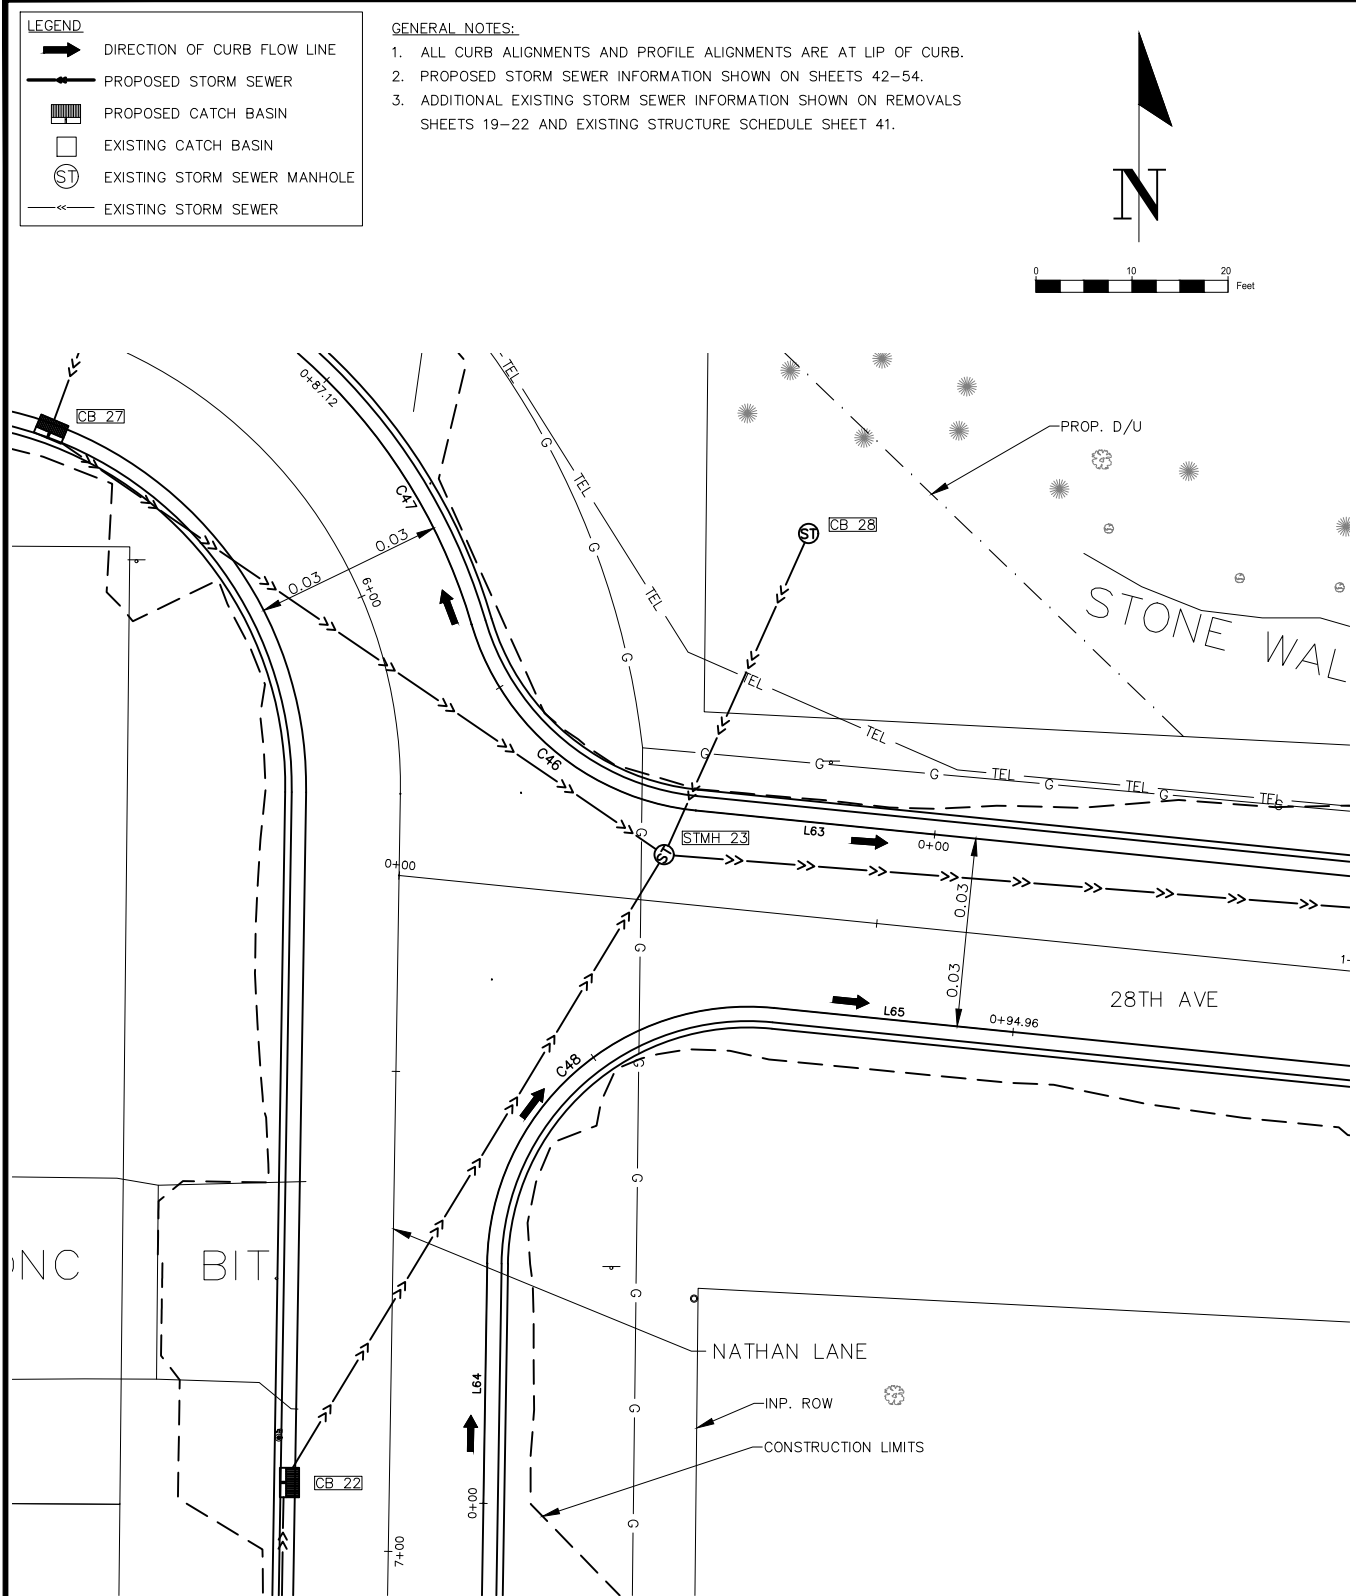

28TH AVE & NATHAN LN – NE

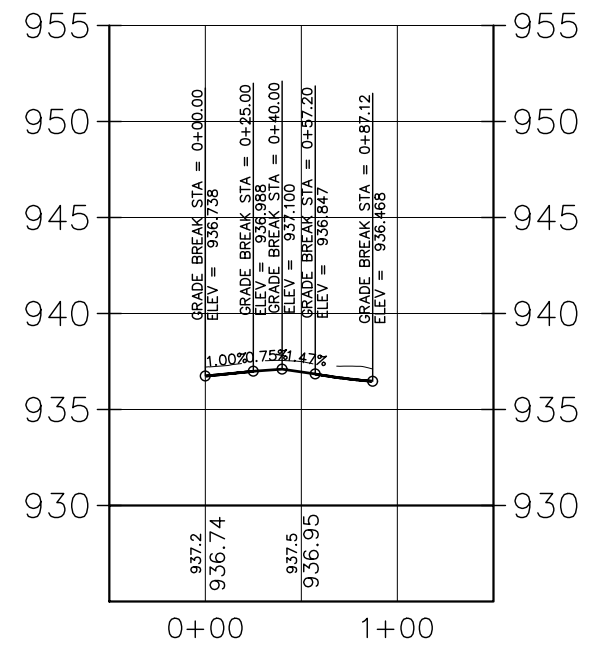

28TH AVE & NATHAN LN – SE

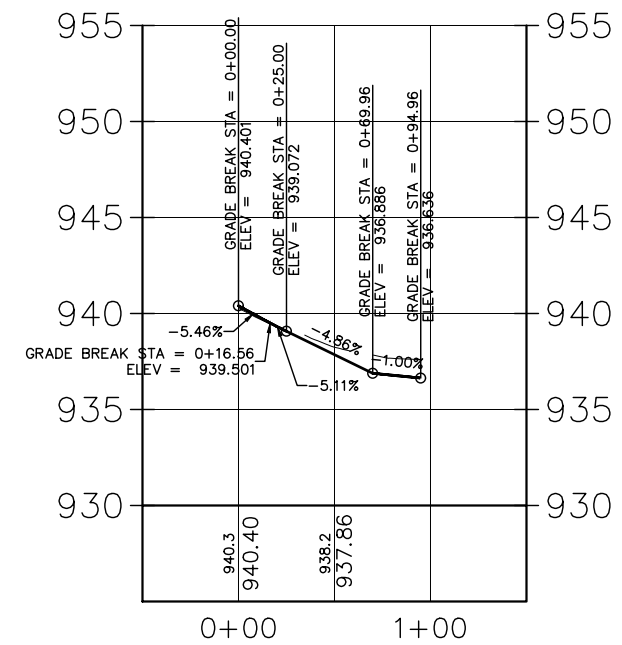


CURB RETURN – 28TH AVE & NATHAN LN – NE										
SEGMENT NUMBER	BEGIN STATION	DELTA	DEGREE	RADIUS	TANGENT	LENGTH	X	Y	AZIMUTH	END STATION
L63	0+00.00					25.000	494280.8159	180160.5848	275° 44' 10.63"	0+25.00
C46	0+25.00	67°54'34.31"	210°52'43.81"	27.17	18.295	32.203	494255.9411	180163.0835	275° 44' 10.63" 343° 38' 44.94"	0+57.20
C47	0+57.20	28°38'52.40"	95°45'51.47"	59.83	15.277	29.915	494232.5860	180182.4671	343° 38' 44.94" 314° 59' 52.53"	0+87.12

CURB RETURN – 28TH AVE & NATHAN LN – SE										
SEGMENT NUMBER	BEGIN STATION	DELTA	DEGREE	RADIUS	TANGENT	LENGTH	X	Y	AZIMUTH	END STATION
L64	0+00.00					25.000	494233.8153	180090.9104	0° 55' 10.35"	0+25.00
C48	0+25.00	94°49'00.28"	210°52'43.81"	27.17	29.556	44.963	494234.2166	180115.9072	0° 55' 10.35" 95° 44' 10.63"	0+69.96
L65	0+69.96					25.000	494264.0987	180142.5051	95° 44' 10.63"	0+94.96


NO	DATE	BY	CKD	APPR	REVISION

I hereby certify that this plan, specification or report was prepared by me or under my direct supervision and that I am a duly Licensed Professional Engineer under the laws of the State of Minnesota.

 Signature: 

Michael J. Payne

Date: 3-13-18 License#: 50484

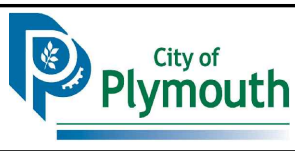

PLYMOUTH, MINNESOTA
KILMER PARK STREET
RECONSTRUCTION

INTERSECTION DETAILS
NATHAN LANE & 28TH AVE



STATE AID PROJECT NO.	DRAWN BY	DATE
	M. PAYNE	2-18
COUNTY PROJECT NO.	DESIGNED BY	
	M. PAYNE	2-18
	CHECKED BY	
	M. PAYNE	2-18
CITY PROJECT NO.	REVIEWED BY	
ST189001.001	J. RENNEBERG	2-18

SHEET
34
OF
106


LEGEND

- DIRECTION OF CURB FLOW LINE
- PROPOSED STORM SEWER
- PROPOSED CATCH BASIN
- EXISTING CATCH BASIN
- EXISTING STORM SEWER MANHOLE
- EXISTING STORM SEWER


- GENERAL NOTES:
1. ALL CURB ALIGNMENTS AND PROFILE ALIGNMENTS ARE AT LIP OF CURB.
 2. PROPOSED STORM SEWER INFORMATION SHOWN ON SHEETS 42-54.
 3. ADDITIONAL EXISTING STORM SEWER INFORMATION SHOWN ON REMOVALS SHEETS 19-22 AND EXISTING STRUCTURE SCHEDULE SHEET 41.

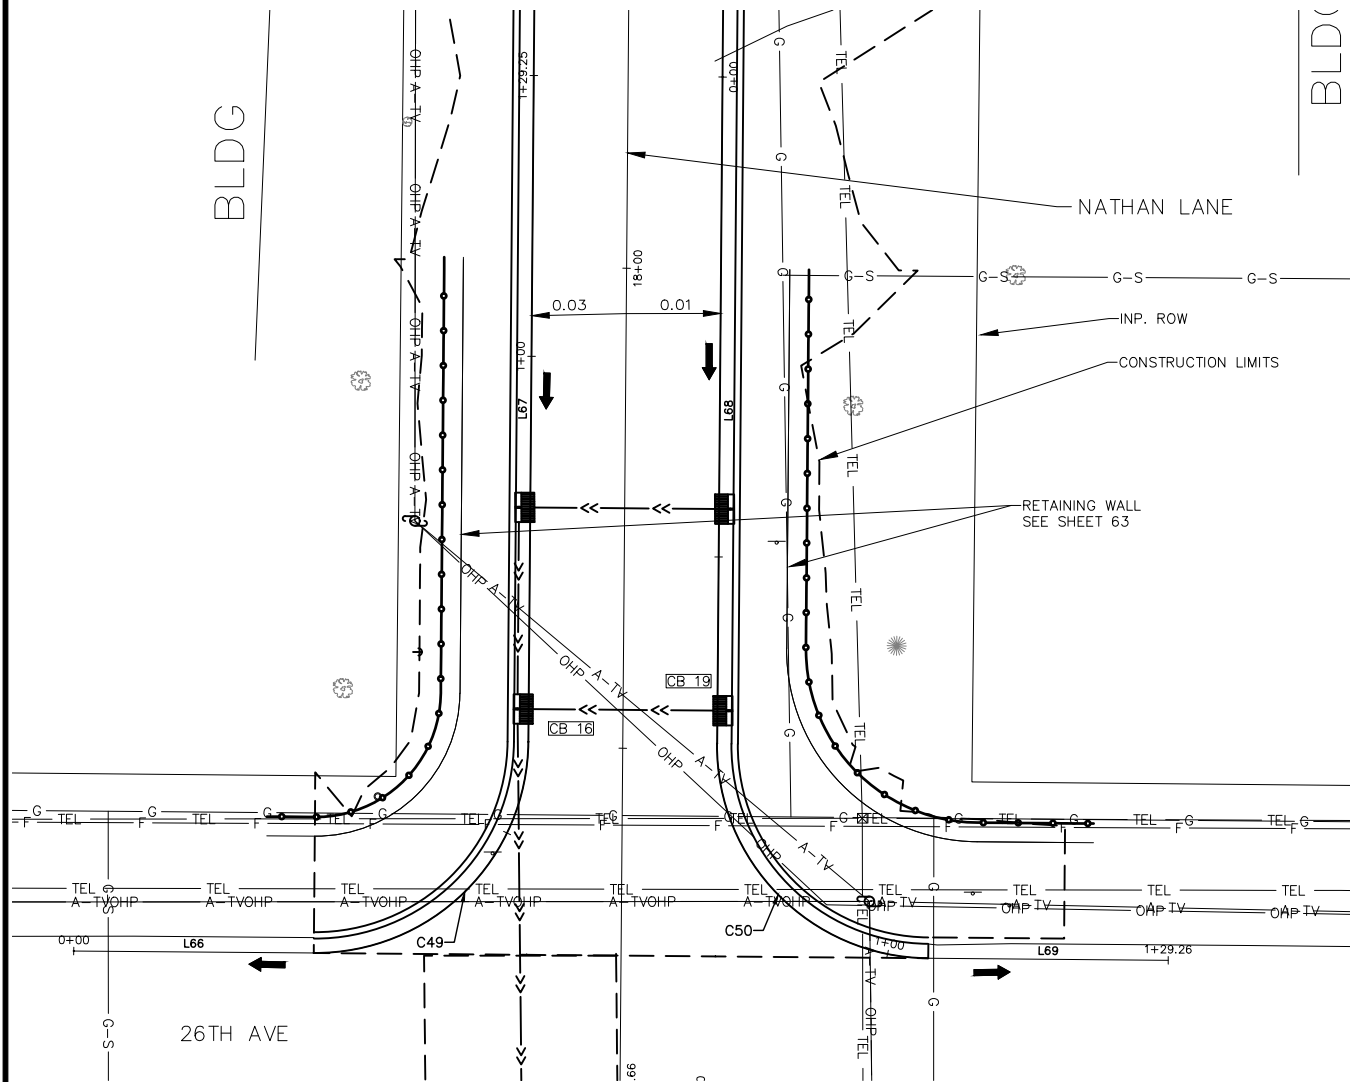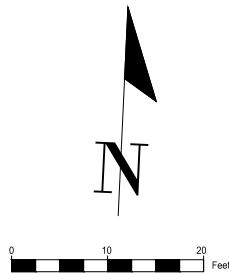

NATHAN LN & 26TH AVE – SW

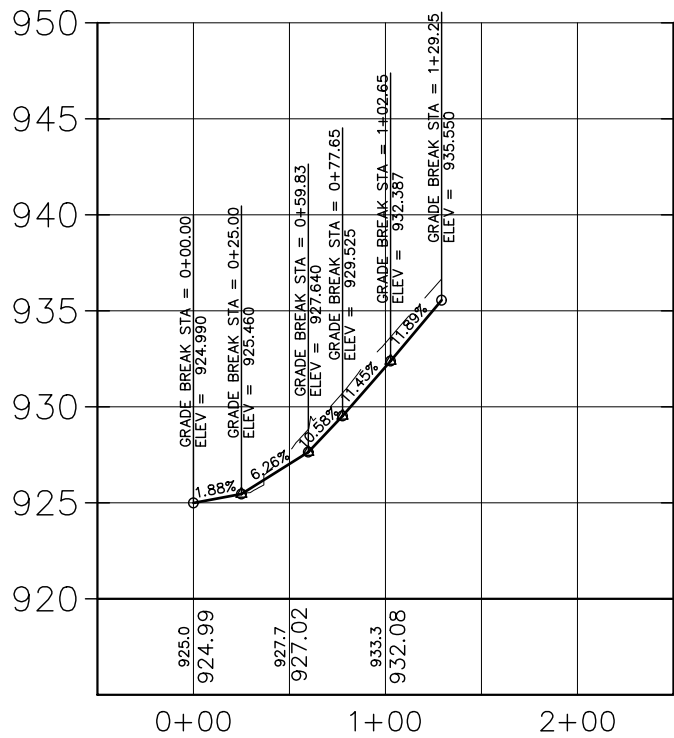

NATHAN LN & 26TH AVE – SE

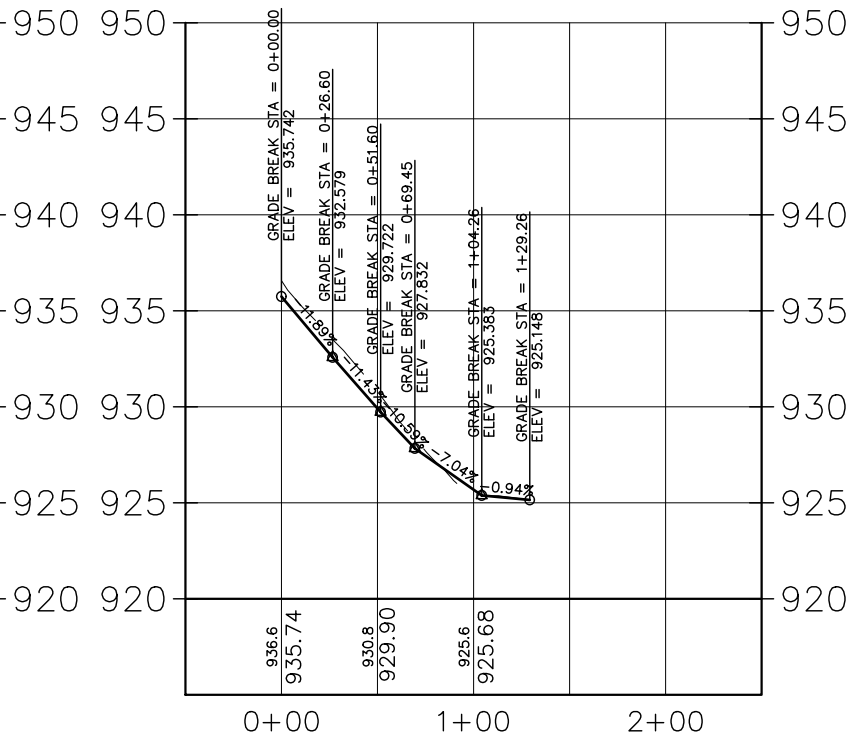

CURB RETURN – NATHAN LN & 26TH AVE – SW


SEGMENT NUMBER	BEGIN STATION	DELTA	DEGREE	RADIUS	TANGENT	LENGTH	X	Y	AZIMUTH	END STATION
L66	0+00.00					25.000	494150.3519	178914.9108	90° 29' 10.24"	0+25.00
C49	0+25.00	90°01'30.33"	258°26'18.02"	22.17	22.180	34.834	494175.3510	178914.6986	90° 29' 10.24" 0° 27' 39.91"	0+59.83
L67	0+59.83					69.418	494197.7084	178936.6894	0° 27' 39.91"	1+29.25

CURB RETURN – NATHAN LN & 26TH AVE – SE

SEGMENT NUMBER	BEGIN STATION	DELTA	DEGREE	RADIUS	TANGENT	LENGTH	X	Y	AZIMUTH	END STATION
L68	0+00.00					69.446	494217.9264	179005.9473	180° 27' 39.91"	0+69.45
C50	0+69.45	89°58'29.67"	258°26'18.02"	22.17	22.160	34.815	494217.3675	178936.5032	180° 27' 39.91" 90° 29' 10.24"	1+04.26
L69	1+04.26					25.000	494239.3487	178914.1556	90° 29' 10.24"	1+29.26

NO	DATE	BY	CKD	APPR	REVISION

I hereby certify that this plan, specification or report was prepared by me or under my direct supervision and that I am a duly Licensed Professional Engineer under the laws of the State of Minnesota.

 Signature: 

Michael J. Payne

Date: 3-13-18 License#: 50484



PLYMOUTH, MINNESOTA
KILMER PARK STREET
RECONSTRUCTION

INTERSECTION DETAILS
NATHAN LANE & 26TH AVE

STATE AID PROJECT NO.	DRAWN BY	DATE
COUNTY PROJECT NO.	M. PAYNE	2-18
CITY PROJECT NO.	DESIGNED BY	
ST189001.001	M. PAYNE	2-18
	CHECKED BY	
	M. PAYNE	2-18
	REVIEWED BY	
	J. RENNEBERG	2-18


SHEET
35
OF
106

LEGEND


- DIRECTION OF CURB FLOW LINE
- PROPOSED STORM SEWER
- PROPOSED CATCH BASIN
- EXISTING CATCH BASIN
- EXISTING STORM SEWER MANHOLE
- EXISTING STORM SEWER

GENERAL NOTES:


- ALL CURB ALIGNMENTS AND PROFILE ALIGNMENTS ARE AT LIP OF CURB.
- PROPOSED STORM SEWER INFORMATION SHOWN ON SHEETS 42-54.
- ADDITIONAL EXISTING STORM SEWER INFORMATION SHOWN ON REMOVALS SHEETS 19-22 AND EXISTING STRUCTURE SCHEDULE SHEET 41.

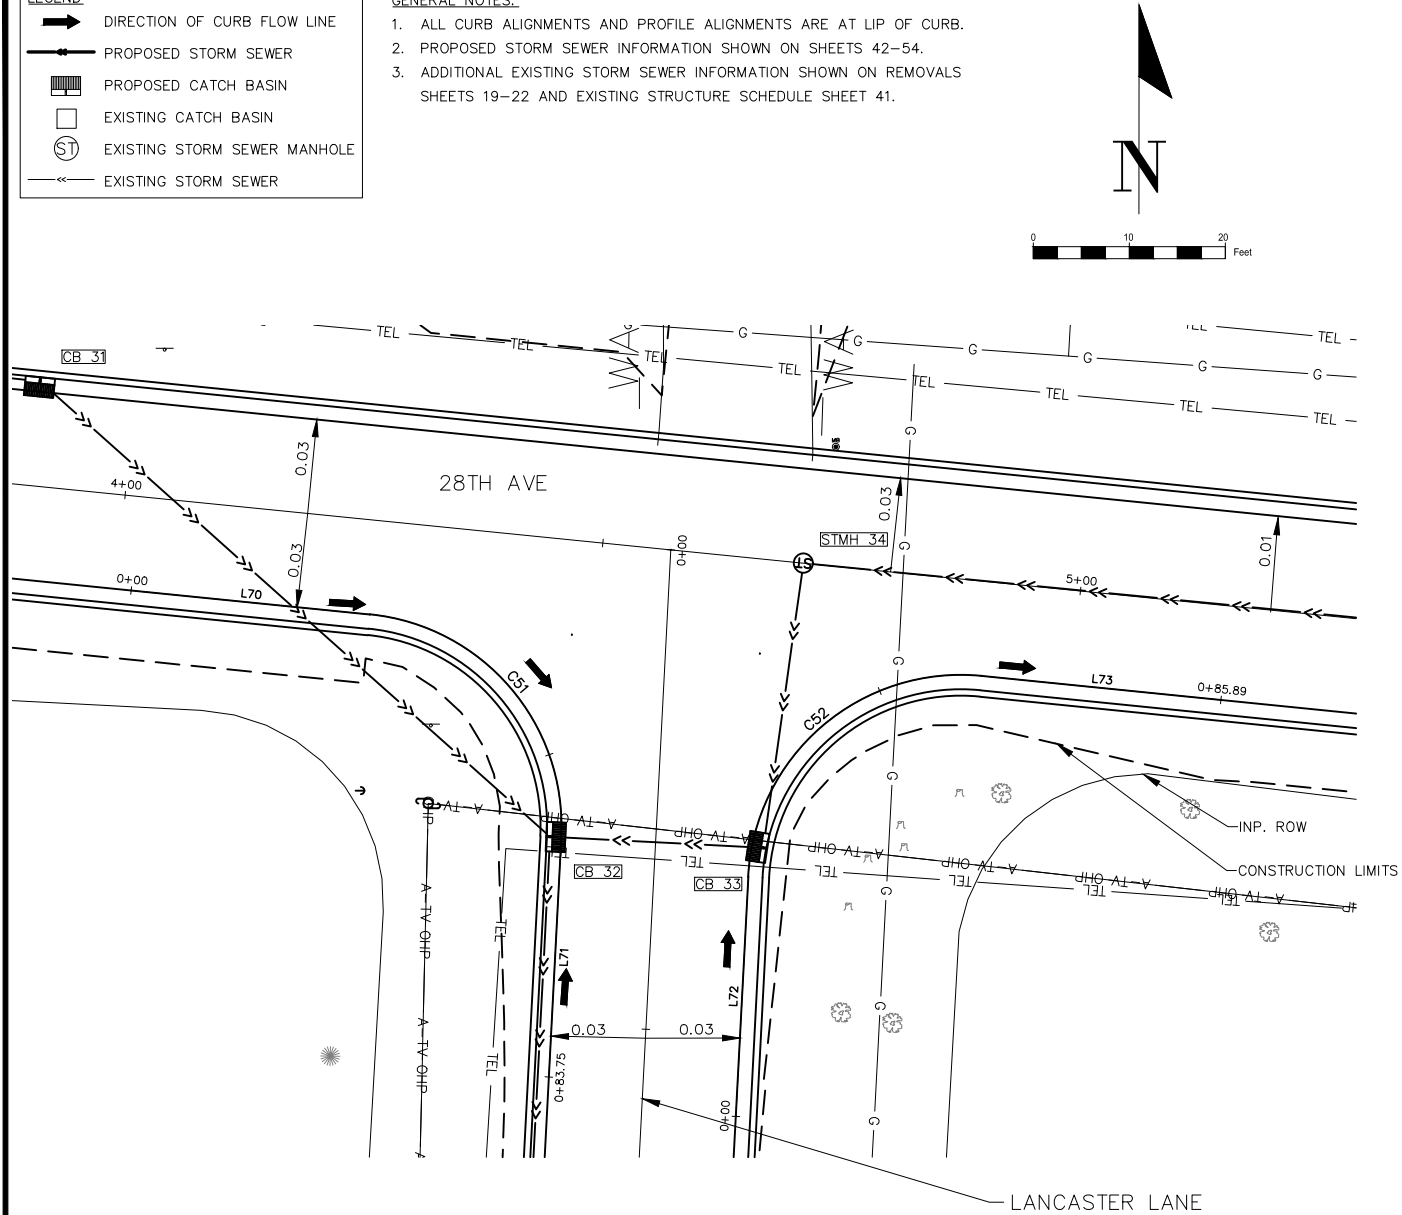

28TH AVE & LANCASTER LN – SW

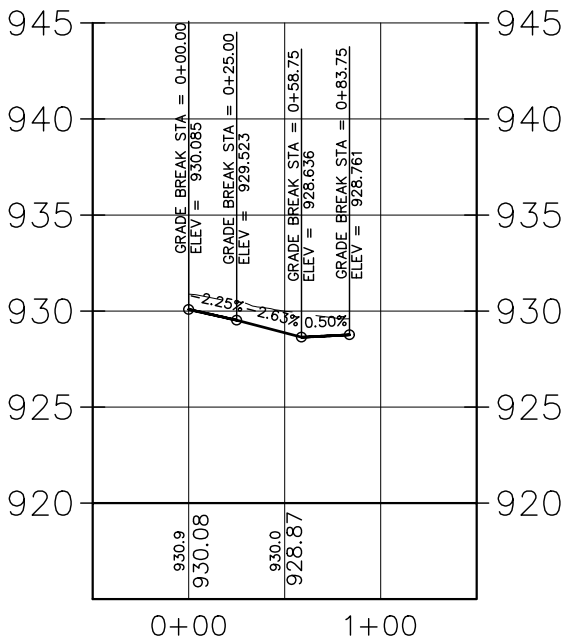

28TH AVE & LANCASTER LN – SE

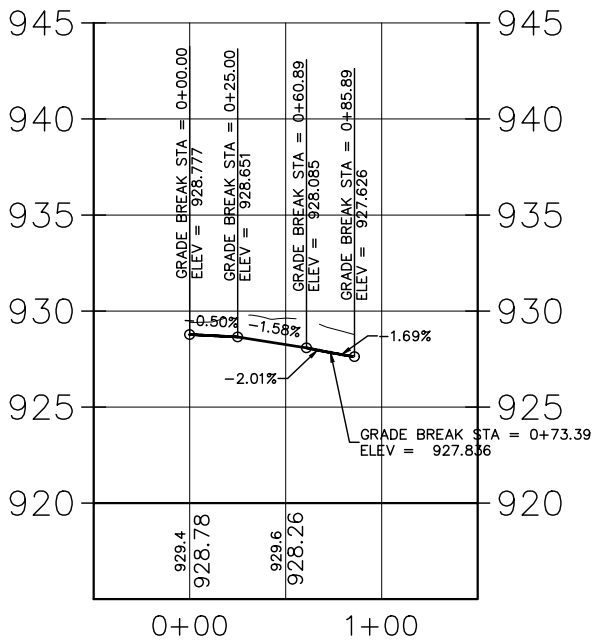

CURB RETURN – 28TH AVE & LANCASTER LN – SW										
SEGMENT NUMBER	BEGIN STATION	DELTA	DEGREE	RADIUS	TANGENT	LENGTH	X	Y	AZIMUTH	END STATION
L70	0+00.00					25.000	494623.6611	180106.3860	95° 44' 10.63"	0+25.00
C51	0+25.00	87°14'08.86"	258°26'18.02"	22.17	21.125	33.755	494648.5360	180103.8873	95° 44' 10.63" 182° 58' 19.49"	0+58.75
L71	0+58.75					25.000	494668.4603	180080.6788	182° 58' 19.49"	0+83.75


CURB RETURN – 28TH AVE & LANCASTER LN – SE										
SEGMENT NUMBER	BEGIN STATION	DELTA	DEGREE	RADIUS	TANGENT	LENGTH	X	Y	AZIMUTH	END STATION
L72	0+00.00					25.000	494686.6374	180051.6072	2° 58' 19.49"	0+25.00
C52	0+25.00	92°45'51.14"	258°26'18.02"	22.17	23.266	35.894	494687.9336	180076.5736	2° 58' 19.49" 95° 44' 10.63"	0+60.89
L73	0+60.89					25.000	494712.2897	180097.4830	95° 44' 10.63"	0+85.89

NO	DATE	BY	CKD	APPR	REVISION

I hereby certify that this plan, specification or report was prepared by me or under my direct supervision and that I am a duly Licensed Professional Engineer under the laws of the State of Minnesota.

Signature: *Michael J. Payne*

Date: 3-13-18 License#: 50484

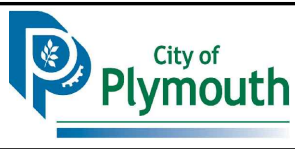


PLYMOUTH, MINNESOTA
KILMER PARK STREET
RECONSTRUCTION


INTERSECTION DETAILS
28TH AVE & LANCASTER LANE

STATE AID PROJECT NO.	DRAWN BY	DATE
COUNTY PROJECT NO.	M. PAYNE	2-18
CITY PROJECT NO.	DESIGNED BY	
ST189001.001	M. PAYNE	2-18
	CHECKED BY	
	M. PAYNE	2-18
	REVIEWED BY	
	J. RENNEBERG	2-18


SHEET
36
OF
106

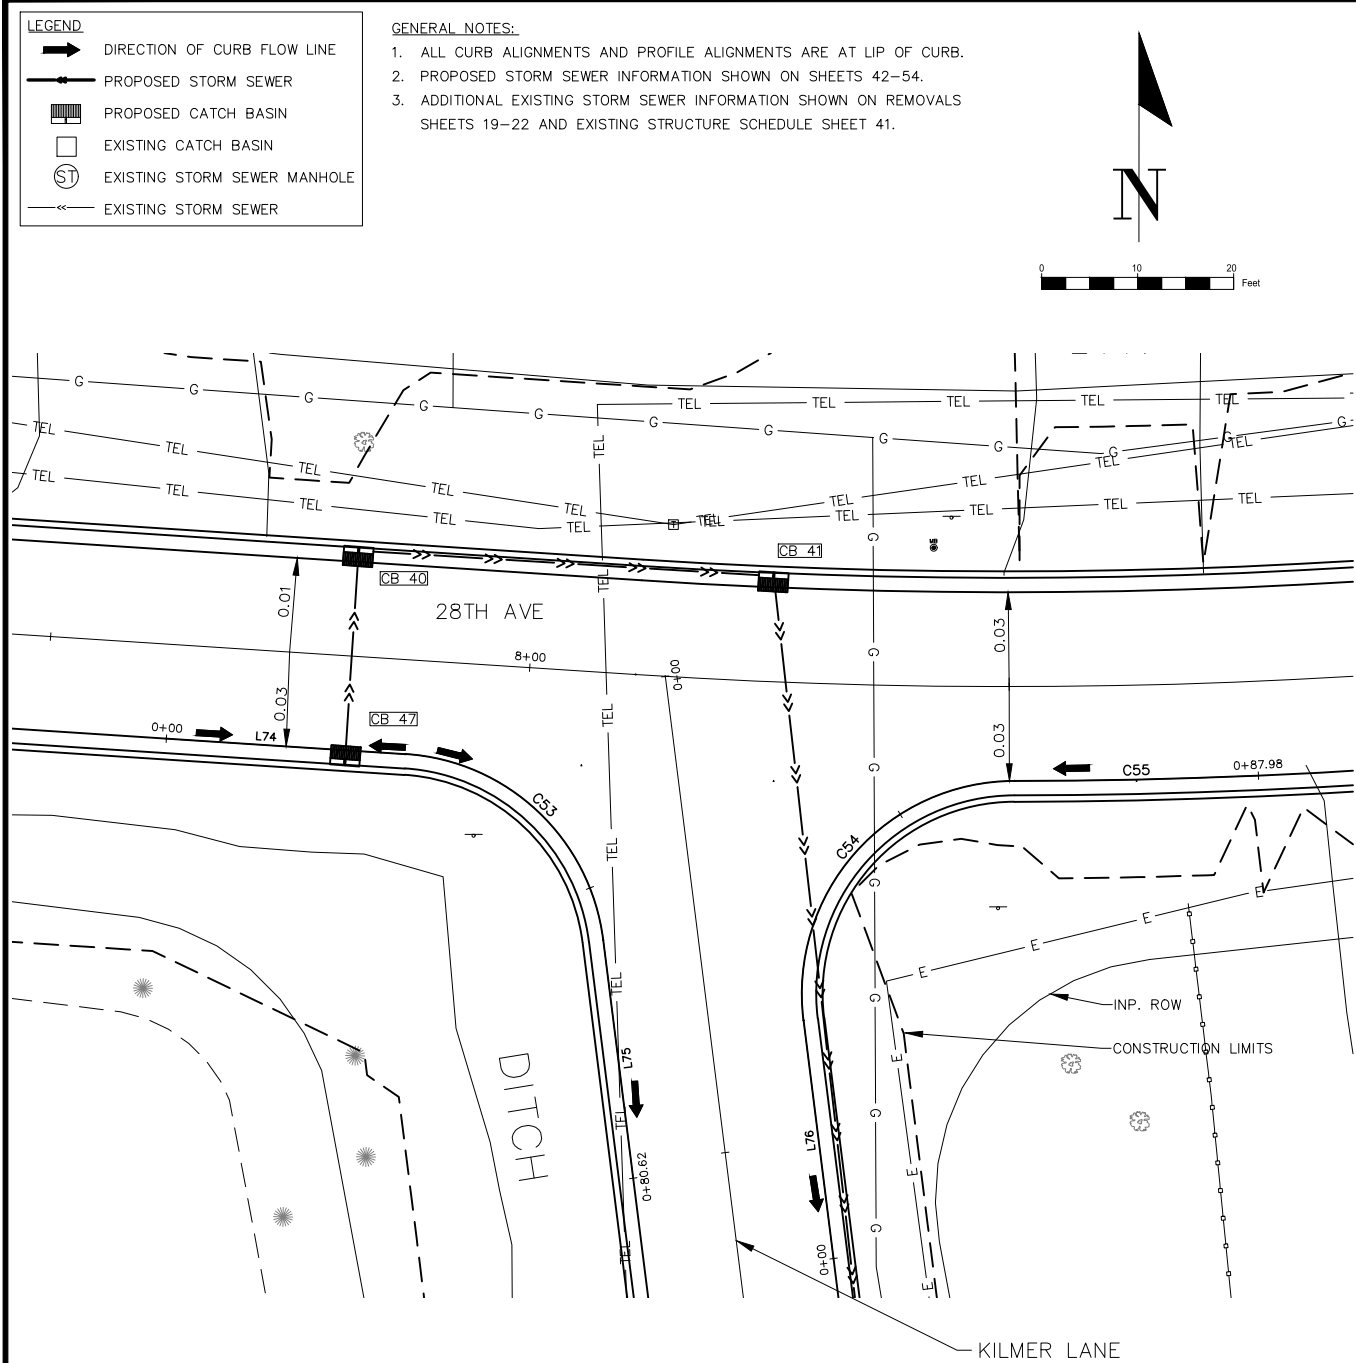

28TH AVE & KILMER LN – SW

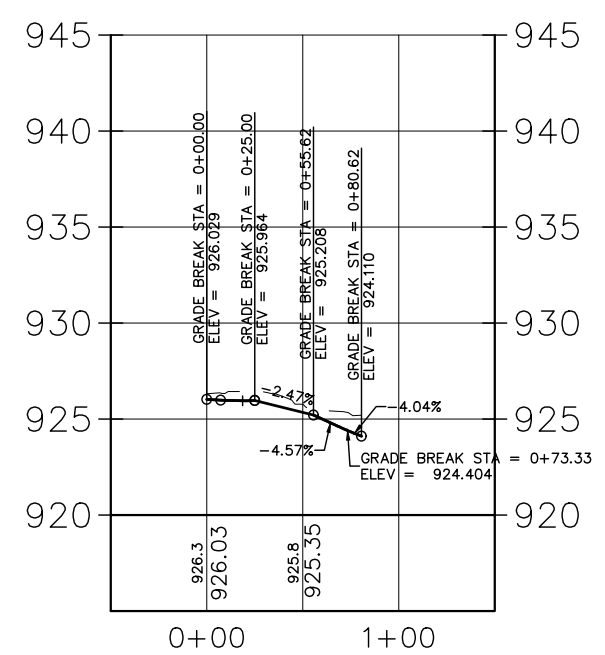

28TH AVE & KILMER LN – SE

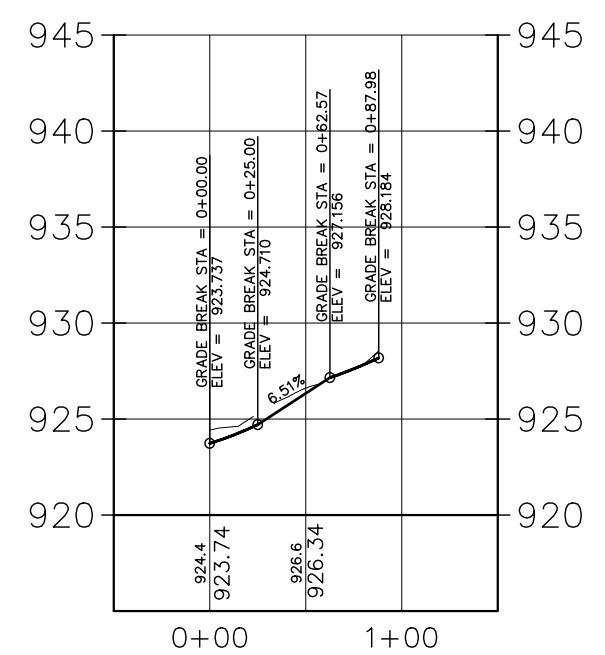


CURB RETURN – 28TH AVE & KILMER LN – SW										
SEGMENT NUMBER	BEGIN STATION	DELTA	DEGREE	RADIUS	TANGENT	LENGTH	X	Y	AZIMUTH	END STATION
L74	0+00.00					25.000	494983.7168	180075.1528	93° 42' 39.13"	0+25.00
C53	0+25.00	79°07'32.98"	258°26'18.02"	22.17	18.316	30.617	495008.6644	180073.5348	93° 42' 39.13" 172° 50' 12.11"	0+55.62
L75	0+55.62					25.000	495029.2265	180054.1758	172° 50' 12.11"	0+80.62


CURB RETURN – 28TH AVE & KILMER LN – SE										
SEGMENT NUMBER	BEGIN STATION	DELTA	DEGREE	RADIUS	TANGENT	LENGTH	X	Y	AZIMUTH	END STATION
L76	0+00.00					25.000	495053.2099	180021.0059	352° 50' 12.11"	0+25.00
C54	0+25.00	97°06'13.93"	258°26'18.02"	22.17	25.104	37.573	495050.0925	180045.8108	352° 50' 12.11" 89° 56' 26.04"	0+62.57
C55	0+62.57	2°23'14.37"	9°23'43.33"	609.83	12.707	25.410	495072.0664	180070.7453	89° 56' 26.04" 87° 33' 11.67"	0+87.98

NO	DATE	BY	CKD	APPR	REVISION

I hereby certify that this plan, specification or report was prepared by me or under my direct supervision and that I am a duly Licensed Professional Engineer under the laws of the State of Minnesota.

 Signature: 

Michael J. Payne
Date: 3-13-18 License#: 50484

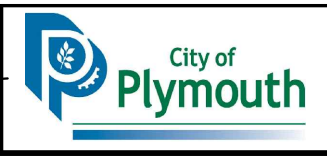

PLYMOUTH, MINNESOTA
KILMER PARK STREET
RECONSTRUCTION

INTERSECTION DETAILS
28TH AVE & KILMER LANE


STATE AID PROJECT NO.	DRAWN BY	DATE
ST189001.001	M. PAYNE	2-18
COUNTY PROJECT NO.	DESIGNED BY	
----	M. PAYNE	2-18
CITY PROJECT NO.	CHECKED BY	
ST189001.001	M. PAYNE	2-18
	REVIEWED BY	
	J. RENNEBERG	2-18

LEGEND

- DIRECTION OF CURB FLOW LINE
- PROPOSED STORM SEWER
- PROPOSED CATCH BASIN
- EXISTING CATCH BASIN
- EXISTING STORM SEWER MANHOLE
- EXISTING STORM SEWER

GENERAL NOTES:

- ALL CURB ALIGNMENTS AND PROFILE ALIGNMENTS ARE AT LIP OF CURB.
- PROPOSED STORM SEWER INFORMATION SHOWN ON SHEETS 42-54.
- ADDITIONAL EXISTING STORM SEWER INFORMATION SHOWN ON REMOVALS SHEETS 19-22 AND EXISTING STRUCTURE SCHEDULE SHEET 41.

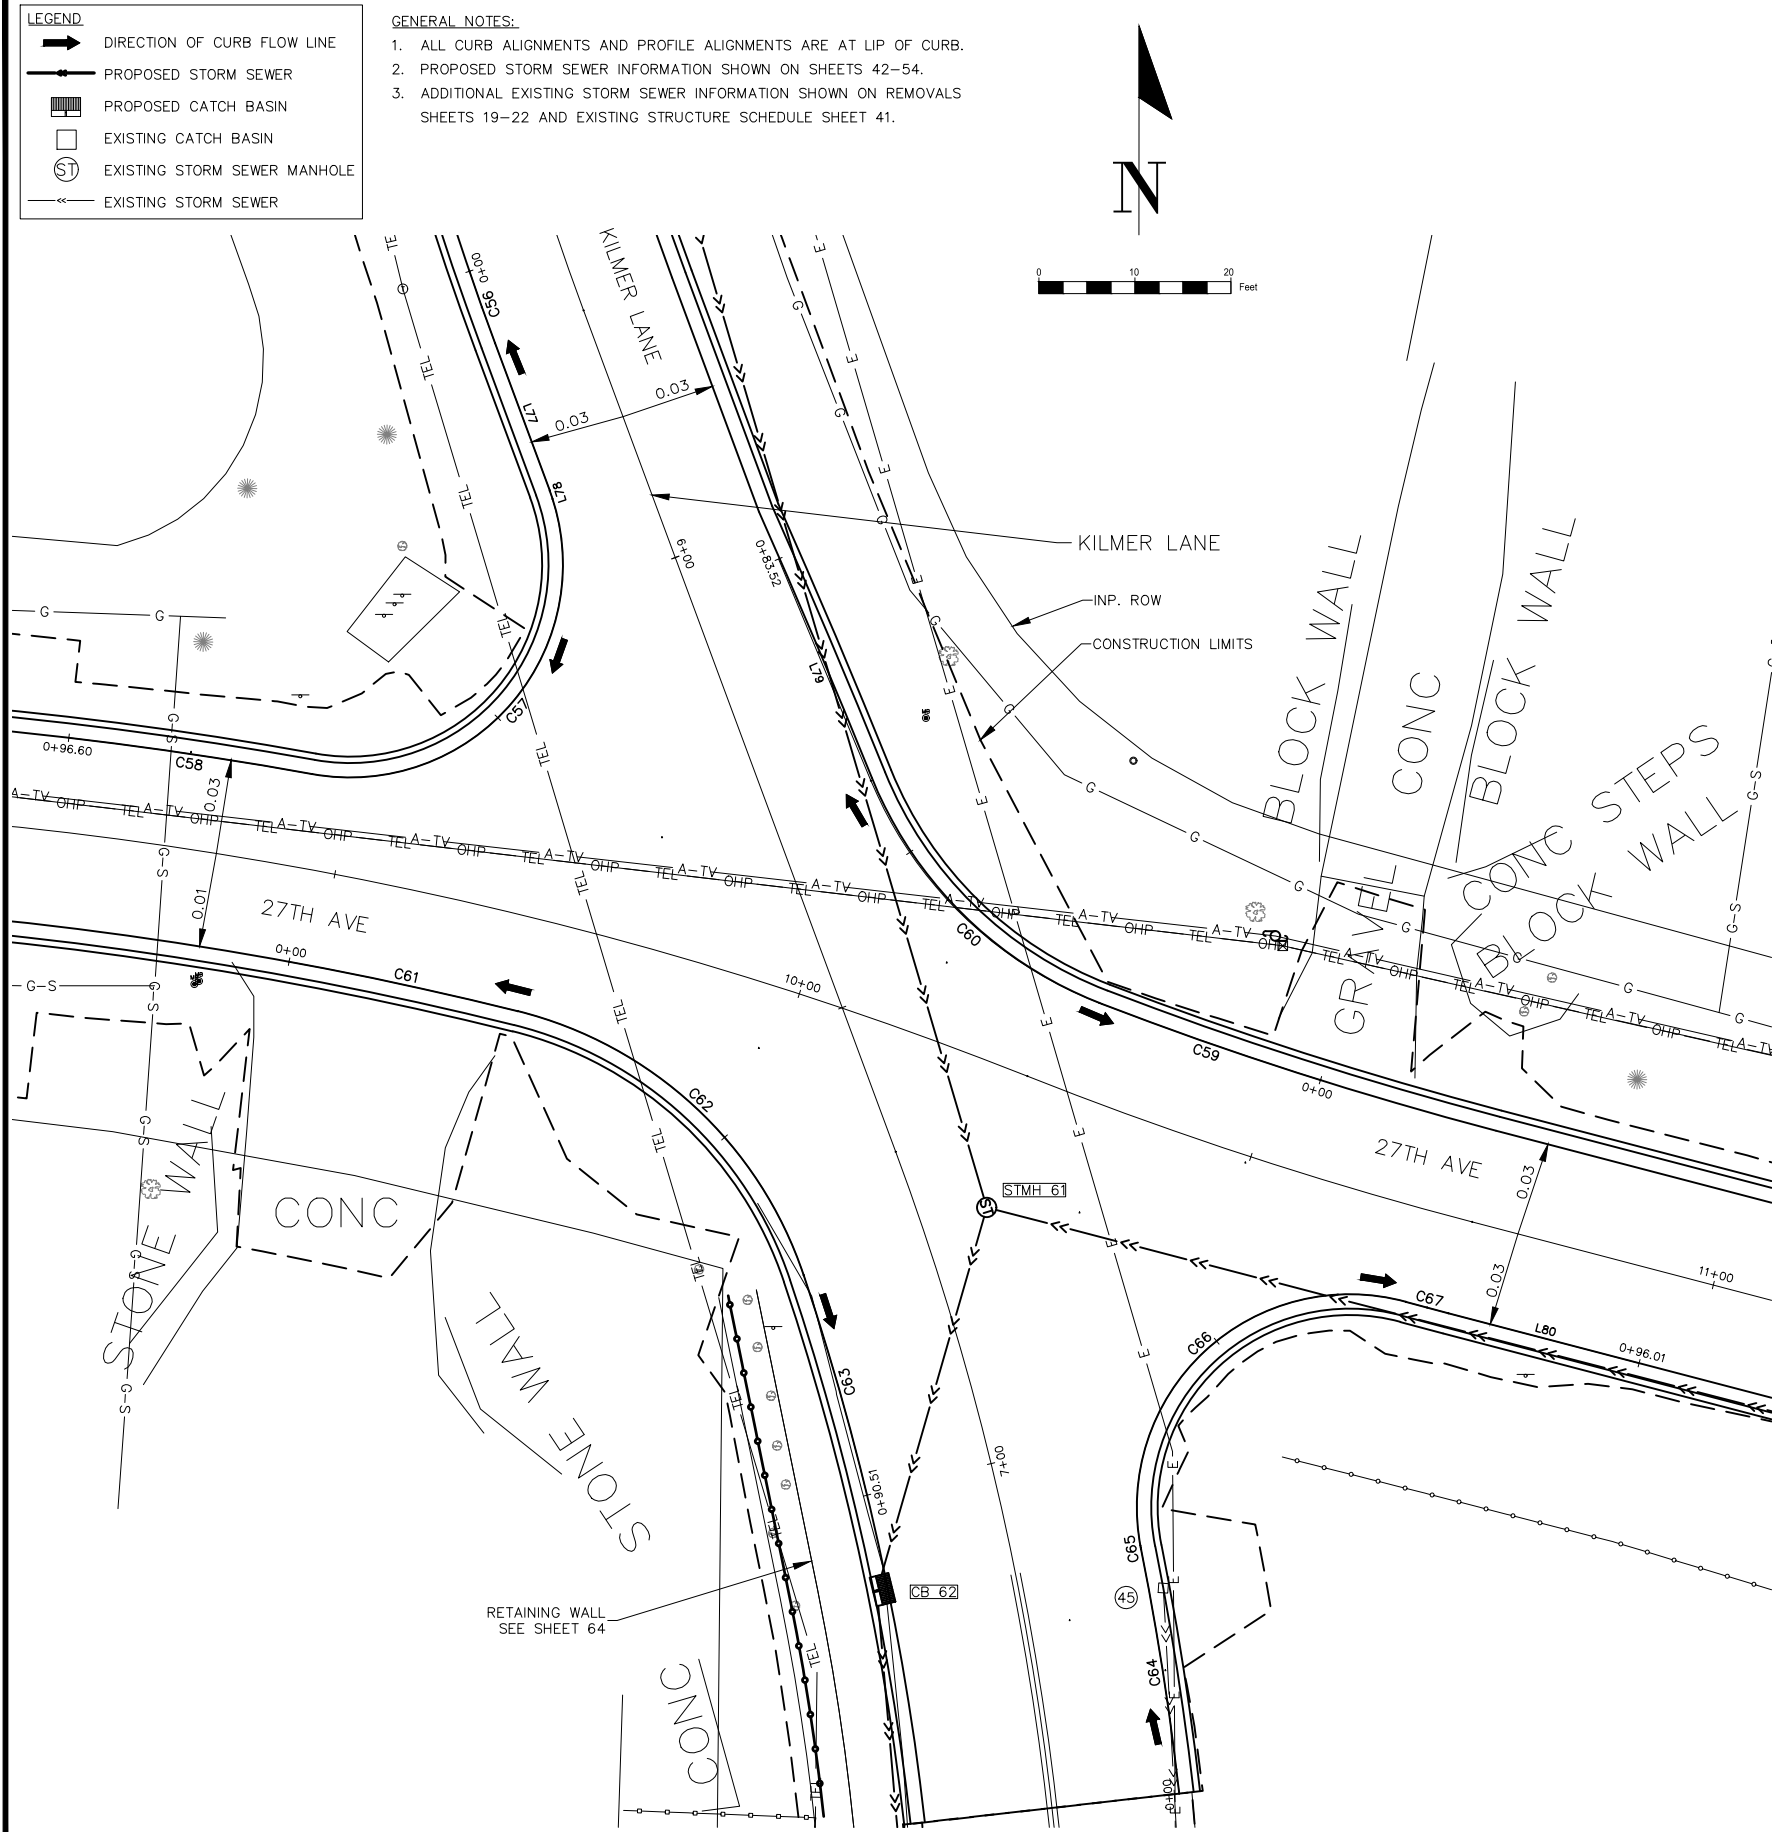

CURB RETURN - KILMER LN & 27TH AVE - NW										
SEGMENT NUMBER	BEGIN STATION	DELTA	DEGREE	RADIUS	TANGENT	LENGTH	X	Y	AZIMUTH	END STATION
C56	0+00.00	1°28'17.28"	18°29'33.54"	309.83	3.979	7.957	495037.2730	179519.4287	161° 06' 50.88" 159° 38' 33.60"	0+07.96
L77	0+07.96					16.368	495039.9449	179511.9339	159° 38' 33.60"	0+24.33
L78	0+24.33					0.928	495045.6390	179496.5881	162° 04' 09.85"	0+25.25
C57	0+25.25	118°11'35.57"	258°26'18.02"	22.17	37.038	45.734	495045.9247	179495.7051	162° 04' 09.85" 280° 15' 45.42"	0+70.99
C58	0+70.99	3°34'51.55"	13°58'49.36"	409.83	12.811	25.614	495020.8817	179467.0644	280° 15' 45.42" 276° 40' 53.87"	0+96.60

CURB RETURN - KILMER LN & 27TH AVE - NE										
SEGMENT NUMBER	BEGIN STATION	DELTA	DEGREE	RADIUS	TANGENT	LENGTH	X	Y	AZIMUTH	END STATION
C59	0+00.00	3°34'51.55"	14°41'05.37"	390.17	12.197	24.386	495125.9109	179435.1812	287° 27' 02.64" 291° 01' 54.19"	0+24.39
C60	0+24.39	46°21'28.35"	135°52'06.88"	42.17	18.056	34.120	495102.8912	179443.2161	291° 01' 54.19" 337° 23' 22.54"	0+58.51
L79	0+58.51					25.019	495079.0965	179466.3640	337° 23' 22.54"	0+83.52

CURB RETURN - KILMER LN & 27TH AVE - SW										
SEGMENT NUMBER	BEGIN STATION	DELTA	DEGREE	RADIUS	TANGENT	LENGTH	X	Y	AZIMUTH	END STATION
C61	0+00.00	3°34'51.55"	14°41'05.37"	390.17	12.197	24.386	495018.4853	179447.5170	100° 25' 39.90" 104° 00' 31.45"	0+24.39
C62	0+24.39	57°26'19.21"	135°52'06.88"	42.17	23.106	42.275	495042.3147	179442.3570	104° 00' 31.45" 161° 26' 50.66"	0+66.66
C63	0+66.66	4°56'21.45"	20°42'32.65"	276.67	11.933	23.851	495072.0851	179414.8586	161° 26' 50.66" 166° 23' 12.11"	0+90.51


CURB RETURN - KILMER LN & 27TH AVE - SE										
SEGMENT NUMBER	BEGIN STATION	DELTA	DEGREE	RADIUS	TANGENT	LENGTH	X	Y	AZIMUTH	END STATION
C64	0+00.00	4°52'14.76"	18°53'20.13"	303.33	12.901	25.786	495111.2065	179360.8739	353° 33' 20.61" 348° 41' 05.85"	0+25.79
C65	0+25.79	0°06'00.35"	27°35'13.91"	207.69	0.181	0.363	495107.2273	179386.3435	349° 43' 36.89" 349° 37' 36.55"	0+26.15
C66	0+26.15	115°40'00.75"	258°26'18.02"	22.17	35.251	44.756	495107.1623	179386.7005	349° 37' 36.55" 105° 17' 37.30"	0+70.91
C67	0+70.91	0°38'20.96"	13°58'49.36"	409.83	2.286	4.572	495134.8177	179412.0773	105° 17' 37.30" 104° 39' 16.33"	0+75.48
L80	0+75.48					20.538	495139.2342	179410.8960	104° 39' 16.33"	0+96.01

NO	DATE	BY	CKD	APPR	REVISION

I hereby certify that this plan, specification or report was prepared by me or under my direct supervision and that I am a duly Licensed Professional Engineer under the laws of the State of Minnesota.

Signature: *[Signature]*
MICHAEL J. PAYNE

Date: 3-13-18 License#: 50484

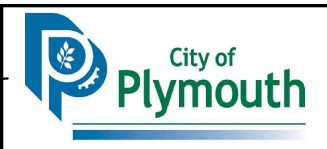


PLYMOUTH, MINNESOTA
KILMER PARK STREET
RECONSTRUCTION

INTERSECTION DETAILS
KILMER LANE & LANCASTER
LANE


STATE AID PROJECT NO.	DRAWN BY	DATE
	M. PAYNE	2-18
COUNTY PROJECT NO.	DESIGNED BY	
	M. PAYNE	2-18
CITY PROJECT NO.	CHECKED BY	
ST189001.001	M. PAYNE	2-18
	REVIEWED BY	
	J. RENNEBERG	2-18

SHEET
38
OF
106


KILMER LN & 27TH AVE – NW

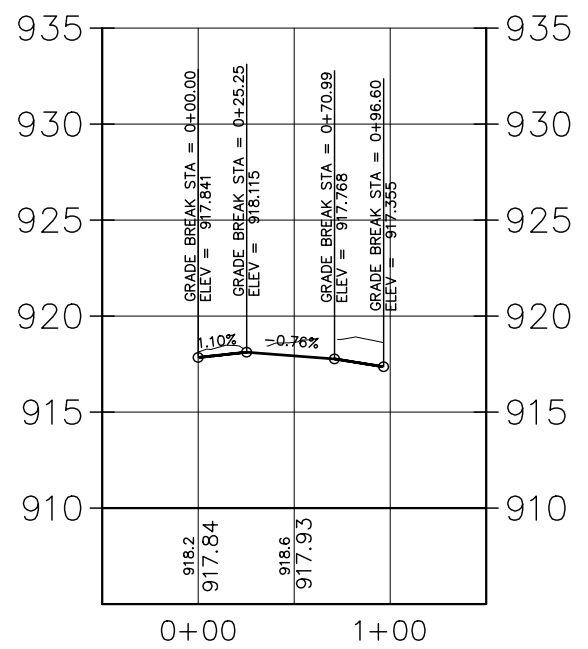


KILMER LN & 27TH AVE – NE

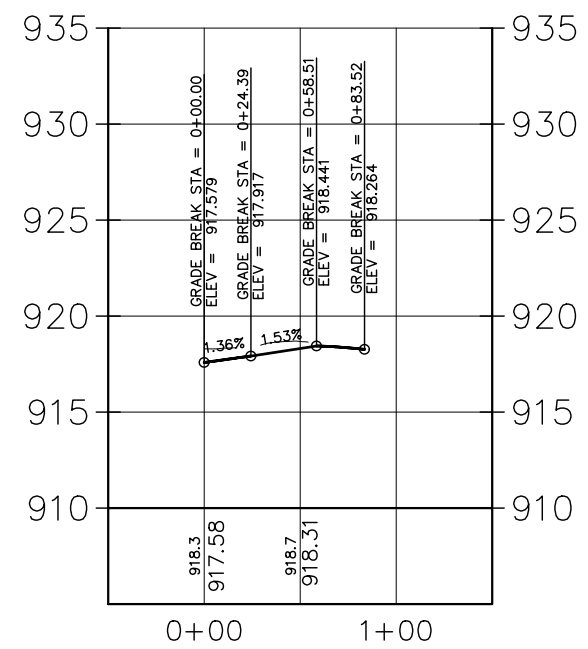

KILMER LN & 27TH AVE – SW

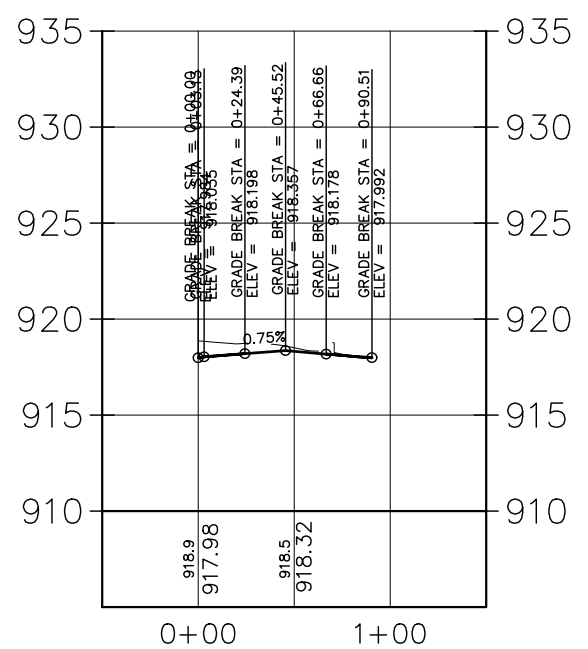


KILMER LN & 27TH AVE – SE

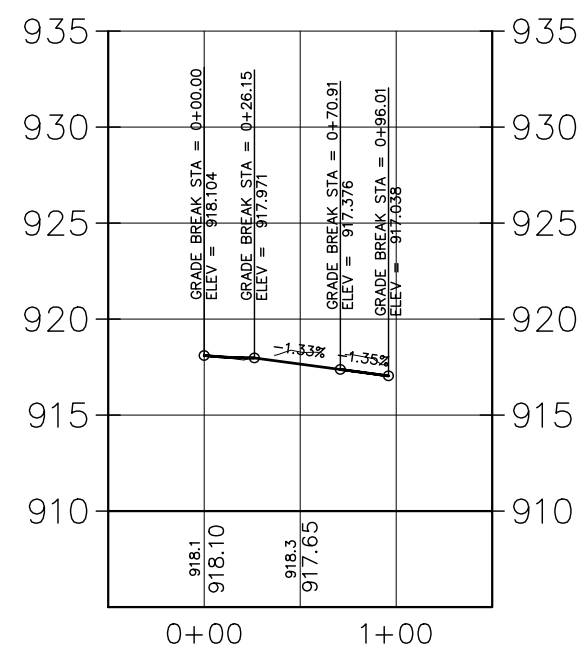


NO	DATE	BY	CKD	APPR	REVISION

I hereby certify that this plan, specification or report was prepared by me or under my direct supervision and that I am a duly Licensed Professional Engineer under the laws of the State of Minnesota.

 Signature: 

Michael J. Payne

Date: 3-13-18 License#: 50484

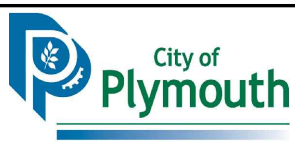


PLYMOUTH, MINNESOTA
KILMER PARK STREET
RECONSTRUCTION

INTERSECTION PROFILES
KILMER LANE & LANCASTER
LANE

STATE AID PROJECT NO.	DRAWN BY M. PAYNE	DATE 2-18
COUNTY PROJECT NO.	DESIGNED BY M. PAYNE	2-18
CITY PROJECT NO.	CHECKED BY M. PAYNE	2-18
ST189001.001	REVIEWED BY J. RENNEBERG	2-18

SHEET
39
OF
106

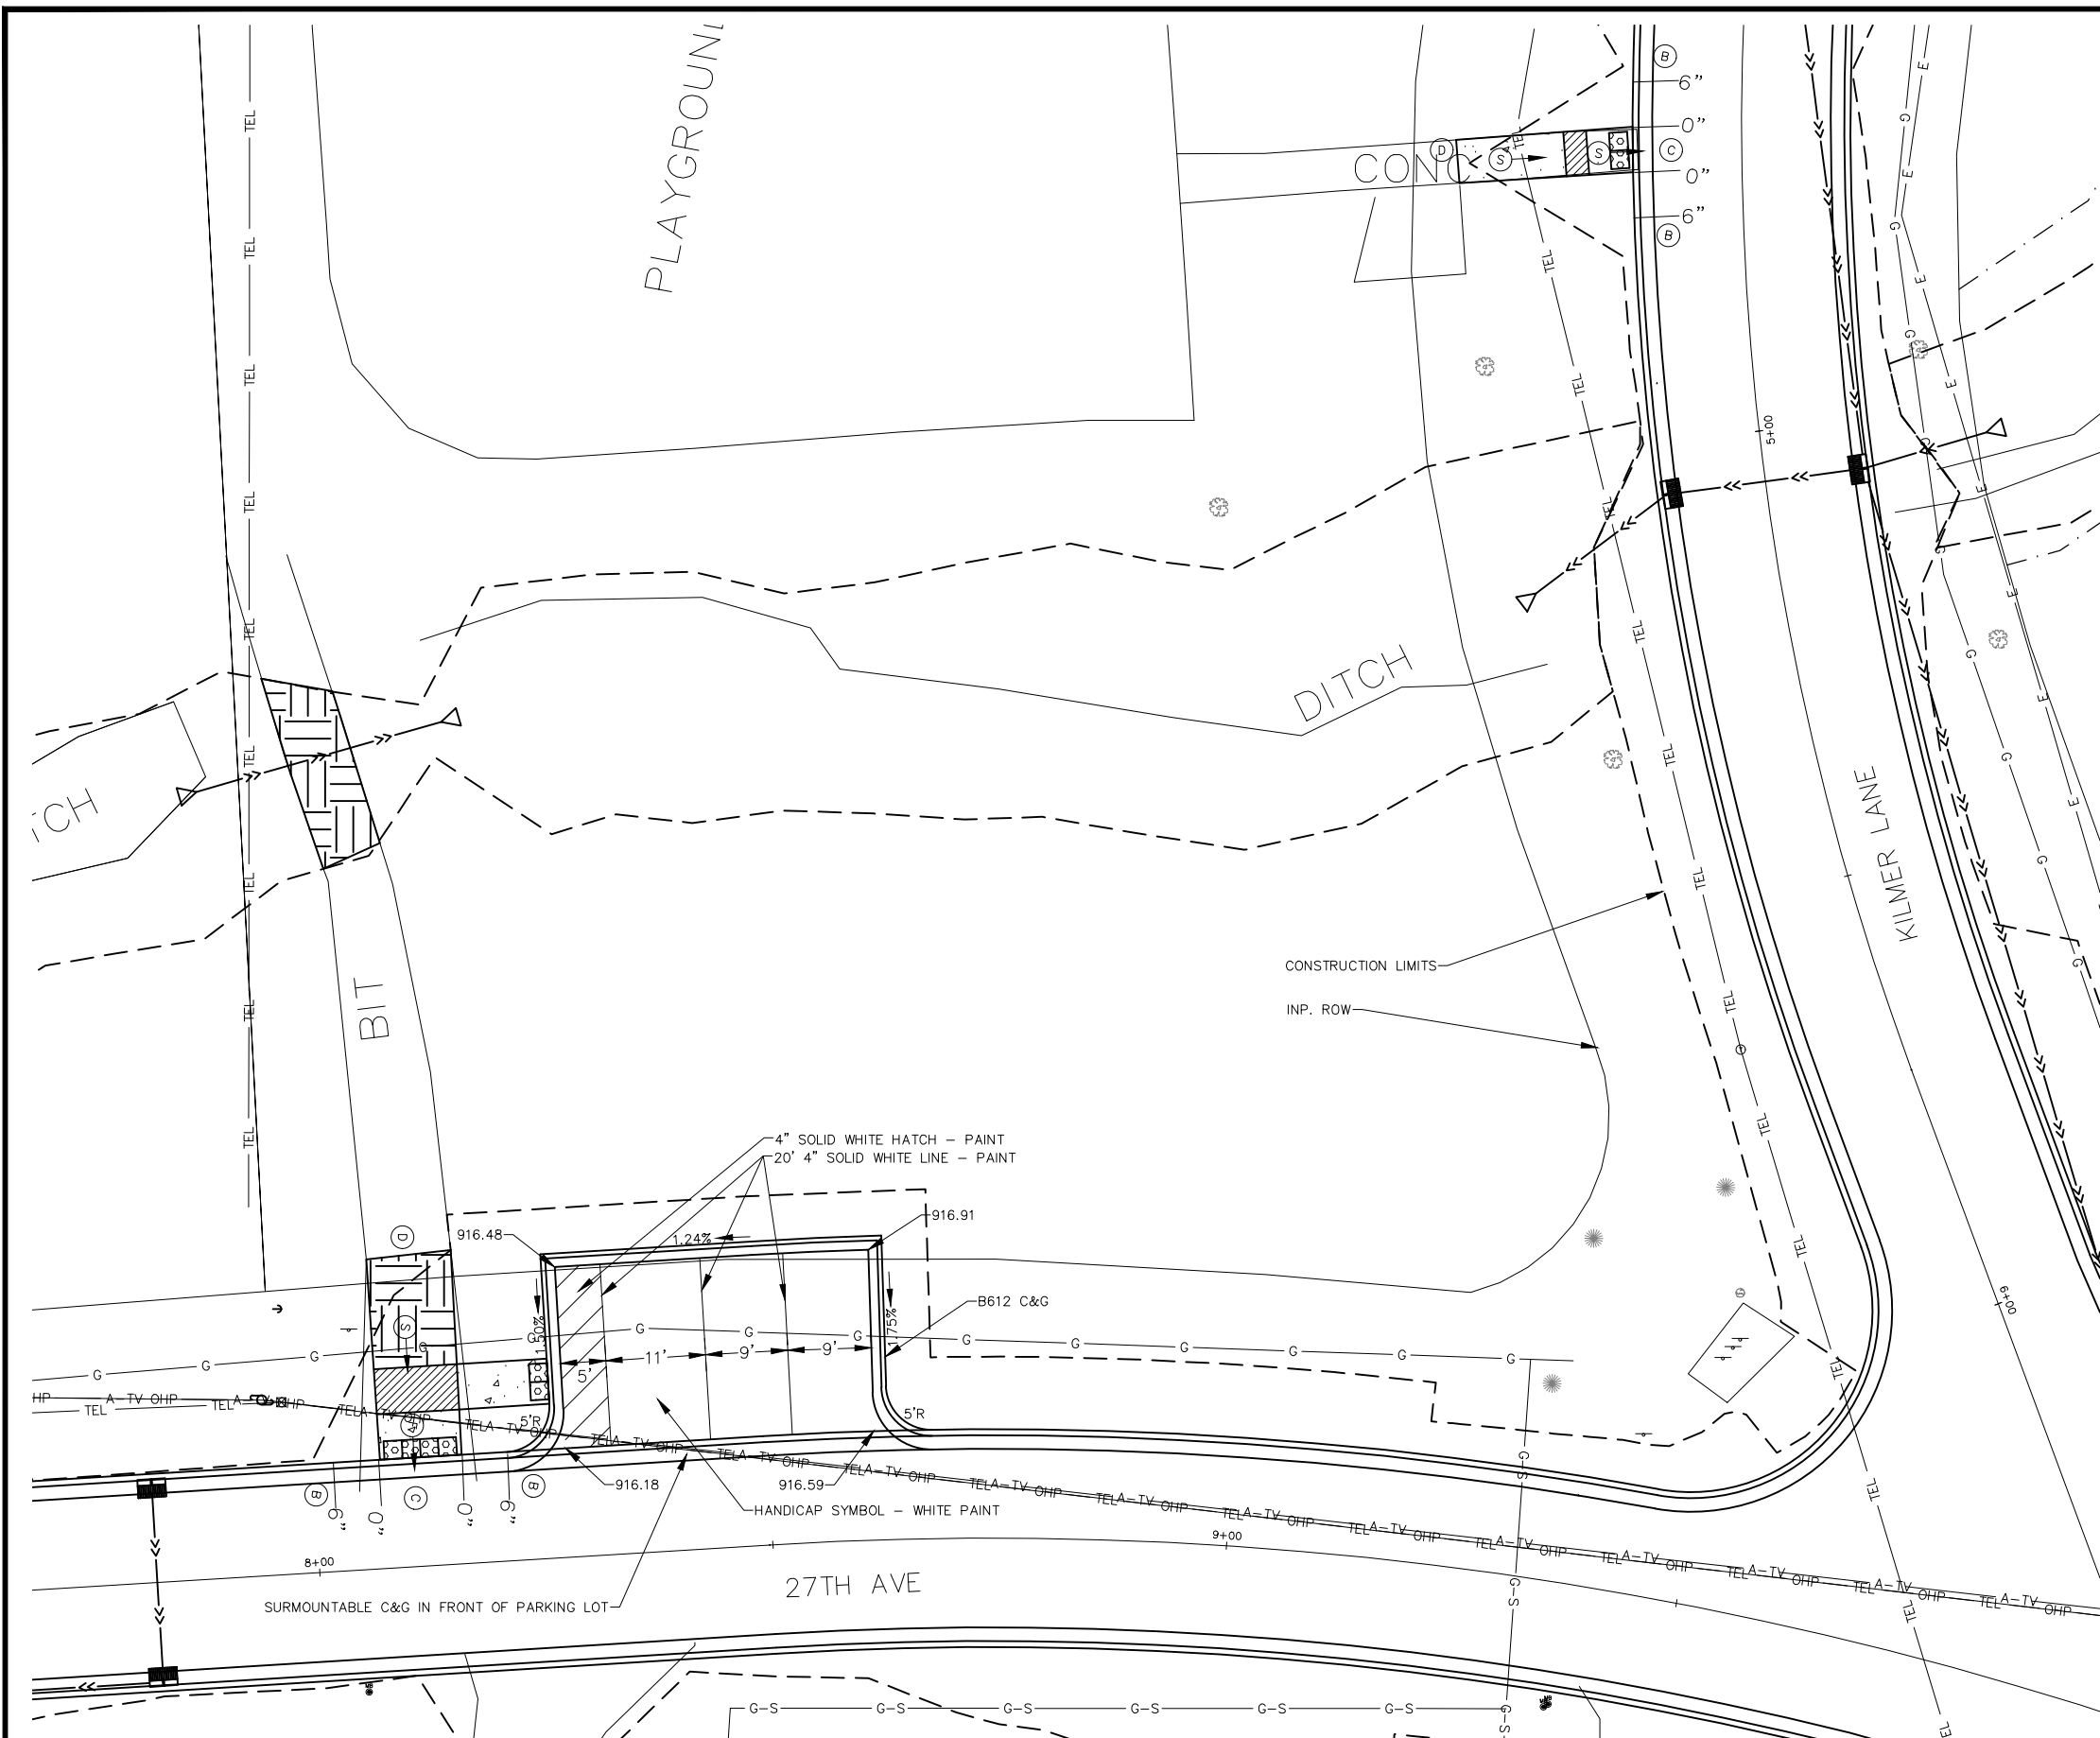

LEGEND

- 6" CONCRETE WALK
- 3" BITUMINOUS PAVEMENT
- TRUNCATED DOMES
- LANDING AREA - 4'x4' MIN. DIMENSIONS AND MAX 2% SLOPE IN ALL DIRECTIONS
- (S) INDICATES PEDESTRIAN RAMP - SLOPE SHALL BE BETWEEN 5.0% MINIMUM AND 8.3% MAXIMUM IN THE DIRECTION SHOWN AND CROSS SLOPE SHALL NOT EXCEED 2%
- (F) INDICATES PEDESTRIAN RAMP - SLOPE SHALL BE GREATER THAN 2% AND LESS THAN 5% IN THE DIRECTION SHOWN AND CROSS SLOPE SHALL NOT EXCEED 2.0%
- DIRECTION OF CURB FLOW LINE
- EXISTING STORM SEWER
- EXISTING CATCH BASIN
- PROPOSED CATCH BASIN


- NOTES:**
- (A) BITUMINOUS TRAIL PAVEMENT
 - (B) TRANSITION FROM 2% GUTTER SLOPE TO STANDARD (.025%) GUTTER SLOPE.
 - (C) NON RADIAL TRUNCATED DOMES
 - (D) MATCH EXISTING

NO	DATE	BY	CKD	APPR	REVISION

I hereby certify that this plan, specification or report was prepared by me or under my direct supervision and that I am a duly Licensed Professional Engineer under the laws of the State of Minnesota.

Signature: *Michael J. Payne*

Date: 3-13-18 License#: 50484

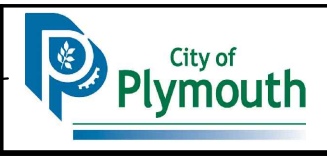

PLYMOUTH, MINNESOTA
KILMER PARK STREET
RECONSTRUCTION

PEDESTRIAN RAMP DETAILS
27TH AVE & KILMER LANE

STATE AID PROJECT NO.	DRAWN BY	DATE
COUNTY PROJECT NO.	M. PAYNE	2-18
CITY PROJECT NO.	DESIGNED BY	
	M. PAYNE	2-18
	CHECKED BY	
	M. PAYNE	2-18
	REVIEWED BY	
	J. RENNEBERG	2-18

EXISTING STRUCTURE SCHEDULE											NOTES:
STRUCT. NO.	ALIGNMENT NAME	STATION	OFFSET (FT)	R/L	TYPE	ADJUST (EACH)	REMOVE (EACH)	SALVAGE CASTING	REPLACE VALVE	INSTALL MH SEALING SYSTEM	
1	PILGRIM LANE	12+15.46	1.53	R	SANITARY MH	X				X	
2	PILGRIM LANE	8+12.03	1.67	R	SANITARY MH	X				X	
3	PILGRIM LANE	4+14.49	3.16	R	SANITARY MH	X				X	
4	PILGRIM LANE	0+14.14	1.03	L	SANITARY MH	X				X	
5	28TH AVE & NATHAN LANE	0+72.95	12.23	L	SANITARY MH	X				X	
6	28TH AVE & NATHAN LANE	3+26.52	0.75	R	SANITARY MH	X				X	
7	28TH AVE & NATHAN LANE	4+43.68	0.82	L	SANITARY MH	X				X	
8	28TH AVE & NATHAN LANE	5+81.01	22.05	L	SANITARY MH	X				X	
9	28TH AVE & NATHAN LANE	6+40.31	2.94	L	SANITARY MH	X				X	
10	28TH AVE & NATHAN LANE	8+64.20	2.37	L	SANITARY MH	X				X	
11	28TH AVE & NATHAN LANE	12+12.80	4.8	L	SANITARY MH	X				X	
12	28TH AVE & NATHAN LANE	14+56.92	6.52	L	SANITARY MH	X				X	
13	28TH AVE & NATHAN LANE	15+22.53	7.56	L	SANITARY MH	X				X	
14	28TH AVE & NATHAN LANE	18+72.34	4.94	L	SANITARY MH	X				X	
15	NATHAN LANE (SOUTH)				SANITARY MH						NO WORK NEEDED
16	NATHAN LANE (SOUTH)				SANITARY MH						NO WORK NEEDED
17	28TH AVE (EAST)	1+61.26	4.67	R	SANITARY MH	X				X	
18	28TH AVE (EAST)	4+59.44	5.36	L	SANITARY MH	X				X	
19	28TH AVE (EAST)	5+74.35	6.02	L	SANITARY MH	X				X	
20	28TH AVE (EAST)	8+02.31	5.21	L	SANITARY MH	X				X	
21	28TH AVE (EAST)	9+49.26	4.11	R	SANITARY MH	X				X	
22	28TH AVE (EAST)	10+77	0.47	R	SANITARY MH	X				X	
23	28TH AVE (EAST)	5+50.42	282.35	L	SANITARY MH						NO WORK NEEDED
24	LANCASTER LANE & 27TH AVE	3+57.42	1.44	L	SANITARY MH	X				X	
25	LANCASTER LANE & 27TH AVE	5+26.37	1.12	L	SANITARY MH	X				X	
26	LANCASTER LANE & 27TH AVE	6+32.82	13.55	R	SANITARY MH	X				X	ADJUST TO FIT CURB
27	LANCASTER LANE & 27TH AVE	6+91.41	11.42	R	SANITARY MH	X				X	ADJUST TO FIT CURB
28	KILMER LANE	9+59.52	349.67	R	SANITARY MH						NO WORK NEEDED
29	KILMER LANE	9+60.85	197.67	R	SANITARY MH						NO WORK NEEDED
30	KILMER LANE	11+88.65	200.06	R	SANITARY MH						NO WORK NEEDED
31	KILMER LANE	12+25.87	236.37	R	SANITARY MH						NO WORK NEEDED
32	LANCASTER LANE & 27TH AVE	11+36.85	4.61	L	SANITARY MH	X				X	
33	KILMER LANE	6+47.33	3.98	R	SANITARY MH	X				X	
34	LANCASTER LANE & 27TH AVE	8+70.17	2.27	L	SANITARY MH	X				X	
35	KILMER LANE	1+00.82	7.76	R	SANITARY MH	X				X	
36	KILMER LANE	2+28.94	1.49	R	SANITARY MH	X				X	
37	KILMER LANE	4+78.03	8.49	R	SANITARY MH	X				X	
38	PILGRIM LANE	0+18.95	26.87	L	CATCH BASIN	X					
39	PILGRIM LANE	0+22.94	18.37	R	CATCH BASIN		X	X			
40	PILGRIM LANE	0+16.76	26.83	R	CATCH BASIN	X		X			
41	PILGRIM LANE			R	CATCH BASIN						NO WORK NEEDED
42	28TH AVE (EAST)	5+73.73	139.49	L	CATCH BASIN						NO WORK NEEDED
43	28TH AVE & NATHAN LANE	5+80.1	12.81	R	CATCH BASIN		X	X			
44	KILMER LANE	7+08.41	13.37	R	CATCH BASIN		X	X			
45	KILMER LANE	7+16.02	14.83	L	CATCH BASIN	X		X			
46	KILMER LANE	9+63.93	23.22	L	CATCH BASIN						NO WORK NEEDED
47	KILMER LANE	11+98.24	23.77	L	STORM MH						NO WORK NEEDED
48	KILMER LANE	11+96.22	217.53	L	STORM MH						NO WORK NEEDED
49	KILMER LANE	12+28.48	44.43	R	CATCH BASIN						NO WORK NEEDED
50	KILMER LANE	8+38.27	156.47	L	CATCH BASIN						NO WORK NEEDED
51	KILMER LANE	9+64.46	22.73	R	CATCH BASIN		X	X			
52	KILMER LANE	11+51.29	205.42	R	CATCH BASIN						NO WORK NEEDED
53	KILMER LANE	10+49.83	197.92	R	CATCH BASIN						NO WORK NEEDED
54	KILMER LANE	19+06.08	14.49	L	CATCH BASIN	X					
55	KILMER LANE	16+20.8	14.72	L	CATCH BASIN		X	X			
56	KILMER LANE	16+20.89	14.17	R	CATCH BASIN		X	X			
57	KILMER LANE	19+03.35	14.79	R	CATCH BASIN		X	X			
58	KILMER LANE	19+08.69	23.49	L	STORM MH						NO WORK NEEDED
59	PILGRIM LANE	0+26.21	10.74	R	GATE VALVE				X		6"
60	PILGRIM LANE	4+27.42	23.24	R	HYDRANT		X				SALVAGE
61	PILGRIM LANE	8+86.48	23.62	R	HYDRANT		X				SALVAGE
62	PILGRIM LANE	12+86.08	14.07	R	GATE VALVE				X		6"
63	PILGRIM LANE (NORTH)	0+29.22	13.09	R	GATE VALVE				X		6"
64	28TH AVE & NATHAN LANE	3+85.67	21.42	L	HYDRANT		X				SALVAGE
65	28TH AVE & NATHAN LANE	5+75.24	30.23	L	GATE VALVE				X		12"
66	28TH AVE & NATHAN LANE	6+74.51	17.48	L	GATE VALVE				X		12"


67	28TH AVE & NATHAN LANE	10+42.57	24.66	L	HYDRANT & VALVE		X				SALVAGE
68	28TH AVE & NATHAN LANE	15+20.5	27.45	L	HYDRANT & VALVE		X				SALVAGE
69	28TH AVE & NATHAN LANE	18+52.41	13.22	L	GATE VALVE					X	12"
70	NATHAN LANE (SOUTH)	0+15.02	31.4	R	GATE VALVE	X					
71	NATHAN LANE (SOUTH)	0+29.01	7.31	L	GATE VALVE					X	6"
72	28TH AVE (EAST)	0+34.40	31.2	R	GATE VALVE					X	6"
73	28TH AVE (EAST)	2+31.33	21.05	R	HYDRANT		X				SALVAGE
74	28TH AVE (EAST)	6+30.37	22.08	R	HYDRANT		X				SALVAGE
75	28TH AVE (EAST)	10+82.78	21.8	R	HYDRANT & VALVE		X				SALVAGE
76	LANCASTER LANE & 27TH AVE	0+43.34	17.43	L	GATE VALVE					X	6"
77	LANCASTER LANE & 27TH AVE	3+63.08	23.58	L	HYDRANT		X				SALVAGE
78	LANCASTER LANE & 27TH AVE	7+88.87	15.98	L	GATE VALVE					X	6"
79	LANCASTER LANE & 27TH AVE	7+99.21	21.37	L	HYDRANT		X				SALVAGE
80	KILMER LANE	0+17.57	21.62	R	GATE VALVE					X	6"
81	KILMER LANE	3+48.64	25.8	R	HYDRANT		X				SALVAGE
EXISTING STRUCTURE WORK SUBTOTAL							34	8	8	11	30

PROPOSED DRIVEWAY CULVERTS											NOTES:
CULVERT LOCATION							INVERTS		8" PVC	10" PVC	
ADDRESS	START	OFFSET	R/L	END	OFFSET	R/L	START	END	SDR 26	SDR 26	
	STATION	FT		STATION	FT				L.F.	L.F.	
2645 PILGRIM	4+93.45	20.02	L	55+13.39	20.24	L	932.09	931.89	19.7		(A) (B)
9914 28TH AVE	4+04.04	25.38	L	4+26.69	24.85	L	939.64	938.88		25.7	(A)
9910 28TH AVE	5+69.28	31.31	L	5+79.27	42.24	L	934.74	934.05		20.4	(A)
9830 28TH AVE	1+18.62	23.97	L	1+35.40	24.38	L	933.66	933.49		16.8	(A)
9810 28TH AVE	2+20.85	26.86	L	2+37.62	26.90	L	932.7	932.57		16.8	(A)
CULVERT TOTALS									19.7	79.7	

NOTES:
(A) FIELD VERIFY LOCATION AND ELEVATION.
(B) MAINTAIN MINIMUM 1' COVER OVER CULVERT.


NO	DATE	BY	CKD	APPR	REVISION

I hereby certify that this plan, specification or report was prepared by me or under my direct supervision and that I am a duly Licensed Professional Engineer under the laws of the State of Minnesota.

 Signature: 

Michael J. Payne

Date: 3-13-18 License#: 50484

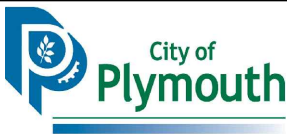

PLYMOUTH, MINNESOTA
KILMER PARK STREET
RECONSTRUCTION



STORM SEWER
EXISTING STRUCTURE SCHEDULE
& DRIVEWAY CULVERTS

STATE AID PROJECT NO.	DRAWN BY M. PAYNE	DATE 2-18
COUNTY PROJECT NO.	DESIGNED BY M. PAYNE	2-18
----	CHECKED BY M. PAYNE	2-18
CITY PROJECT NO. ST189001.001	REVIEWED BY J. RENNEBERG	2-18

SHEET
41
OF
106

[illegible]

	</
--	--	----

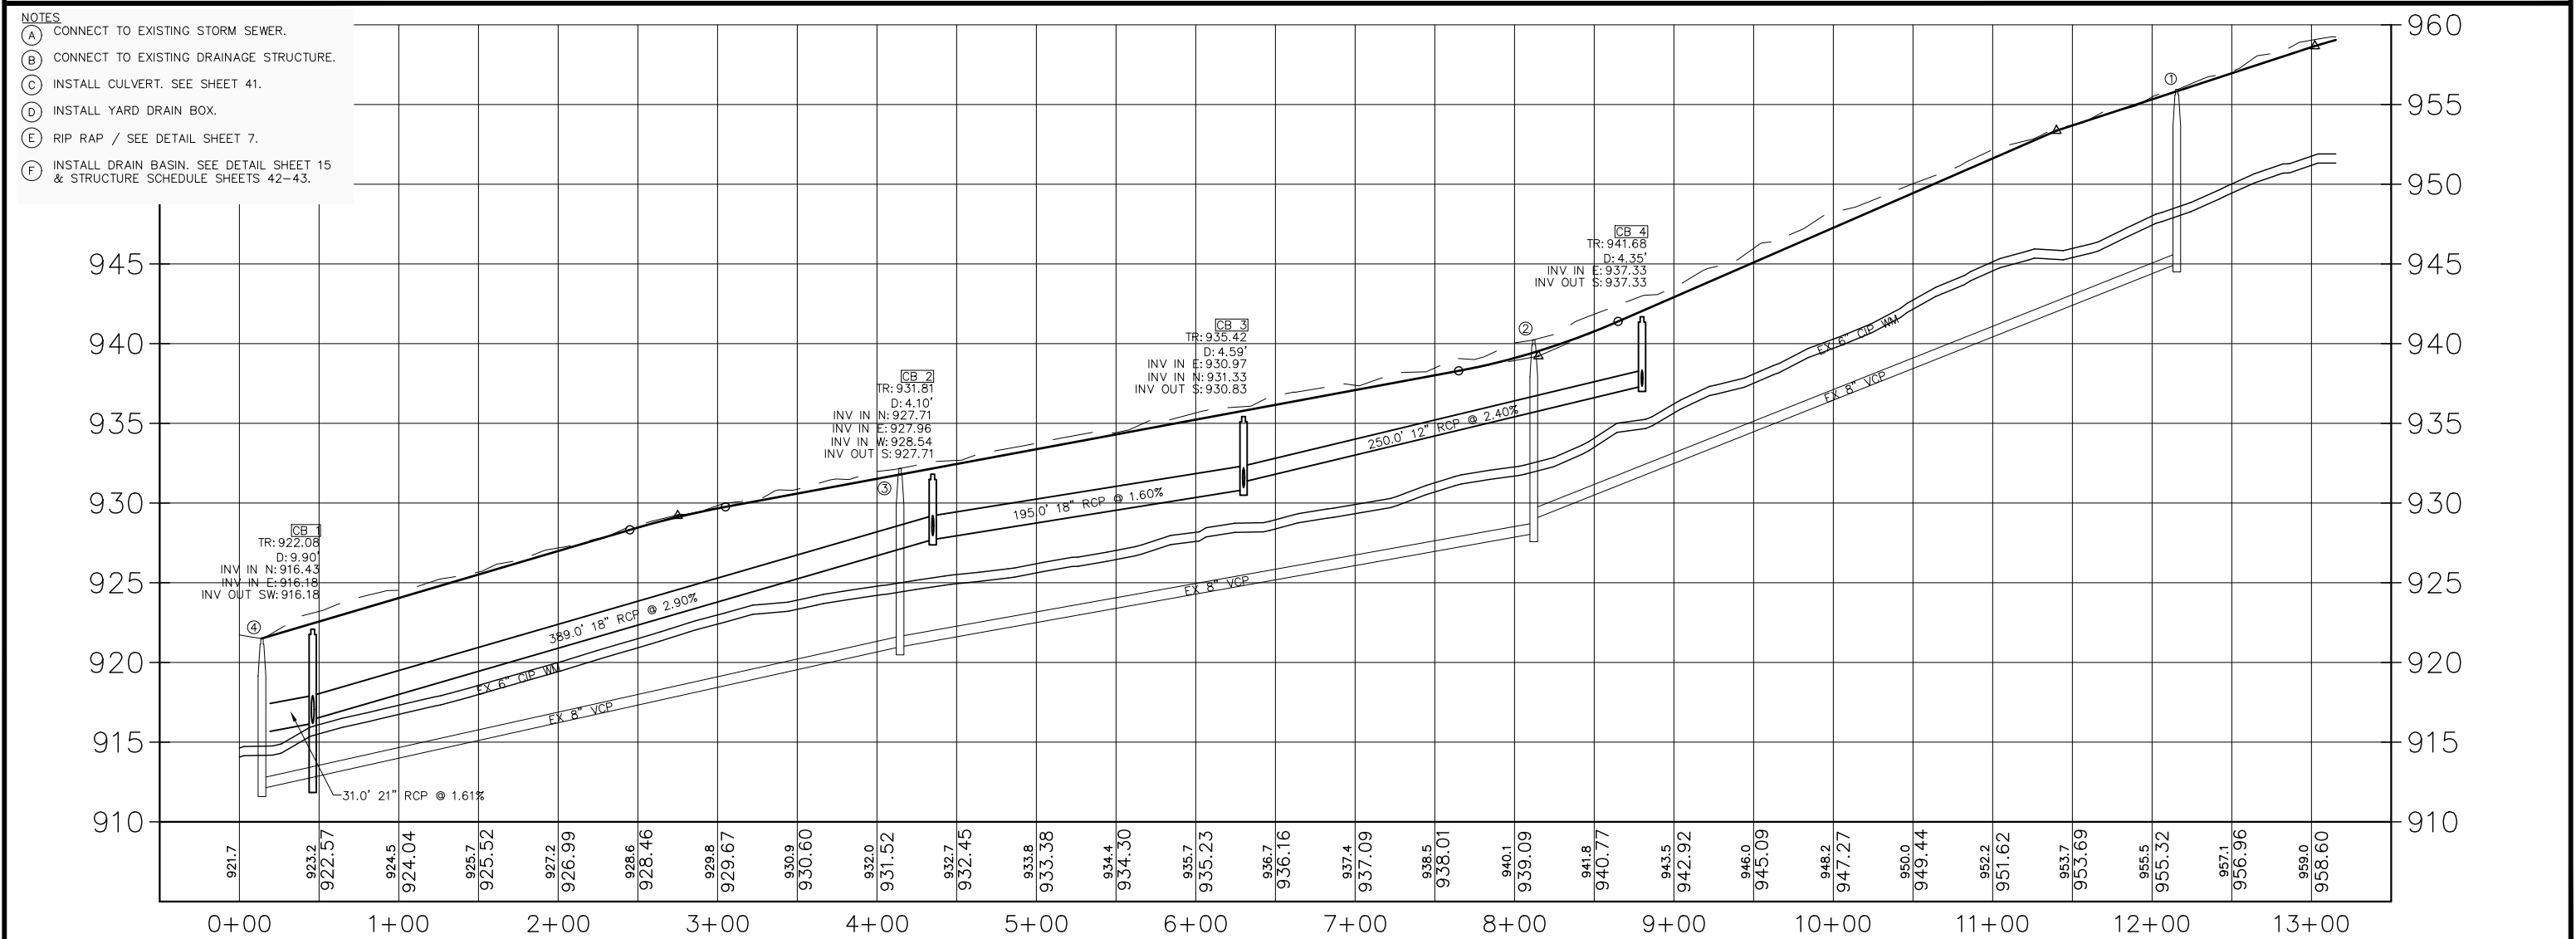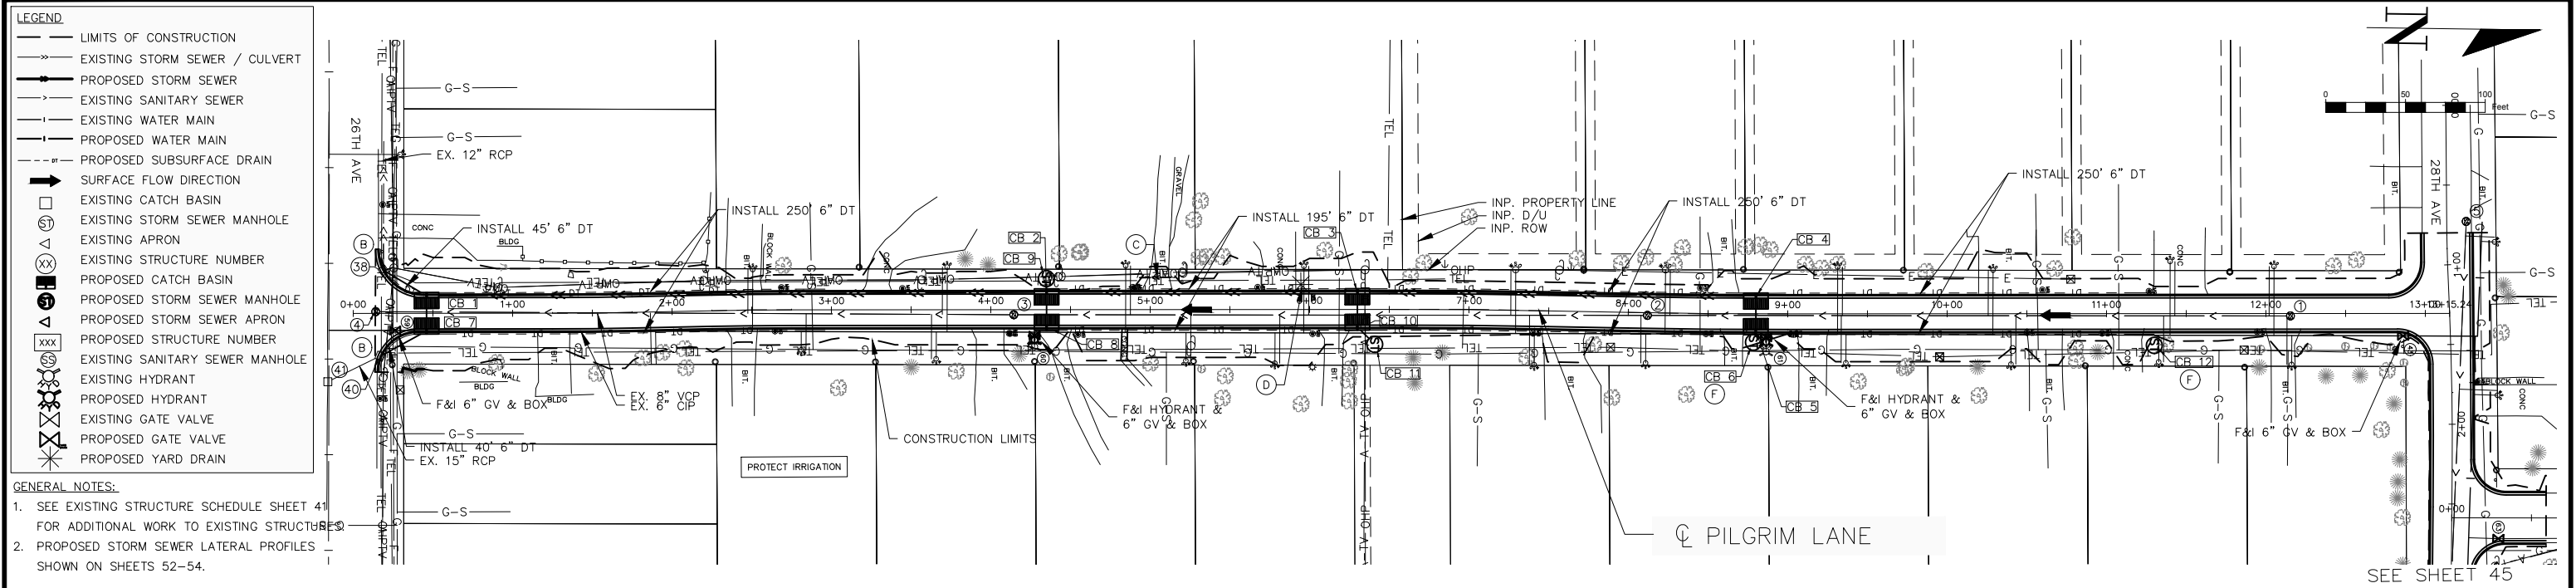


LEGEND


- LIMITS OF CONSTRUCTION
- EXISTING STORM SEWER / CULVERT
- PROPOSED STORM SEWER
- EXISTING SANITARY SEWER
- EXISTING WATER MAIN
- PROPOSED WATER MAIN
- PROPOSED SUBSURFACE DRAIN
- SURFACE FLOW DIRECTION
- EXISTING CATCH BASIN
- ⊕ EXISTING STORM SEWER MANHOLE
- ⊕ EXISTING APRON
- ⊕ EXISTING STRUCTURE NUMBER
- ⊕ PROPOSED CATCH BASIN
- ⊕ PROPOSED STORM SEWER MANHOLE
- ⊕ PROPOSED STORM SEWER APRON
- ⊕ PROPOSED STRUCTURE NUMBER
- ⊕ EXISTING SANITARY SEWER MANHOLE
- ⊕ EXISTING HYDRANT
- ⊕ PROPOSED HYDRANT
- ⊕ EXISTING GATE VALVE
- ⊕ PROPOSED GATE VALVE
- ⊕ PROPOSED YARD DRAIN

GENERAL NOTES:

- SEE EXISTING STRUCTURE SCHEDULE SHEET 41 FOR ADDITIONAL WORK TO EXISTING STRUCTURES.
- PROPOSED STORM SEWER LATERAL PROFILES SHOWN ON SHEETS 52-54.

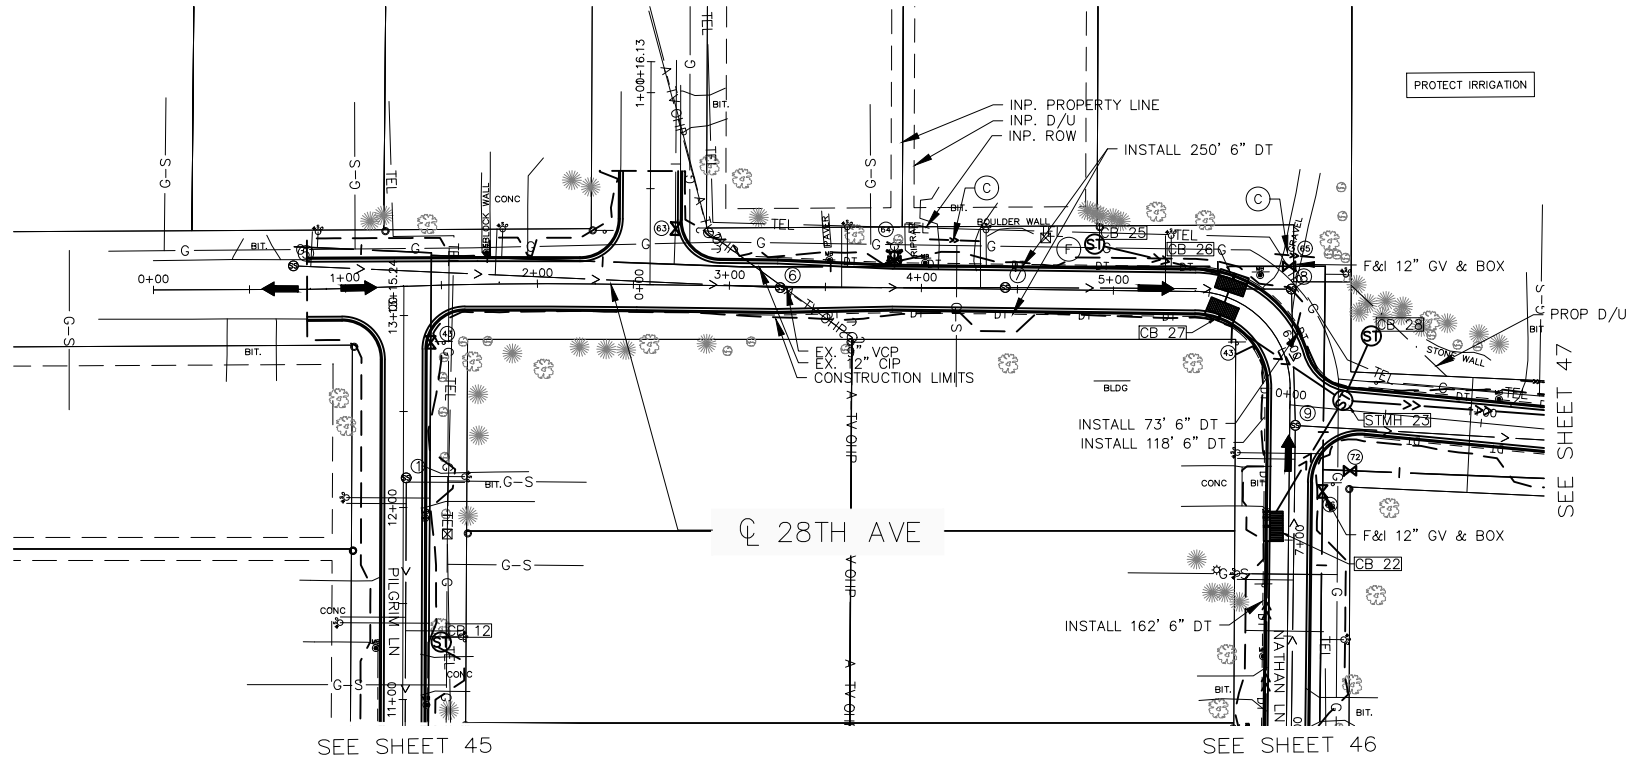

- NOTES
- (A) CONNECT TO EXISTING STORM SEWER.
 - (B) CONNECT TO EXISTING DRAINAGE STRUCTURE.
 - (C) INSTALL CULVERT. SEE SHEET 41.
 - (D) INSTALL YARD DRAIN BOX.
 - (E) RIP RAP / SEE DETAIL SHEET 7.
 - (F) INSTALL DRAIN BASIN. SEE DETAIL SHEET 15 & STRUCTURE SCHEDULE SHEETS 42-43.

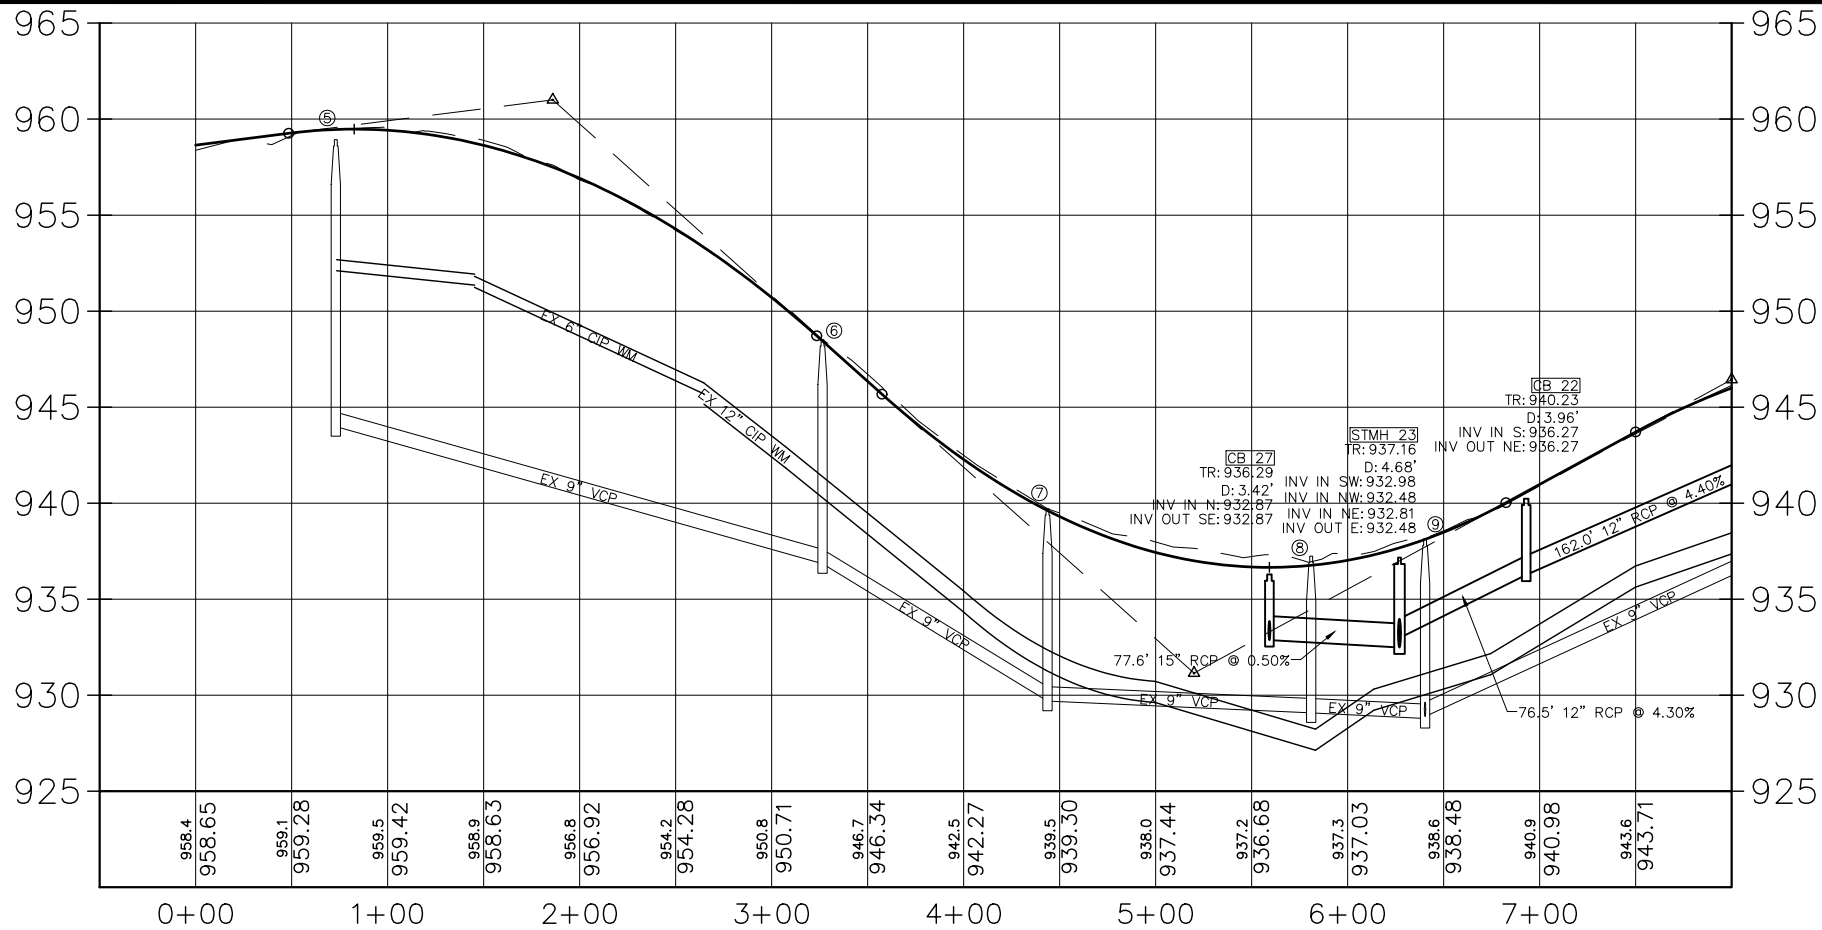

NO	DATE	BY	CKD	APPR	REVISION

I hereby certify that this plan, specification or report was prepared by me or under my direct supervision and that I am a duly Licensed Professional Engineer under the laws of the State of Minnesota.

Signature: *Michael J. Payne*

Date: 3-13-18 License#: 50484





PLYMOUTH, MINNESOTA
KILMER PARK STREET
RECONSTRUCTION

STORM SEWER PLAN & PROFILE
28TH AVE (WEST)

STATE AID PROJECT NO.	DRAWN BY M. PAYNE	DATE 2-18
COUNTY PROJECT NO.	DESIGNED BY M. PAYNE	2-18
CITY PROJECT NO.	CHECKED BY M. PAYNE	2-18
ST189001.001	REVIEWED BY J. RENNEBERG	2-18

SHEET
45
OF
106

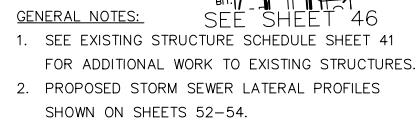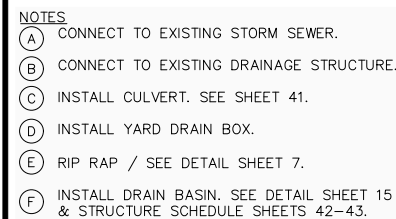

I hereby certify that this plan, specification or report was prepared by me or under my direct supervision and that I am a duly Licensed Professional Engineer under the laws of the State of Minnesota.

Signature: Michael J. Payne

MICHAEL J. PAYNE

Date: 3-13-18 License#: 50484





STATE AID PROJECT NO. -----	DRAWN BY <u>M. PAYNE</u>	DATE <u>2-18</u>
COUNTY PROJECT NO. -----	DESIGNED BY <u>M. PAYNE</u>	<u>2-18</u>
CITY PROJECT NO. ST189001.001	CHECKED BY <u>M. PAYNE</u>	<u>2-18</u>
	REVIEWED BY <u>J. RENNEBERG</u>	<u>2-18</u>

SHEET
47
OF
106


LEGEND

- LIMITS OF CONSTRUCTION
- EXISTING STORM SEWER / CULVERT
- PROPOSED STORM SEWER
- EXISTING SANITARY SEWER
- EXISTING WATER MAIN
- PROPOSED WATER MAIN
- PROPOSED SUBSURFACE DRAIN
- ➔ SURFACE FLOW DIRECTION
- EXISTING CATCH BASIN
- ⊙ EXISTING STORM SEWER MANHOLE
- △ EXISTING APRON
- ⊙ EXISTING STRUCTURE NUMBER
- PROPOSED CATCH BASIN
- ⊙ PROPOSED STORM SEWER MANHOLE
- △ PROPOSED STORM SEWER APRON
- xxx PROPOSED STRUCTURE NUMBER
- ⊙ EXISTING SANITARY SEWER MANHOLE
- ⊙ EXISTING HYDRANT
- ⊙ PROPOSED HYDRANT
- ⊙ EXISTING GATE VALVE
- ⊙ PROPOSED GATE VALVE
- ⊙ PROPOSED YARD DRAIN

- GENERAL NOTES:
1. SEE EXISTING STRUCTURE SCHEDULE SHEET 41 FOR ADDITIONAL WORK TO EXISTING STRUCTURES.
 2. PROPOSED STORM SEWER LATERAL PROFILES SHOWN ON SHEETS 52-54.

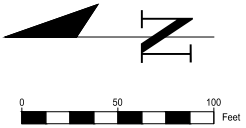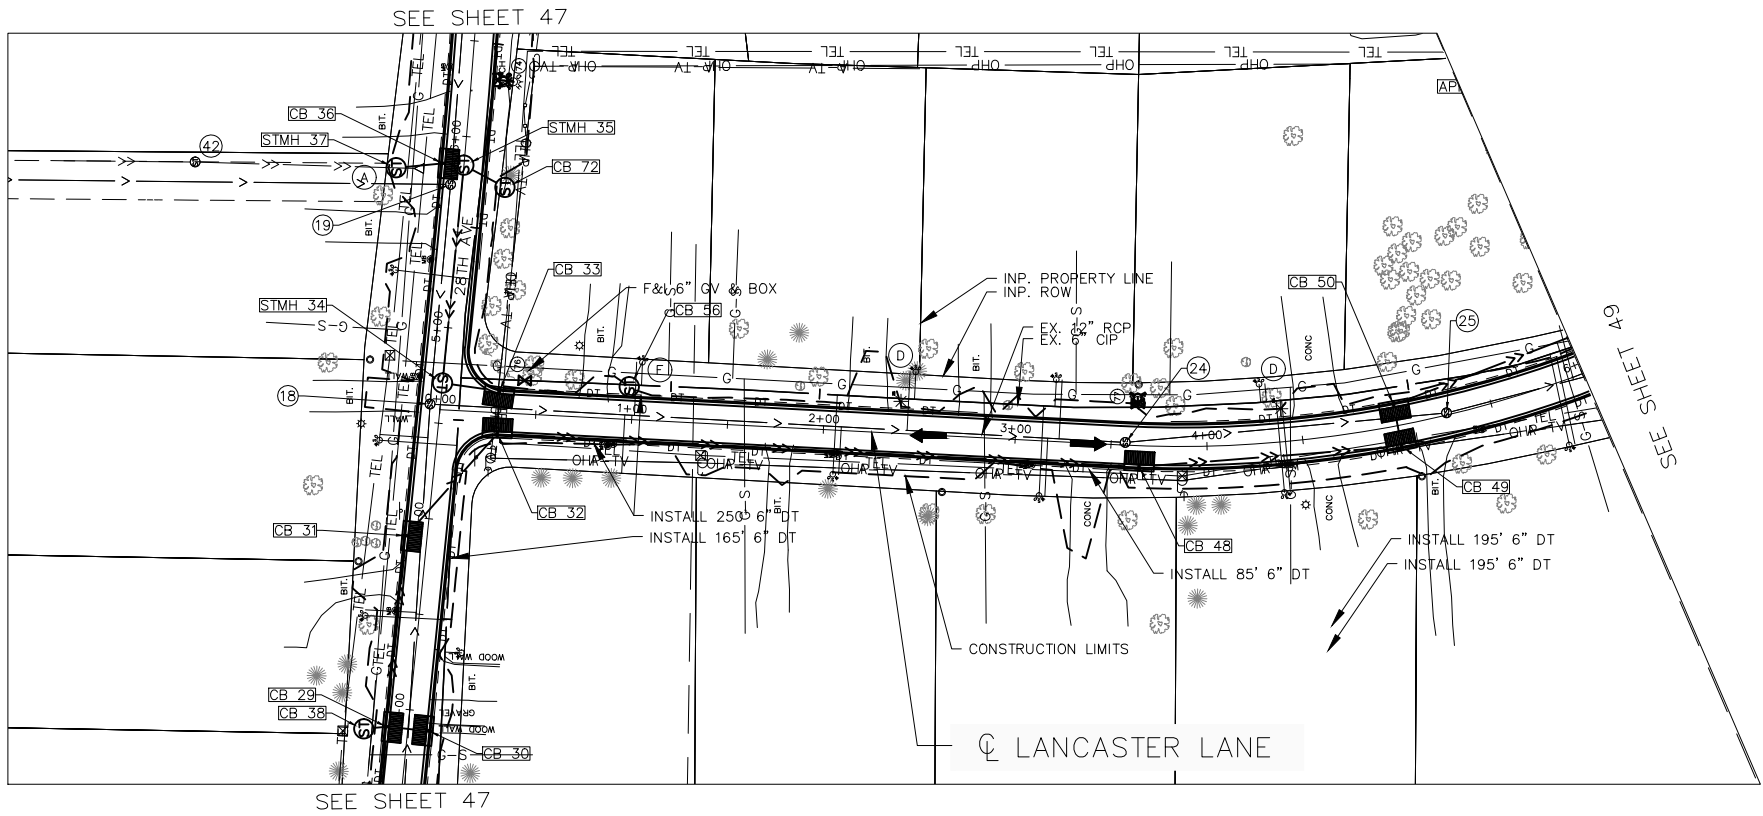

- NOTES
- (A) CONNECT TO EXISTING STORM SEWER.
 - (B) CONNECT TO EXISTING DRAINAGE STRUCTURE.
 - (C) INSTALL CULVERT. SEE SHEET 41.
 - (D) INSTALL YARD DRAIN BOX.
 - (E) RIP RAP / SEE DETAIL SHEET 7.
 - (F) INSTALL DRAIN BASIN. SEE DETAIL SHEET 15 & STRUCTURE SCHEDULE SHEETS 42-43.

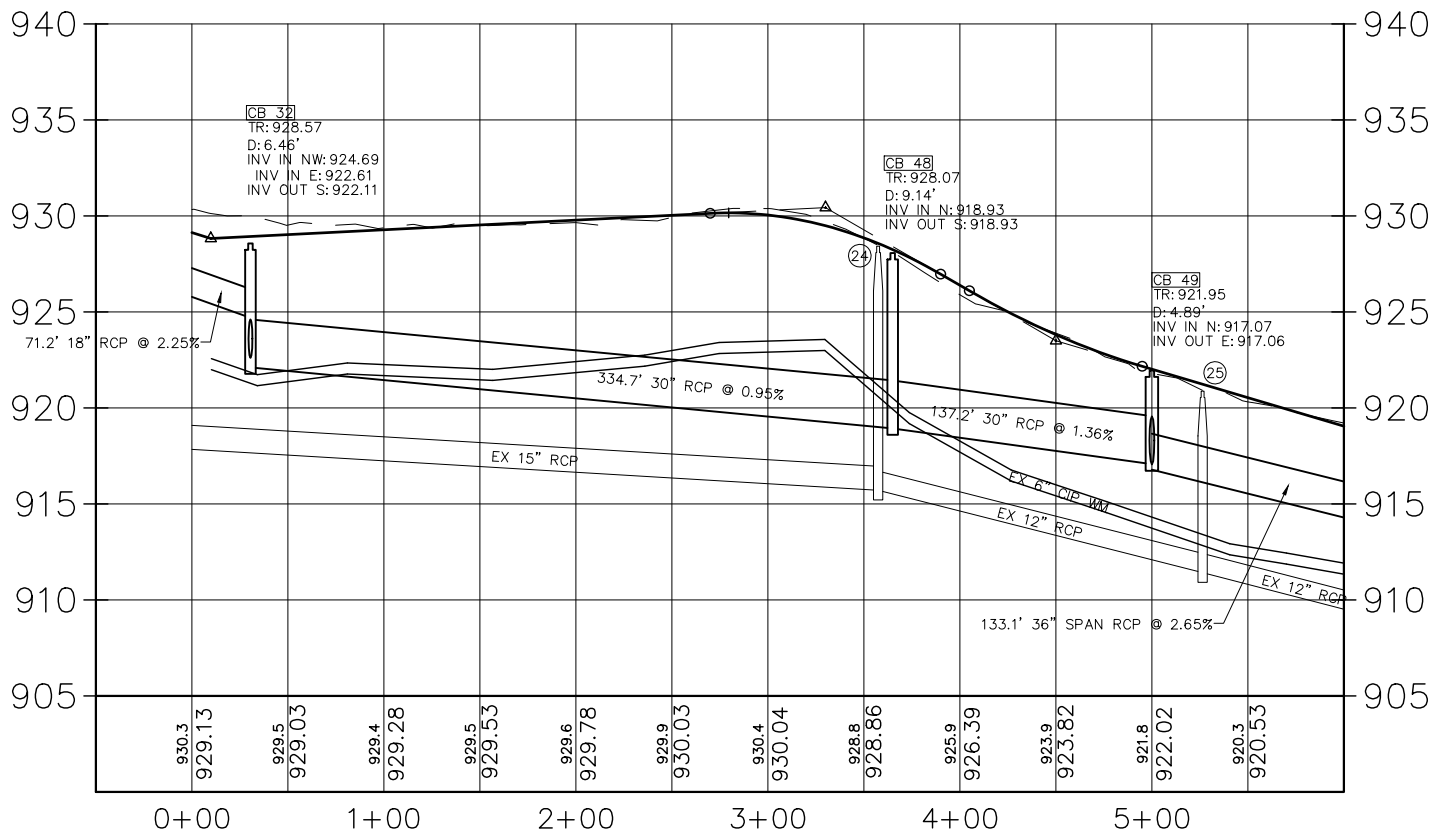

NO	DATE	BY	CKD	APPR	REVISION

I hereby certify that this plan, specification or report was prepared by me or under my direct supervision and that I am a duly Licensed Professional Engineer under the laws of the State of Minnesota.

Signature: *Michael J. Payne*

Date: 3-13-18 License#: 50484



PLYMOUTH, MINNESOTA
KILMER PARK STREET
RECONSTRUCTION

STORM SEWER PLAN & PROFILE
LANCASTER LANE - 0+00 - 6+00

STATE AID PROJECT NO.	DRAWN BY	DATE
COUNTY PROJECT NO.	M. PAYNE	2-18
CITY PROJECT NO.	DESIGNED BY	2-18
ST189001.001	M. PAYNE	2-18
	CHECKED BY	2-18
	M. PAYNE	2-18
	REVIEWED BY	2-18
	J. RENNEBERG	2-18




SHEET
48
OF
106

- LEGEND**
- LIMITS OF CONSTRUCTION
 - EXISTING STORM SEWER / CULVERT
 - PROPOSED STORM SEWER
 - EXISTING SANITARY SEWER
 - EXISTING WATER MAIN
 - PROPOSED WATER MAIN
 - PROPOSED SUBSURFACE DRAIN
 - SURFACE FLOW DIRECTION
 - EXISTING CATCH BASIN
 - EXISTING STORM SEWER MANHOLE
 - △ EXISTING APRON
 - ⊗ EXISTING STRUCTURE NUMBER
 - PROPOSED CATCH BASIN
 - ⊗ PROPOSED STORM SEWER MANHOLE
 - △ PROPOSED STORM SEWER APRON
 - xxx PROPOSED STRUCTURE NUMBER
 - ⊗ EXISTING SANITARY SEWER MANHOLE
 - ⊗ EXISTING HYDRANT
 - ⊗ PROPOSED HYDRANT
 - ⊗ EXISTING GATE VALVE
 - ⊗ PROPOSED GATE VALVE
 - ⊗ PROPOSED YARD DRAIN

- GENERAL NOTES:**
- SEE EXISTING STRUCTURE SCHEDULE SHEET 41 FOR ADDITIONAL WORK TO EXISTING STRUCTURES.
 - PROPOSED STORM SEWER LATERAL PROFILES SHOWN ON SHEETS 52-54.
 - SEE SHEETS 55-57 FOR DITCH GRADING PLANS & PROFILES.

- NOTES**
- (A) CONNECT TO EXISTING STORM SEWER.
 - (B) CONNECT TO EXISTING DRAINAGE STRUCTURE.
 - (C) INSTALL CULVERT. SEE SHEET 41.
 - (D) INSTALL YARD DRAIN BOX.
 - (E) RIP RAP / SEE DETAIL SHEET 7.
 - (F) INSTALL DRAIN BASIN. SEE DETAIL SHEET 15 & STRUCTURE SCHEDULE SHEETS 42-43.

HYDRODYNAMIC SEPARATOR:
CB 51 SHALL BE SITE OF PROPOSED HYDRODYNAMIC SEPARATOR SITE 1. SEE PROJECT SPECIFICATIONS FOR INFORMATION.

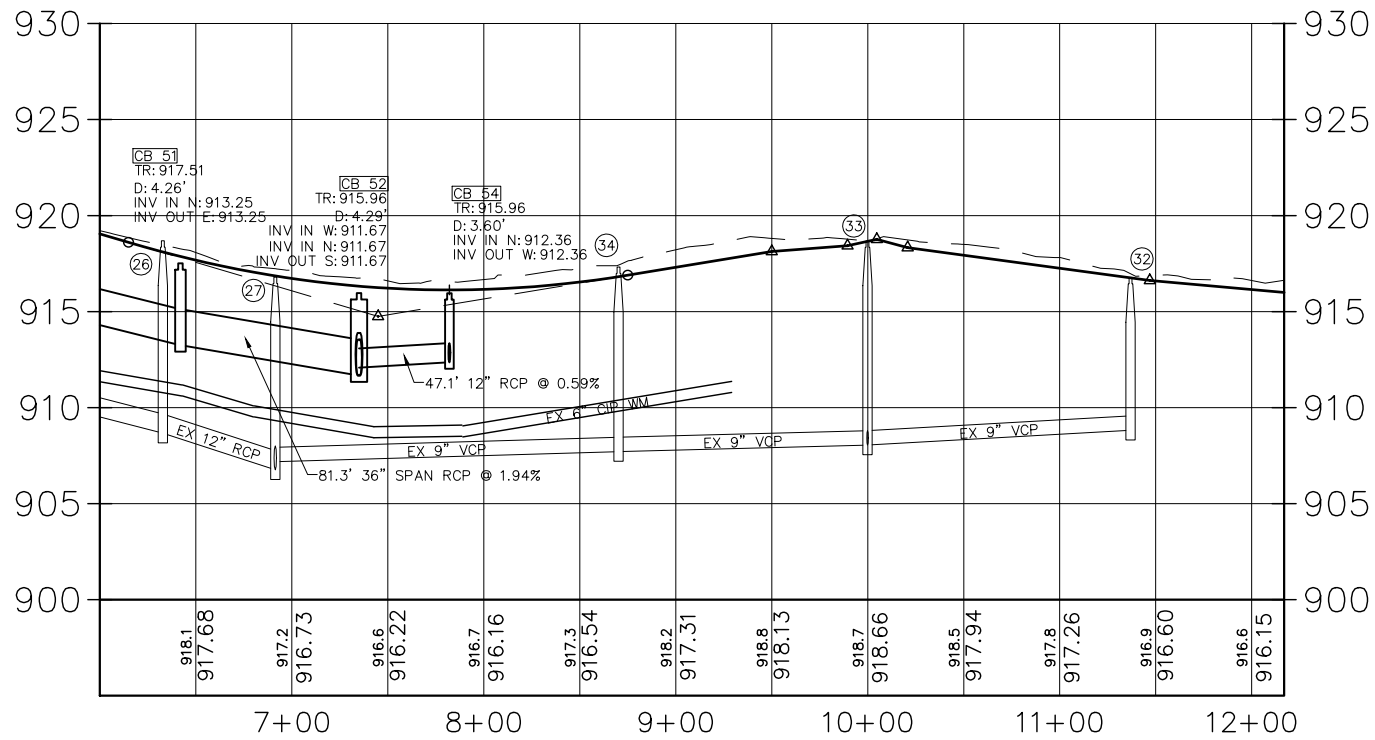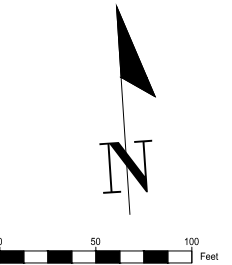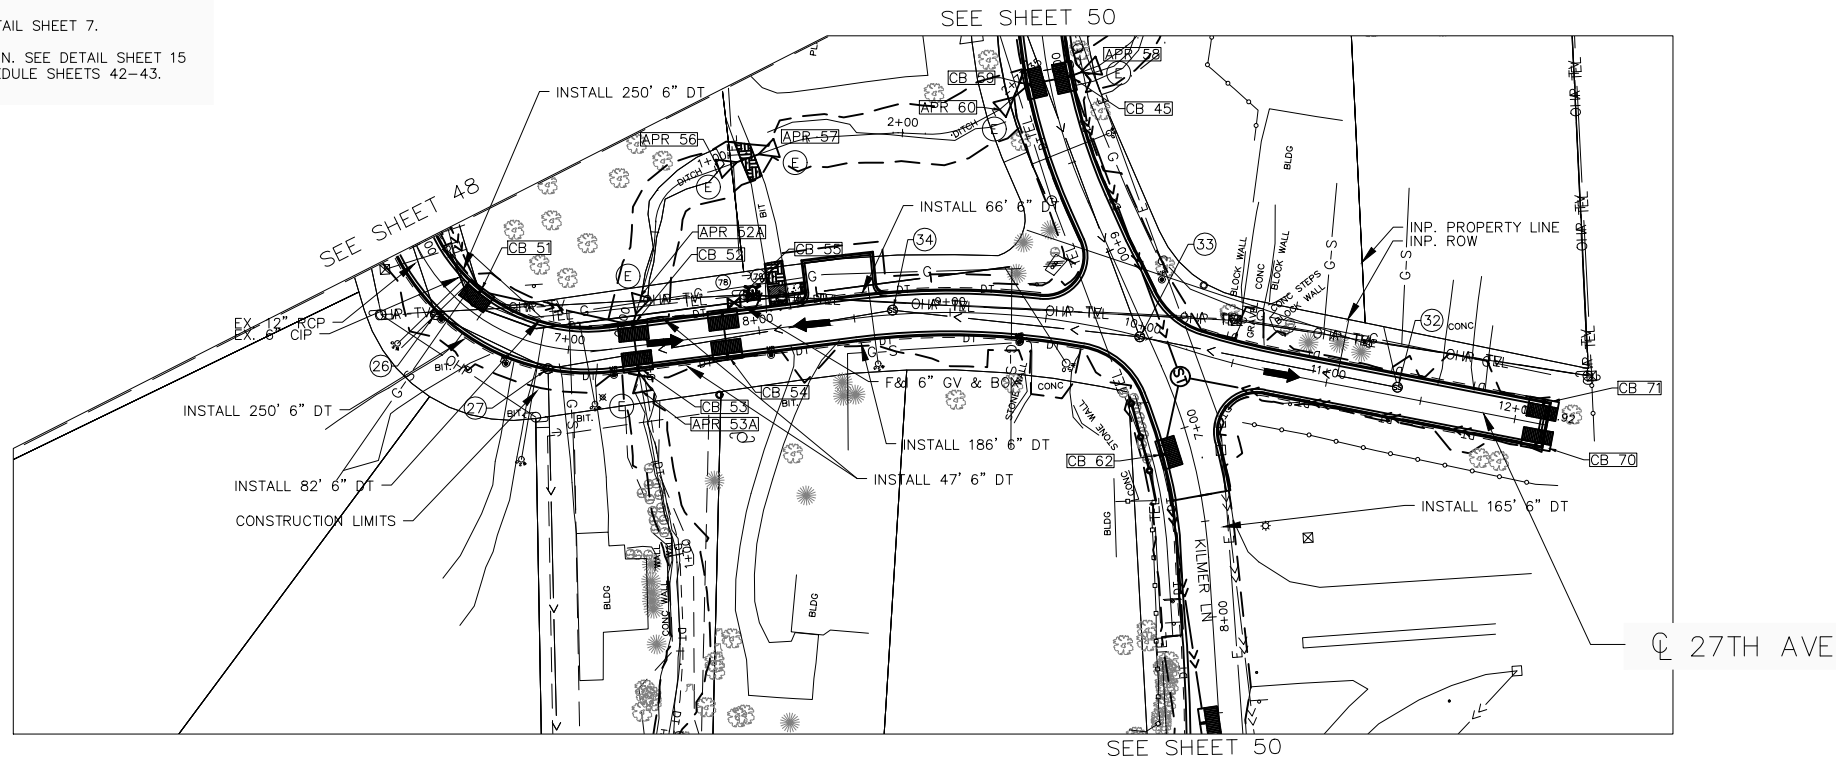

NO	DATE	BY	CKD	APPR	REVISION

I hereby certify that this plan, specification or report was prepared by me or under my direct supervision and that I am a duly Licensed Professional Engineer under the laws of the State of Minnesota.

Signature: *Michael J. Payne*

Date: 3-13-18 License#: 50484



PLYMOUTH, MINNESOTA
KILMER PARK STREET
RECONSTRUCTION

STORM SEWER PLAN & PROFILE
27TH AVE - 6+00 - 12+16.92

STATE AID PROJECT NO.	DRAWN BY M. PAYNE	DATE 2-18
COUNTY PROJECT NO.	DESIGNED BY M. PAYNE	2-18
CITY PROJECT NO.	CHECKED BY M. PAYNE	2-18
ST189001.001	REVIEWED BY J. RENNEBERG	2-18



SHEET
49
OF
106

LEGEND

- LIMITS OF CONSTRUCTION
- EXISTING STORM SEWER / CULVERT
- PROPOSED STORM SEWER
- EXISTING SANITARY SEWER
- EXISTING WATER MAIN
- PROPOSED WATER MAIN
- PROPOSED SUBSURFACE DRAIN
- SURFACE FLOW DIRECTION
- EXISTING CATCH BASIN
- EXISTING STORM SEWER MANHOLE
- △ EXISTING APRON
- ⊗ EXISTING STRUCTURE NUMBER
- ⊗ PROPOSED CATCH BASIN
- ⊗ PROPOSED STORM SEWER MANHOLE
- ⊗ PROPOSED STORM SEWER APRON
- ⊗ PROPOSED STRUCTURE NUMBER
- ⊗ EXISTING SANITARY SEWER MANHOLE
- ⊗ EXISTING HYDRANT
- ⊗ PROPOSED HYDRANT
- ⊗ EXISTING GATE VALVE
- ⊗ PROPOSED GATE VALVE
- ⊗ PROPOSED YARD DRAIN

- GENERAL NOTES:
1. SEE EXISTING STRUCTURE SCHEDULE SHEET 41 FOR ADDITIONAL WORK TO EXISTING STRUCTURES.
 2. PROPOSED STORM SEWER LATERAL PROFILES SHOWN ON SHEETS 52-54.
 3. SEE SHEETS 55-57 FOR DITCH GRADING PLANS & PROFILES
 4. CONTRACTOR IS TO KEEP TH 169 RAMPS OPEN DURING CONSTRUCTION UNLESS APPROVED BY ENGINEER AND MNDOT. CONTRACTOR SHALL OBTAIN ALL NECESSARY PERMITTING.

- NOTES
- (A) CONNECT TO EXISTING STORM SEWER.
 - (B) CONNECT TO EXISTING DRAINAGE STRUCTURE.
 - (C) INSTALL CULVERT. SEE SHEET 41.
 - (D) INSTALL YARD DRAIN BOX.
 - (E) RIP RAP / SEE DETAIL SHEET 7.
 - (F) INSTALL DRAIN BASIN. SEE DETAIL SHEET 15 & STRUCTURE SCHEDULE SHEETS 42-43.

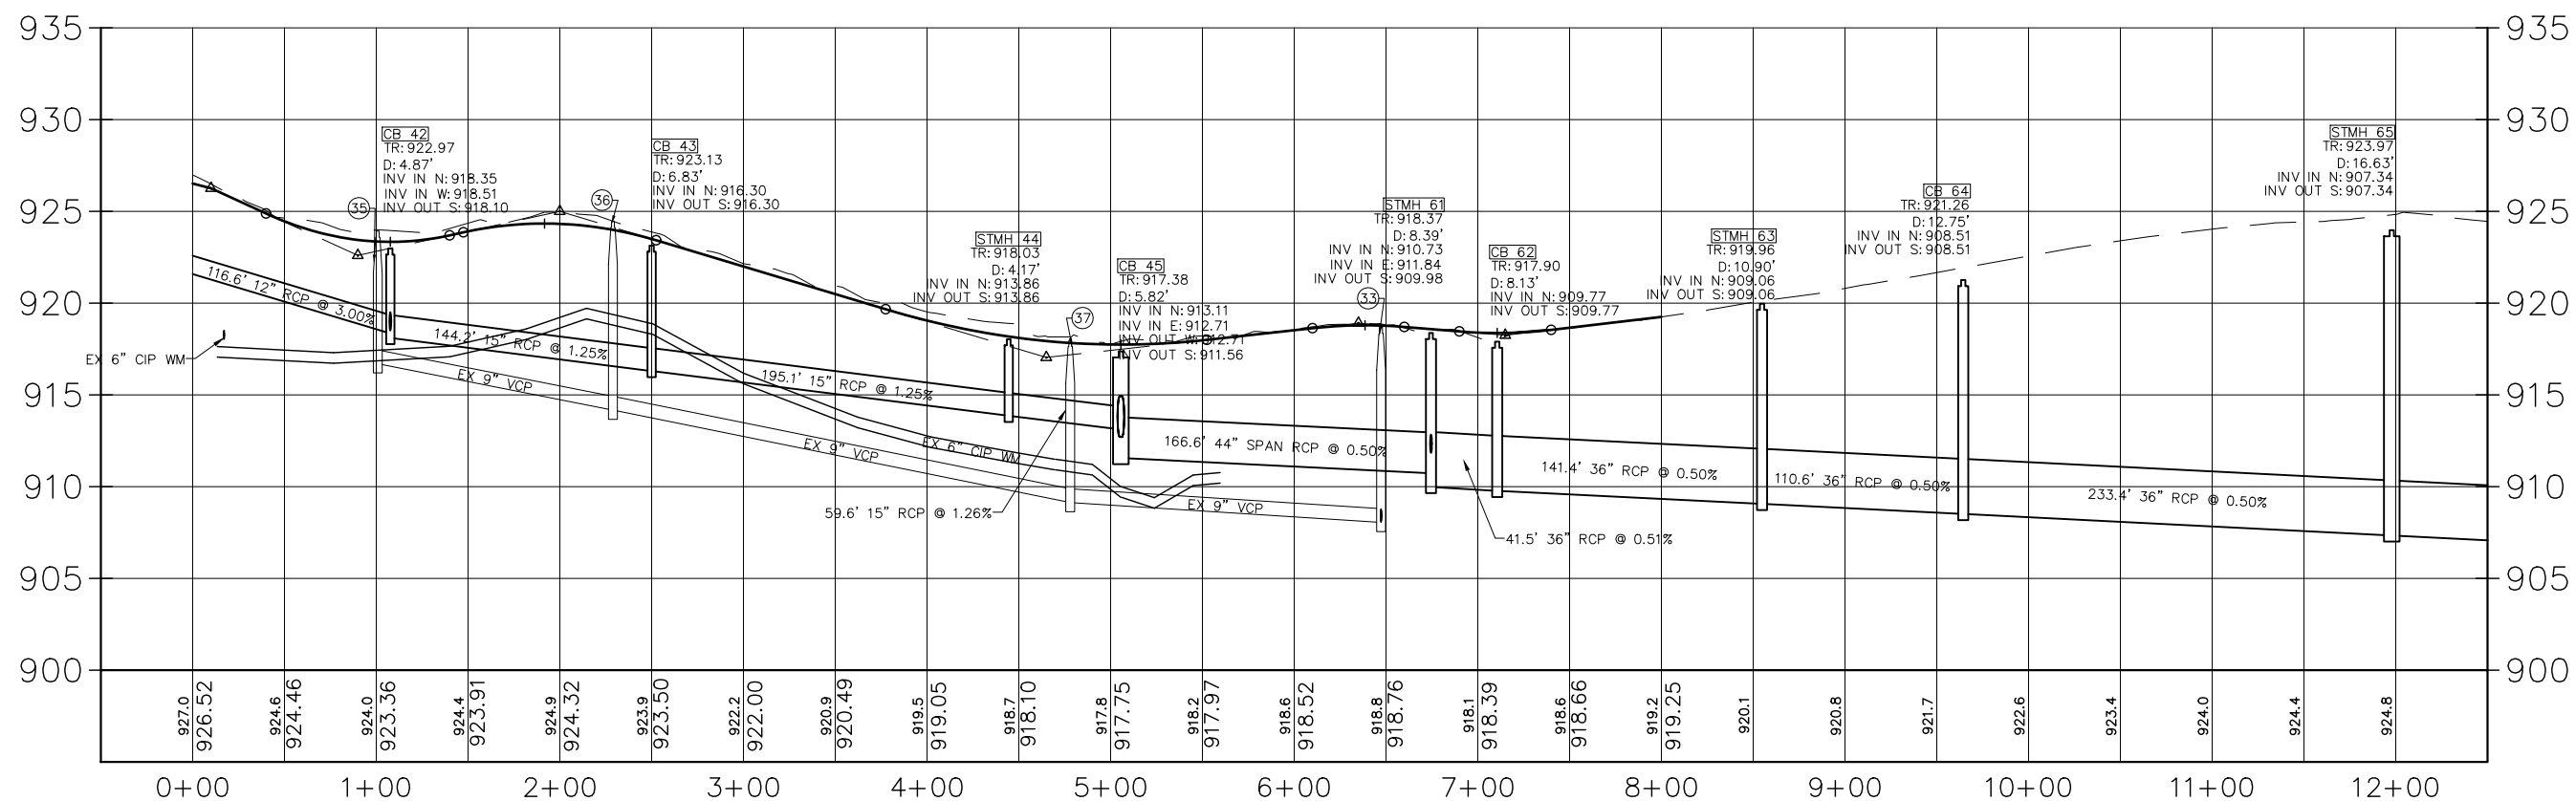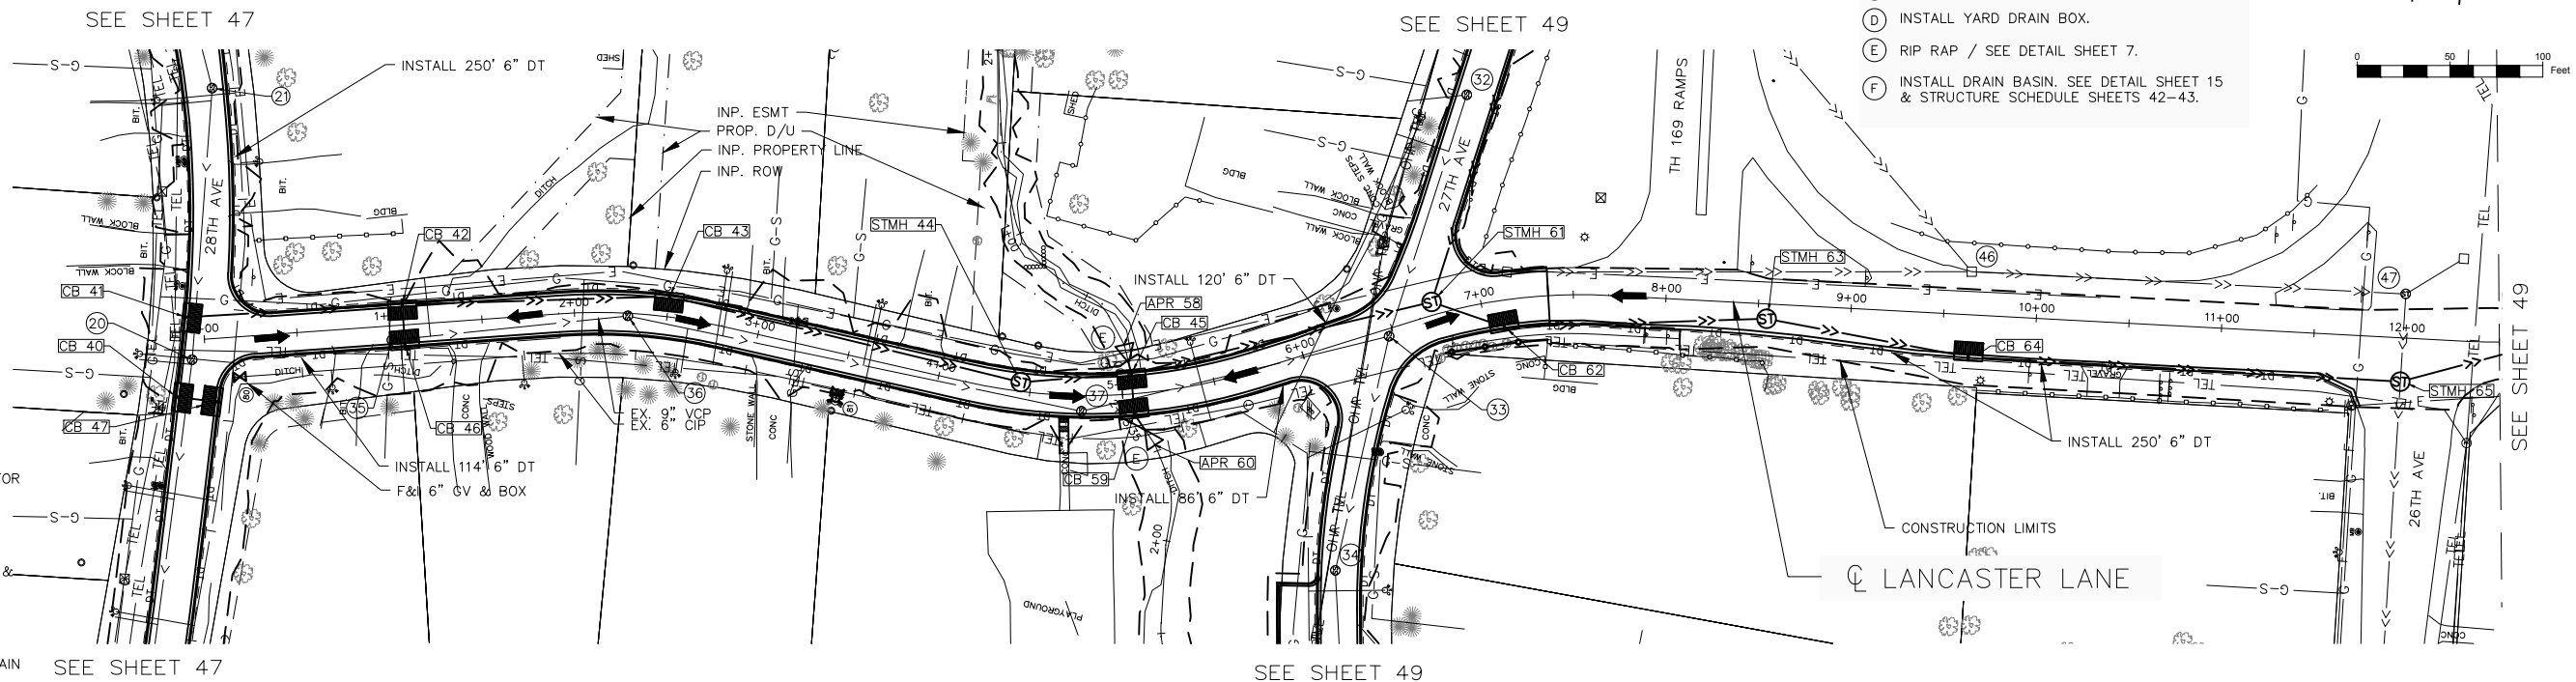


NO	DATE	BY	CKD	APPR	REVISION

I hereby certify that this plan, specification or report was prepared by me or under my direct supervision and that I am a duly Licensed Professional Engineer under the laws of the State of Minnesota.

Signature: *Michael J. Payne*

Date: 3-13-18 License#: 50484

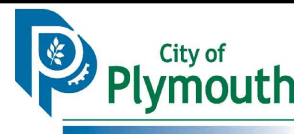

PLYMOUTH, MINNESOTA
KILMER PARK STREET
RECONSTRUCTION

STORM SEWER PLAN & PROFILE
KILMER LANE - 0+00 - 12+50

STATE AID PROJECT NO.	DRAWN BY	DATE
	M. PAYNE	2-18
COUNTY PROJECT NO.	DESIGNED BY	
	M. PAYNE	2-18
CITY PROJECT NO.	CHECKED BY	
ST189001.001	M. PAYNE	2-18
	REVIEWED BY	
	J. RENNEBERG	2-18



SHEET
50
OF
106

NOTES

- (A) CONNECT TO EXISTING STORM SEWER.
- (B) CONNECT TO EXISTING DRAINAGE STRUCTURE.
- (C) INSTALL CULVERT. SEE SHEET 41.
- (D) INSTALL YARD DRAIN BOX.
- (E) RIP RAP / SEE DETAIL SHEET 7.
- (F) INSTALL DRAIN BASIN. SEE DETAIL SHEET 15 & STRUCTURE SCHEDULE SHEETS 42-43.

Plan view of Kilmer Lane showing construction limits, property lines, and utility locations. The drawing includes stationing from 13+00 to 19+59.06. Key features include:

- Construction Limits:** Indicated by dashed lines and arrows, with a note "CONSTRUCTION LIMITS PROTECT FENCE".
- Property Lines:** Labeled "INP. ROW" and "INP. PROPERTY LINE".
- Utilities:**
 - Water Mains: STMH 66, CB 67, CB 69, CB 68.
 - Gas Lines: 58, 54.
 - Other: TEL (Telephone), DT (Drainage), F (Fire).
- Access:** A note "COORDINATE ACCESS W/ RESIDENT" points to a specific location on the lane.
- Intersections:** The lane intersects with 25th Ave.
- Sheet Reference:** "SEE SHEET 50" is noted at the left end of the drawing.

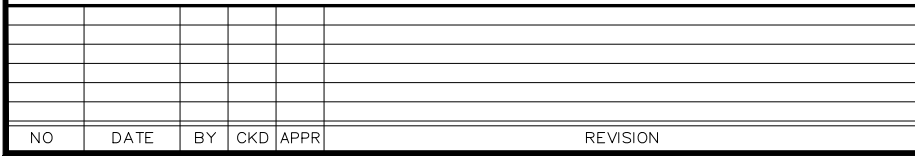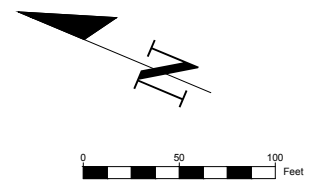

City of
Plymouth


STORM SEWER PLAN & PROFILE

KILMER LANE - 12+50 - 19+59.06


STATE AID PROJECT NO. -----	DRAWN BY <u>M. PAYNE</u>	DATE <u>2-18</u>
COUNTY PROJECT NO. -----	DESIGNED BY <u>M. PAYNE</u>	<u>2-18</u>
CITY PROJECT NO. -----	CHECKED BY <u>M. PAYNE</u>	<u>2-18</u>
<u>ST189001.001</u>	REVIEWED BY <u>J. RENNEBERG</u>	<u>2-18</u>

SHEET
51
OF
106


EX CB 40 – EX CB 38 PROFILE

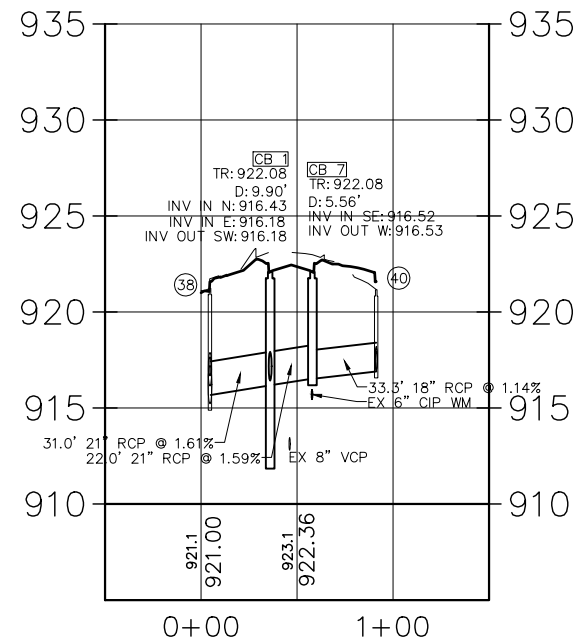


CB 9 – CB 8 PROFILE

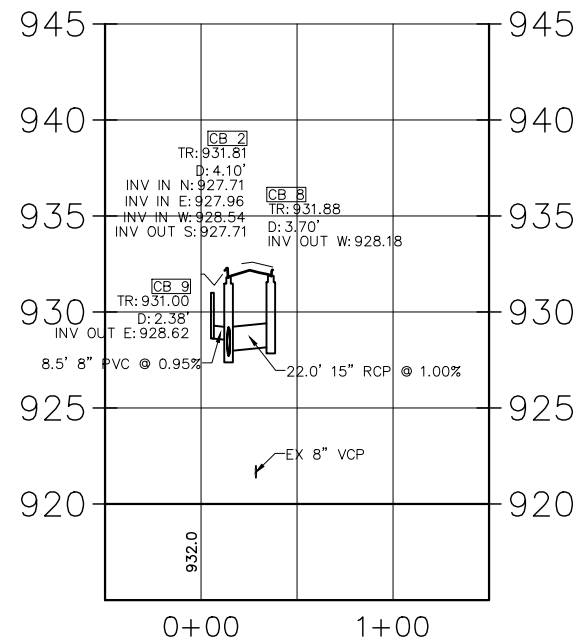


CB 11 – CB 3 PROFILE

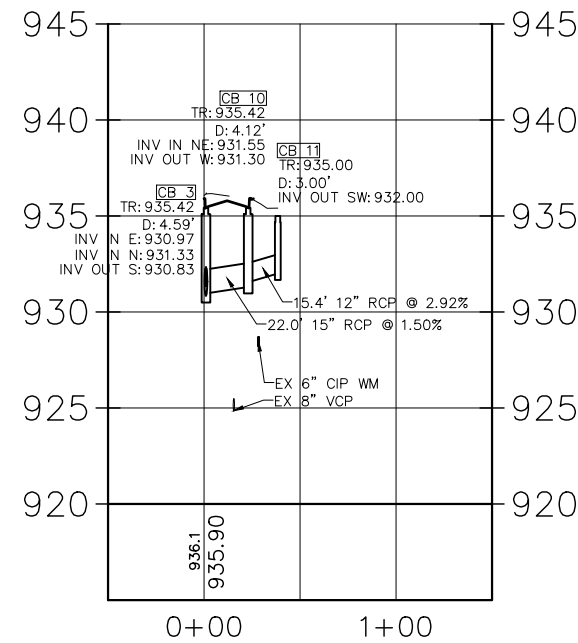


CB 6 – CB 4 PROFILE

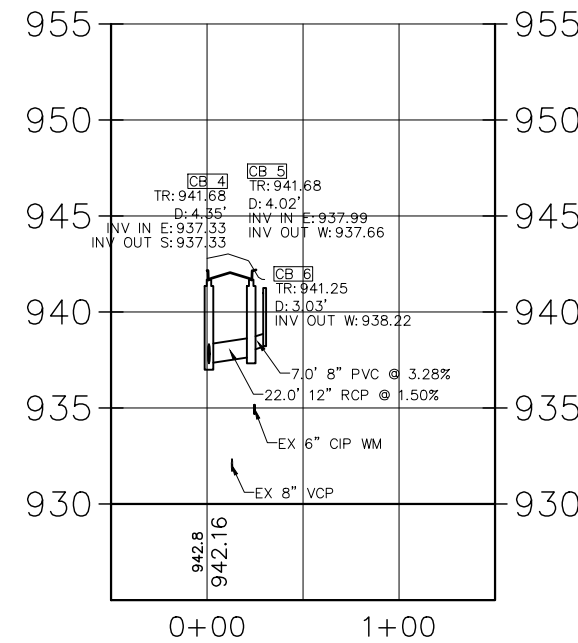


Nathan Lane (South) PROFILE

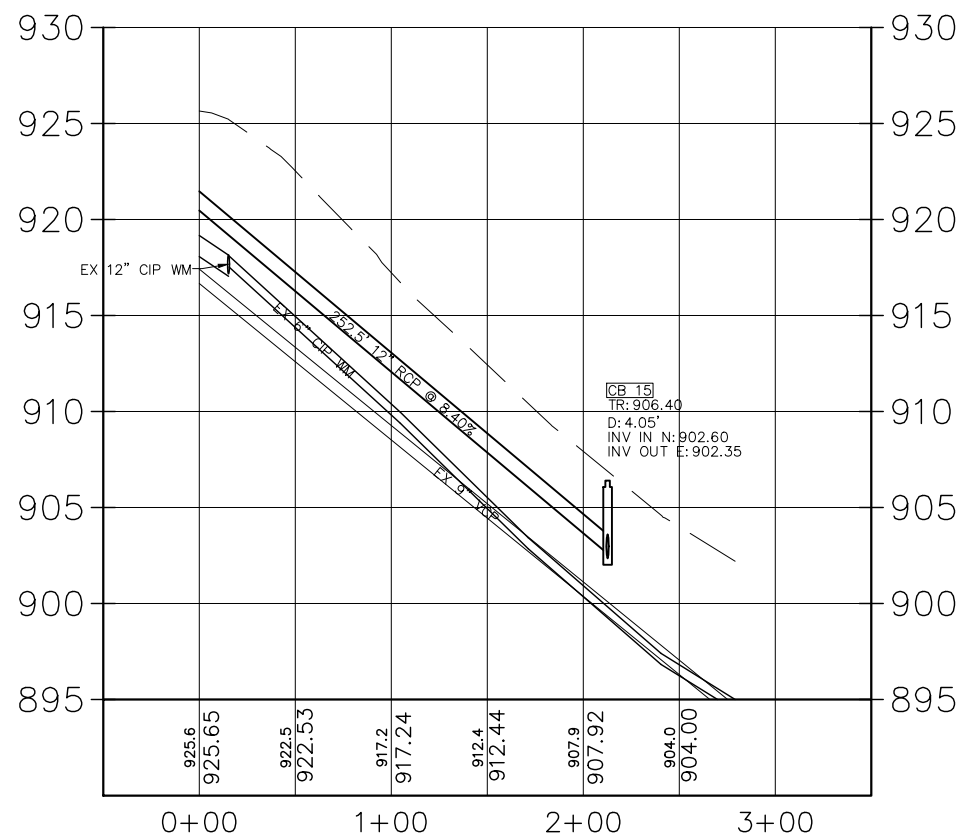


CB 19 – CB 16 PROFILE

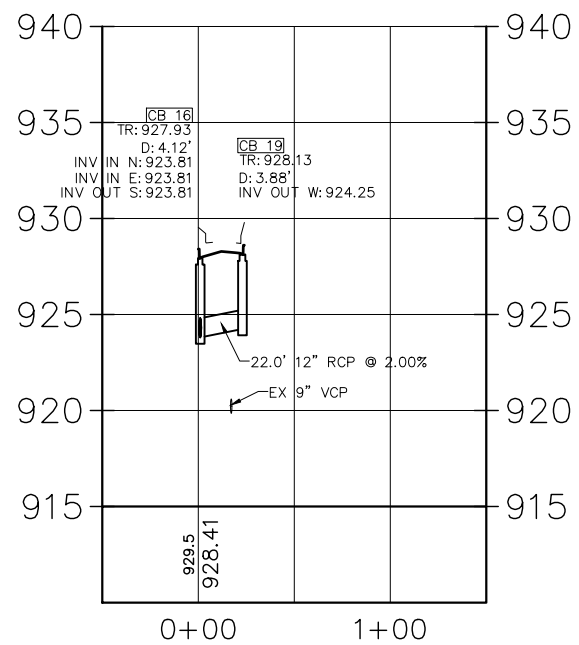

CB 18 – CB 17 PROFILE

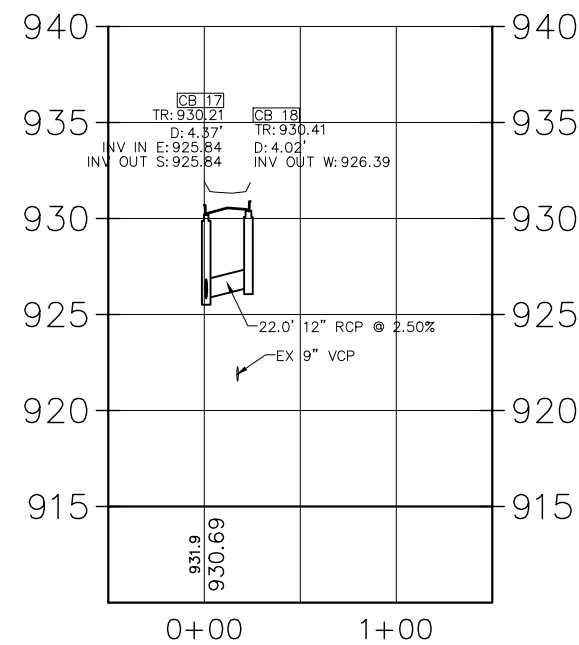

CB 15 – APR 13 PROFILE

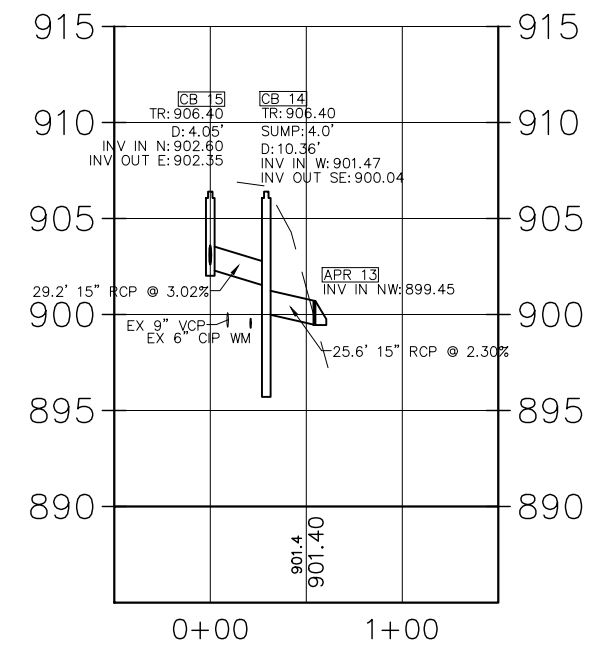


NO	DATE	BY	CKD	APPR	REVISION

I hereby certify that this plan, specification or report was prepared by me or under my direct supervision and that I am a duly Licensed Professional Engineer under the laws of the State of Minnesota.

Signature: *[Signature]*
MICHAEL J. PAYNE

Date: 3-13-18 License#: 50484

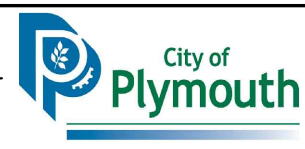


PLYMOUTH, MINNESOTA
KILMER PARK STREET
RECONSTRUCTION

STORM SEWER
PROFILES


STATE AID PROJECT NO.	DRAWN BY	DATE
COUNTY PROJECT NO.	M. PAYNE	2-18
CITY PROJECT NO.	DESIGNED BY	
ST189001.001	M. PAYNE	2-18
	CHECKED BY	
	M. PAYNE	2-18
	REVIEWED BY	
	J. RENNEBERG	2-18

SHEET
52
OF
106


CB 24 – CB 21 PROFILE

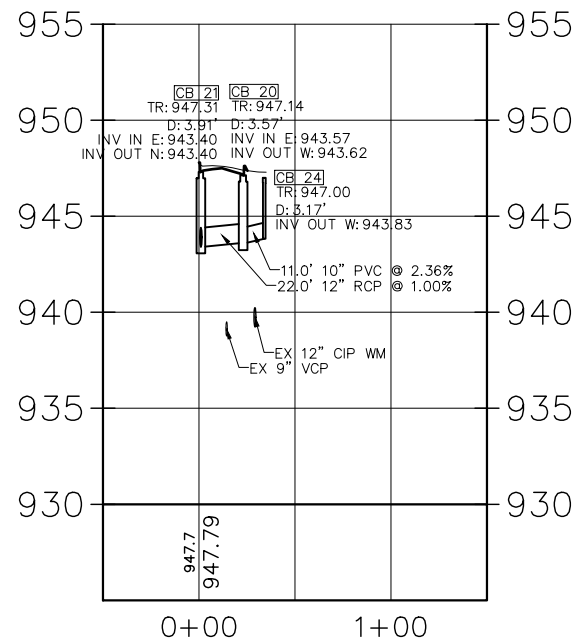


CB 25 – CB 27 PROFILE

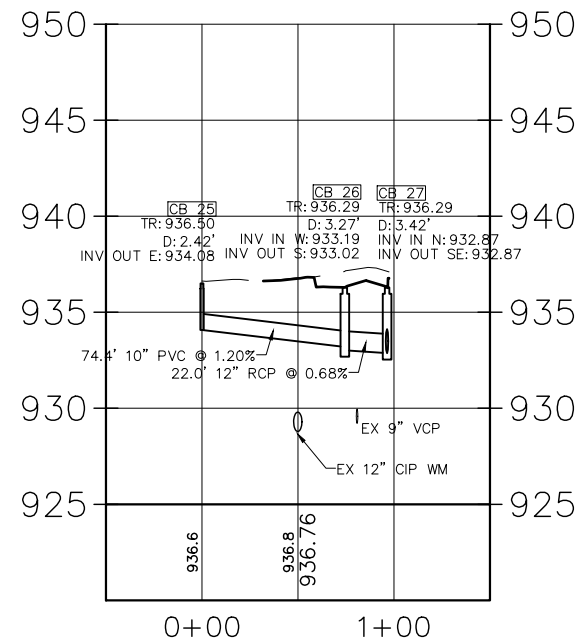


CB 28 – STMH 23 PROFILE

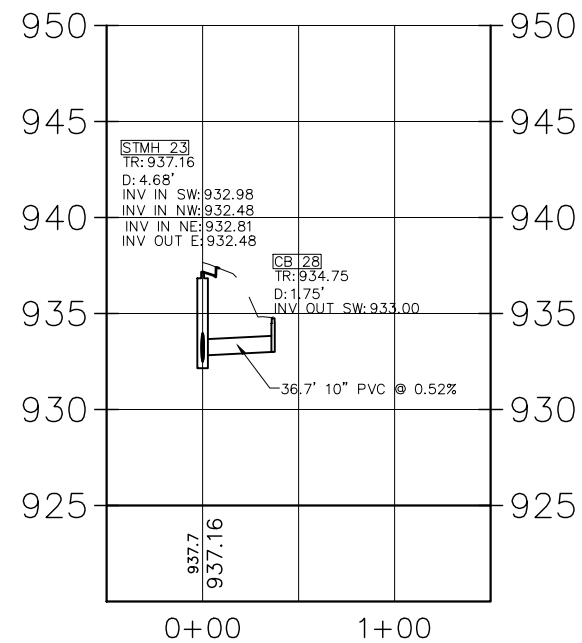


CB 38 – CB 30 PROFILE

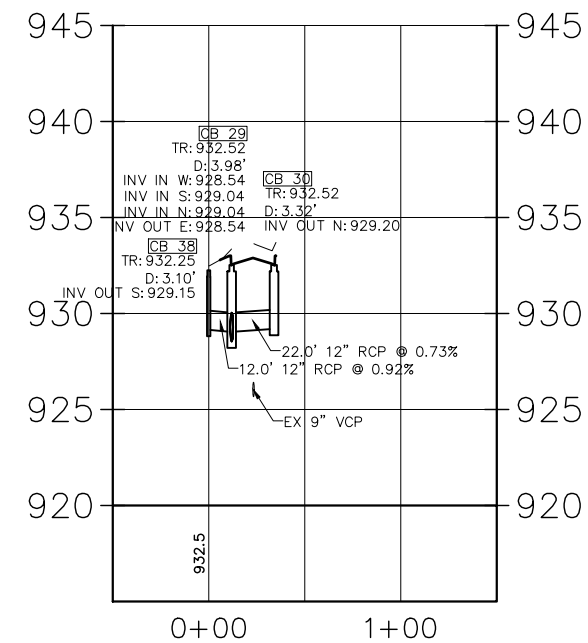


STMH 37 – STMH 35 PROFILE

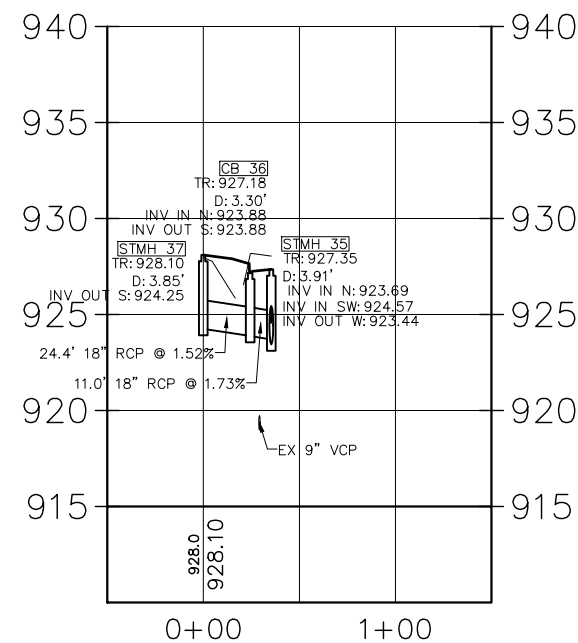


CB 47 – CB 40 PROFILE

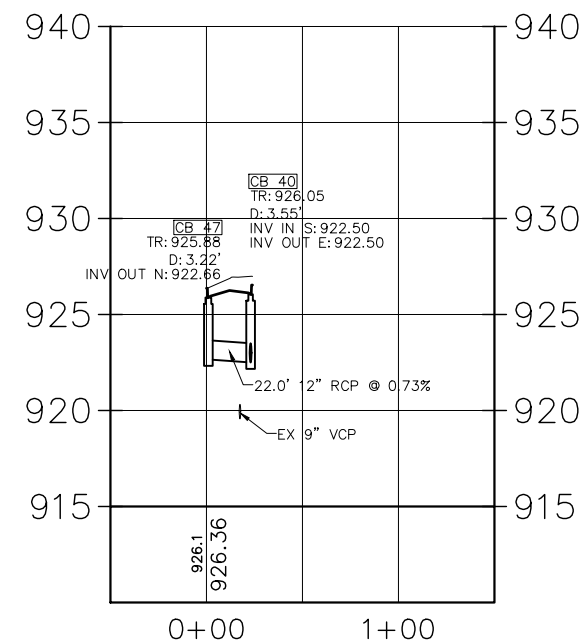

STMH 34 – CB 32 PROFILE

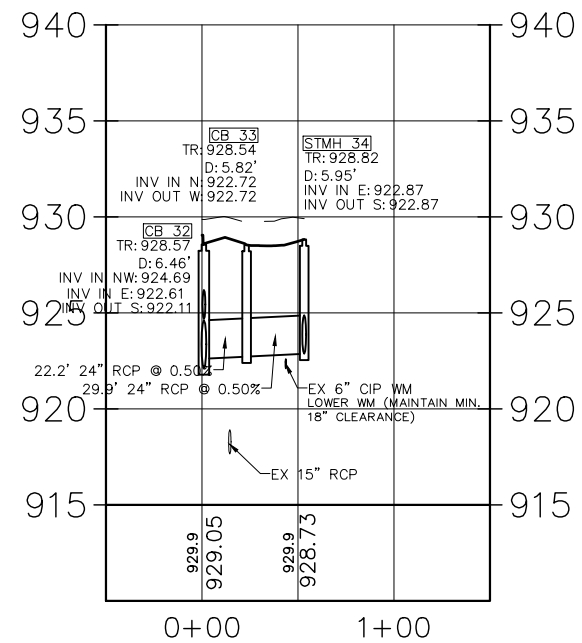

CB 49 – CB 50 PROFILE

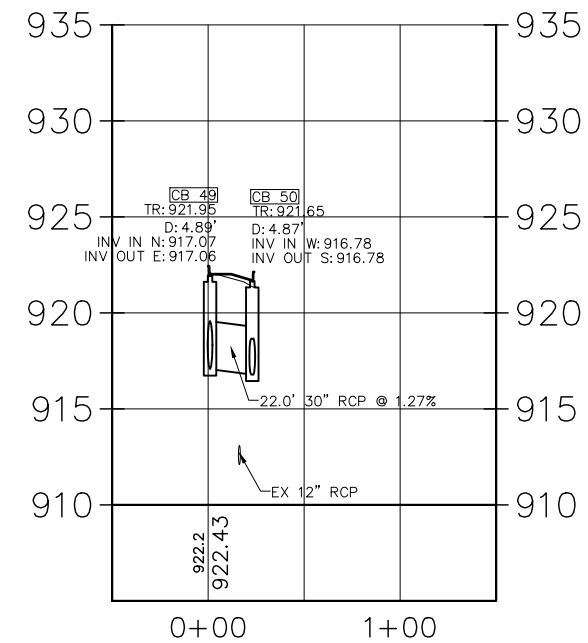


NO	DATE	BY	CKD	APPR	REVISION

I hereby certify that this plan, specification or report was prepared by me or under my direct supervision and that I am a duly Licensed Professional Engineer under the laws of the State of Minnesota.

Signature: *[Signature]*

Michael J. Payne

Date: 3-13-18 License#: 50484

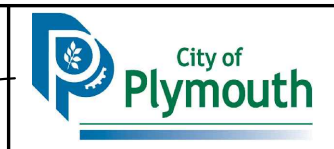


PLYMOUTH, MINNESOTA
KILMER PARK STREET
RECONSTRUCTION

STORM SEWER
PROFILES


STATE AID PROJECT NO.	DRAWN BY	DATE
COUNTY PROJECT NO.	M. PAYNE	2-18
CITY PROJECT NO.	DESIGNED BY	
ST189001.001	M. PAYNE	2-18
	CHECKED BY	
	M. PAYNE	2-18
	REVIEWED BY	
	J. RENNEBERG	2-18

SHEET
53
OF
106


CB 55 – CB 54 PROFILE

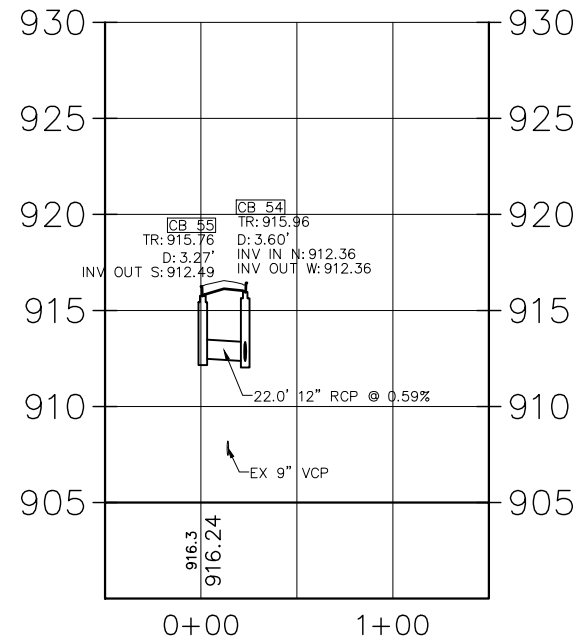


APR 52A – APR 53A PROFILE

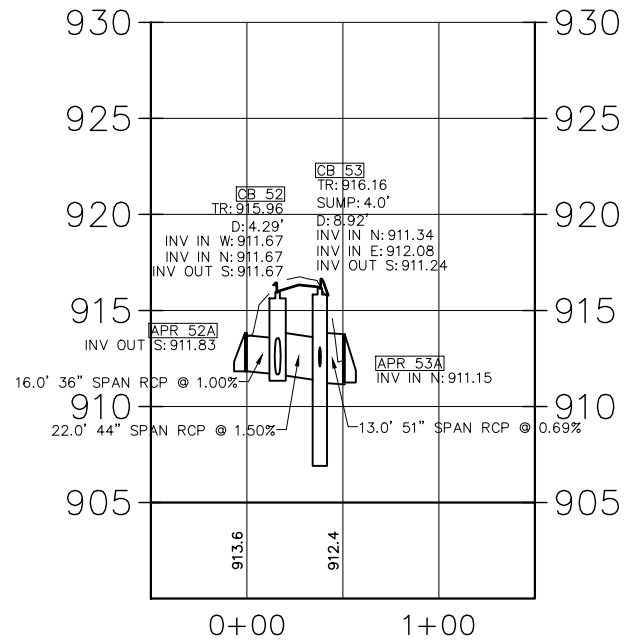


CB 71 – CB 70 PROFILE

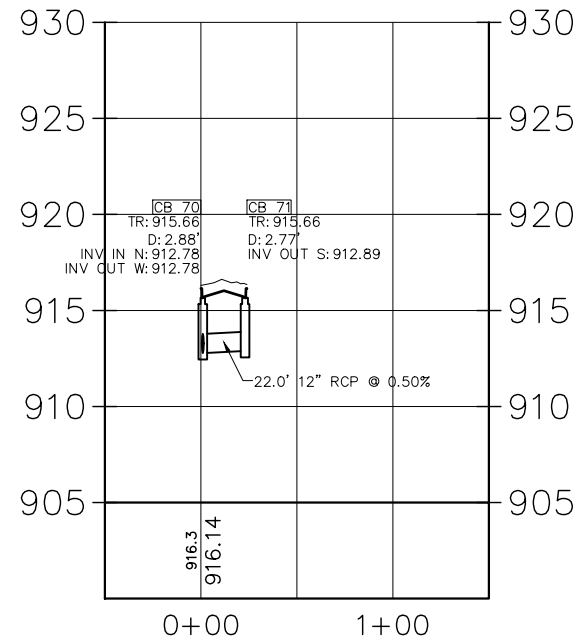


CB 46 – CB 42 PROFILE

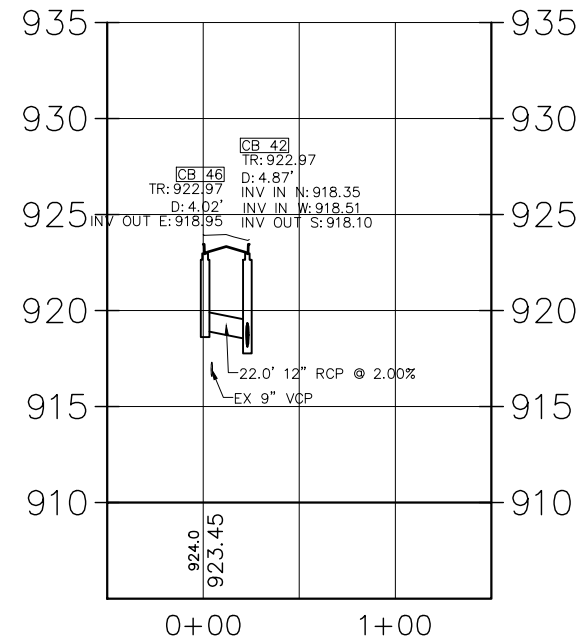


APR 60 – APR 58 PROFILE

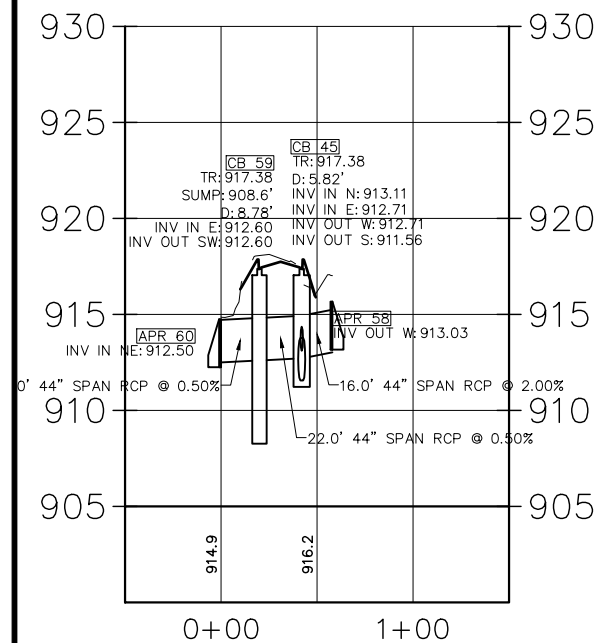


CB 69 – CB 67 PROFILE

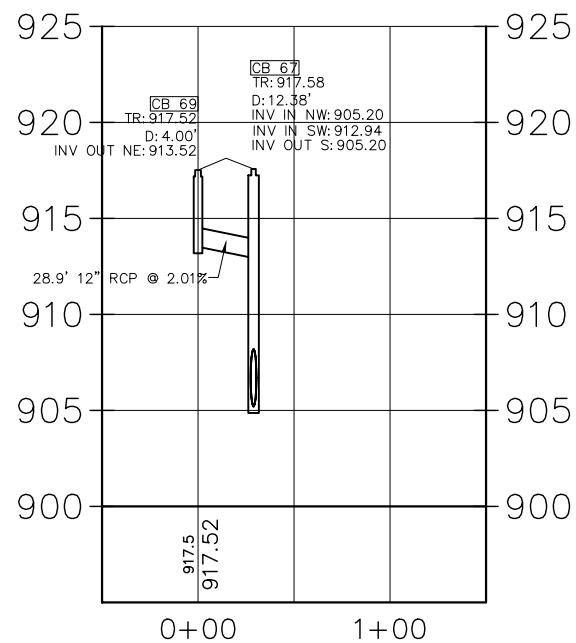

CB 68 – 54 PROFILE

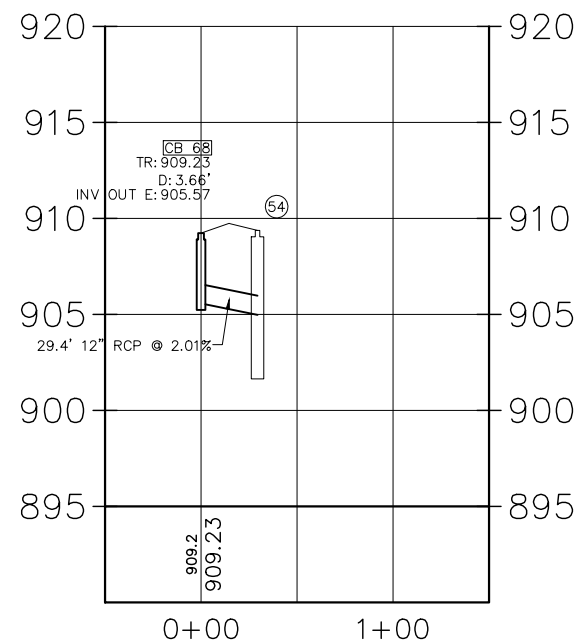

CB 72 – STMH 35 PROFILE

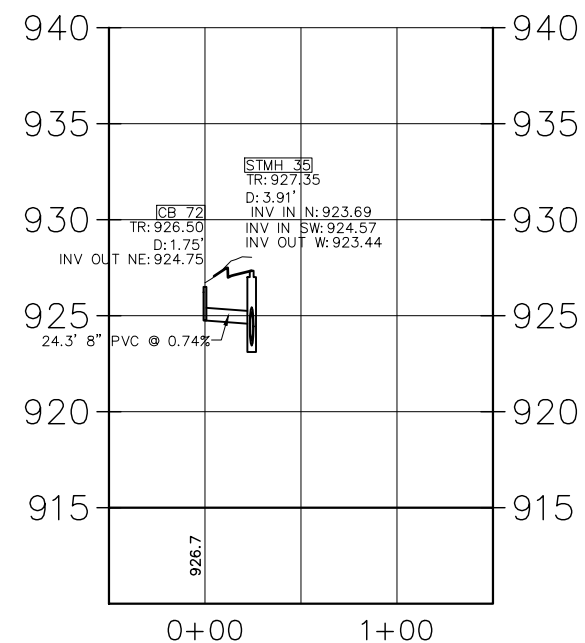


NO	DATE	BY	CKD	APPR	REVISION

I hereby certify that this plan, specification or report was prepared by me or under my direct supervision and that I am a duly Licensed Professional Engineer under the laws of the State of Minnesota.

Signature: *[Signature]*

Michael J. Payne

Date: 3-13-18 License#: 50484


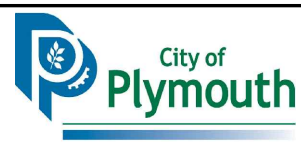


PLYMOUTH, MINNESOTA
KILMER PARK STREET
RECONSTRUCTION

STORM SEWER
PROFILES

STATE AID PROJECT NO.	DRAWN BY	DATE
COUNTY PROJECT NO.	M. PAYNE	2-18
CITY PROJECT NO.	DESIGNED BY	
	M. PAYNE	2-18
	CHECKED BY	
	M. PAYNE	2-18
	REVIEWED BY	
	J. RENNEBERG	2-18

SHEET
54
OF
106

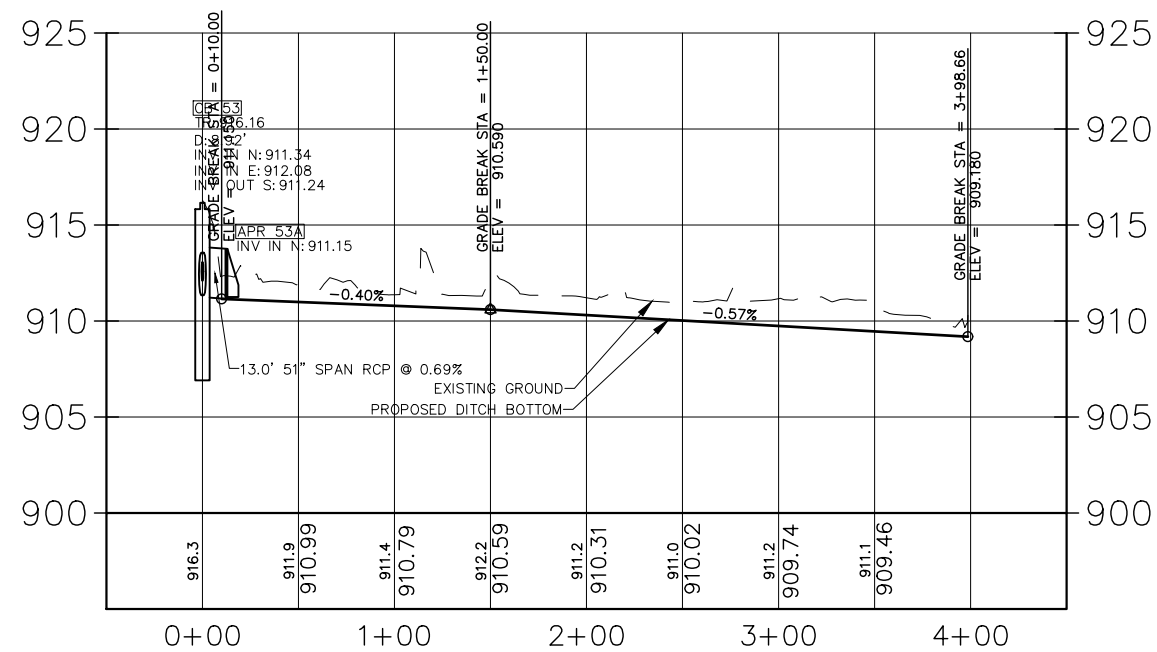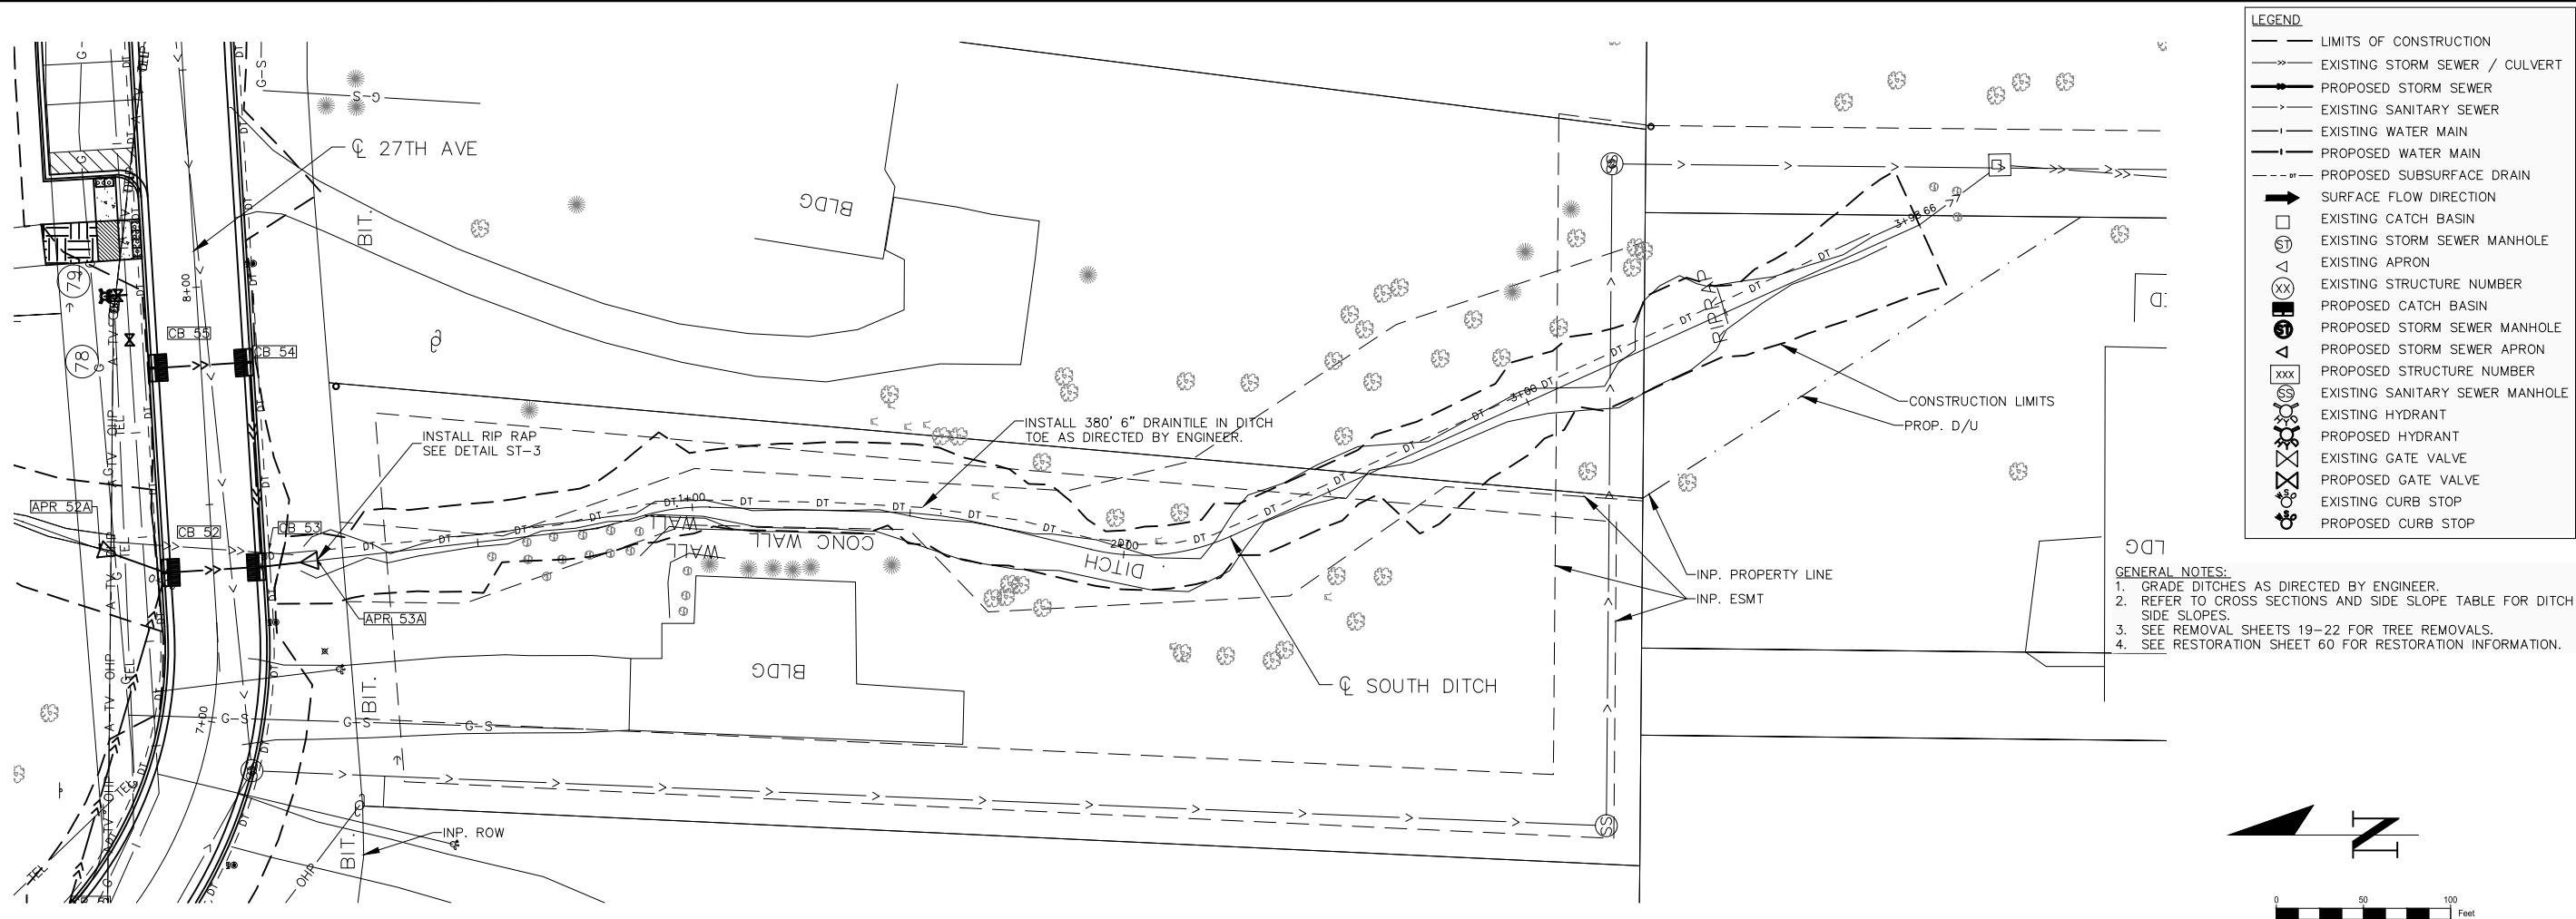

SOUTH DITCH SIDE SLOPES		
STATION	LEFT SLOPE	RIGHT SLOPE
0+10	2:1	2:1
0+55		1:1
0+95	1.5:1	
1+50		3:1*
1+75	2:1	
2+25	3:1*	

* OR FLATTER


NO	DATE	BY	CKD	APPR	REVISION

I hereby certify that this plan, specification or report was prepared by me or under my direct supervision and that I am a duly Licensed Professional Engineer under the laws of the State of Minnesota.

Signature: *M. Payne*

Michael J. Payne

Date: 3-13-18 License#: 50484

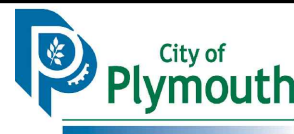


PLYMOUTH, MINNESOTA
KILMER PARK STREET
RECONSTRUCTION

DITCH DRAINAGE PLANS & PROFILES

SOUTH DITCH



STATE AID PROJECT NO.	DRAWN BY M. PAYNE	DATE 2-18
COUNTY PROJECT NO.	DESIGNED BY M. PAYNE	2-18
CITY PROJECT NO.	CHECKED BY M. PAYNE	2-18
ST189001.001	REVIEWED BY J. RENNEBERG	2-18

SHEET
55
OF
106

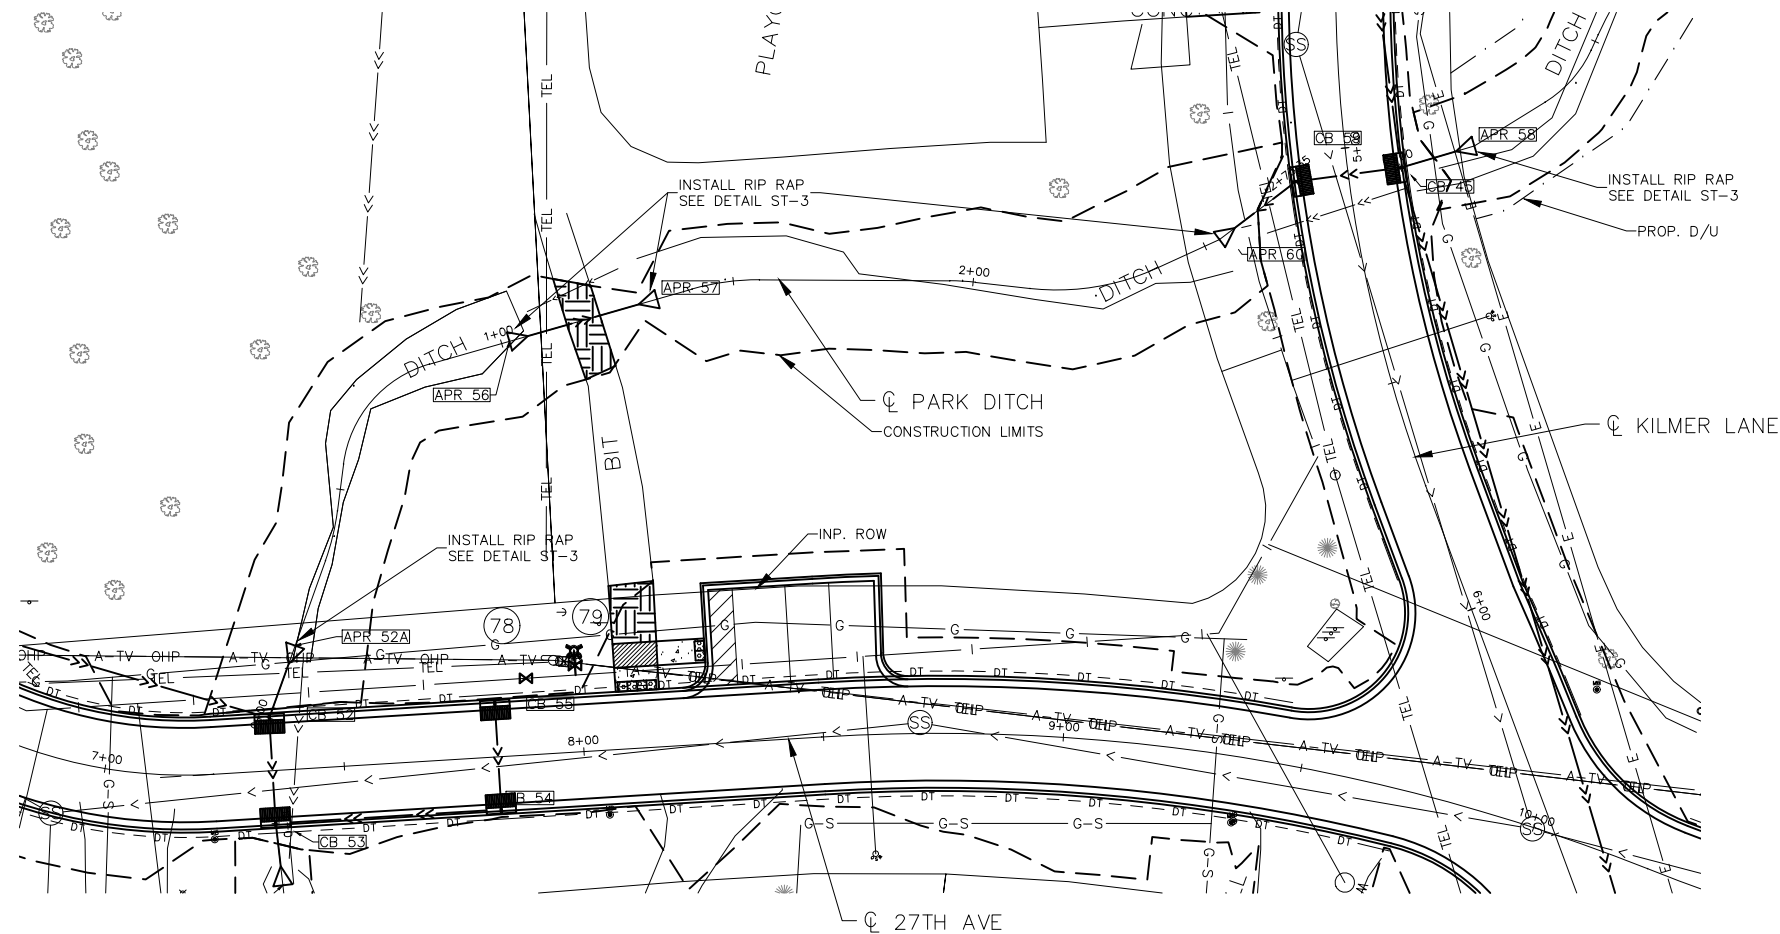

LEGEND	
	LIMITS OF CONSTRUCTION
	EXISTING STORM SEWER / CULVERT
	PROPOSED STORM SEWER
	EXISTING SANITARY SEWER
	EXISTING WATER MAIN
	PROPOSED WATER MAIN
	PROPOSED SUBSURFACE DRAIN
	SURFACE FLOW DIRECTION
	EXISTING CATCH BASIN
	EXISTING STORM SEWER MANHOLE
	EXISTING APRON
	EXISTING STRUCTURE NUMBER
	PROPOSED CATCH BASIN
	PROPOSED STORM SEWER MANHOLE
	PROPOSED STORM SEWER APRON
	PROPOSED STRUCTURE NUMBER
	EXISTING SANITARY SEWER MANHOLE
	EXISTING HYDRANT
	PROPOSED HYDRANT
	EXISTING GATE VALVE
	PROPOSED GATE VALVE
	EXISTING CURB STOP
	PROPOSED CURB STOP

- GENERAL NOTES:
1. GRADE DITCHES AS DIRECTED BY ENGINEER.
 2. REFER TO CROSS SECTIONS AND DETAIL FOR DITCH SIDE SLOPES.
 3. SEE REMOVAL SHEETS 19-22 FOR TREE REMOVALS.
 4. SEE RESTORATION SHEET 60 FOR RESTORATION INFORMATION.

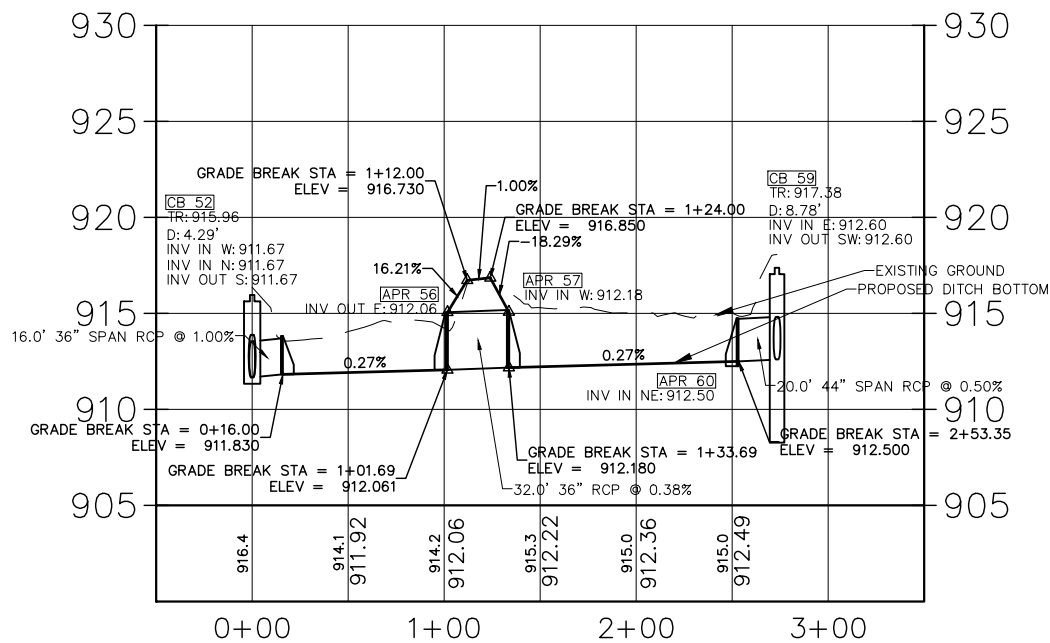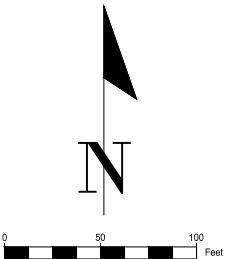


NO	DATE	BY	CKD	APPR	REVISION

I hereby certify that this plan, specification or report was prepared by me or under my direct supervision and that I am a duly Licensed Professional Engineer under the laws of the State of Minnesota.

Signature:

Michael J. Payne

Date: 3-13-18 License#: 50484

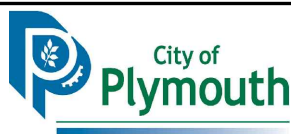


PLYMOUTH, MINNESOTA
KILMER PARK STREET
RECONSTRUCTION

DITCH DRAINAGE PLANS & PROFILES

PARK DITCH



STATE AID PROJECT NO.	DRAWN BY	DATE
	M. PAYNE	2-18
COUNTY PROJECT NO.	DESIGNED BY	
	M. PAYNE	2-18
	CHECKED BY	
	M. PAYNE	2-18
CITY PROJECT NO.	REVIEWED BY	
ST189001.001	J. RENNEBERG	2-18

SHEET
56
OF
106

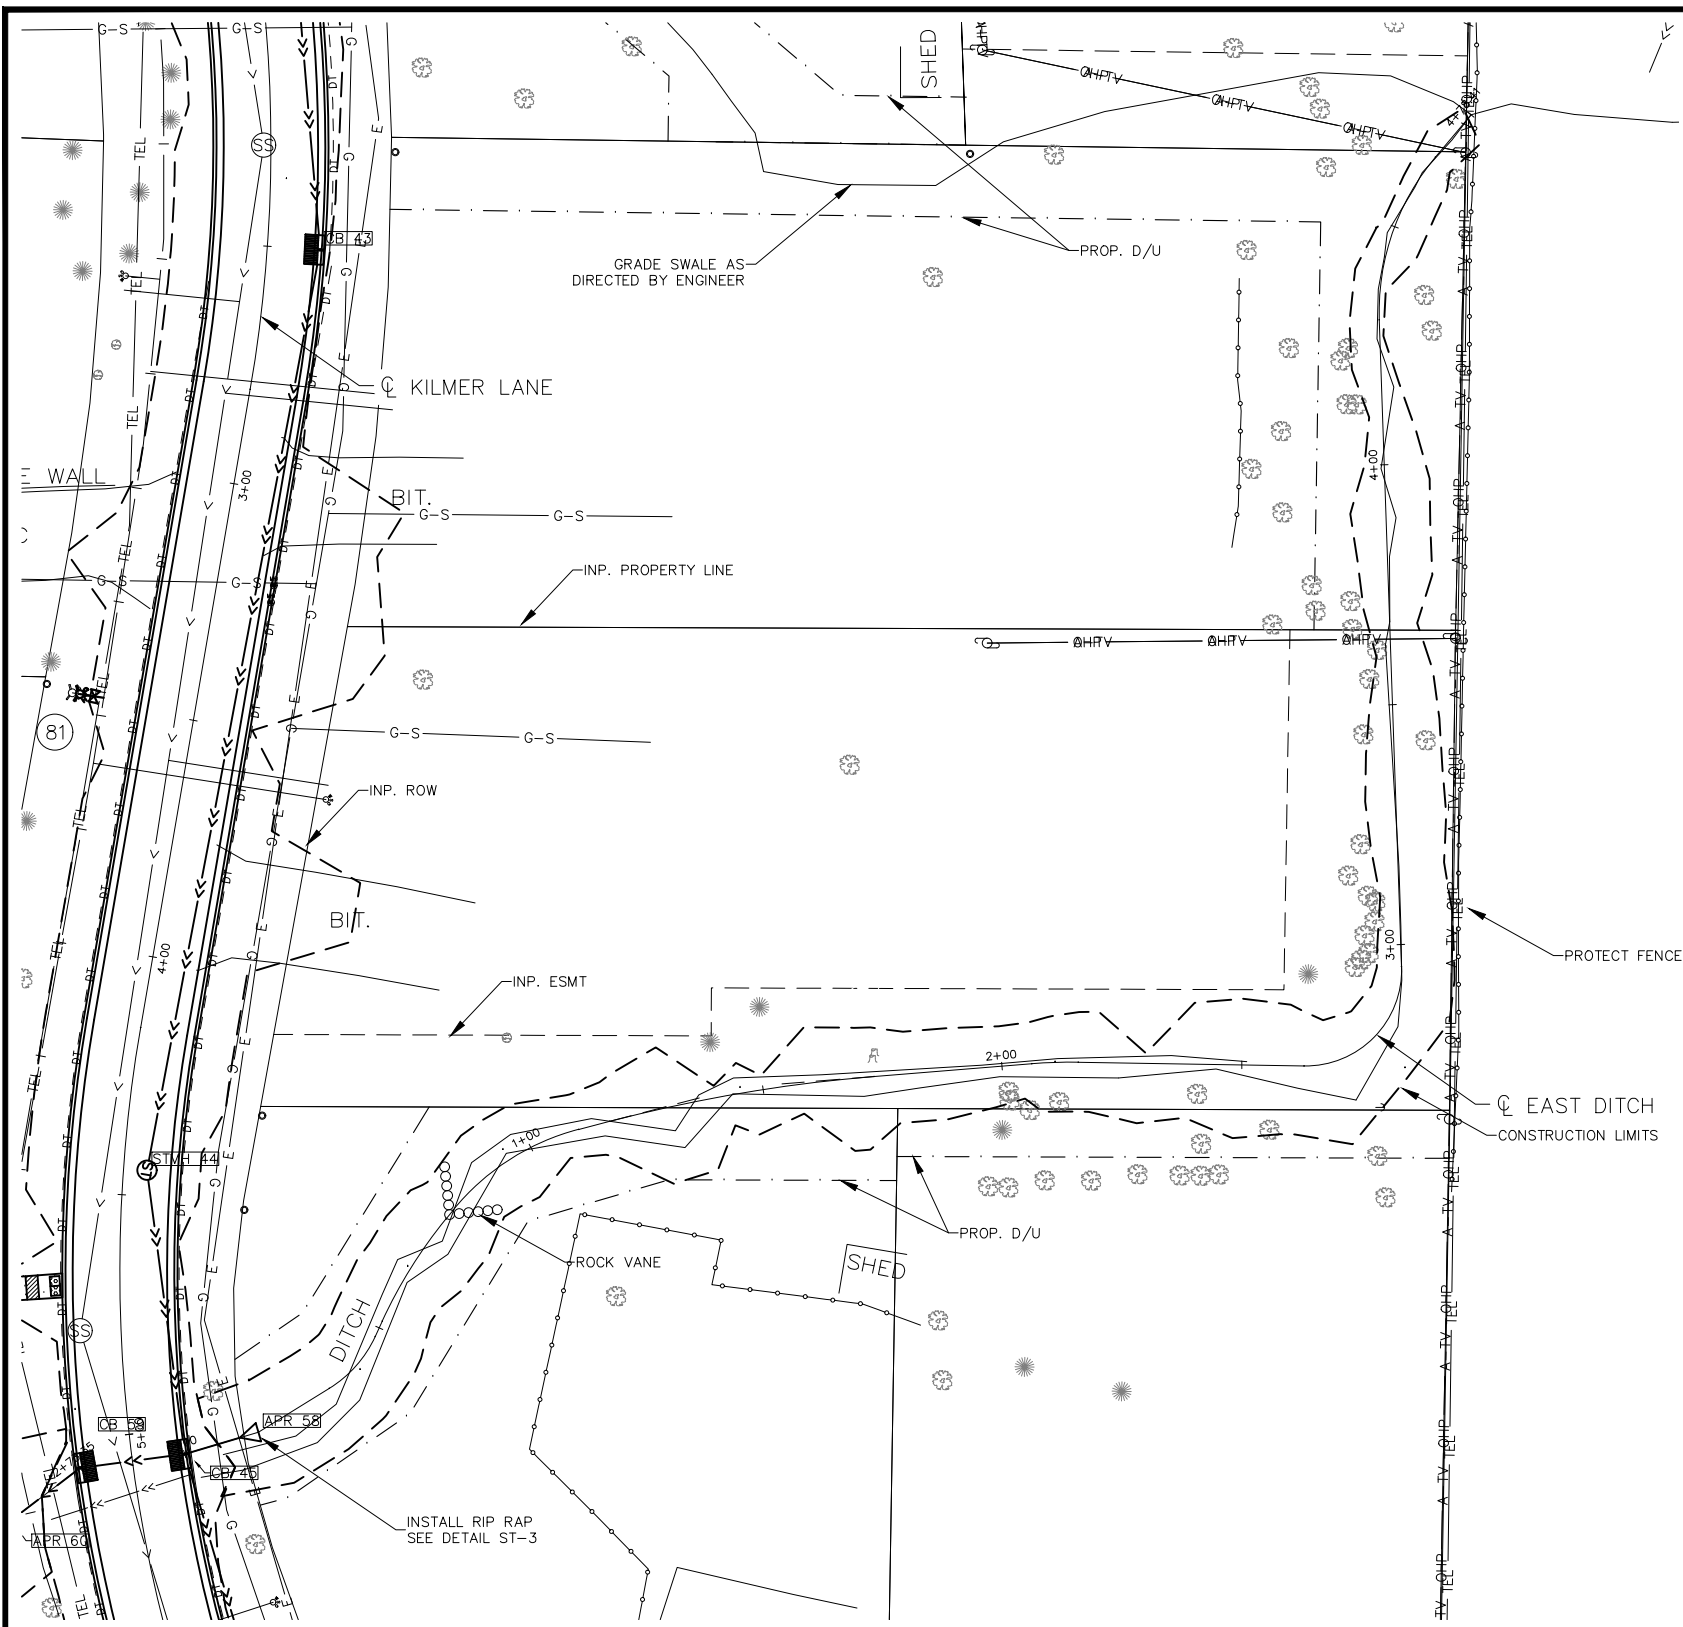

- LEGEND**
- LIMITS OF CONSTRUCTION
 - - - EXISTING STORM SEWER / CULVERT
 - - - PROPOSED STORM SEWER
 - - - EXISTING SANITARY SEWER
 - - - EXISTING WATER MAIN
 - - - PROPOSED WATER MAIN
 - - - PROPOSED SUBSURFACE DRAIN
 - SURFACE FLOW DIRECTION
 - EXISTING CATCH BASIN
 - EXISTING STORM SEWER MANHOLE
 - △ EXISTING APRON
 - ⊗ EXISTING STRUCTURE NUMBER
 - ⊗ EXISTING CATCH BASIN
 - ⊗ EXISTING STORM SEWER MANHOLE
 - ⊗ EXISTING APRON
 - ⊗ EXISTING STRUCTURE NUMBER
 - ⊗ EXISTING SANITARY SEWER MANHOLE
 - ⊗ EXISTING HYDRANT
 - ⊗ EXISTING GATE VALVE
 - ⊗ EXISTING CURB STOP
 - ⊗ PROPOSED CURB STOP

- GENERAL NOTES:**
1. GRADE DITCHES AS DIRECTED BY ENGINEER.
 2. DITCH SIDE SLOPES SHALL BE GRADED AT 2:1 OR FLATTER. SEE CROSS SECTIONS.
 3. SEE REMOVAL SHEETS 19-22 FOR TREE REMOVALS.
 4. SEE RESTORATION SHEET 61 FOR RESTORATION INFORMATION.

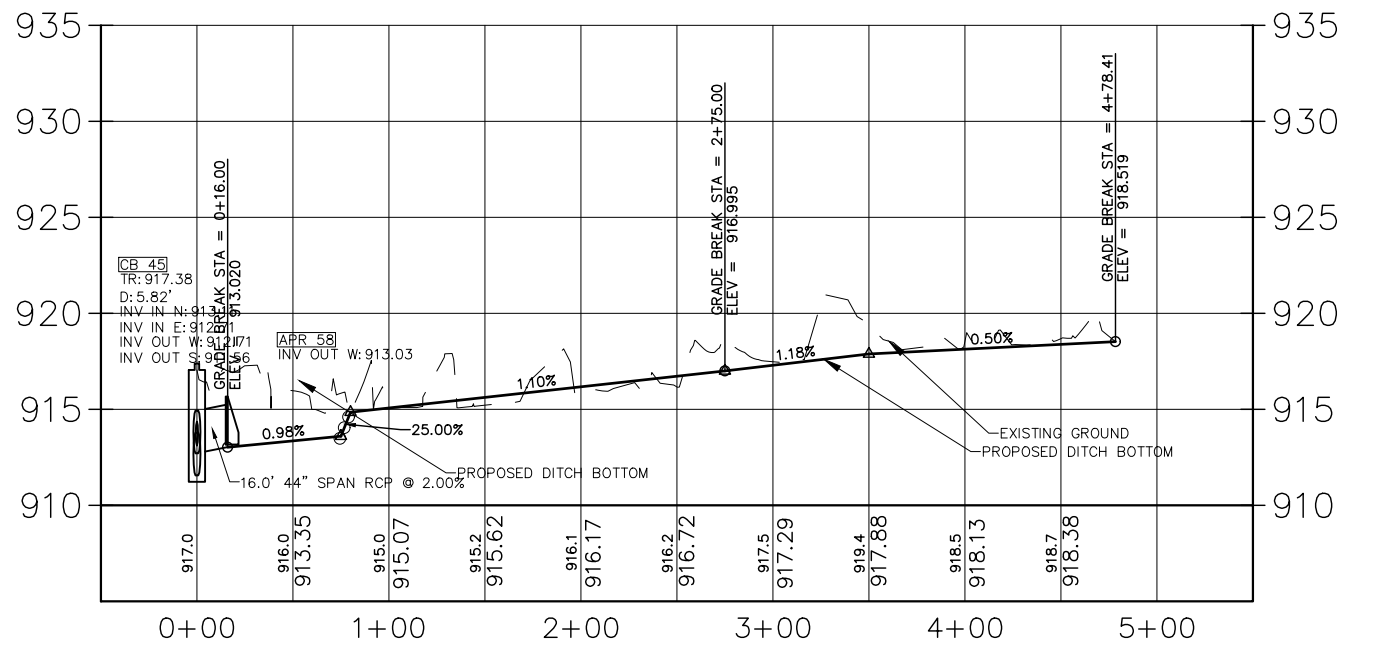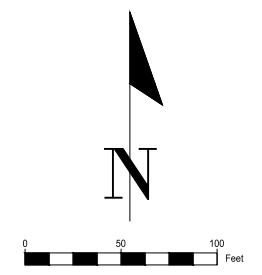


NO	DATE	BY	CKD	APPR	REVISION

I hereby certify that this plan, specification or report was prepared by me or under my direct supervision and that I am a duly Licensed Professional Engineer under the laws of the State of Minnesota.

Signature: *[Signature]*

Date: 3-13-18 License#: 50484

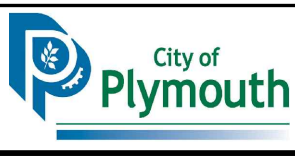

PLYMOUTH, MINNESOTA
KILMER PARK STREET
RECONSTRUCTION

DITCH DRAINAGE PLANS & PROFILES

EAST DITCH


STATE AID PROJECT NO.	DRAWN BY	DATE
COUNTY PROJECT NO.	M. PAYNE	2-18
CITY PROJECT NO.	DESIGNED BY	2-18
ST189001.001	M. PAYNE	2-18
	CHECKED BY	2-18
	M. PAYNE	2-18
	REVIEWED BY	2-18
	J. RENNEBERG	2-18

SHEET

57

OF

106

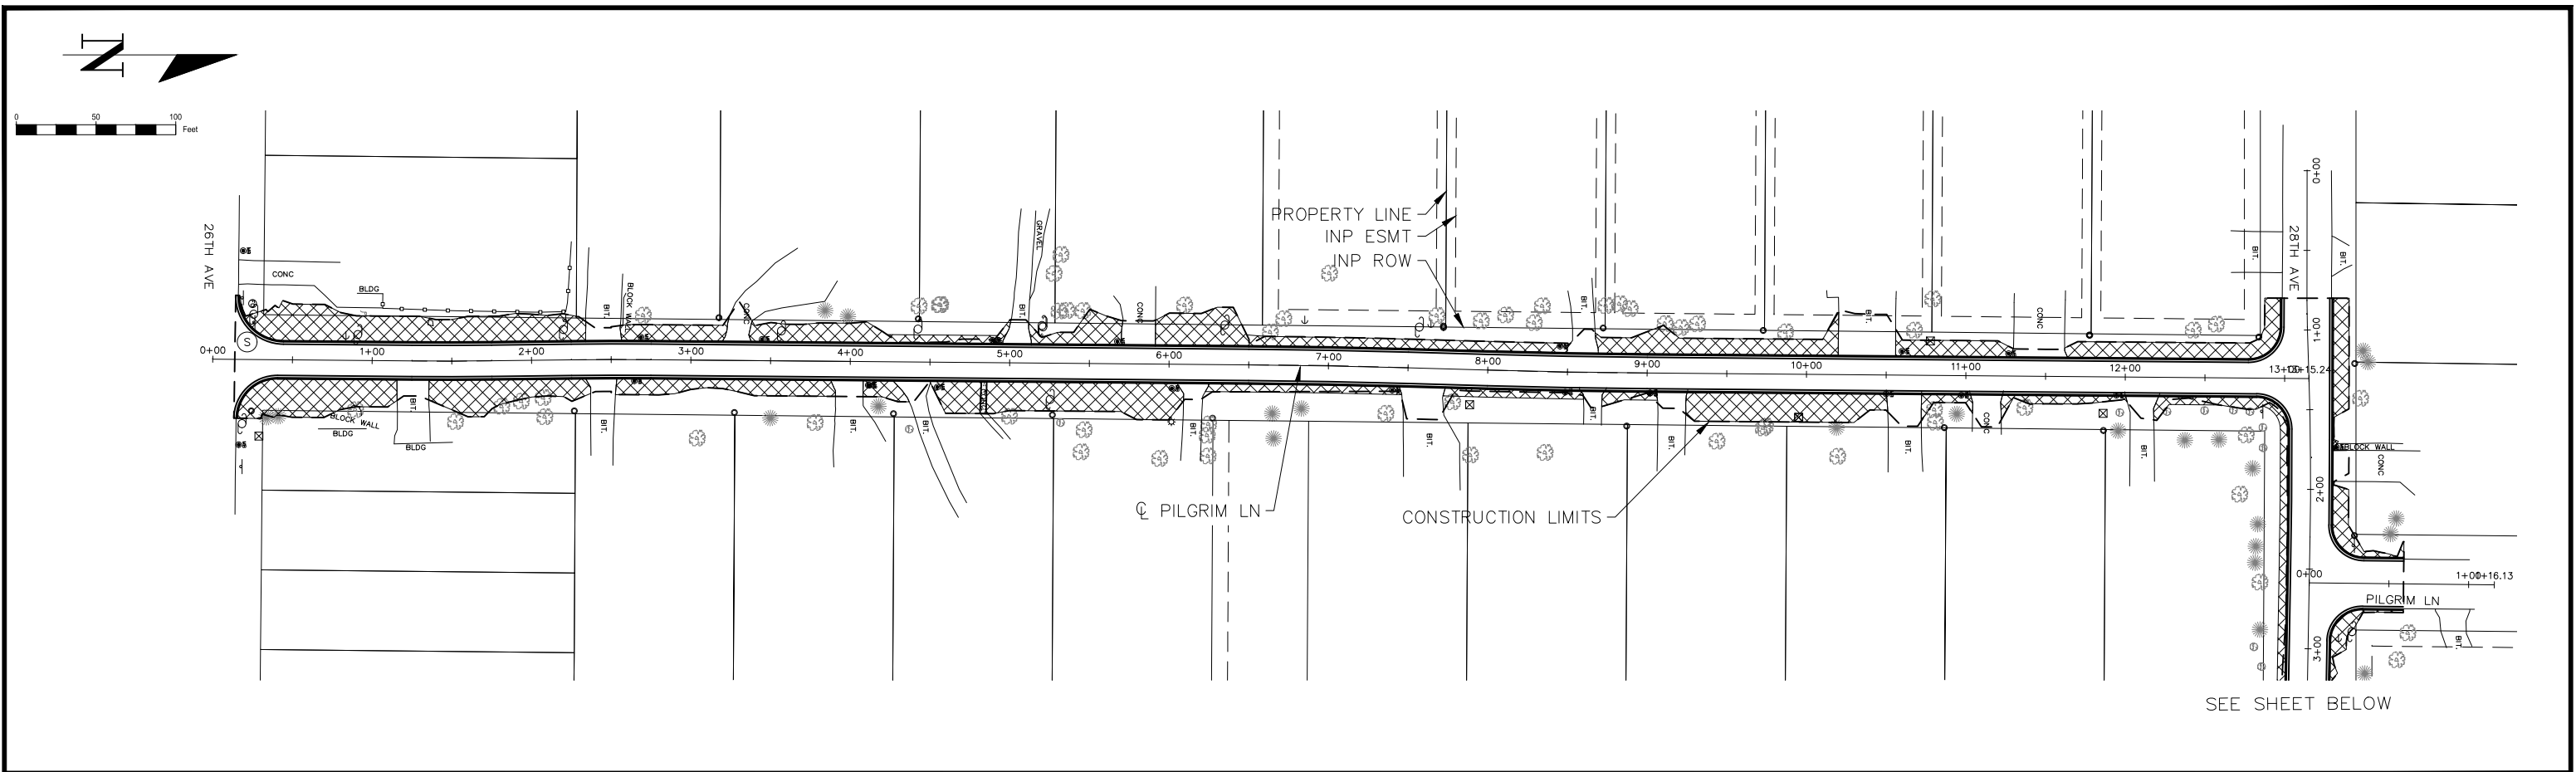


SEE SHEET BELOW

LEGEND

- SOD TYPE LAWN & BOULEVARD
- HYDROSEED: MNDOT MIX 25-151
- SEED: MNDOT MIX 34-261 W/ EROSION CONTROL BLANKET 4N
- RIPRAP
- SILT FENCE
- RIPRAP AT STORM SEWER OUTLET
- SUMP MANHOLE

- NOTES:**
- CONTRACTOR TO PROVIDE INLET PROTECTION AT ALL CATCH BASINS THAT RECEIVE RUNOFF FROM PROJECT
 - CONTRACTOR SHALL PROVIDE AN APPROVED EROSION CONTROL CONSTRUCTION ENTRANCE AT BOTH ENDS OF PROJECT AS DIRECTED BY ENGINEER(INCIDENTAL)
 - CONTRACTOR SHALL USE EROSION CONTROL BLANKET IN ADDITION TO HYDROSEED IN DITCH RESTORATION AREAS.
 - EXPOSED SOILS IN DITCHES SHALL BE STABILIZED WITHIN 24 HOURS AFTER GRADING IS FINISHED.
 - STREETS SHALL BE SWEEPED AS DIRECTED BY ENGINEER.

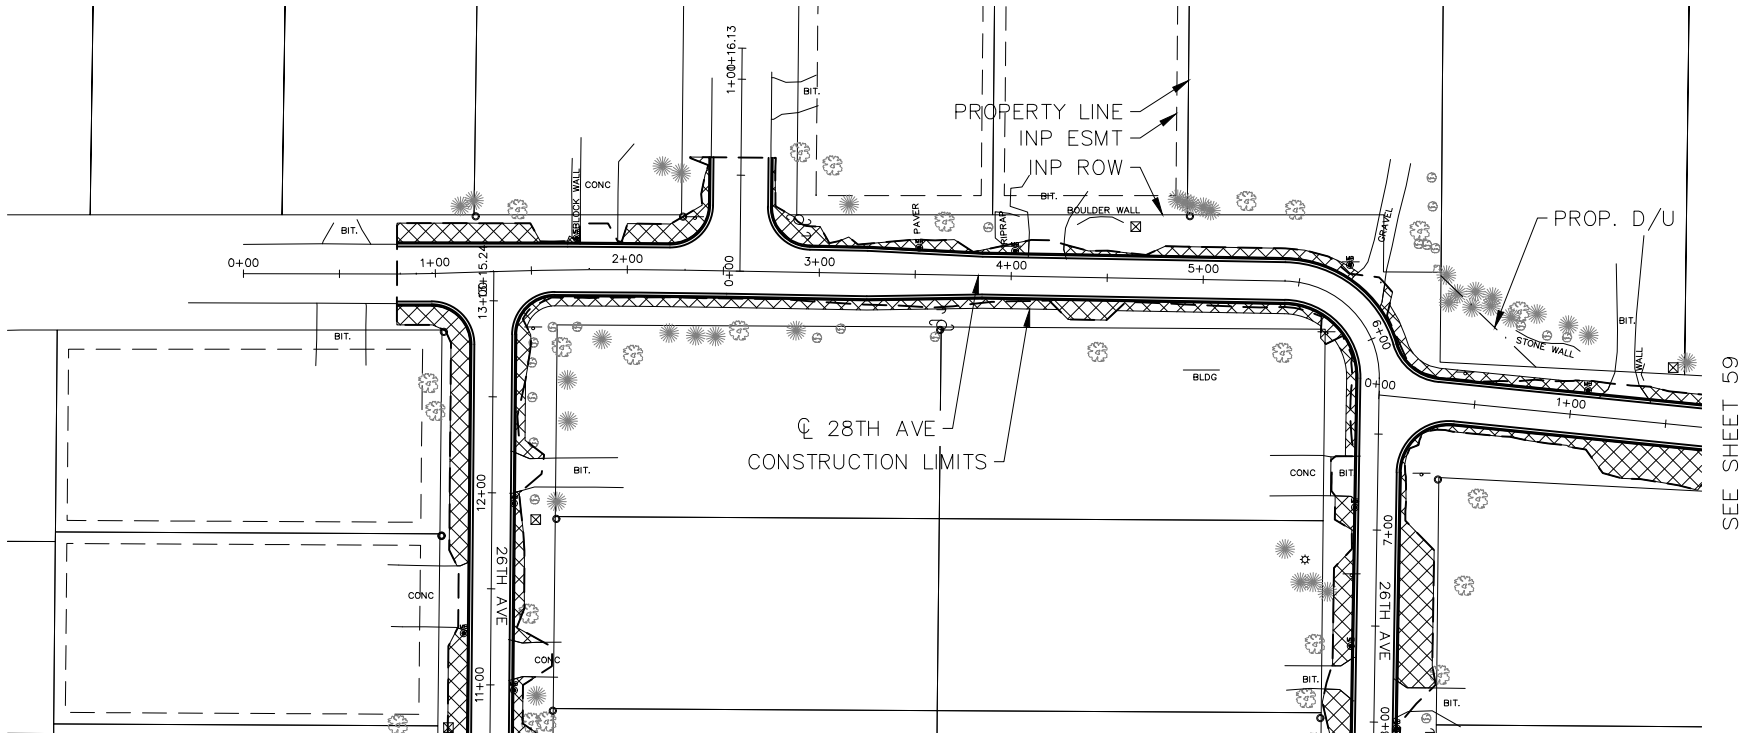

SEE SHEET ABOVE


SEE SHEET 59

NO	DATE	BY	CKD	APPR	REVISION

I hereby certify that this plan, specification or report was prepared by me or under my direct supervision and that I am a duly Licensed Professional Engineer under the laws of the State of Minnesota.

Signature: MICHAEL J. PAYNE

Date: 3-13-18 License#: 50484

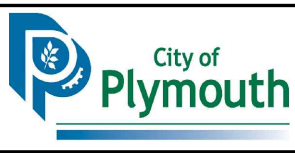

PLYMOUTH, MINNESOTA
KILMER PARK STREET
RECONSTRUCTION

RESTORATION & EROSION CONTROL
PILGRIM LANE & 28TH AVE (WEST)





STATE AID PROJECT NO.	DRAWN BY	DATE
COUNTY PROJECT NO.	M. PAYNE	2-18
CITY PROJECT NO.	DESIGNED BY	
ST189001_001	M. PAYNE	2-18
	CHECKED BY	
	M. PAYNE	2-18
	REVIEWED BY	
	J. RENNEBERG	2-18

SHEET
58
OF
106

LEGEND

- SOD TYPE LAWN & BOULEVARD
- HYDROSEED: MNDOT MIX 25-151
- SEED: MNDOT MIX 34-261 W/ EROSION CONTROL BLANKET 4N
- RIPRAP
- SILT FENCE
- (R) RIPRAP AT STORM SEWER OUTLET
- (S) SUMP MANHOLE

- NOTES:**
- CONTRACTOR TO PROVIDE INLET PROTECTION AT ALL CATCH BASINS THAT RECEIVE RUNOFF FROM PROJECT
 - CONTRACTOR SHALL PROVIDE AN APPROVED EROSION CONTROL CONSTRUCTION ENTRANCE AT BOTH ENDS OF PROJECT AS DIRECTED BY ENGINEER(INCIDENTAL)
 - CONTRACTOR SHALL USE EROSION CONTROL BLANKET IN ADDITION TO HYDROSEED IN DITCH RESTORATION AREAS.
 - EXPOSED SOILS IN DITCHES SHALL BE STABILIZED WITHIN 24 HOURS AFTER GRADING IS FINISHED.
 - STREETS SHALL BE SWEEP AS DIRECTED BY ENGINEER.

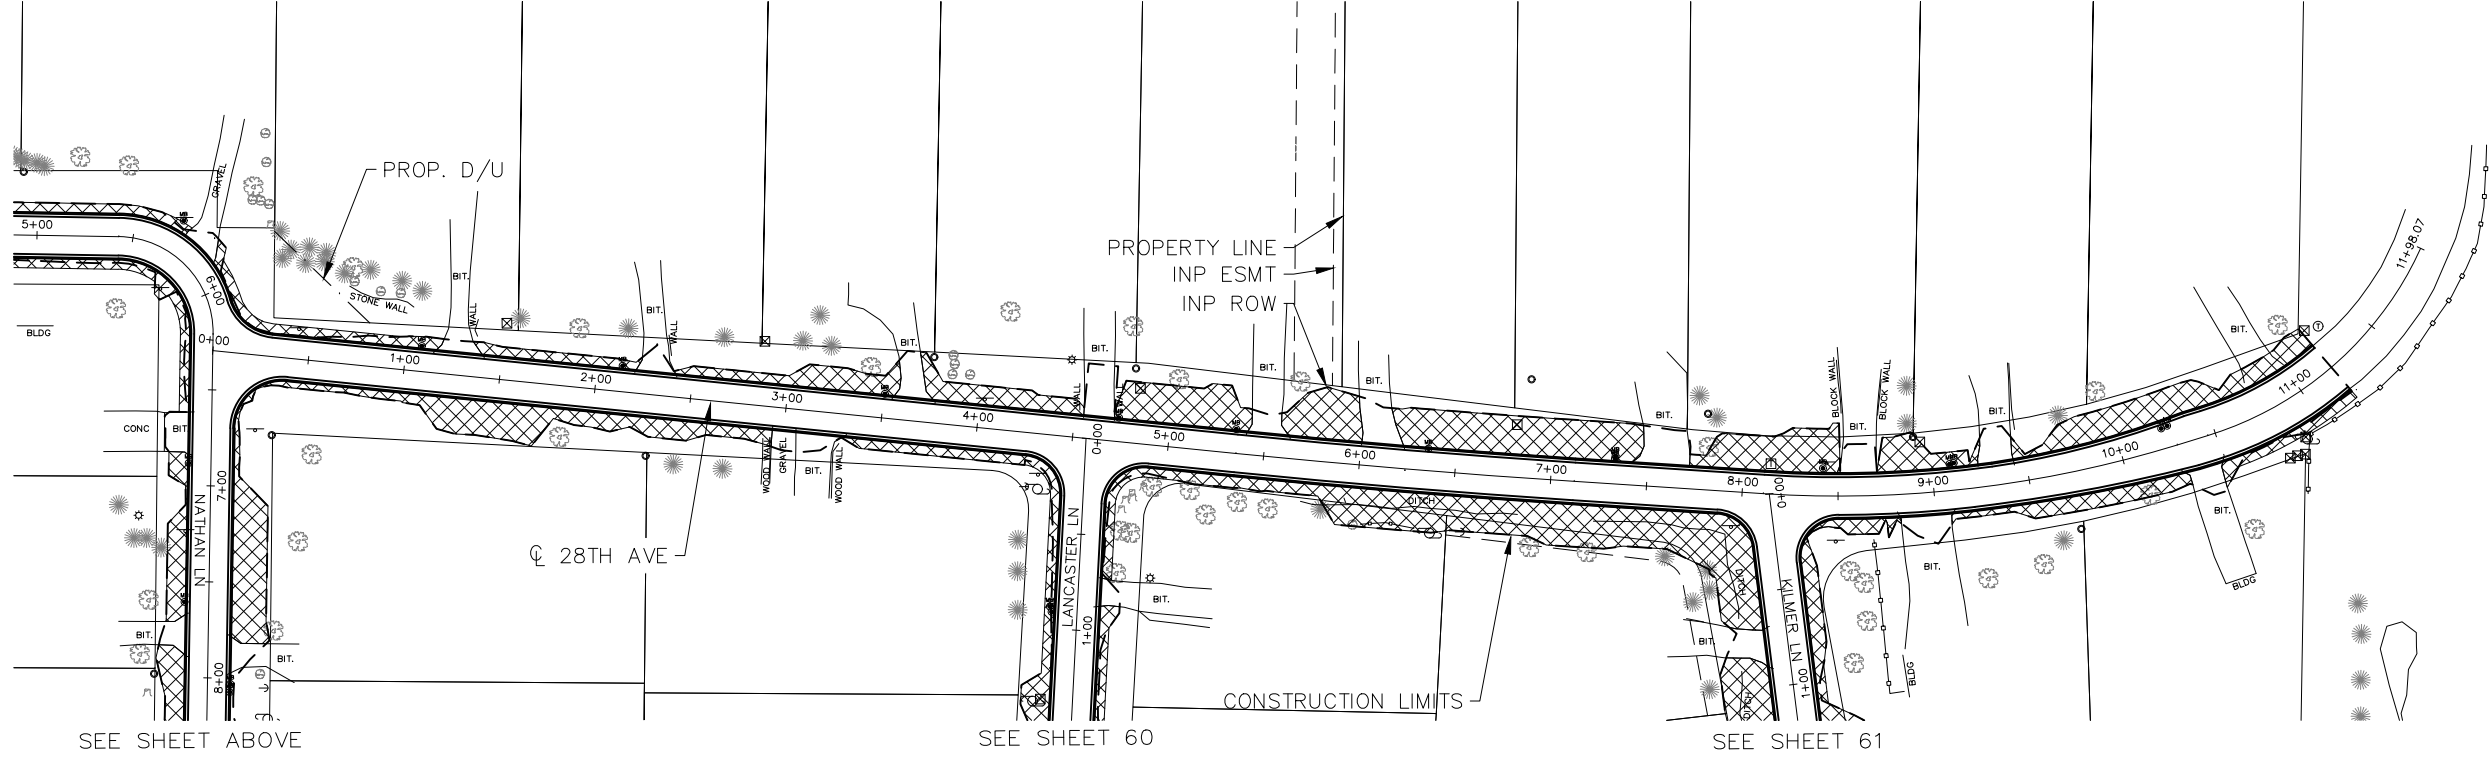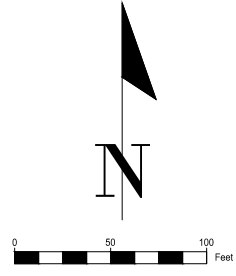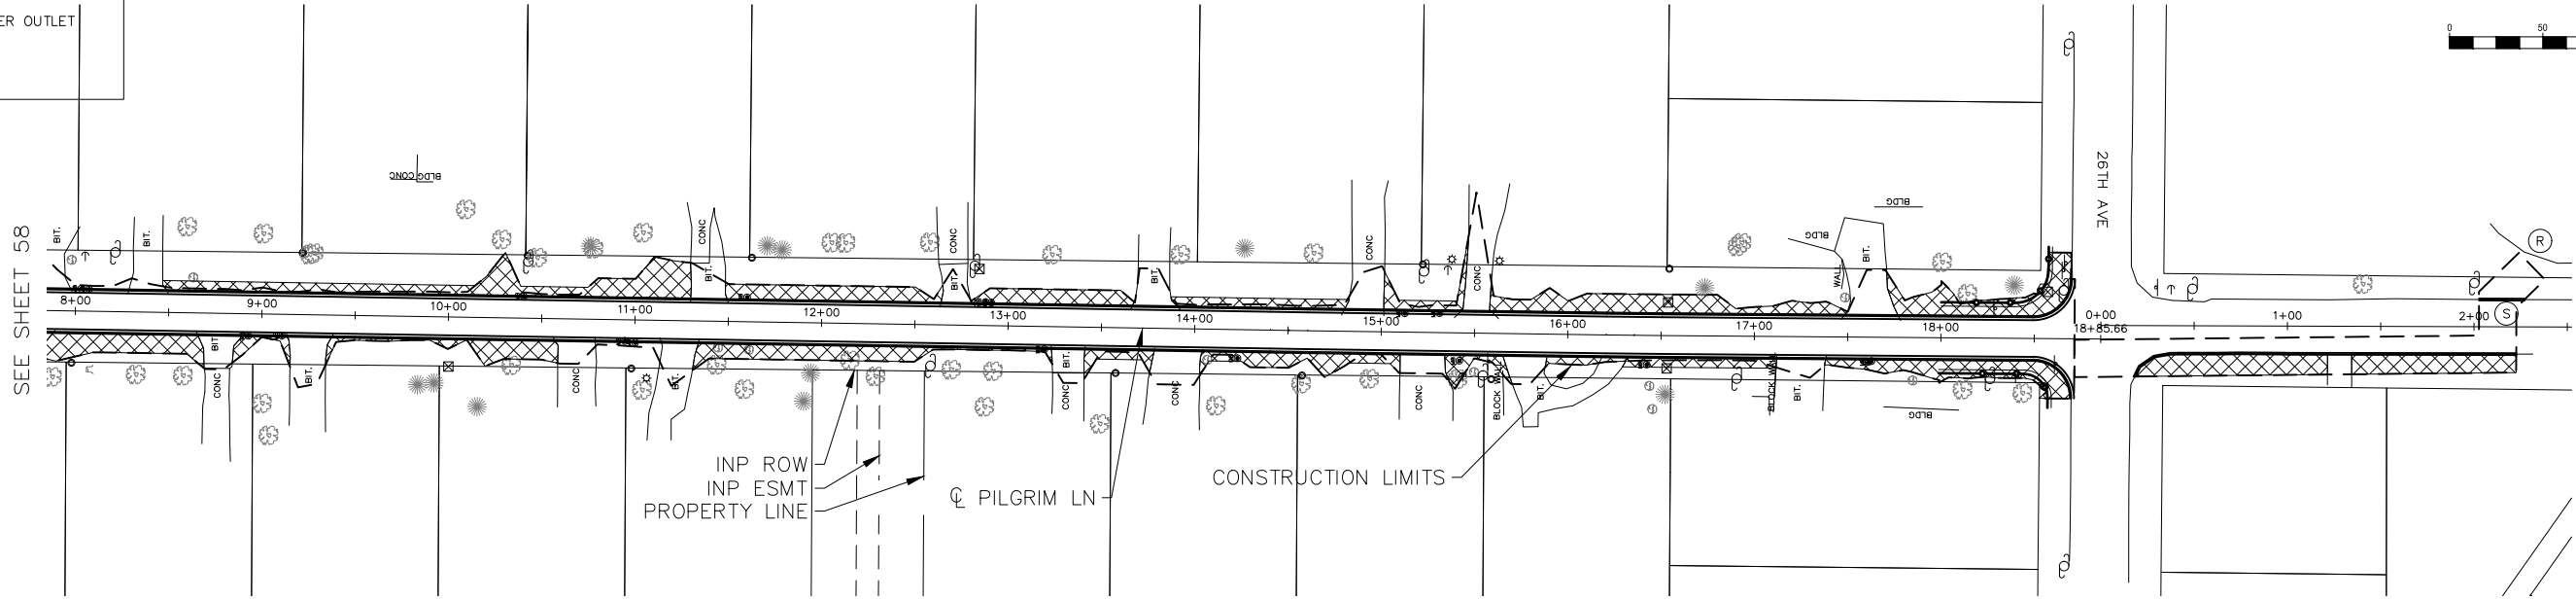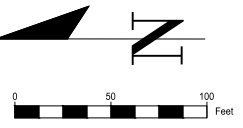


NO	DATE	BY	CHK	APPR	REVISION

I hereby certify that this plan, specification or report was prepared by me or under my direct supervision and that I am a duly Licensed Professional Engineer under the laws of the State of Minnesota.

Signature: *[Signature]*
MICHAEL J. PAYNE

Date: 3-13-18 License#: 50484

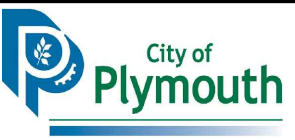


PLYMOUTH, MINNESOTA
KILMER PARK STREET
RECONSTRUCTION

RESTORATION & EROSION CONTROL
NATHAN LANE & 28TH AVE (EAST)

STATE AID PROJECT NO.	DRAWN BY	DATE
COUNTY PROJECT NO.	M. PAYNE	2-18
CITY PROJECT NO.	DESIGNED BY	2-18
ST189001.001	M. PAYNE	2-18
	CHECKED BY	2-18
	M. PAYNE	2-18
	REVIEWED BY	2-18
	J. RENNEBERG	2-18


SHEET
59
OF
106

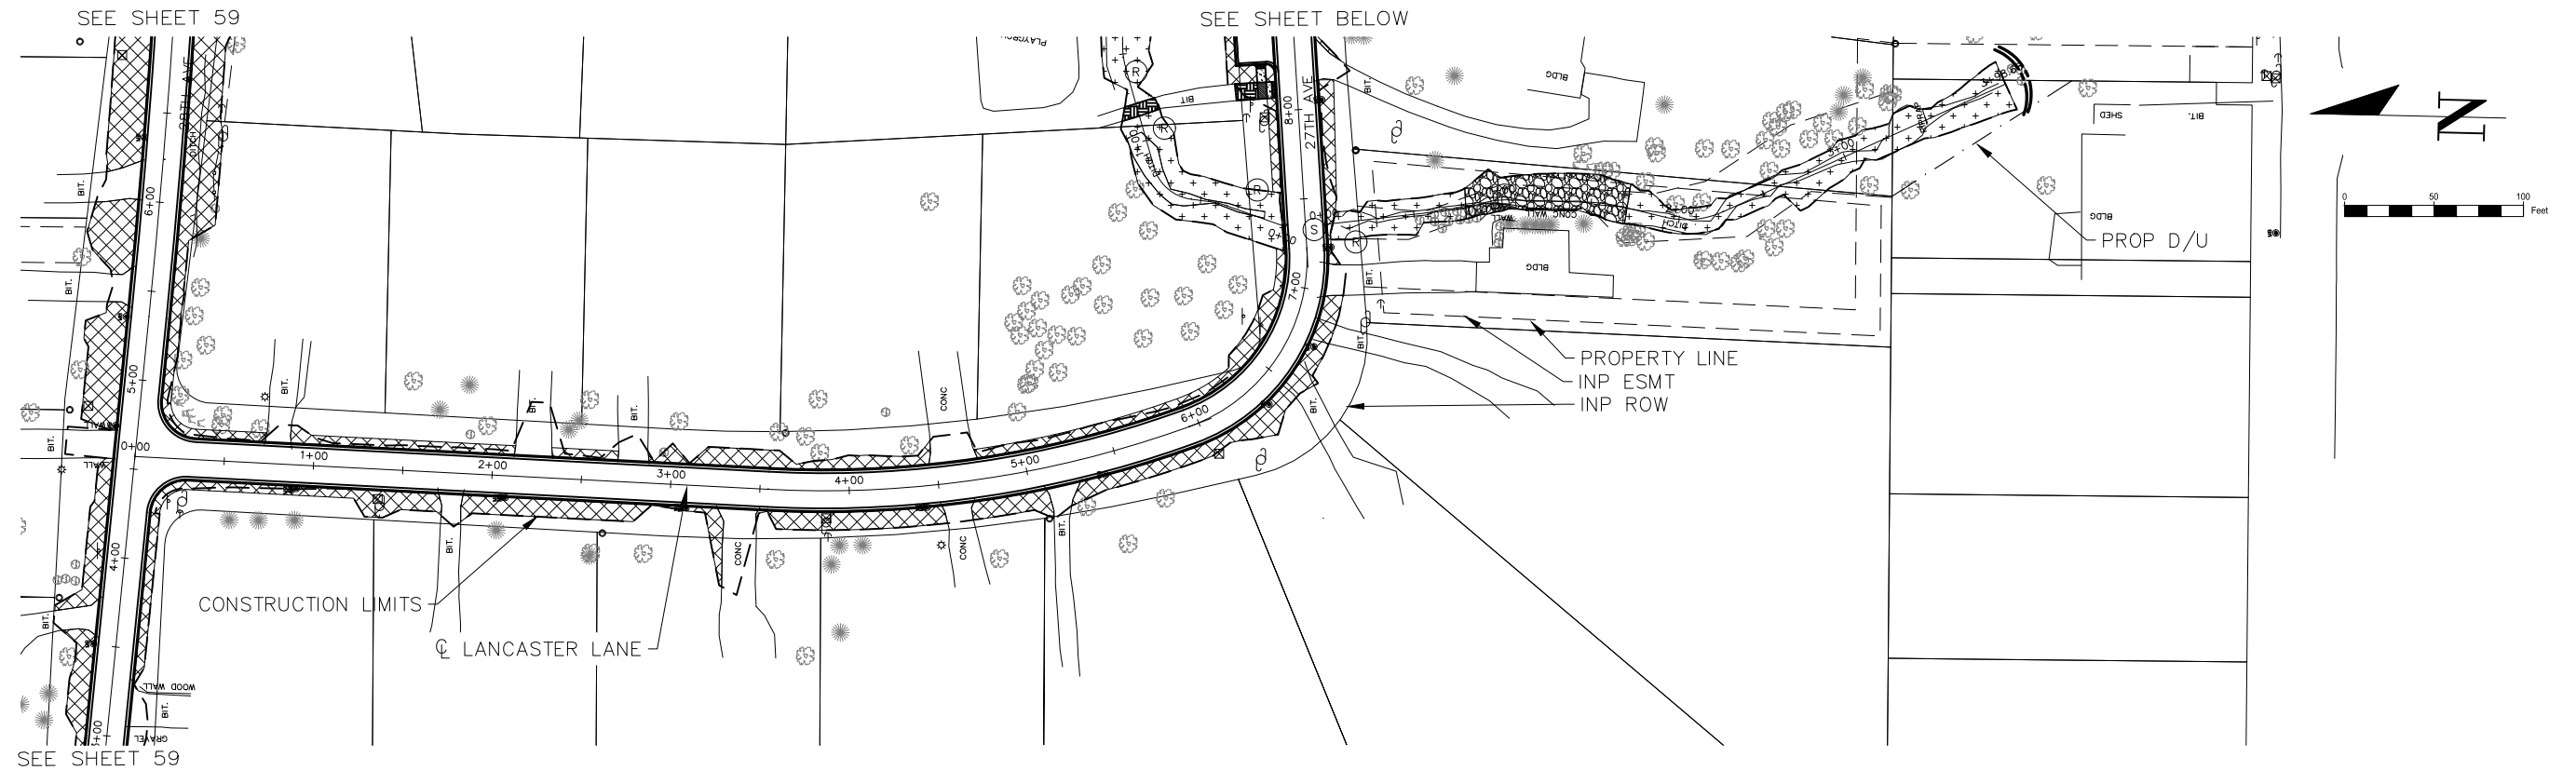

LEGEND	
	SOD TYPE LAWN & BOULEVARD
	HYDROSEED: MNDOT MIX 25-151
	SEED: MNDOT MIX 34-261 W/ EROSION CONTROL BLANKET 4N
	RIPRAP
	SILT FENCE
	RIPRAP AT STORM SEWER OUTLET
	SUMP MANHOLE

NOTES:

- CONTRACTOR TO PROVIDE INLET PROTECTION AT ALL CATCH BASINS THAT RECEIVE RUNOFF FROM PROJECT
- CONTRACTOR SHALL PROVIDE AN APPROVED EROSION CONTROL CONSTRUCTION ENTRANCE AT BOTH ENDS OF PROJECT AS DIRECTED BY ENGINEER(INCIDENTAL)
- CONTRACTOR SHALL USE EROSION CONTROL BLANKET IN ADDITION TO HYDROSEED IN DITCH RESTORATION AREAS.
- EXPOSED SOILS IN DITCHES SHALL BE STABILIZED WITHIN 24 HOURS AFTER GRADING IS FINISHED.
- STREETS SHALL BE SWEEPED AS DIRECTED BY ENGINEER.

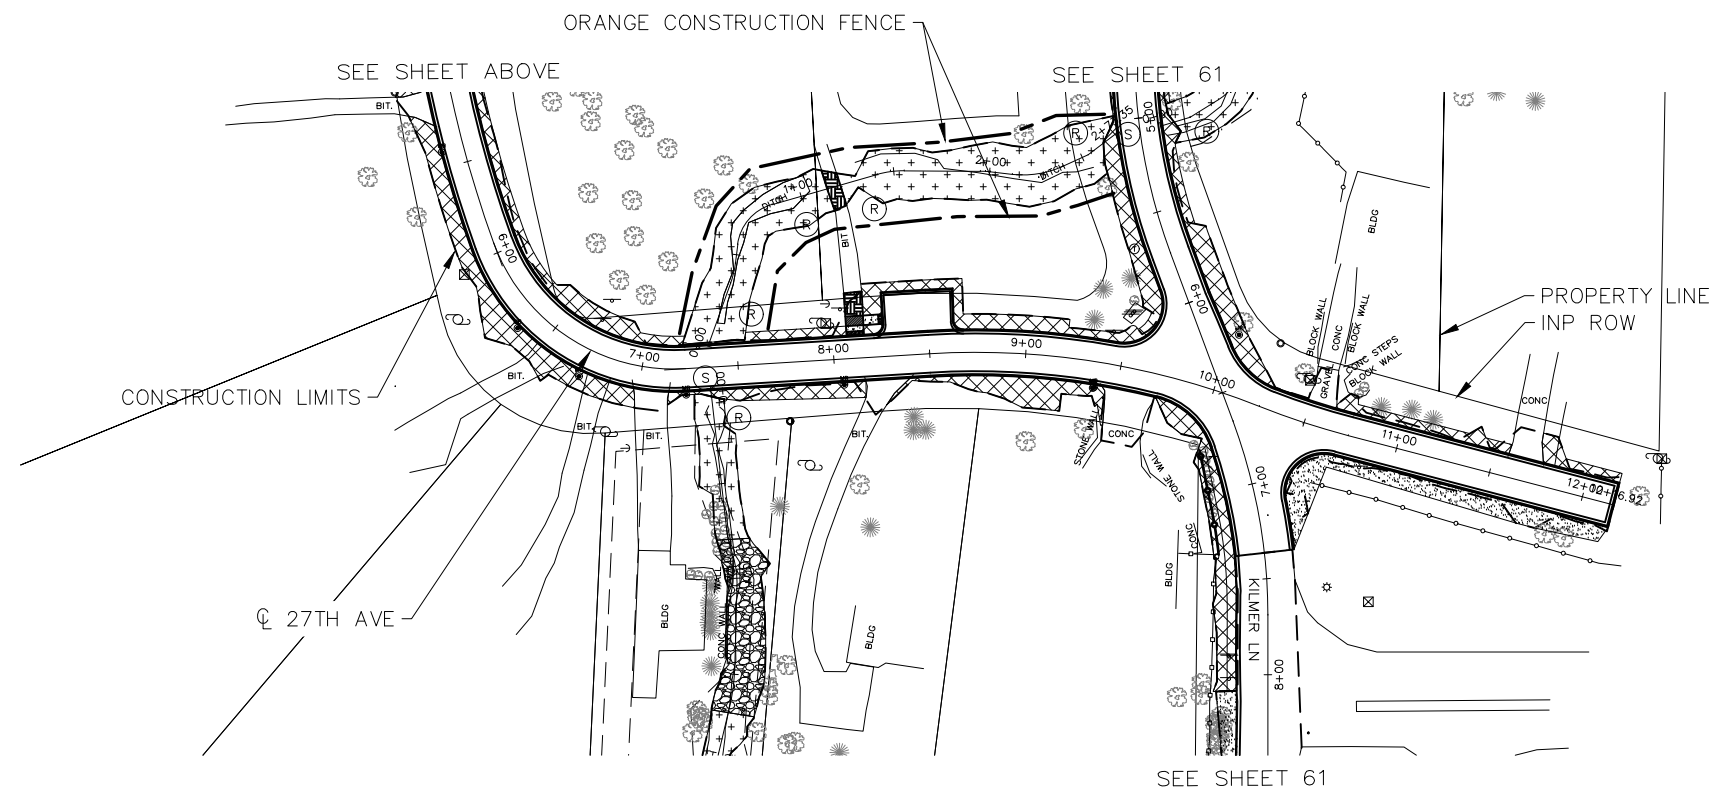


NO	DATE	BY	CKD	APPR	REVISION

I hereby certify that this plan, specification or report was prepared by me or under my direct supervision and that I am a duly Licensed Professional Engineer under the laws of the State of Minnesota.

Signature:

Michael J. Payne

Date: 3-13-18 License#: 50484

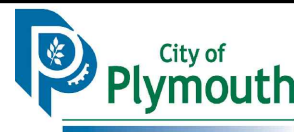

PLYMOUTH, MINNESOTA KILMER PARK STREET RECONSTRUCTION

RESTORATION & EROSION CONTROL

LANCASTER LANE & 27TH AVE

STATE AID PROJECT NO.	DRAWN BY	DATE
COUNTY PROJECT NO.	M. PAYNE	2-18
CITY PROJECT NO.	DESIGNED BY	2-18
ST189001.001	M. PAYNE	2-18
	CHECKED BY	2-18
	M. PAYNE	2-18
	REVIEWED BY	2-18
	J. RENNEBERG	2-18

SHEET

60

OF

106

LEGEND

SOD TYPE LAWN & BOULEVARD

HYDROSEED: MNDOT MIX 25-151

SEED: MNDOT MIX 34-261 W/ EROSION CONTROL BLANKET 4N





RIPRAP

SILT FENCE

RIPRAP AT STORM SEWER OUTLET

SUMP MANHOLE

- NOTES:
- CONTRACTOR TO PROVIDE INLET PROTECTION AT ALL CATCH BASINS THAT RECEIVE RUNOFF FROM PROJECT
 - CONTRACTOR SHALL PROVIDE AN APPROVED EROSION CONTROL CONSTRUCTION ENTRANCE AT BOTH ENDS OF PROJECT AS DIRECTED BY ENGINEER(INCIDENTAL)
 - CONTRACTOR SHALL USE EROSION CONTROL BLANKET IN ADDITION TO HYDROSEED IN DITCH RESTORATION AREAS.
 - EXPOSED SOILS IN DITCHES SHALL BE STABILIZED WITHIN 24 HOURS AFTER GRADING IS FINISHED.
 - STREETS SHALL BE SWEEPED AS DIRECTED BY ENGINEER.

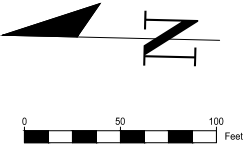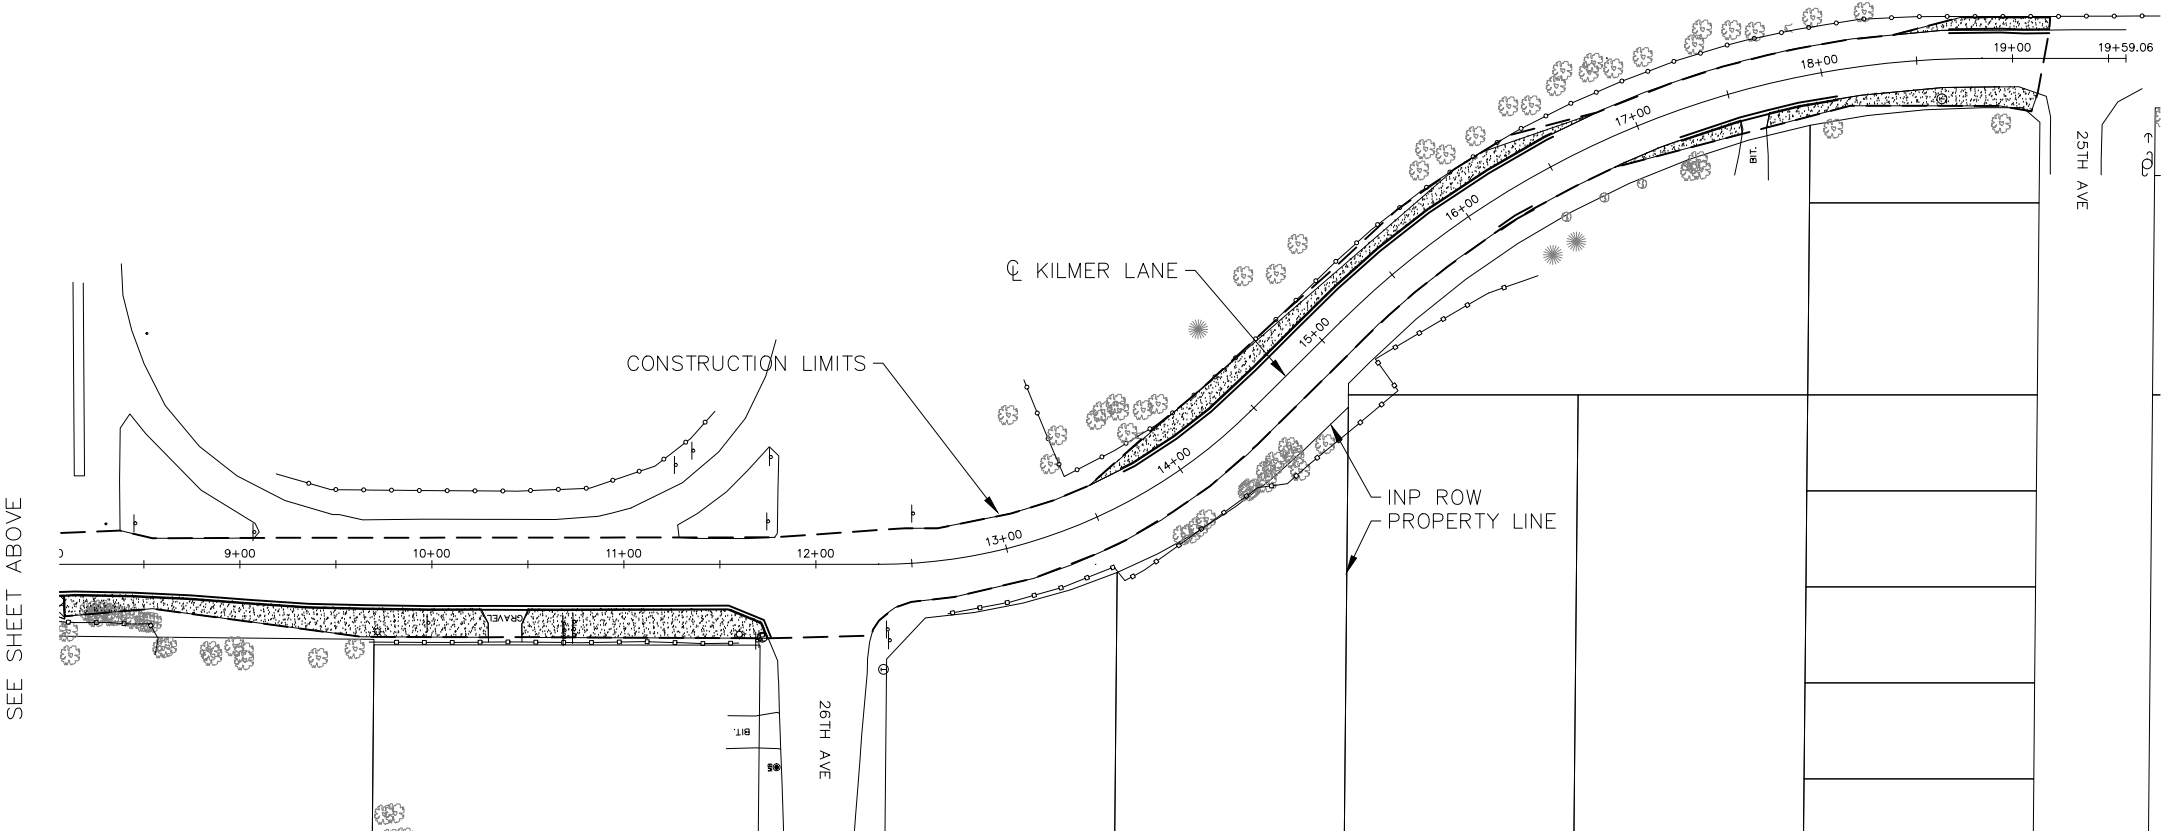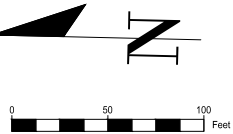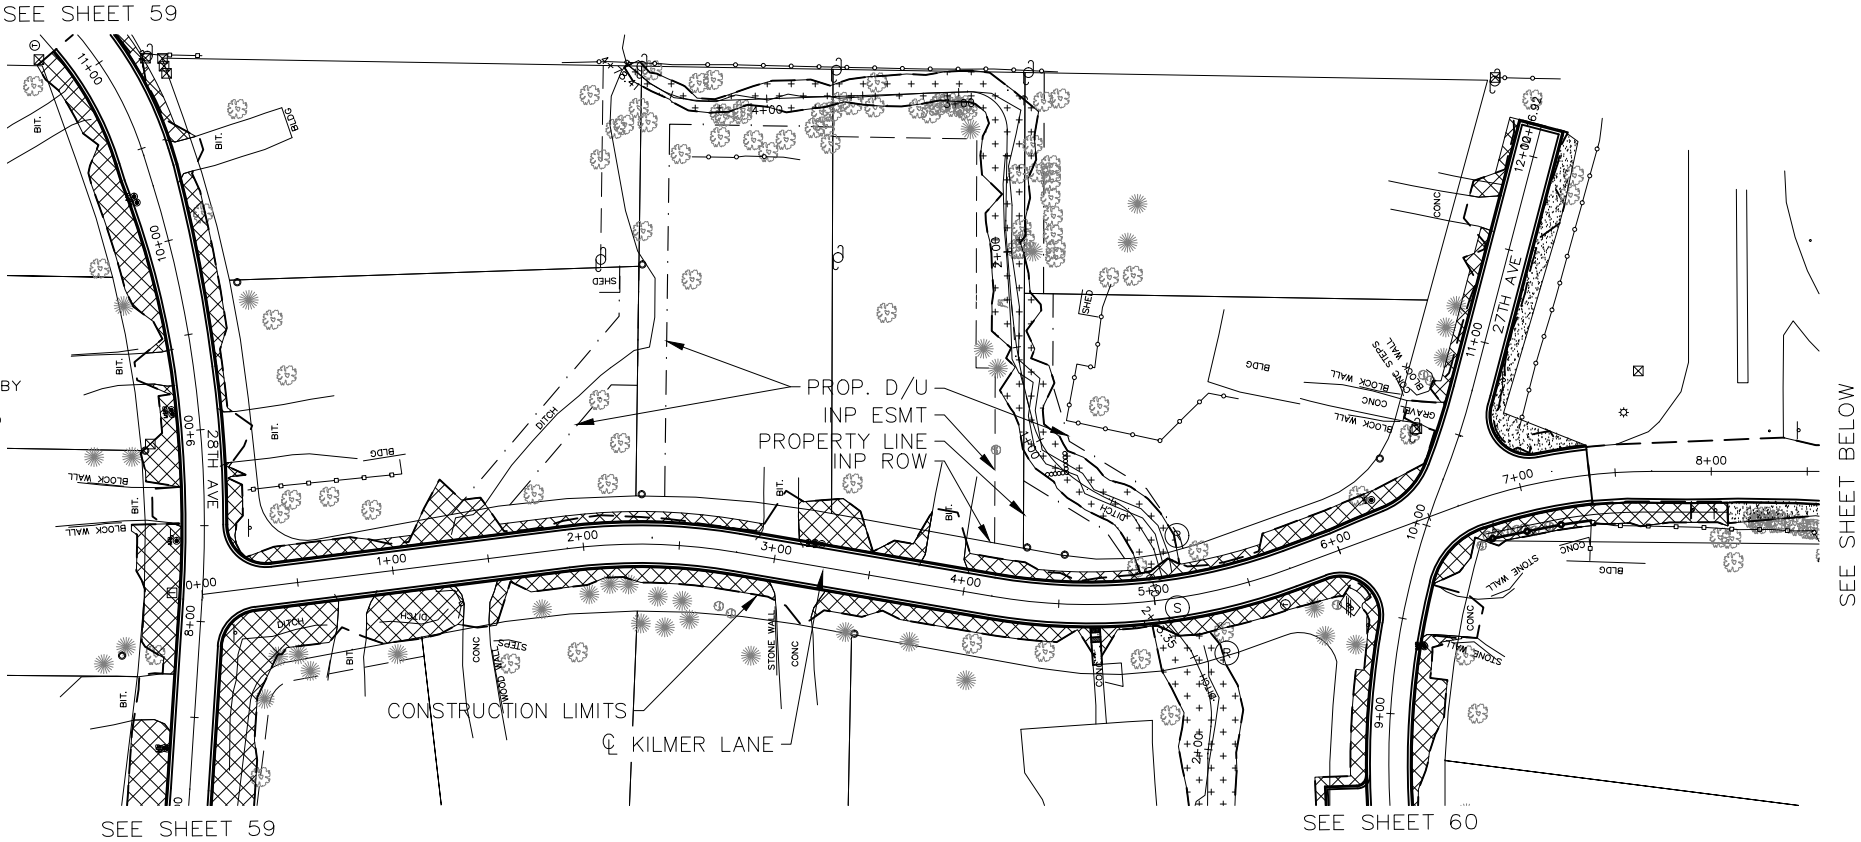

NO	DATE	BY	CKD	APPR	REVISION

I hereby certify that this plan, specification or report was prepared by me or under my direct supervision and that I am a duly Licensed Professional Engineer under the laws of the State of Minnesota.

Signature:

Michael J. Payne

Date: 3-13-18 License#: 50484




PLYMOUTH, MINNESOTA
KILMER PARK STREET
RECONSTRUCTION

RESTORATION & EROSION CONTROL

KILMER LANE

STATE AID PROJECT NO.	DRAWN BY	DATE
	M. PAYNE	2-18
COUNTY PROJECT NO.	DESIGNED BY	
	M. PAYNE	2-18
CITY PROJECT NO.	CHECKED BY	
	M. PAYNE	2-18
	REVIEWED BY	
ST189001.001	J. RENNEBERG	2-18

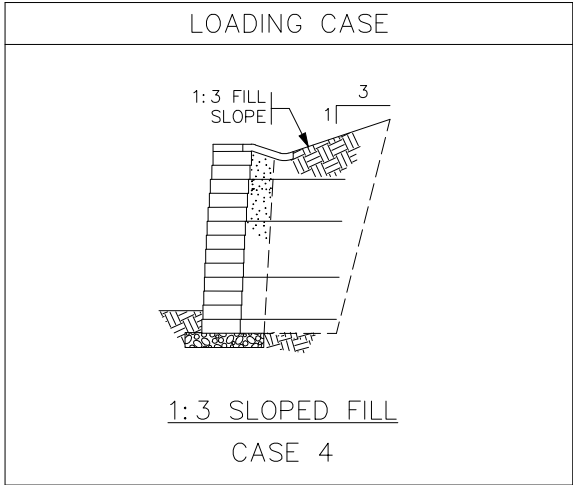

DESIGN CRITERIA

SEE SPECIAL PROVISIONS

NOTES TO CONTRACTOR:

PROVIDE DETAILED DRAWINGS FOR CONSTRUCTION CONTAINING:


- ELEVATION VIEW WITH REINFORCEMENT PLACEMENT REQUIREMENTS, WALL FACING LAYOUT, AND GEOMETRIC INFORMATION.
- PLAN VIEW WITH BOTTOM AND TOP OF WALL ALIGNMENT, AND PLAN LIMITS OF WALL ALIGNMENT.
- CROSS SECTIONS DETAILING BATTER, REINFORCEMENT, VERTICAL SPACING, REINFORCEMENT LENGTHS, SUBSURFACE DRAINAGE, SURFACE DRAINAGE, AND WATER RUNOFF COLLECTION ABOVE WALL.
- REINFORCEMENT LAYOUT: REINFORCEMENT SHALL BE PLACED AT 100% COVERAGE RATIO. REINFORCEMENT ELEVATIONS SHALL BE CONSISTENT ACROSS LENGTH OF WALL STRUCTURE.
- NOTE BLOCK, REINFORCEMENT, AND FILL PLACEMENT METHODS AND REQUIREMENTS.
- DETAIL ALL WALL FILL PENETRATIONS AND WALL FACE PENETRATIONS. DETAIL REINFORCEMENT AND/OR WALL FACING UNIT PLACEMENT AROUND PENETRATIONS.
- DETAILS THAT ARE SPECIFIC TO VENDOR PRODUCTS AND THEIR INTERACTION WITH OTHER PROJECT COMPONENTS.
- CERTIFICATION BY PROFESSIONAL ENGINEER THAT THE CONSTRUCTION LAYOUT MEETS THE REQUIREMENTS OF PLANS.

WET CAST MODULAR BLOCK UNITS


WET CAST CONCRETE BLOCK UNITS SHALL BE:

- LARGE BLOCK WET CAST CONCRETE MODULAR BLOCK
- SEE SPECIAL PROVISIONS FOR ALLOWABLE MANUFACTURERS
- SEE SPECIAL PROVISIONS FOR FACE TEXTURE AND COLOR REQUIREMENT

DEFINITION OF TERMS	
MBW =	MODULAR BLOCK WALL
LL =	LIVE LOAD
C.I.P. =	CAST-IN-PLACE
H =	WALL HEIGHT

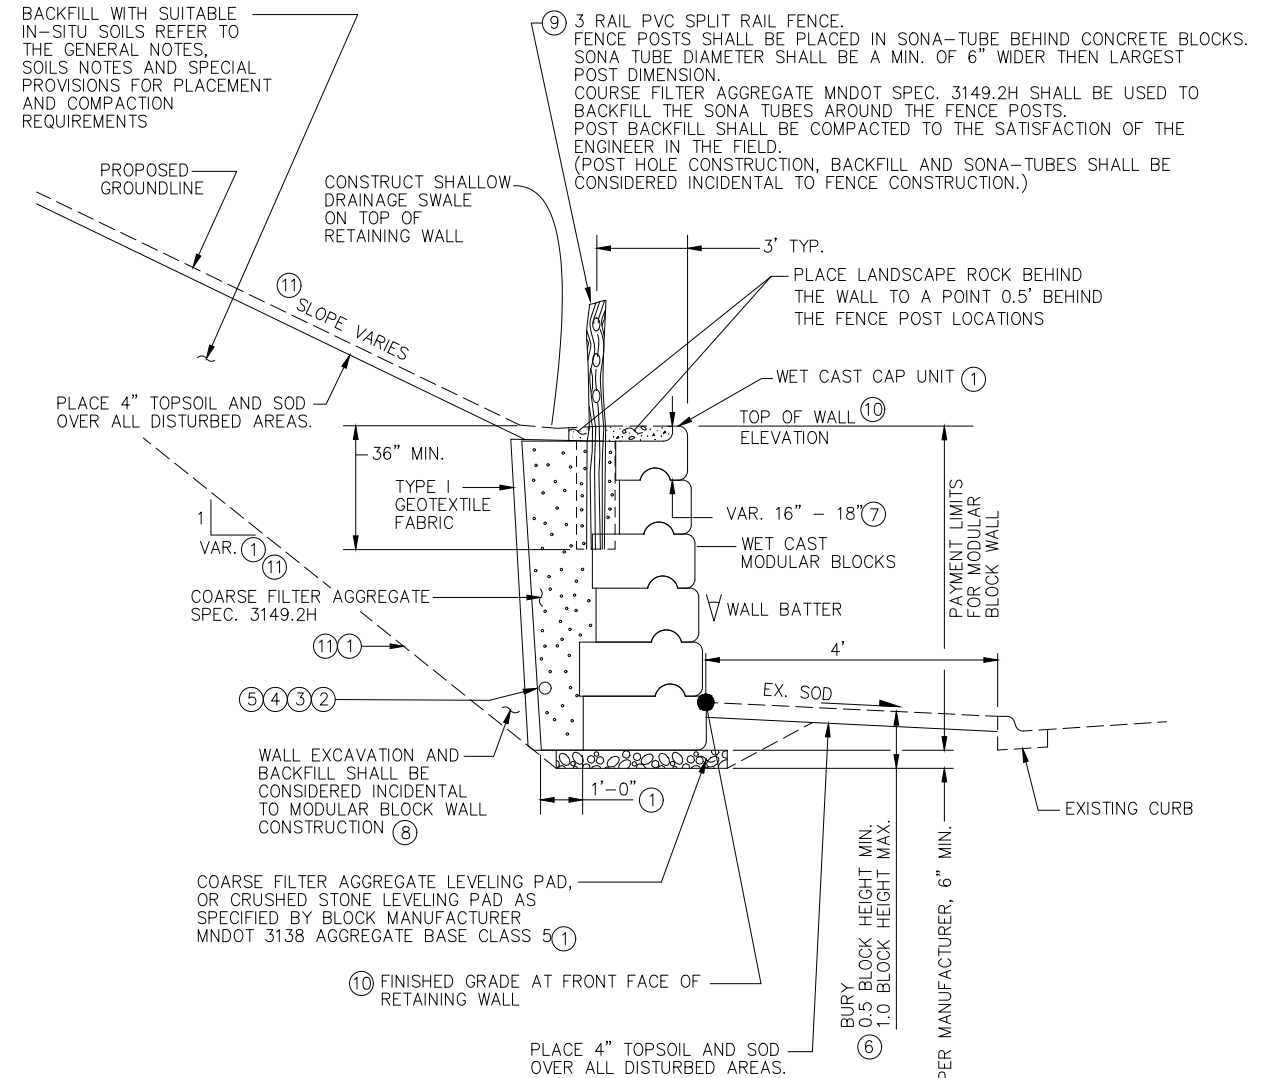

TYPICAL WET CAST MODULAR BLOCK RETAINING WALL DETAIL

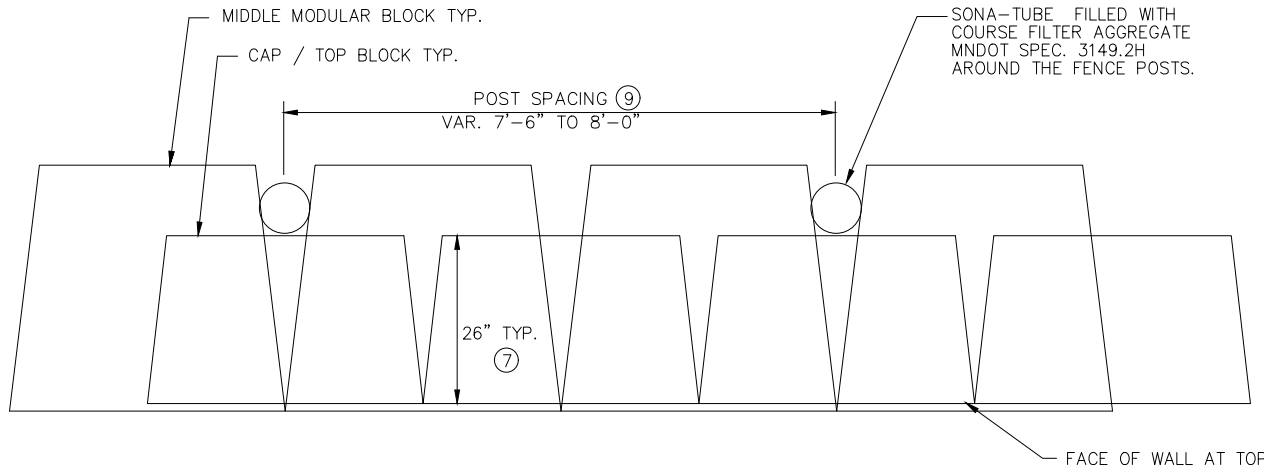

TYPICAL PLAN VIEW FENCE POST LOCATION DETAIL

GENERAL NOTES:

UTILITIES:

EXISTING AND PROPOSED UTILITIES ARE SHOWN IN THE GRADING PLANS. THE CONTRACTOR SHALL VERIFY THE LOCATION OF EXISTING FACILITIES AND SHALL EXERCISE CARE IN ADJACENT CONSTRUCTION.

EXCAVATION AND EARTHWORK:

ALL EXCAVATION AND EMBANKMENT WORK SHALL CONFORM TO Mn/DOT 2451.

CONSTRUCTION:

CONSTRUCTION SHALL BE IN ACCORDANCE WITH Mn/DOT 2411, EXCEPT AS NOTED.

COMPACTION REQUIREMENTS:

COMPACT REINFORCED WALL FILL IN ACCORDANCE WITH Mn/DOT SPEC. 2105.3F2 UNLESS RECOMMENDED OTHERWISE BY THE SOILS ENGINEER.


COMPACT GRANULAR BEDDING IN ACCORDANCE WITH Mn/DOT SPEC. 2105.3F2 UNLESS RECOMMENDED OTHERWISE BY THE SOILS ENGINEER.

NOTES:

- 1 PER MANUFACTURERS REQUIREMENTS - ALL EXCAVATION, BACKFILL, TOPSOIL, AGGREGATE AND GEOTEXTILE FABRIC SHALL BE INCIDENTAL TO WALL CONSTRUCTION.
- 2 INSPECT EXCAVATION SLOPES FOR ACTIVE SEEPAGE AND PLACE ADDITIONAL DRAINS WHERE SEEPAGE OCCURS AS DIRECTED BY THE ENGINEER.
- 3 PLACE DRAIN AT BOTTOM OF REINFORCED SOIL IF PIPE CAN BE SLOPED TO OUTLET. DO NOT OUTLET ONTO SIDEWALK. (INC.)
- 4 4" PERFORATED PE PIPE, Mn/DOT SPEC. 3278, WRAP WITH TYPE I GEOTEXTILE, Mn/DOT SPEC. 3733 (TYP.) INSTALLATION AS PER Mn/DOT SPEC. 2502. (INCIDENTAL TO WALL)
- 5 REFER TO PLAN & ELEVATION DRAWINGS FOR OUTLET LOCATIONS.
- 6 UNLESS DEEPER BURY IS REQUIRED BY WALL MANUFACTURER'S PROFESSIONAL ENGINEER AND APPROVAL IS REQUESTED OF THE PROJECT ENGINEER AND APPROVAL IS SPECIFICALLY GIVEN.
- 7 DEPENDING ON BLOCK MANUFACTURER
- 8 THE CONTRACTOR SHALL HAVE THE OPTION TO USE SOILS OTHER THAN IN-SITU SOILS FOR BACKFILL BEHIND THE WALLS, IF OTHER MATERIALS ARE USED IT SHALL MEET MNDOT SPEC 3149.2B2 AND SHALL BE CONSIDERED INCIDENTAL TO THE MODULAR BLOCK RETAINING WALL.
- 9 FENCE IS NECESSARY ON WALLS OVER 30" IN HEIGHT. FINAL FENCE LOCATION TO BE VERIFIED IN THE FIELD BY THE ENGINEER.
- 10 SEE PROFILE FOR WALL ELEVATIONS.
- 11 TEMPORARY SHORING MAYBE REQUIRED TO PROTECT EXISTING TREES FROM STRUCTURE EXCAVATION. SEE CONSTRUCTION PLANS FOR TREE LOCATIONS THAT NEED PROTECTING. TEMPORARY SHORING OR ANY OTHER MEASURES USED TO PROTECT TREES DURING CONSTRUCTION SHALL BE CONSIDERED INCIDENTAL TO WALL CONSTRUCTION.

4"x4" (NOMINAL)
3 RAIL WHITE PLASTIC VINYL
SPLIT RAIL FENCE. MATERIALS
AND INSTALLATION TO BE
APPROVED BY THE ENGINEER.

SPLIT RAIL FENCE

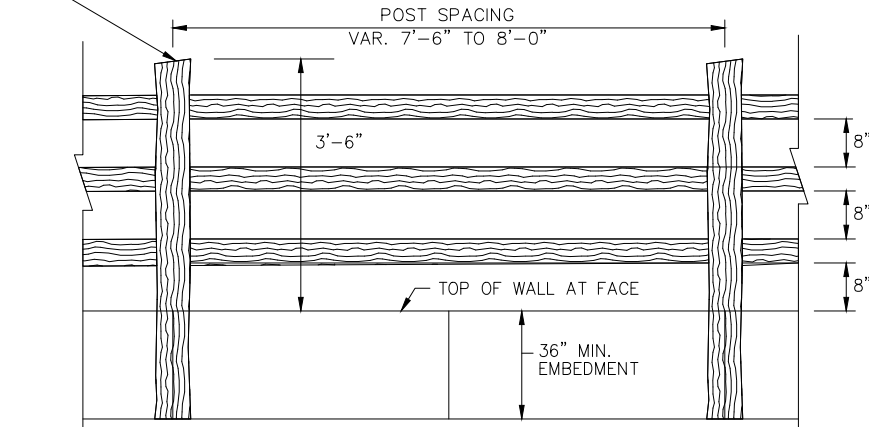

NO	DATE	BY	CKD	APPR	REVISION

I hereby certify that this plan, specification or report was prepared by me or under my direct supervision and that I am a duly Licensed Professional Engineer under the laws of the State of Minnesota.

Signature: *[Signature]*
MICHAEL J. PAYNE

Date: 3-13-18 License#: 50484




PLYMOUTH, MINNESOTA
KILMER PARK STREET
RECONSTRUCTION

RETAINING WALLS
KILMER WALL DETAIL


STATE AID PROJECT NO.	DRAWN BY M. PAYNE	DATE 2-18
COUNTY PROJECT NO.	DESIGNED BY M. PAYNE	2-18
CITY PROJECT NO.	CHECKED BY M. PAYNE	2-18
ST189001.001	REVIEWED BY J. RENNEBERG	2-18

SHEET
62
OF
106

1. NATHAN LANE WALLS SHALL BE CONSTRUCTED WITH SMALL MODULAR BLOCK.
2. ONLY TREES MARKED FOR REMOVAL SHALL BE REMOVED.
3. EXISTING RETAINING WALLS SHALL BE REMOVED

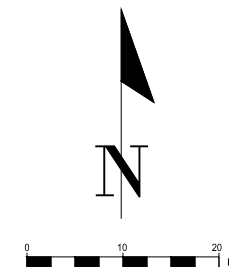

Nathan Wall SE PROFILE

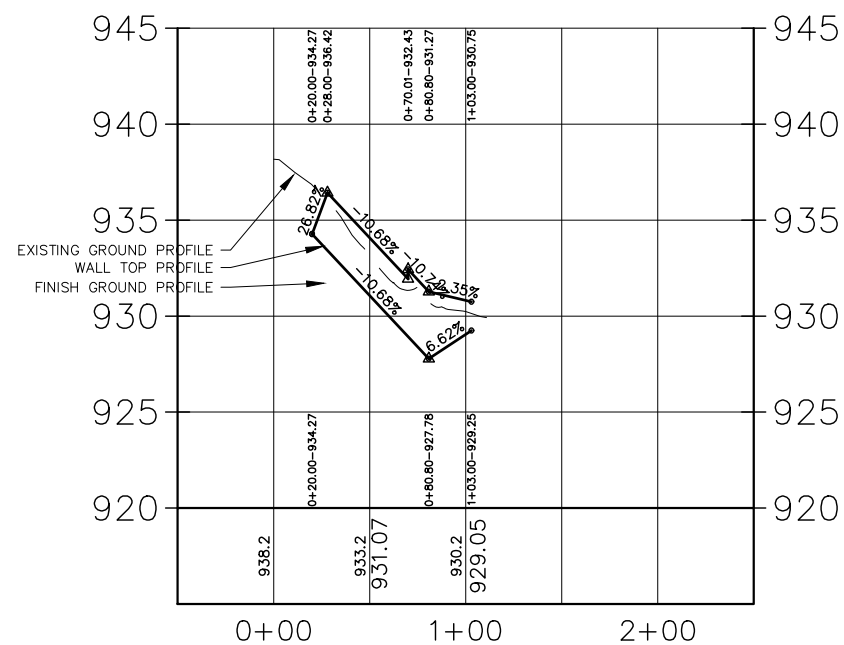

NATHAN WALL SE										
SEGMENT NUMBER	BEGIN STATION	DELTA	DEGREE	RADIUS	TANGENT	LENGTH	X	Y	AZIMUTH	END STATION
L83	0+00.00					59.449	494225.0962	179005.8896	180° 27' 39.91"	0+59.45
C69	0+59.45	89°58'29.67"	286°28'44.03"	20.00	19.991	31.407	494224.6178	178946.4430	180° 27' 39.91" 90° 29' 10.24"	0+90.86
L84	0+90.86					20.004	494244.4474	178926.2827	90° 29' 10.24"	1+10.86




PLYMOUTH, MINNESOTA
KILMER PARK STREET
RECONSTRUCTION

RETAINING WALLS


NATHAN LANE

STATE AID PROJECT NO. -----	DRAWN BY <u>M. PAYNE</u>	DATE <u>2-1</u>
COUNTY PROJECT NO. -----	DESIGNED BY <u>M. PAYNE</u>	<u>2-1</u>
CITY PROJECT NO. -----	CHECKED BY <u>M. PAYNE</u>	<u>2-1</u>
ST189001.001	REVIEWED BY <u>J. RENNEBERG</u>	<u>2-1</u>

SHEET
63
OF
106

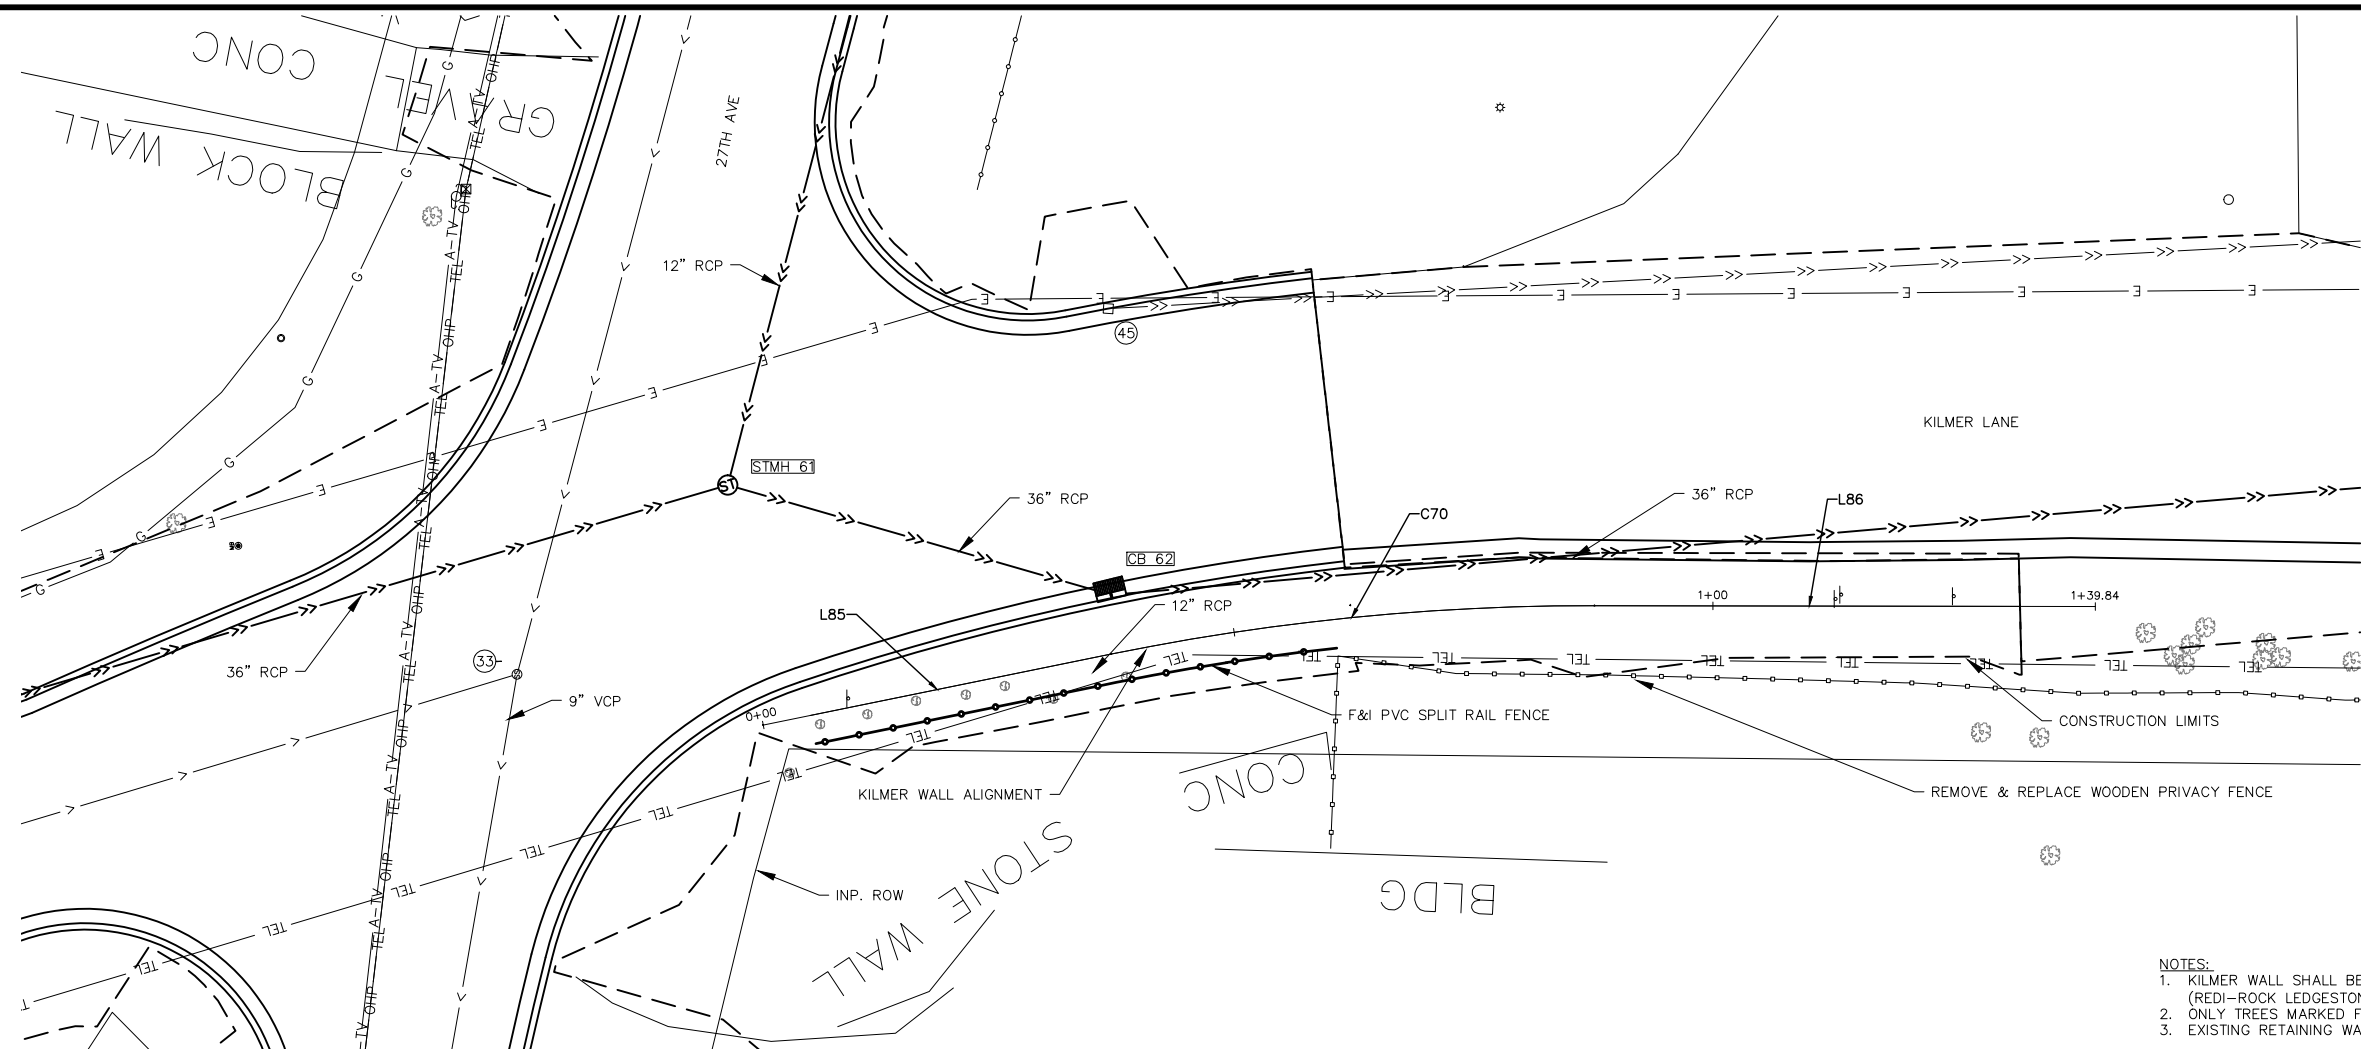

- NOTES:**
1. KILMER WALL SHALL BE CONSTRUCTED FROM LARGE MODULAR BLOCK (REDI-ROCK LEDGESTONE FACE OR APPROVED EQUAL).
 2. ONLY TREES MARKED FOR REMOVAL SHALL BE REMOVED.
 3. EXISTING RETAINING WALLS SHALL BE REMOVED

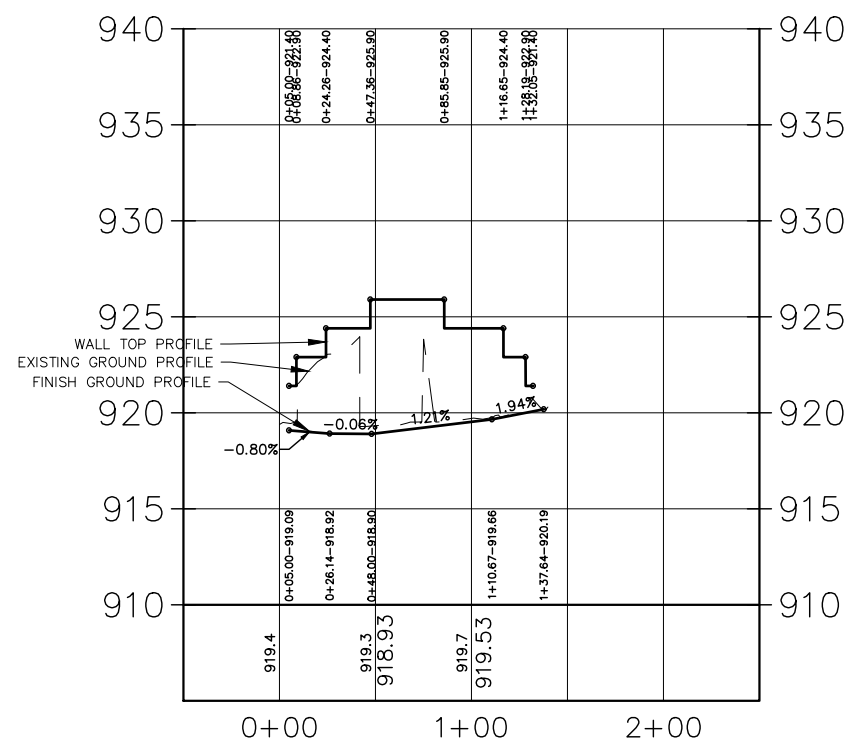


KILMER WALL										
SEGMENT NUMBER	BEGIN STATION	DELTA	DEGREE	RADIUS	TANGENT	LENGTH	X	Y	AZIMUTH	END STATION
L85	0+00.00					36.989	495066.1624	179418.2221	168° 28' 24.29"	0+36.99
C70	0+36.99	11°37'02.57"	22°55'05.92"	250.00	25.432	50.690	495073.5536	179381.9791	168° 28' 24.29" 180° 05' 26.87"	0+87.68
L86	0+87.68					52.157	495078.5953	179331.6273	180° 05' 26.87"	1+39.84

NO	DATE	BY	CKD	APPR	REVISION

I hereby certify that this plan, specification or report was prepared by me or under my direct supervision and that I am a duly Licensed Professional Engineer under the laws of the State of Minnesota.

Signature: Michael J. Payne

DATE: 3-13-18 License#: 50484






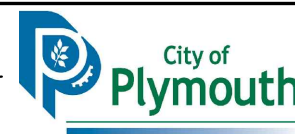


PLYMOUTH, MINNESOTA
KILMER PARK STREET
RECONSTRUCTION

RETAINING WALLS
KILMER LANE

STATE AID PROJECT NO. -----	DRAWN BY <u>M. PAYNE</u>	DATE <u>2-18</u>
COUNTY PROJECT NO. -----	DESIGNED BY <u>M. PAYNE</u>	<u>2-18</u>
CITY PROJECT NO. ST189001.001	CHECKED BY <u>M. PAYNE</u>	<u>2-18</u>
	REVIEWED BY <u>J. RENNEBERG</u>	<u>2-18</u>

SHEET
64
OF
106

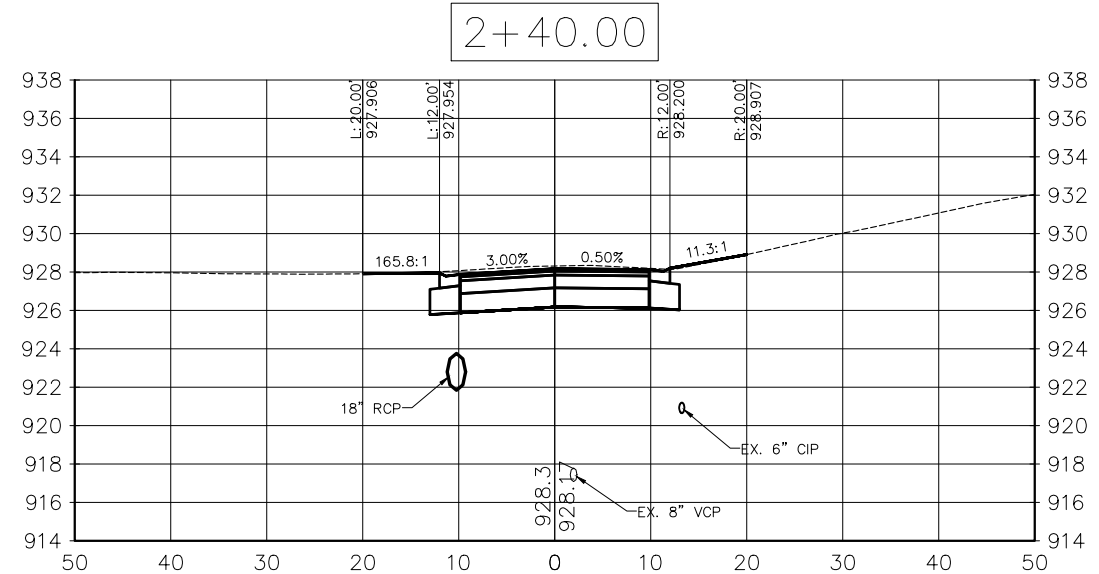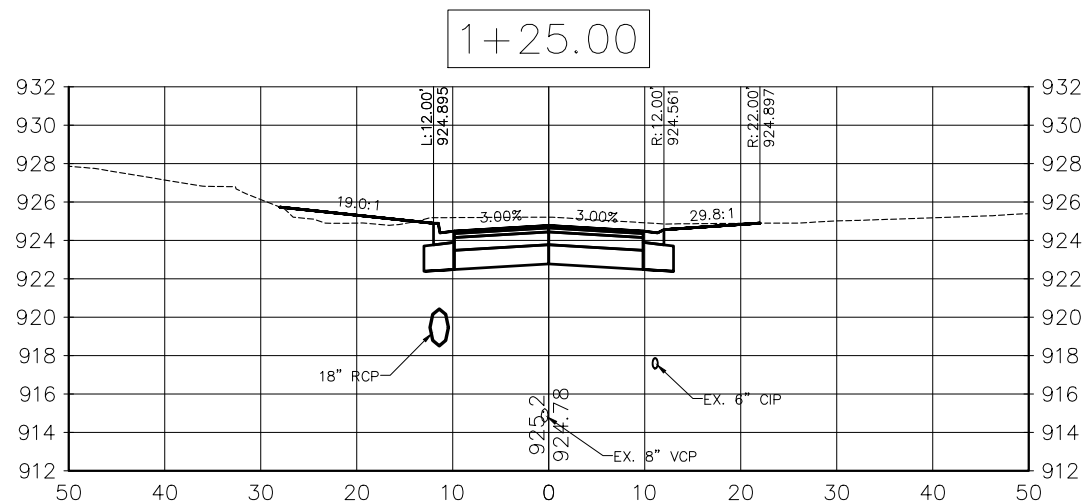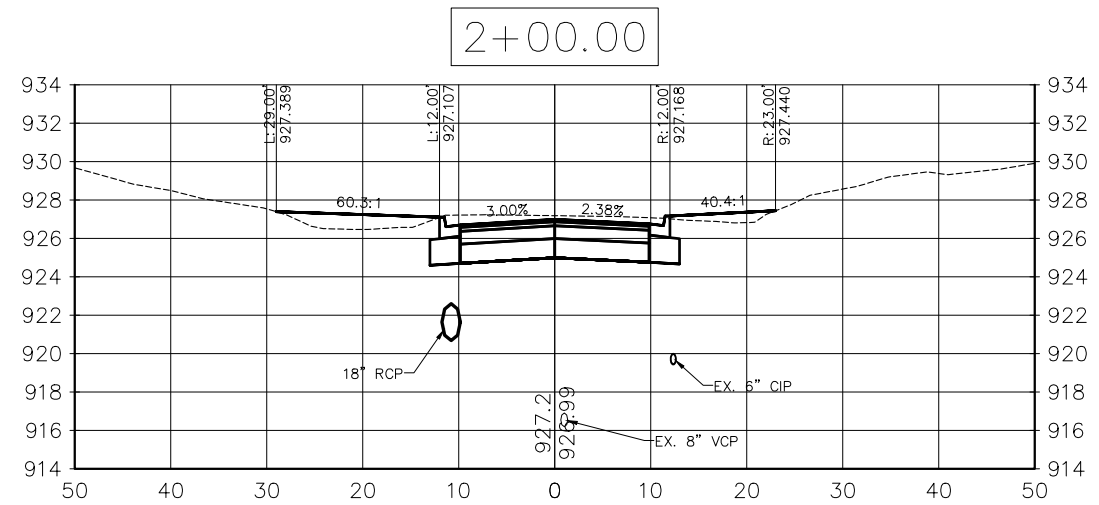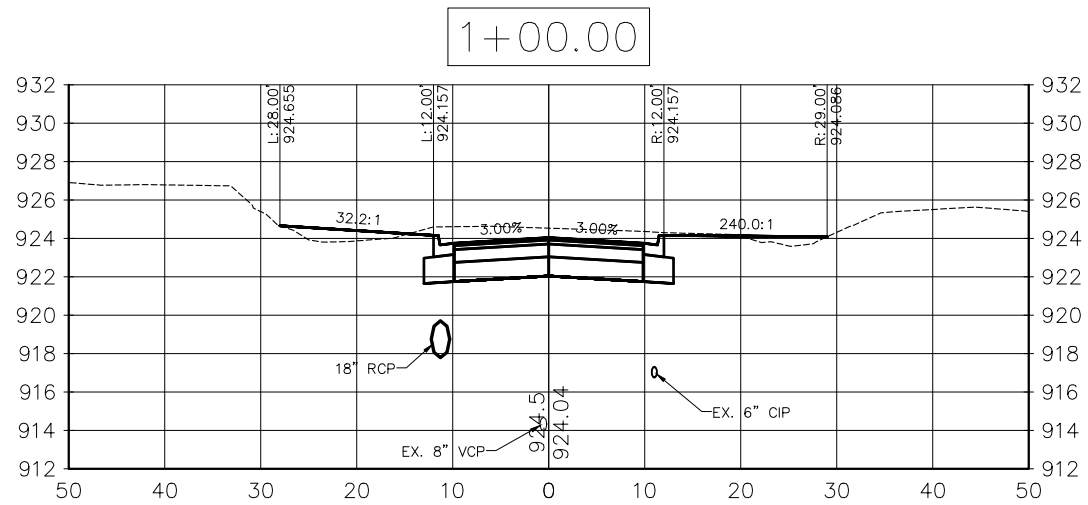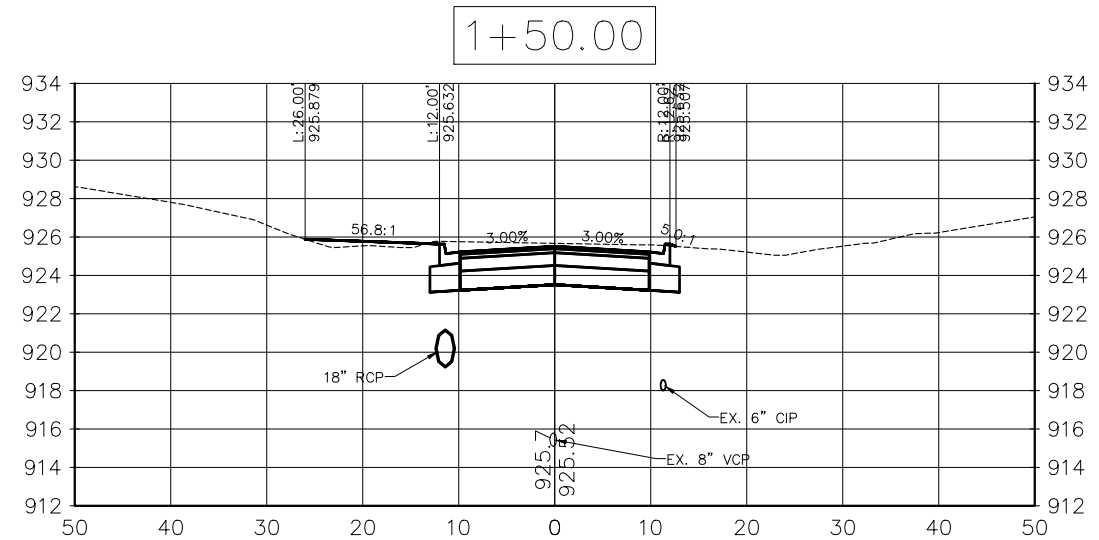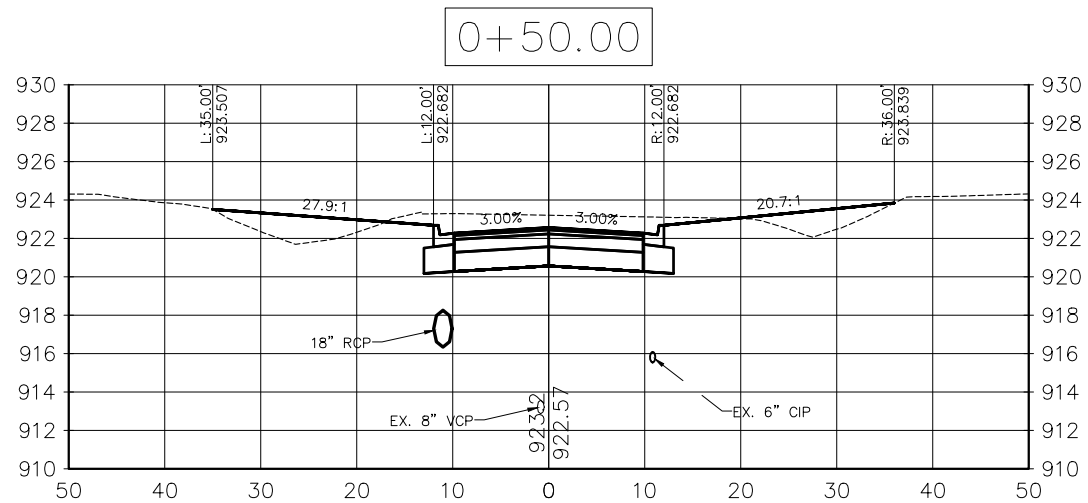


NO	DATE	BY	CKD	APPR	REVISION

I hereby certify that this plan, specification or report was prepared by me or under my direct supervision and that I am a duly Licensed Professional Engineer under the laws of the State of Minnesota.

Signature: *Michael J. Payne*

Michael J. Payne

Date: 3-13-18 License#: 50484






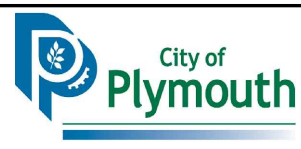


PLYMOUTH, MINNESOTA
KILMER PARK STREET
RECONSTRUCTION

CROSS SECTIONS
PILGRIM LANE

STATE AID PROJECT NO.	DRAWN BY	DATE
COUNTY PROJECT NO.	M. PAYNE	2-18
CITY PROJECT NO.	DESIGNED BY	
ST189001.001	M. PAYNE	2-18
	CHECKED BY	
	M. PAYNE	2-18
	REVIEWED BY	
	J. RENNEBERG	2-18


SHEET
65
OF
106

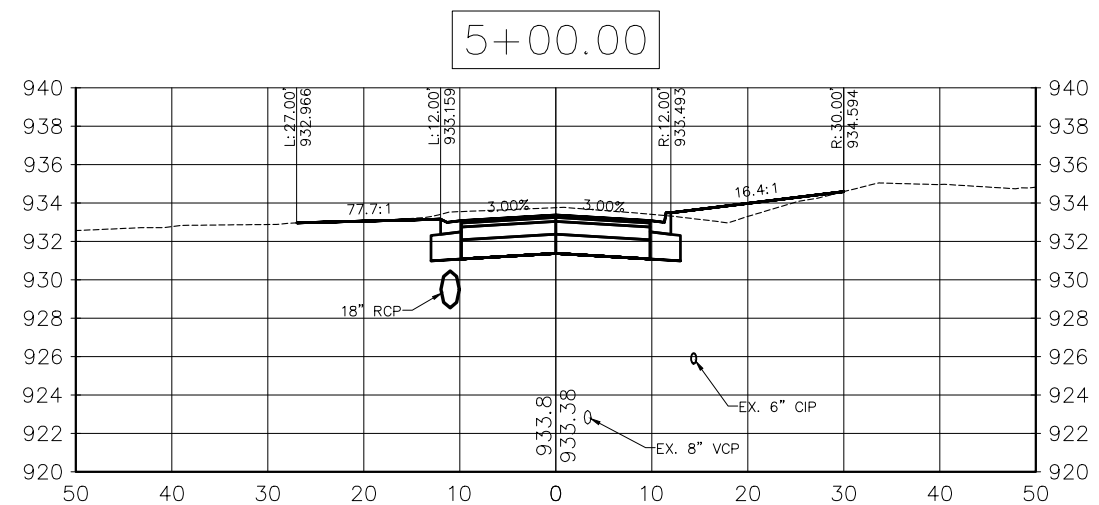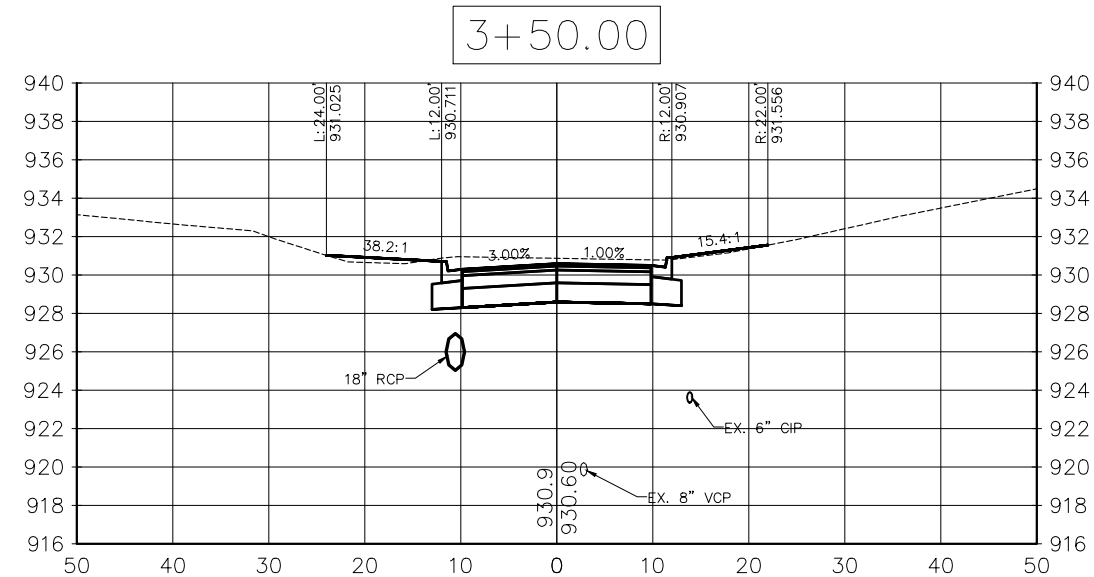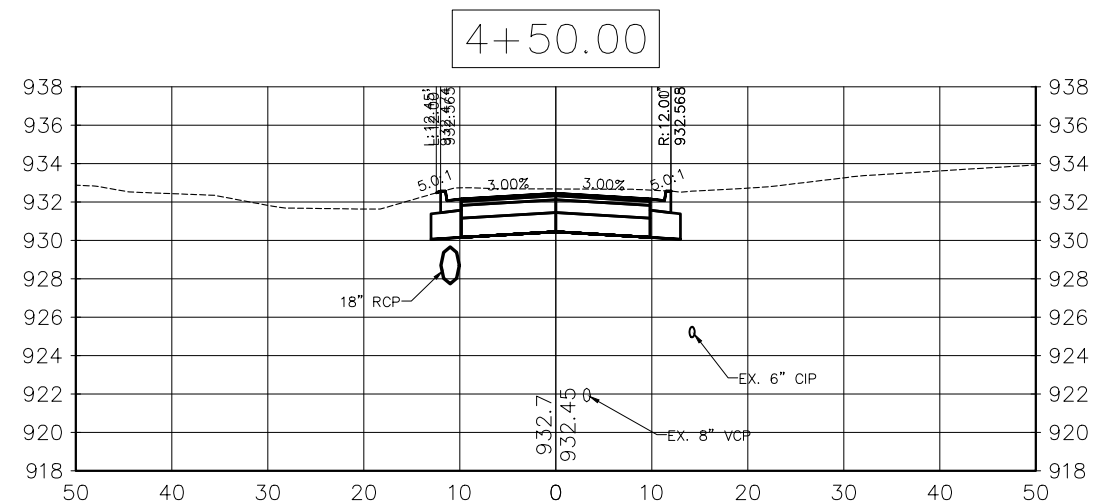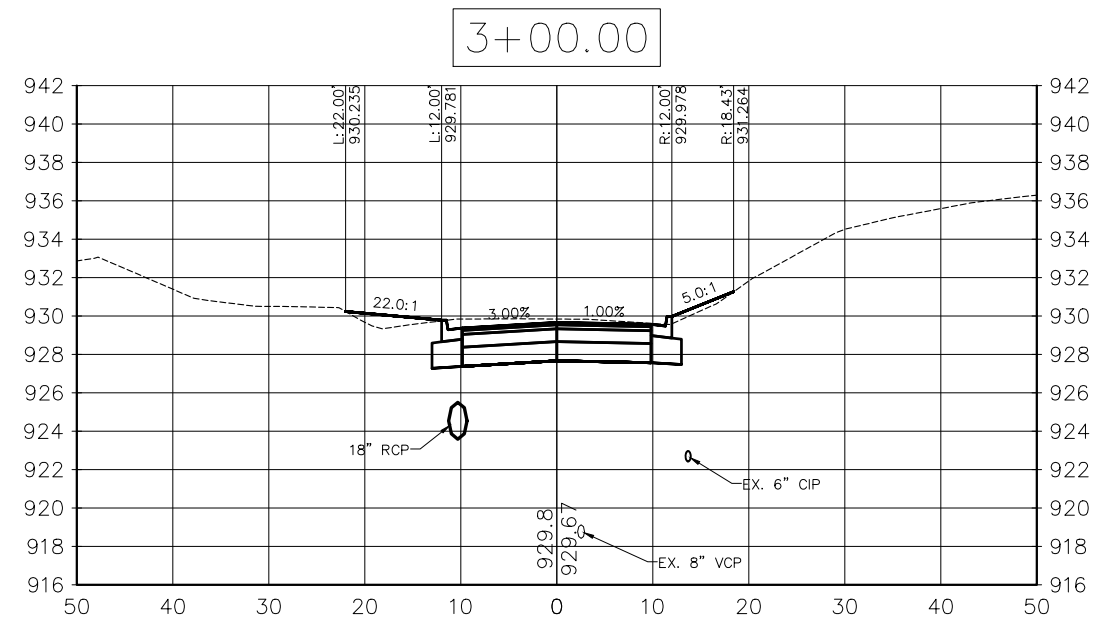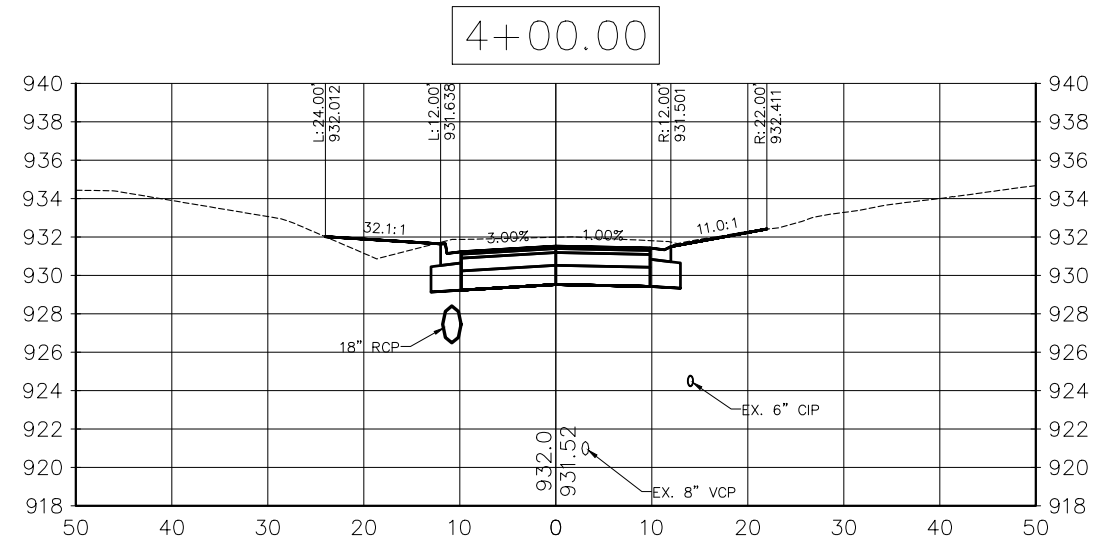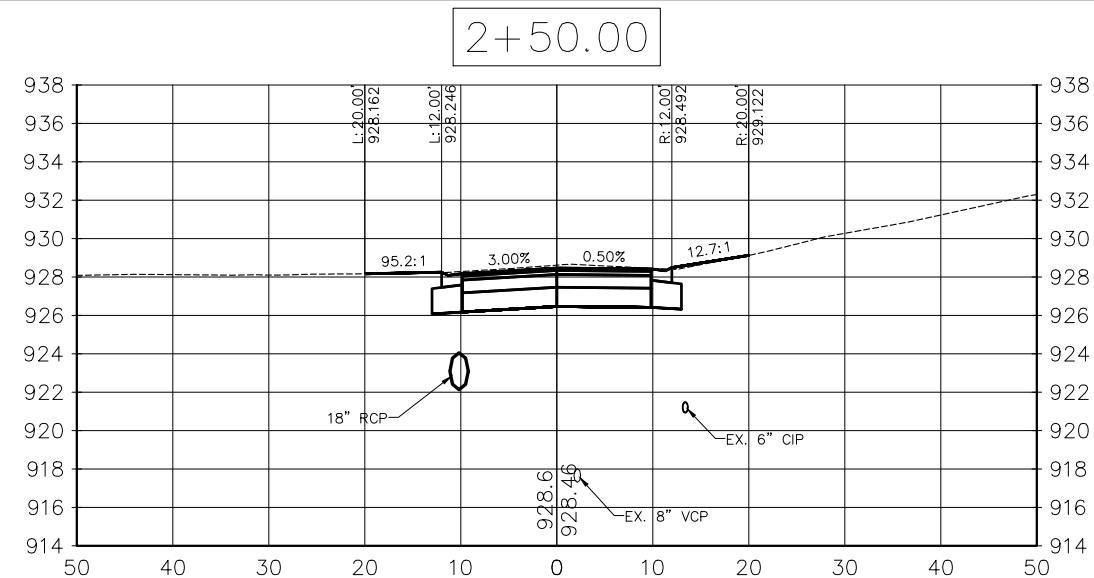

NO	DATE	BY	CKD	APPR	REVISION

I hereby certify that this plan, specification or report was prepared by me or under my direct supervision and that I am a duly Licensed Professional Engineer under the laws of the State of Minnesota.

Signature: M. J. Payne
MICHAEL J. PAYNE






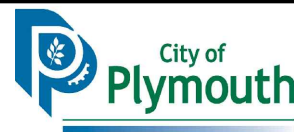


PLYMOUTH, MINNESOTA
KILMER PARK STREET
RECONSTRUCTION

CROSS SECTIONS
PILGRIM LANE

STATE AID PROJECT NO. -----	DRAWN BY <u>M. PAYNE</u>	DATE <u>2-18</u>
COUNTY PROJECT NO. -----	DESIGNED BY <u>M. PAYNE</u>	<u>2-18</u>
CITY PROJECT NO.	CHECKED BY <u>M. PAYNE</u>	<u>2-18</u>
ST189001.001	REVIEWED BY <u>J. RENNEBERG</u>	<u>2-18</u>

SHEET
66
OF
106

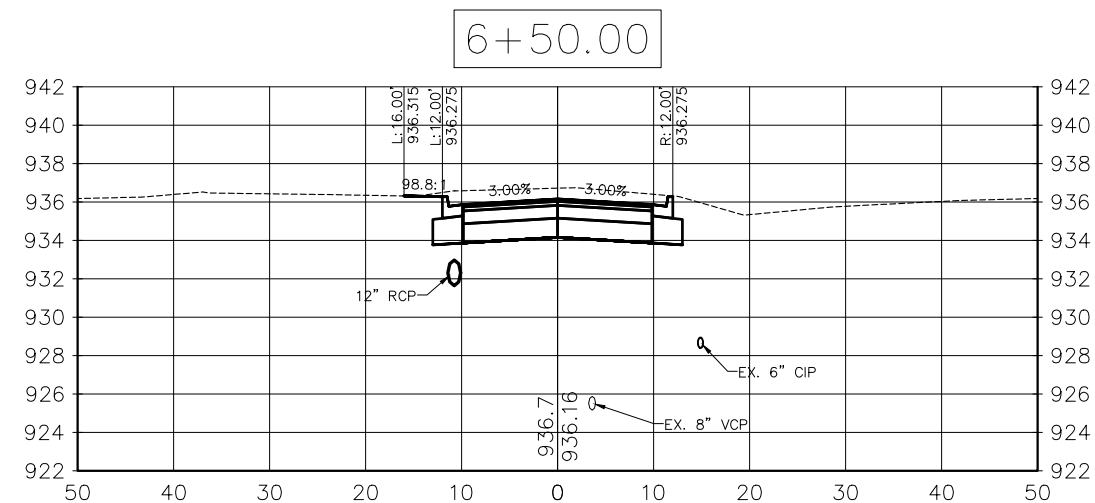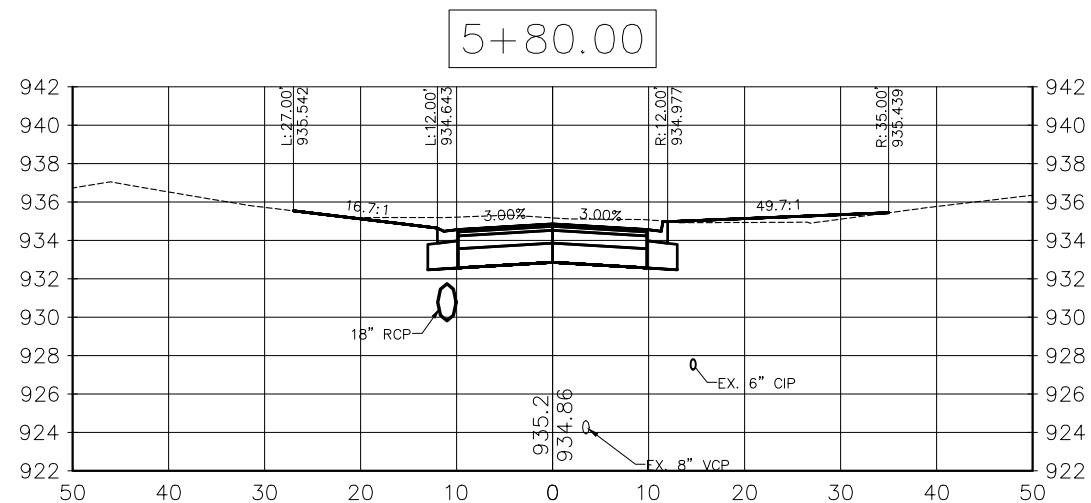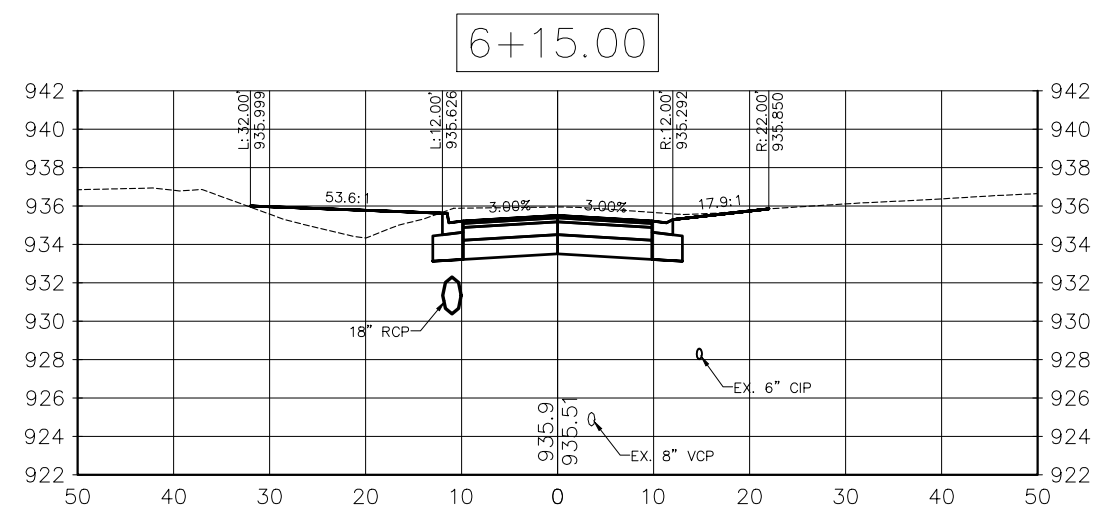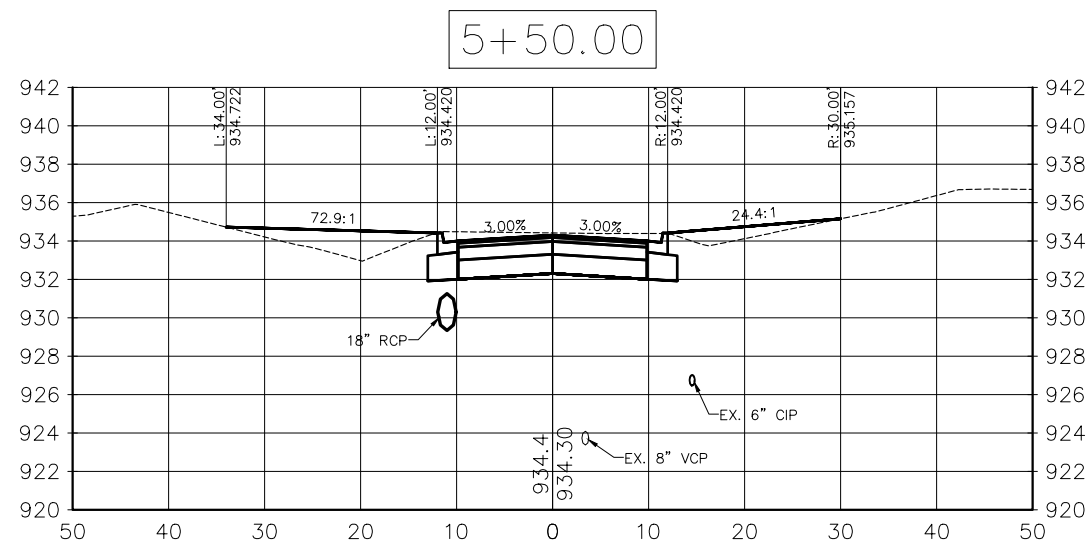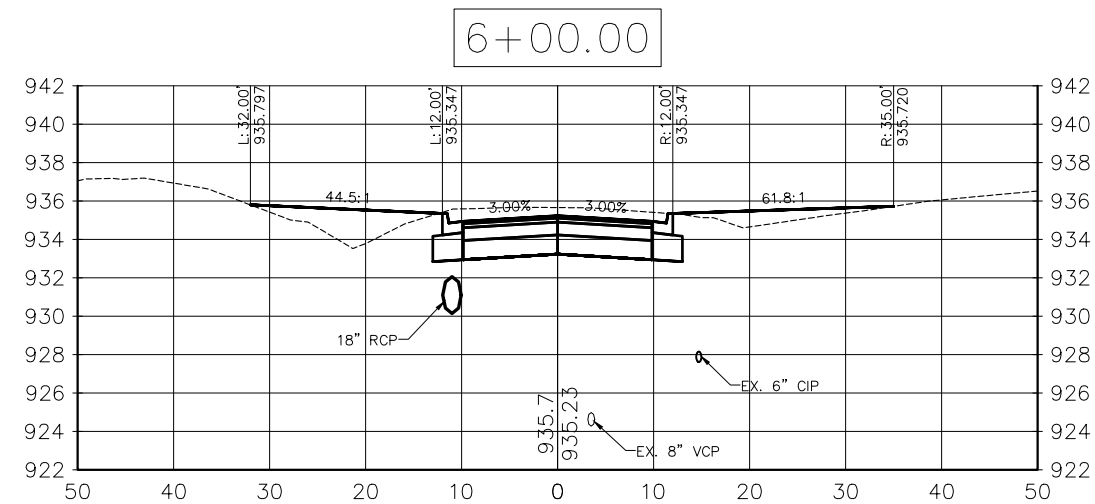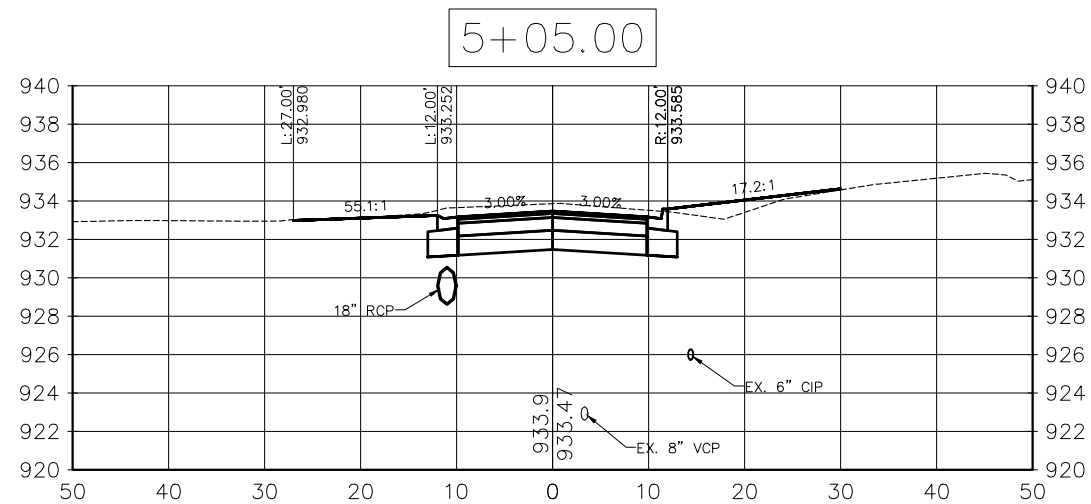


NO	DATE	BY	CKD	APPR	REVISION

I hereby certify that this plan, specification or report was prepared by me or under my direct supervision and that I am a duly Licensed Professional Engineer under the laws of the State of Minnesota.

Signature: *[Signature]*
MICHAEL J. PAYNE

Date: 3-13-18 License#: 50484






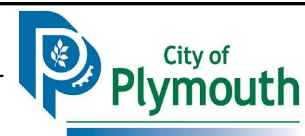


PLYMOUTH, MINNESOTA
KILMER PARK STREET
RECONSTRUCTION

CROSS SECTIONS
PILGRIM LANE

STATE AID PROJECT NO.	DRAWN BY	DATE
COUNTY PROJECT NO.	M. PAYNE	2-18
CITY PROJECT NO.	DESIGNED BY	
ST189001.001	M. PAYNE	2-18
	CHECKED BY	
	M. PAYNE	2-18
	REVIEWED BY	
	J. RENNEBERG	2-18

SHEET
67
OF
106

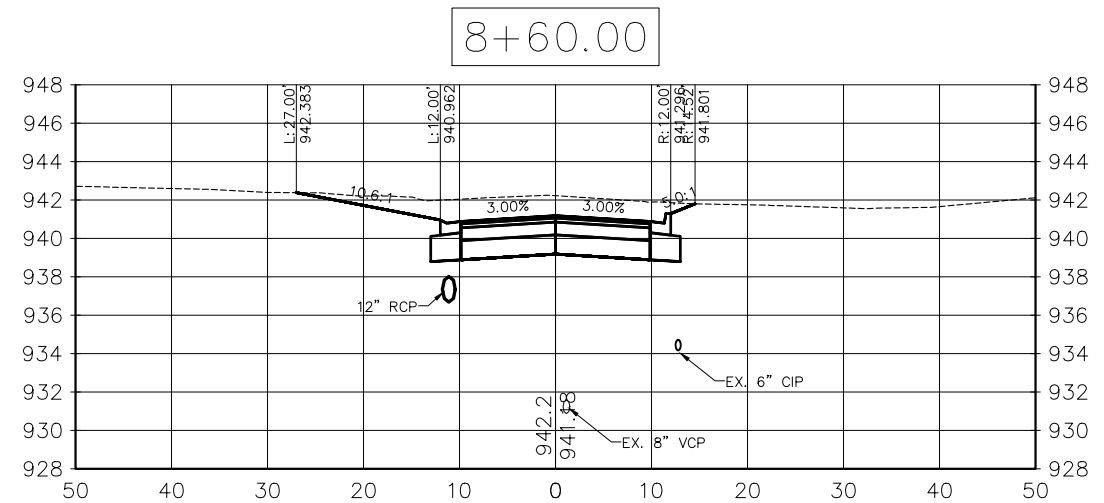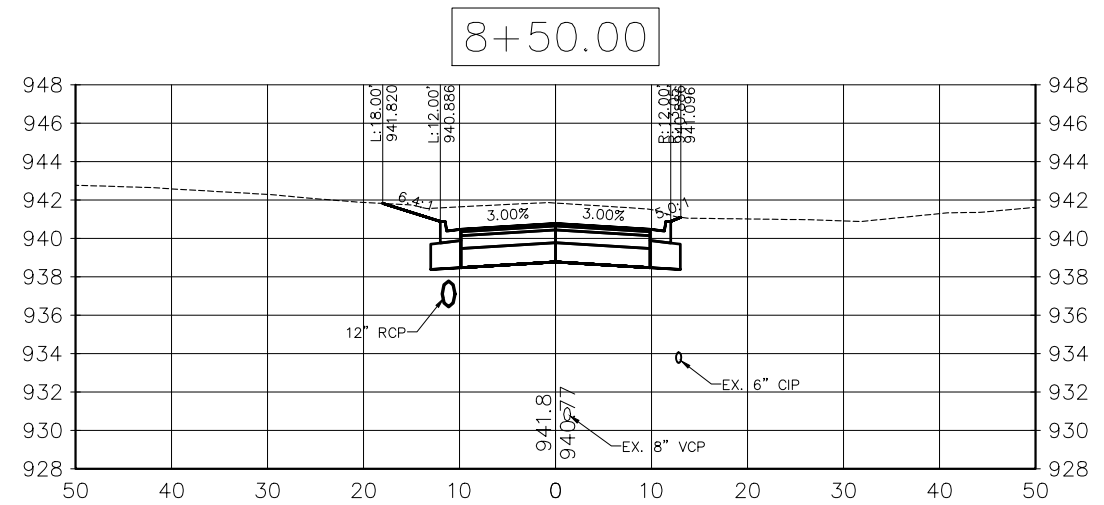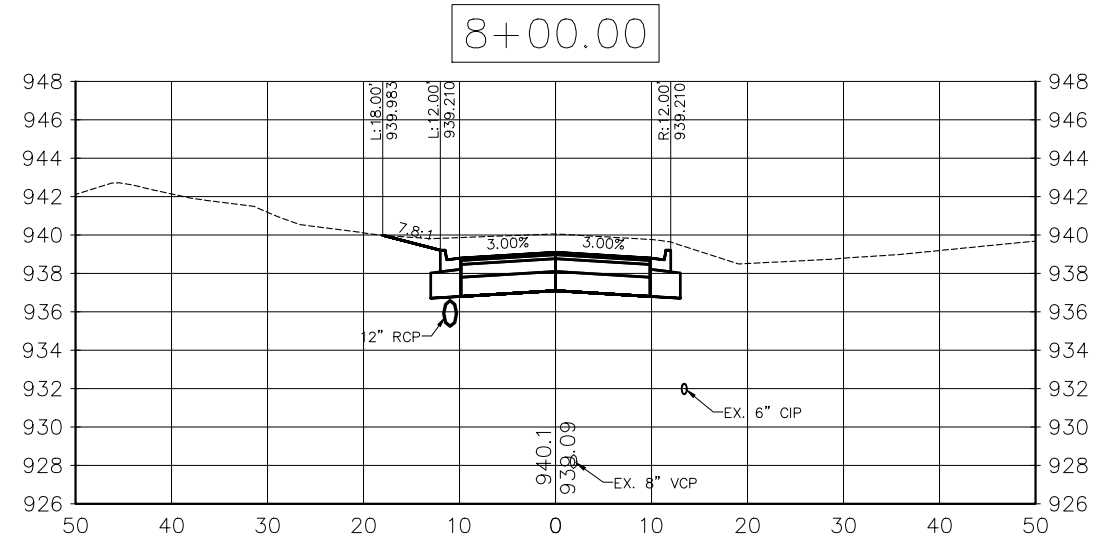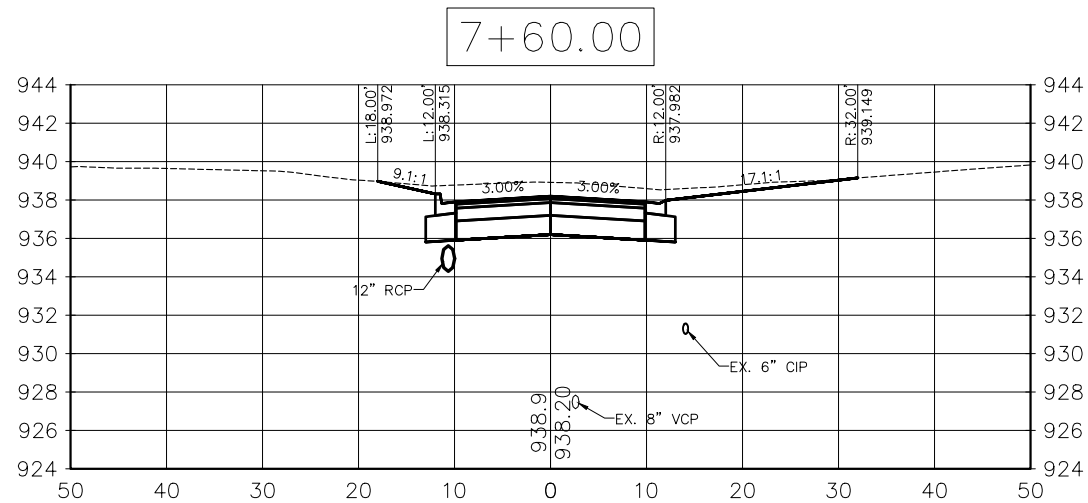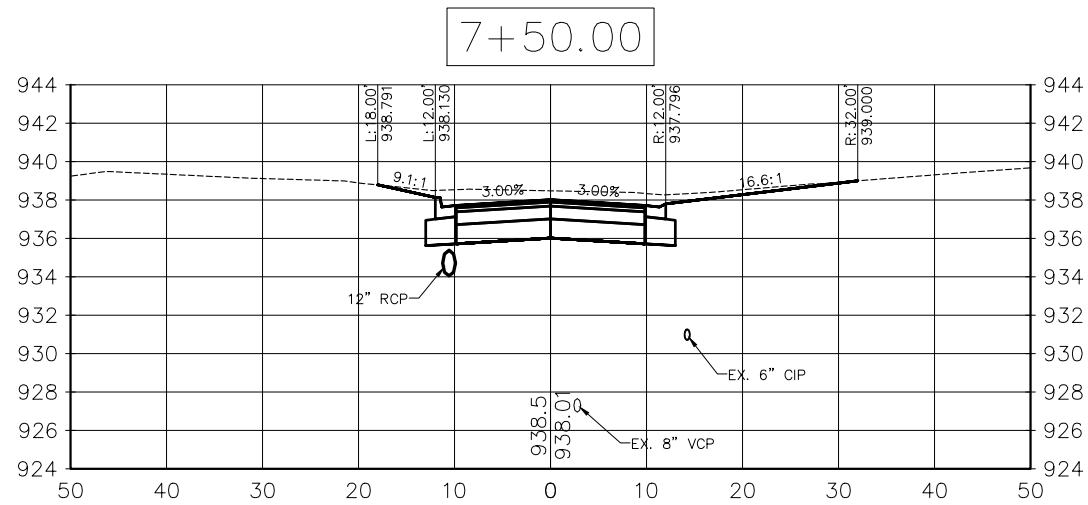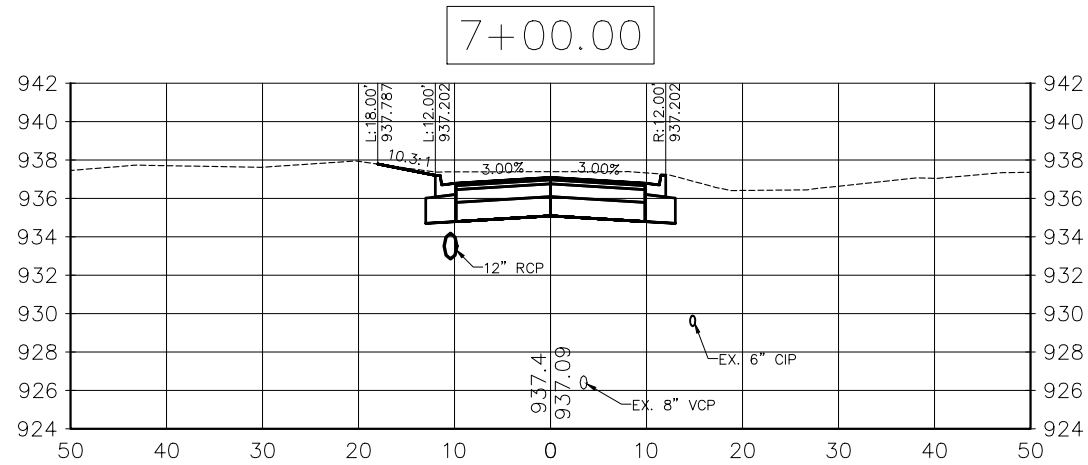


NO	DATE	BY	CKD	APPR	REVISION

I hereby certify that this plan, specification or report was prepared by me or under my direct supervision and that I am a duly Licensed Professional Engineer under the laws of the State of Minnesota.

Signature: *Michael J. Payne*

Date: 3-13-18 License#: 50484






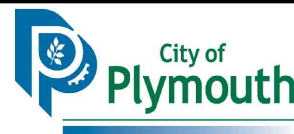


PLYMOUTH, MINNESOTA
KILMER PARK STREET
RECONSTRUCTION

CROSS SECTIONS
PILGRIM LANE

STATE AID PROJECT NO.	DRAWN BY	DATE
COUNTY PROJECT NO.	M. PAYNE	2-18
CITY PROJECT NO.	DESIGNED BY	2-18
ST189001.001	M. PAYNE	2-18
	CHECKED BY	2-18
	M. PAYNE	2-18
	REVIEWED BY	2-18
	J. RENNEBERG	2-18

SHEET
68
OF
106

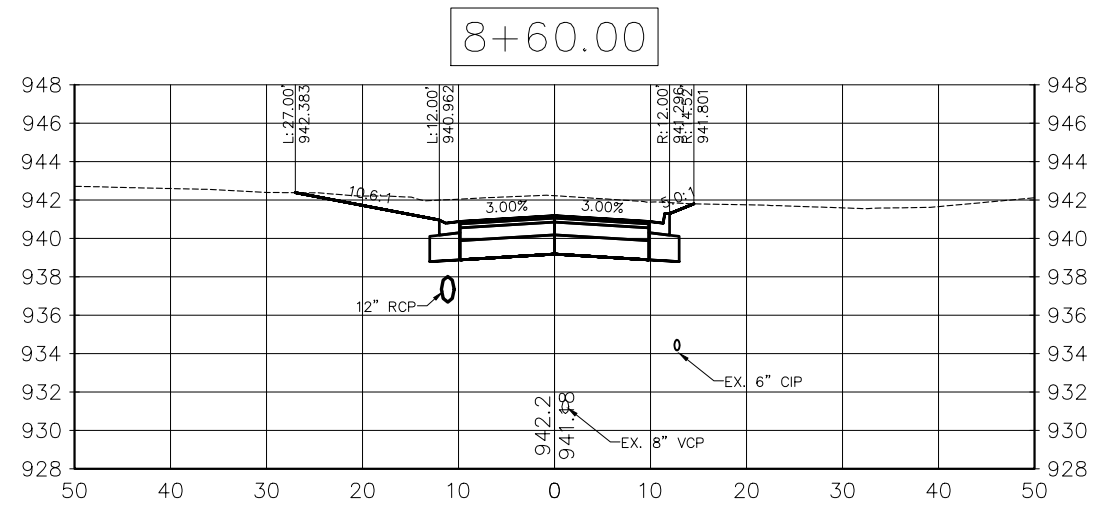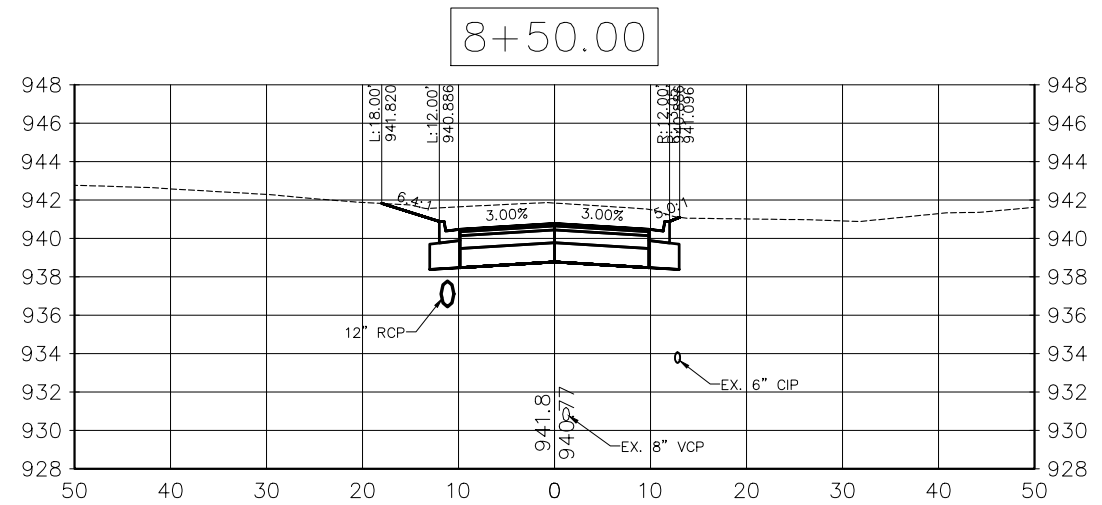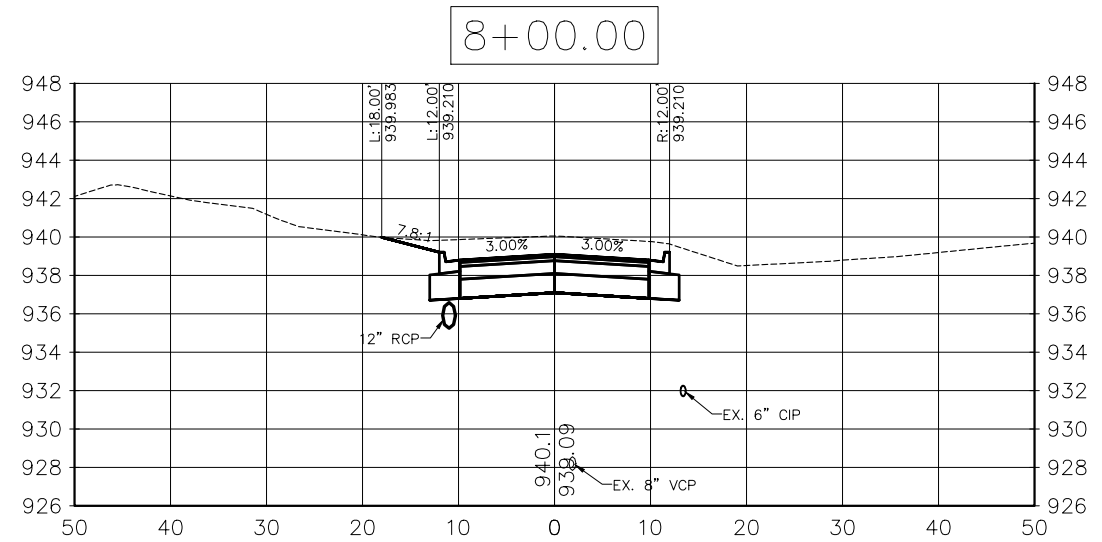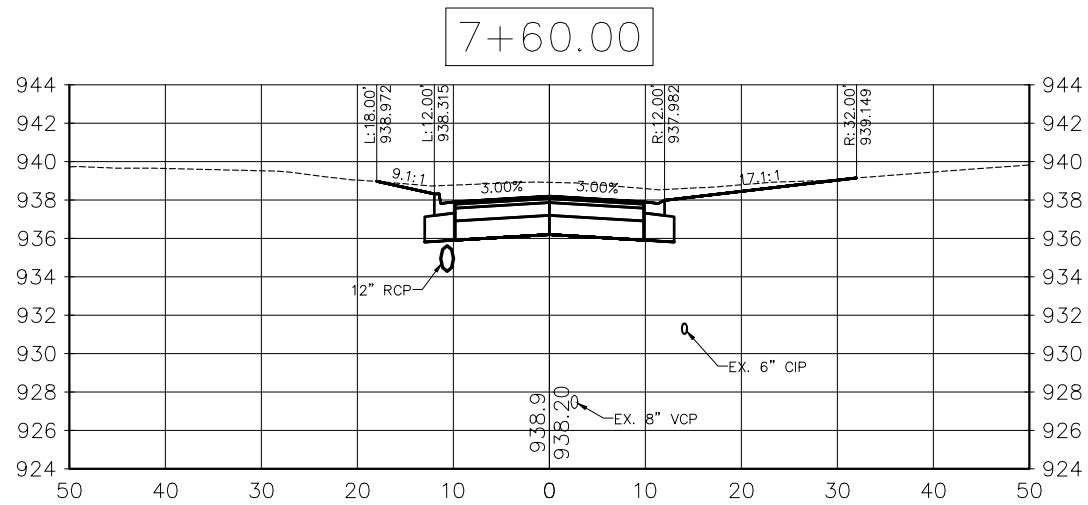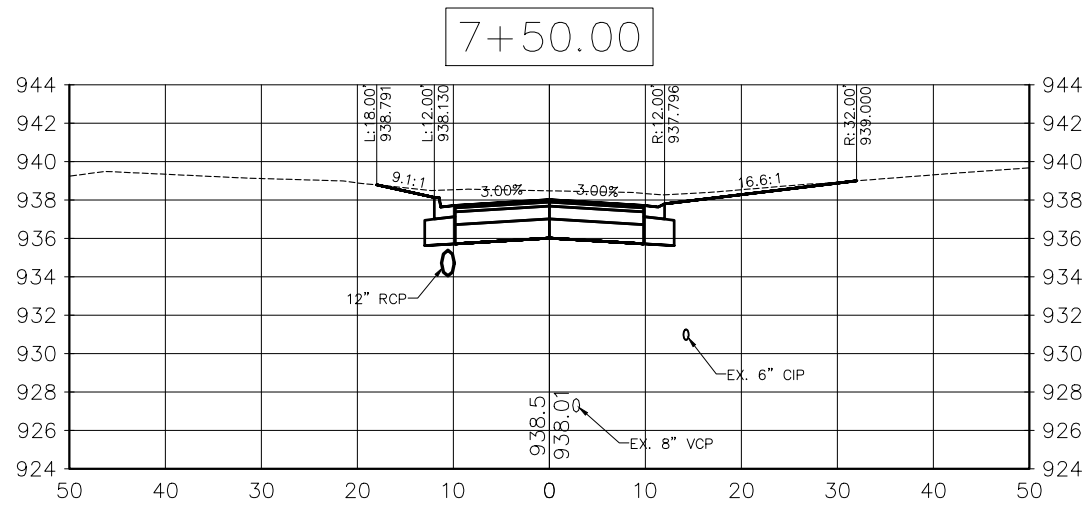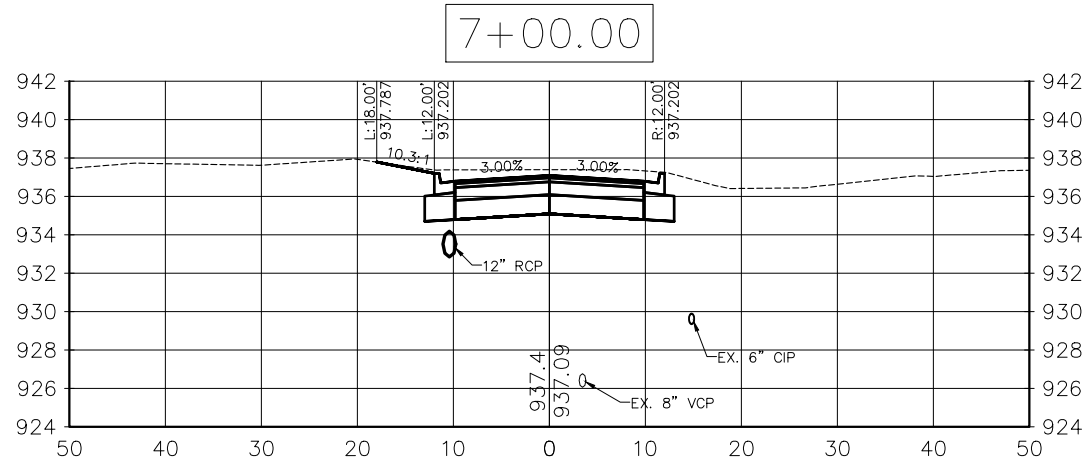


NO	DATE	BY	CKD	APPR	REVISION

I hereby certify that this plan, specification or report was prepared by me or under my direct supervision and that I am a duly Licensed Professional Engineer under the laws of the State of Minnesota.

Signature: *Michael J. Payne*

Date: 3-13-18 License#: 50484



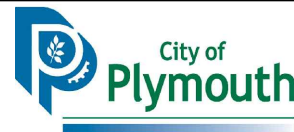


PLYMOUTH, MINNESOTA
KILMER PARK STREET
RECONSTRUCTION







CROSS SECTIONS
PILGRIM LANE

STATE AID PROJECT NO.	DRAWN BY	DATE
COUNTY PROJECT NO.	M. PAYNE	2-18
CITY PROJECT NO.	DESIGNED BY	
ST189001.001	M. PAYNE	2-18
	CHECKED BY	
	M. PAYNE	2-18
	REVIEWED BY	
	J. RENNEBERG	2-18

SHEET
69
OF
106

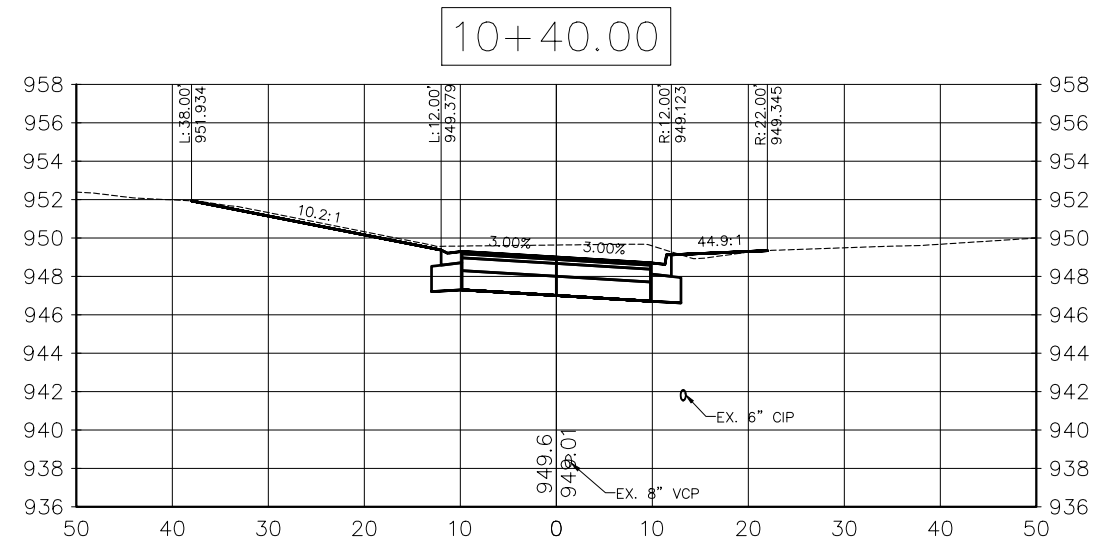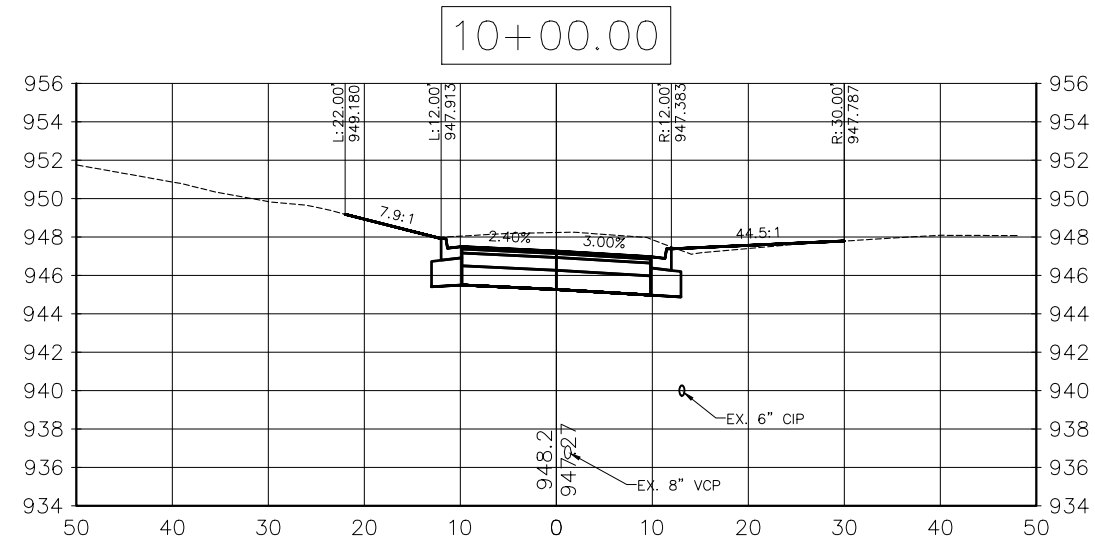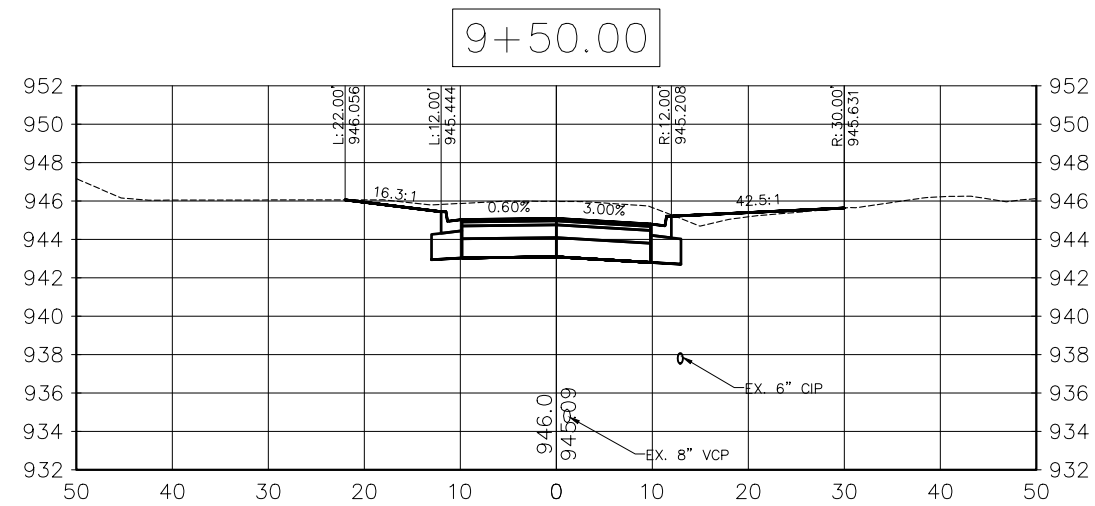


SHEET
70
OF
106

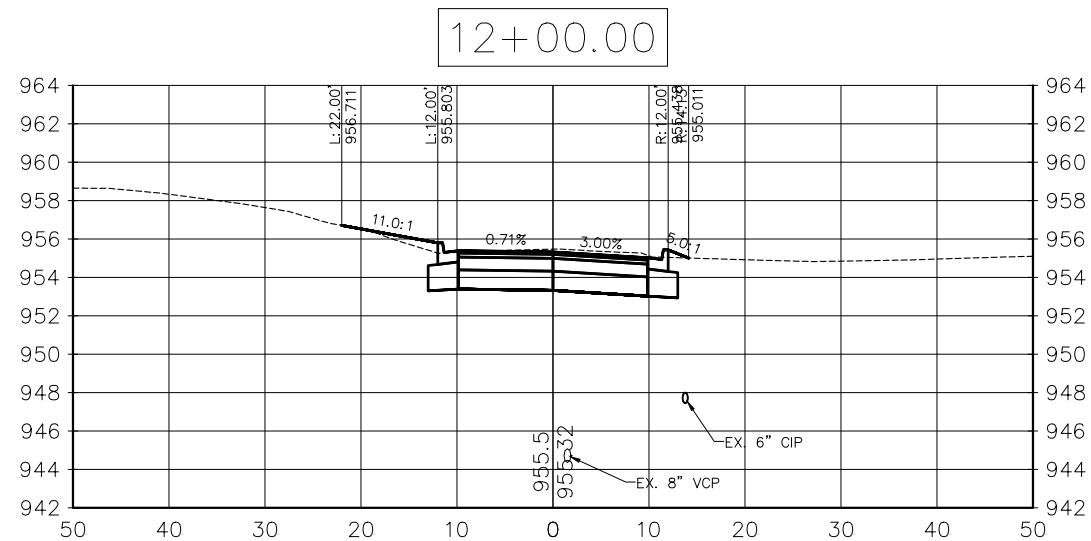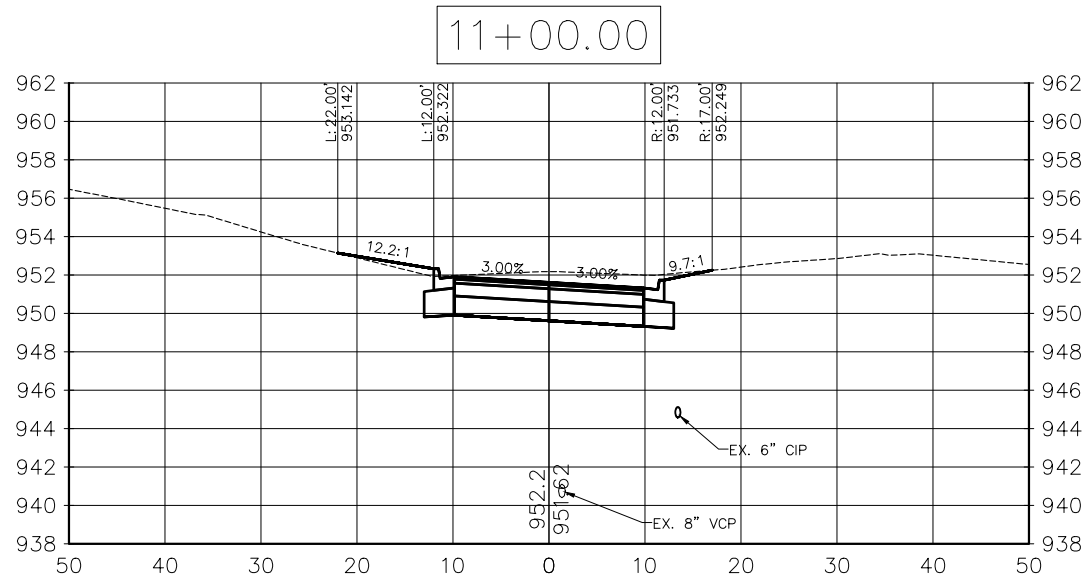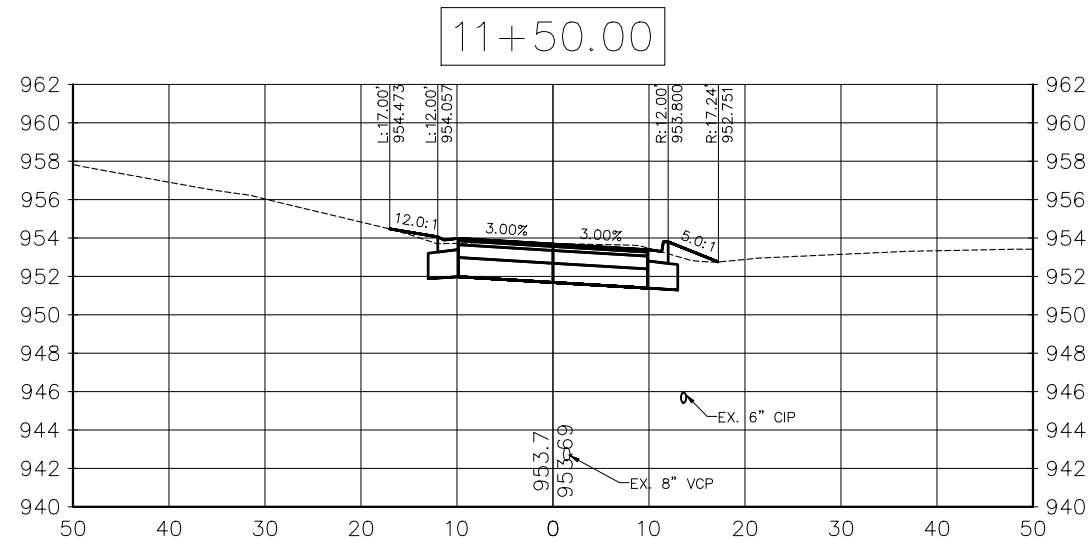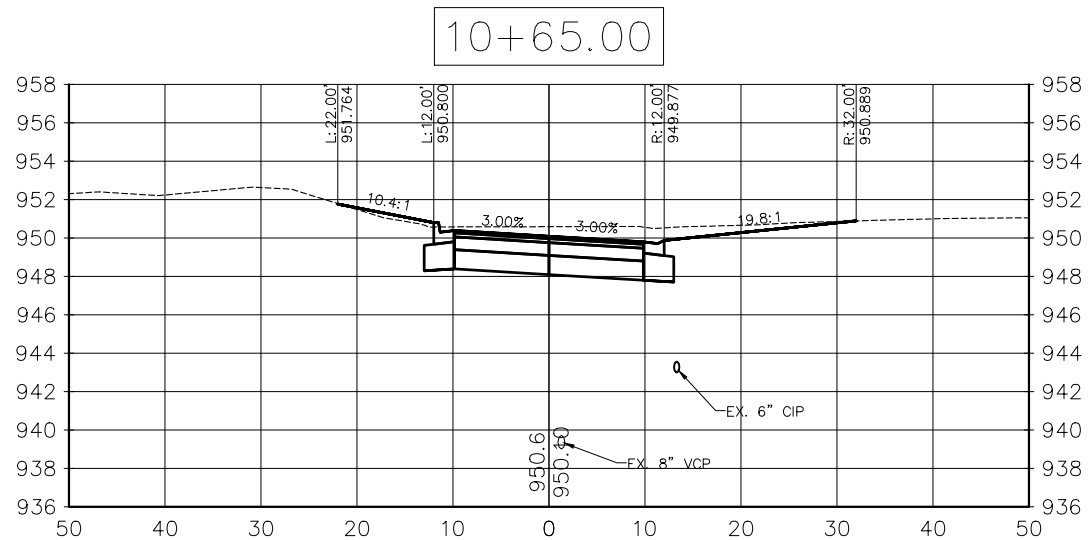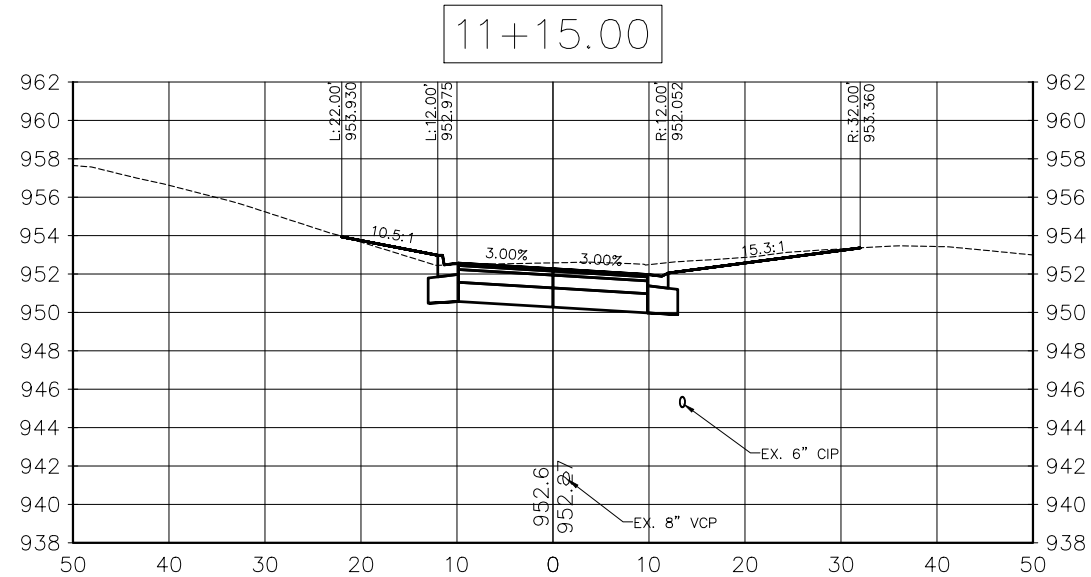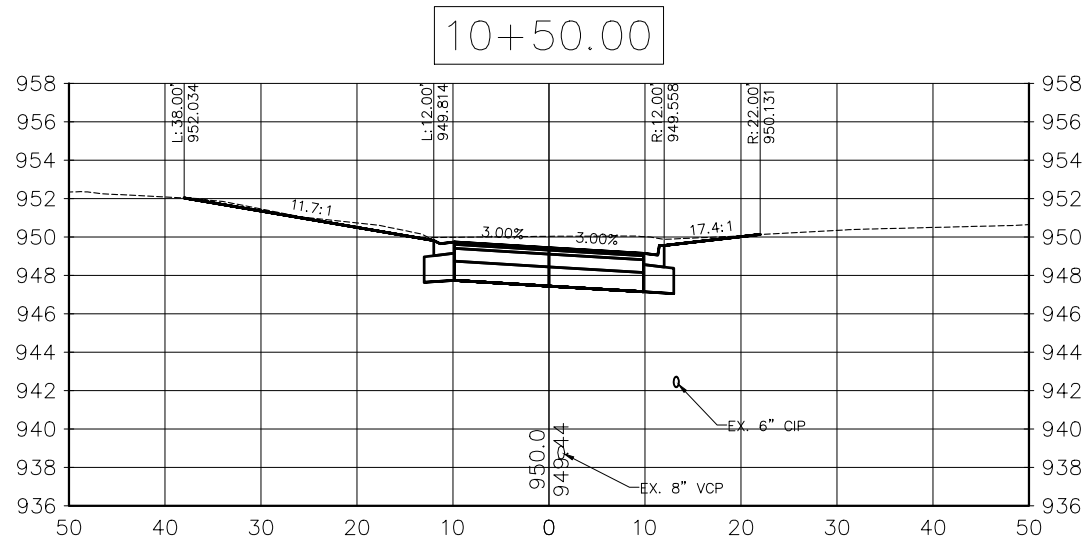

NO	DATE	BY	CKD	APPR	REVISION

I hereby certify that this plan, specification or report was prepared by me or under my direct supervision and that I am a duly Licensed Professional Engineer under the laws of the State of Minnesota.

Signature: *[Signature]*
 MICHAEL J. PAYNE
 Date: 3-13-18 License#: 50484


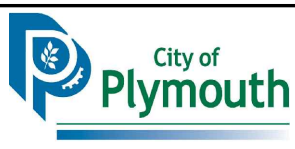


PLYMOUTH, MINNESOTA
 KILMER PARK STREET
 RECONSTRUCTION

CROSS SECTIONS
 PILGRIM LANE

STATE AID PROJECT NO.	DRAWN BY	DATE
COUNTY PROJECT NO.	M. PAYNE	2-18
CITY PROJECT NO.	DESIGNED BY	2-18
ST189001.001	M. PAYNE	2-18
	CHECKED BY	2-18
	M. PAYNE	2-18
	REVIEWED BY	2-18
	J. RENNEBERG	2-18

SHEET
 71
 OF
 106

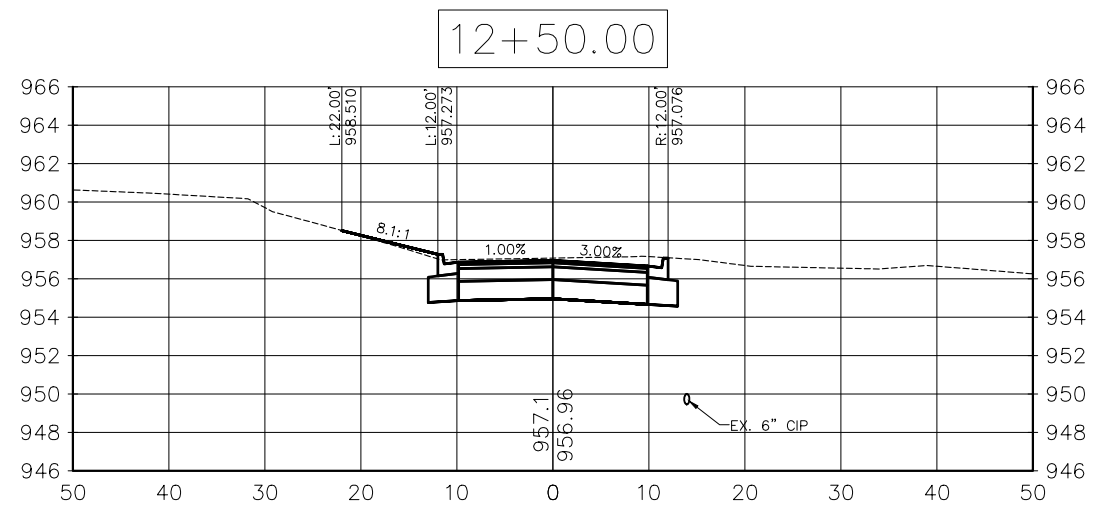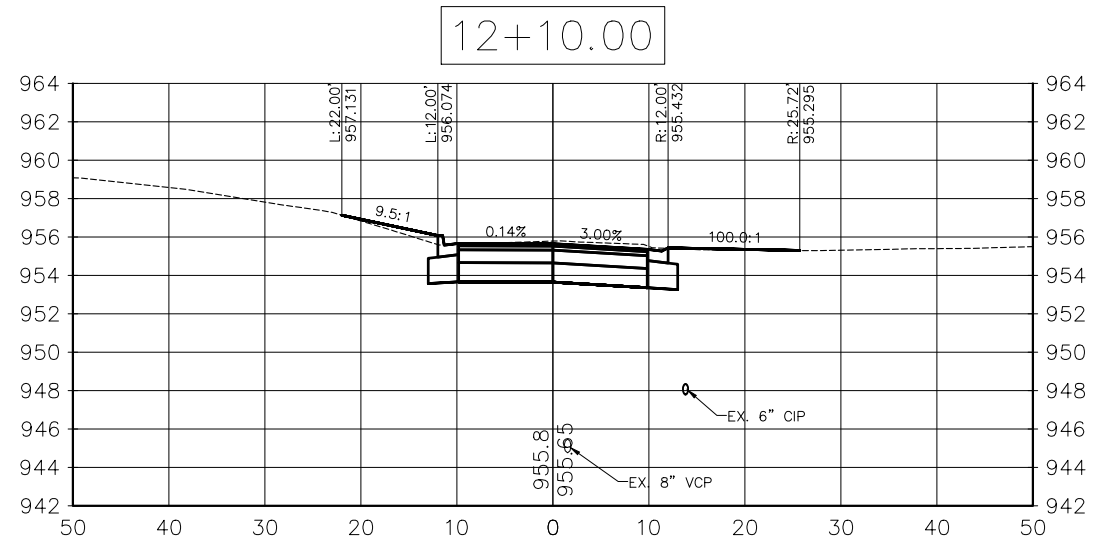


NO	DATE	BY	CKD	APPR	REVISION

I hereby certify that this plan, specification or report was prepared by me or under my direct supervision and that I am a duly Licensed Professional Engineer under the laws of the State of Minnesota.

Signature: *[Signature]*

Michael J. Payne

Date: 3-13-18 License#: 50484




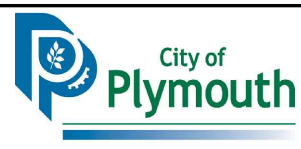


PLYMOUTH, MINNESOTA
KILMER PARK STREET
RECONSTRUCTION

CROSS SECTIONS
PILGRIM LANE

STATE AID PROJECT NO.	DRAWN BY	DATE
ST189001.001	M. PAYNE	2-18
COUNTY PROJECT NO.	DESIGNED BY	DATE
----	M. PAYNE	2-18
CITY PROJECT NO.	CHECKED BY	DATE
ST189001.001	M. PAYNE	2-18
	REVIEWED BY	DATE
	J. RENNEBERG	2-18

SHEET
72
OF
106

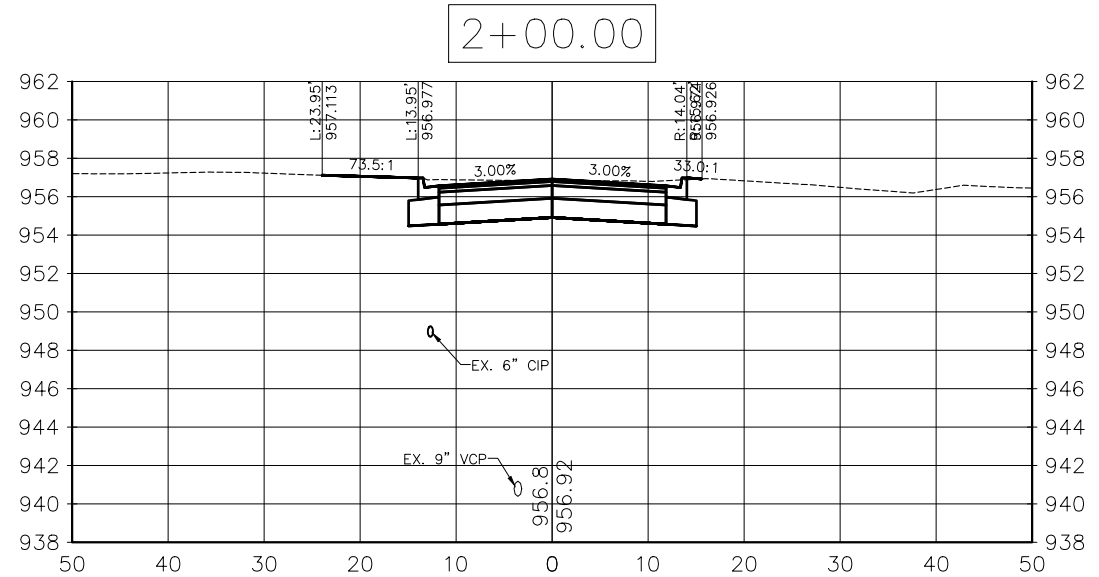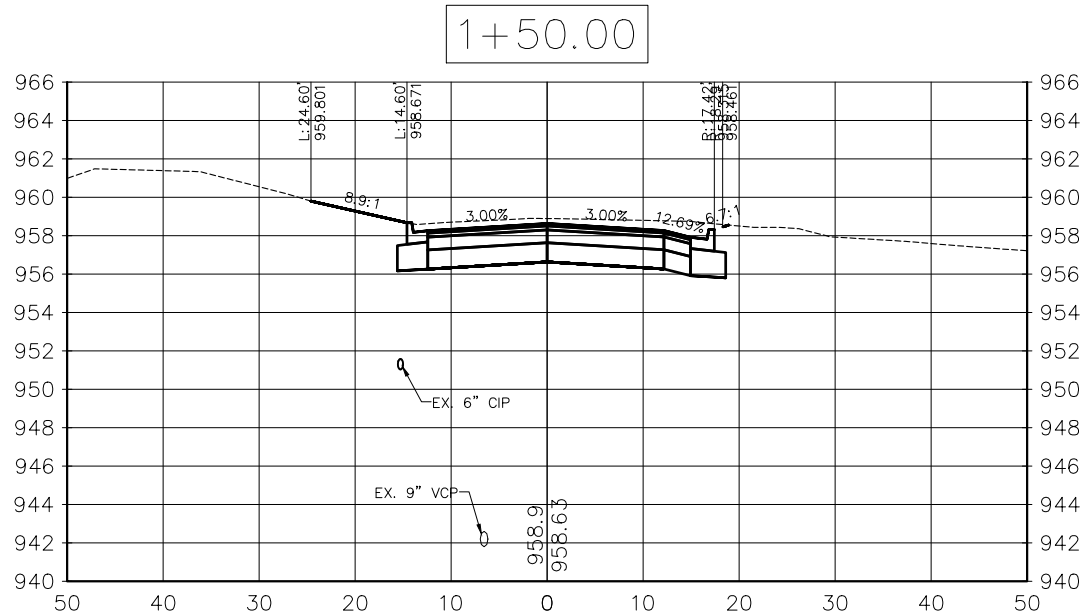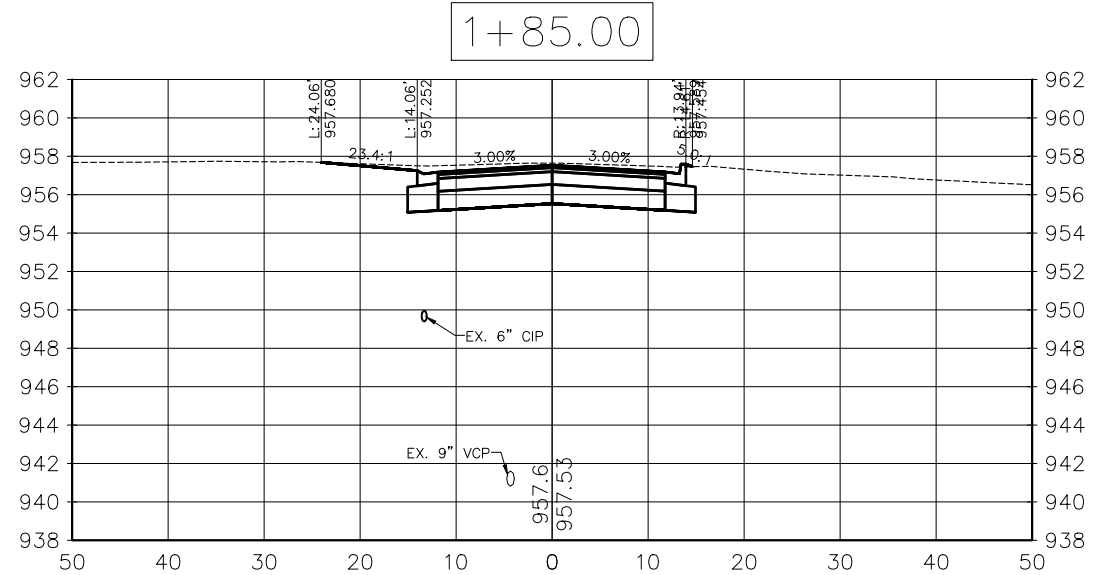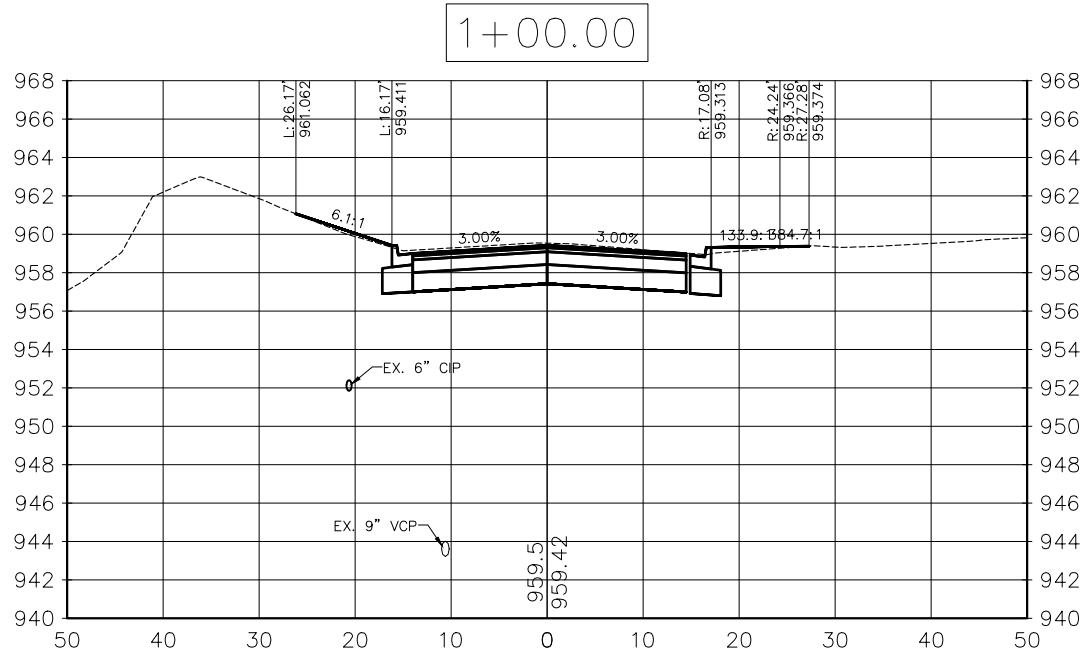


NO	DATE	BY	CKD	APPR	REVISION

I hereby certify that this plan, specification or report was prepared by me or under my direct supervision and that I am a duly Licensed Professional Engineer under the laws of the State of Minnesota.

Signature: *[Signature]*

Date: 3-13-18 License#: 50484






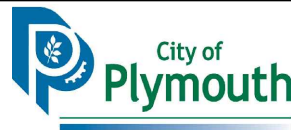


PLYMOUTH, MINNESOTA
KILMER PARK STREET
RECONSTRUCTION

CROSS SECTIONS
28TH AVE (WEST)

STATE AID PROJECT NO.	DRAWN BY	DATE
COUNTY PROJECT NO.	M. PAYNE	2-18
CITY PROJECT NO.	DESIGNED BY	
ST189001.001	M. PAYNE	2-18
	CHECKED BY	
	M. PAYNE	2-18
	REVIEWED BY	
	J. RENNEBERG	2-18

SHEET
73
OF
106

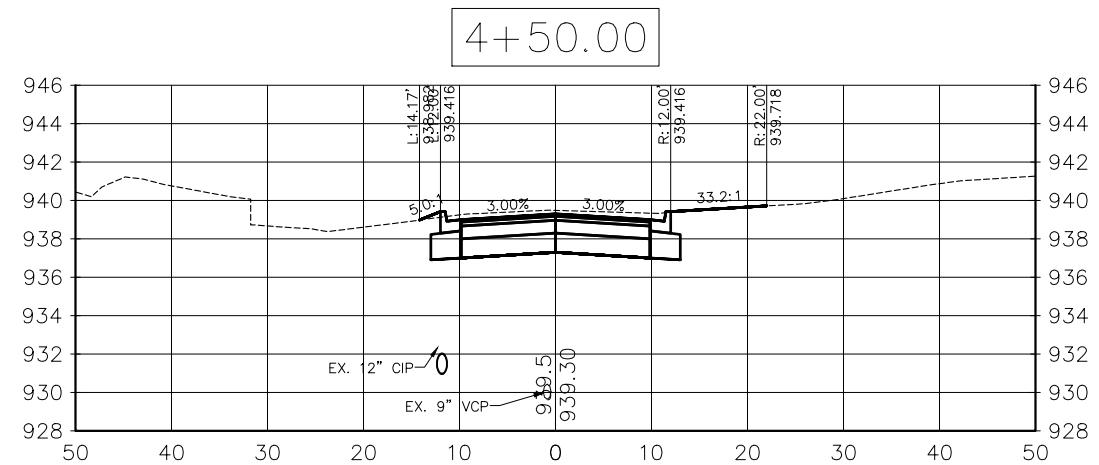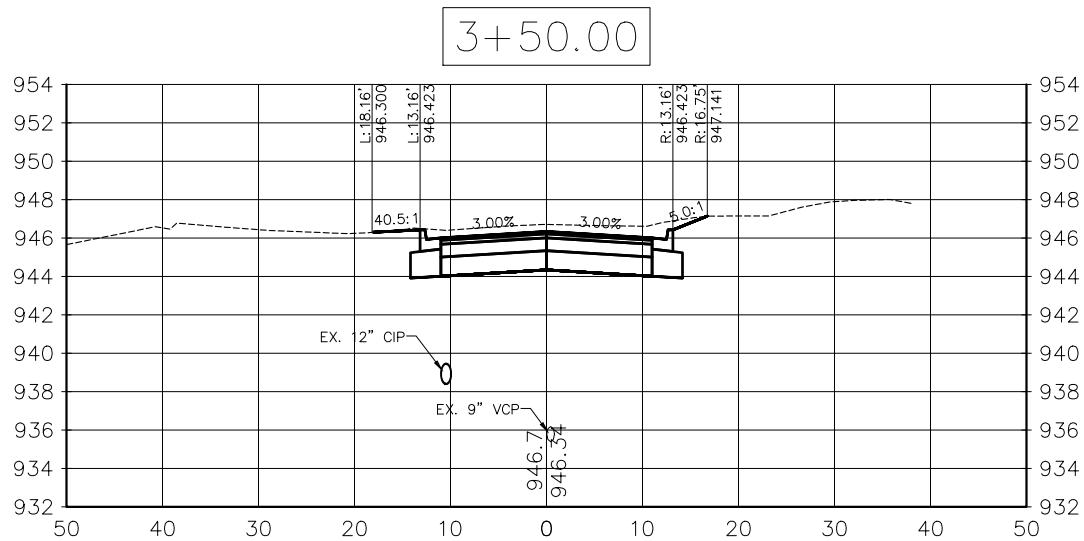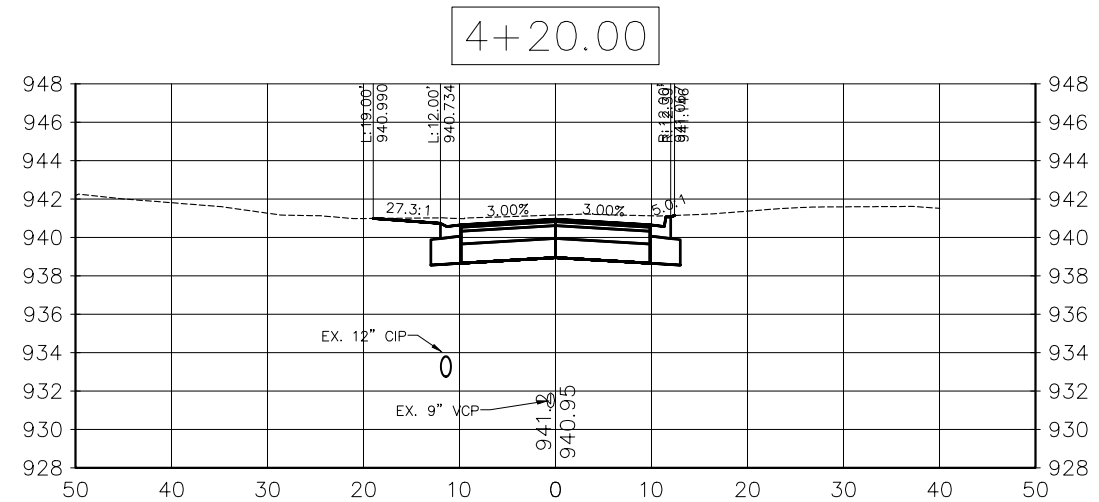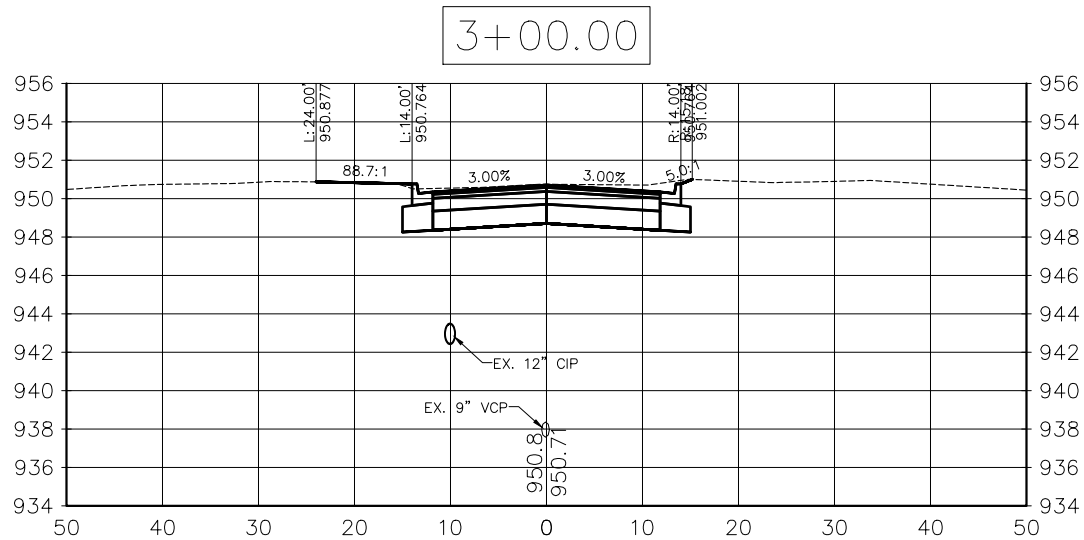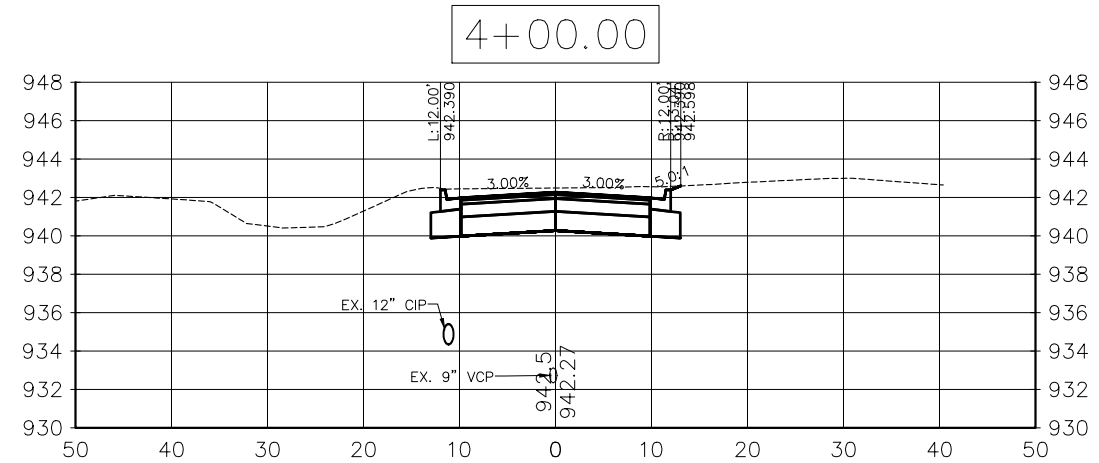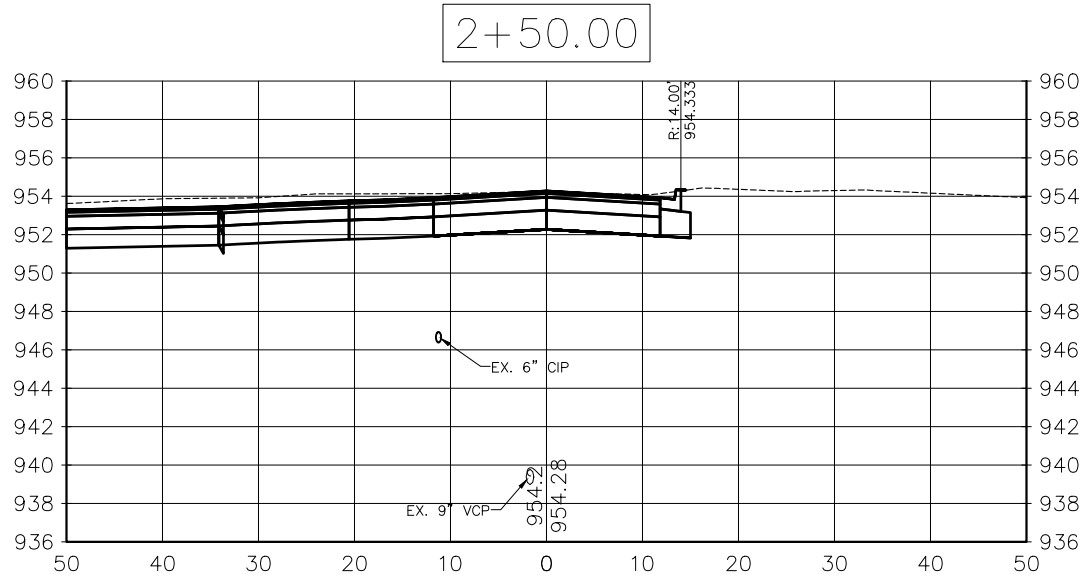


NO	DATE	BY	CKD	APPR	REVISION

I hereby certify that this plan, specification or report was prepared by me or under my direct supervision and that I am a duly Licensed Professional Engineer under the laws of the State of Minnesota.

Signature: *Michael J. Payne*

Date: 3-13-18 License#: 50484






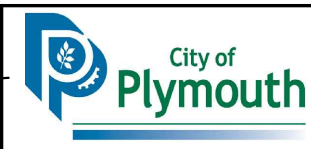


PLYMOUTH, MINNESOTA
KILMER PARK STREET
RECONSTRUCTION

CROSS SECTIONS
28TH AVE (WEST)

STATE AID PROJECT NO.	DRAWN BY	DATE
COUNTY PROJECT NO.	M. PAYNE	2-18
CITY PROJECT NO.	DESIGNED BY	2-18
ST189001.001	M. PAYNE	2-18
	CHECKED BY	2-18
	M. PAYNE	2-18
	REVIEWED BY	2-18
	J. RENNEBERG	2-18

SHEET
74
OF
106

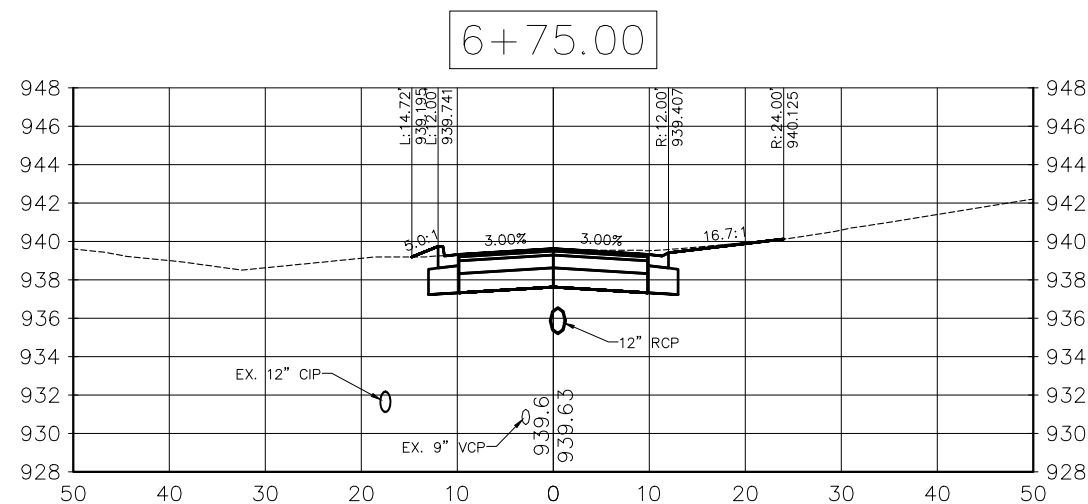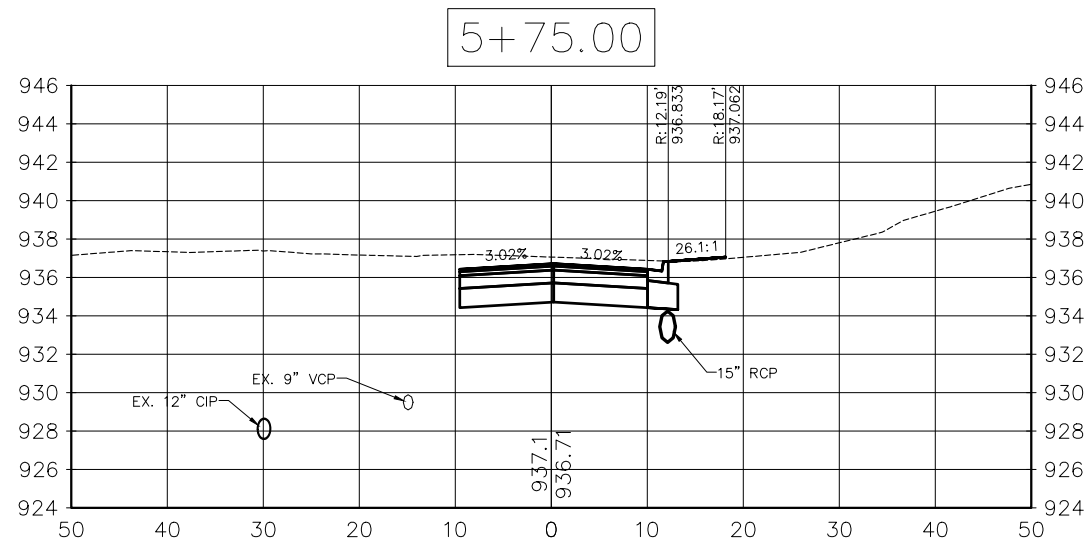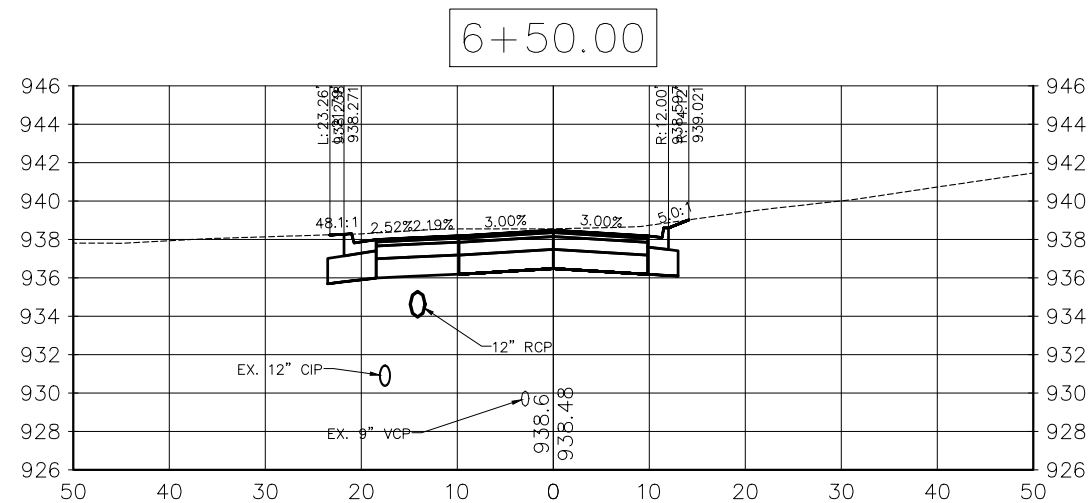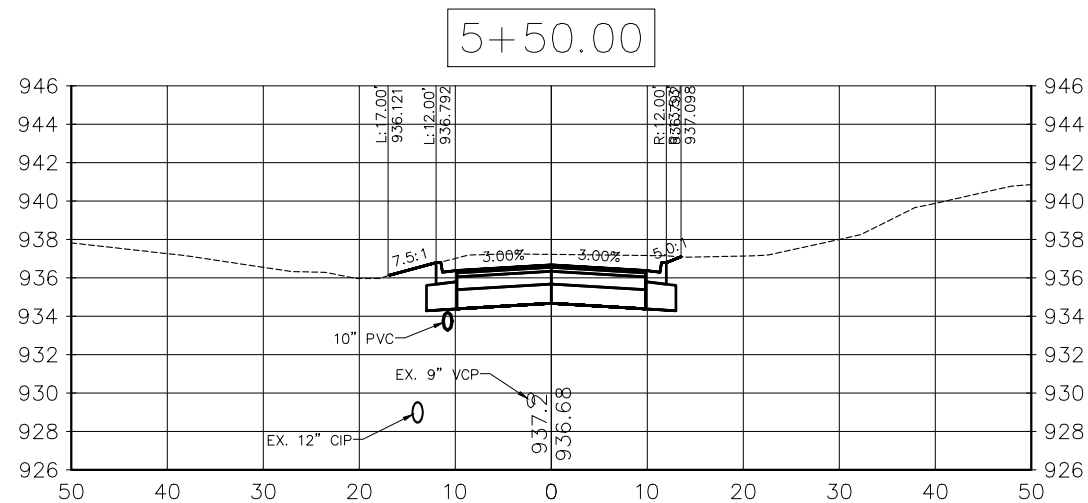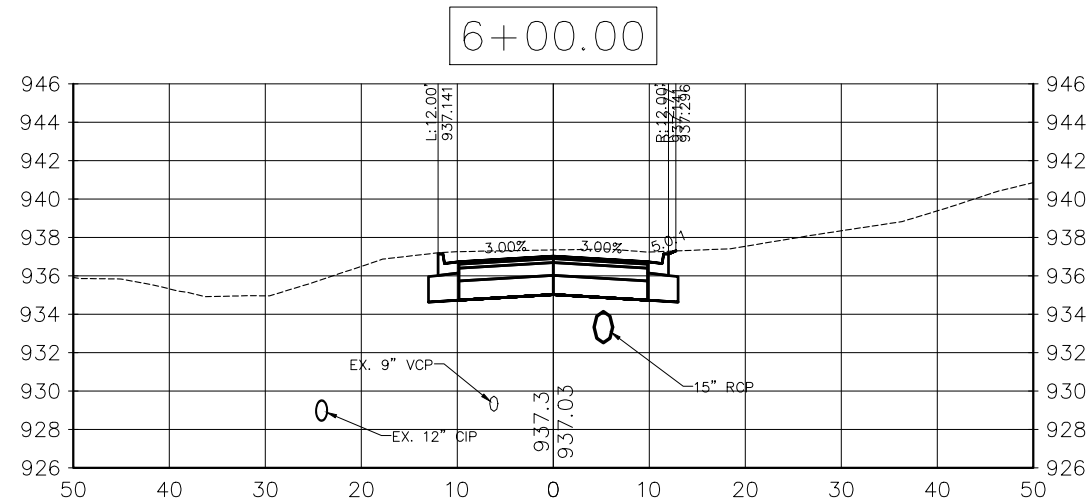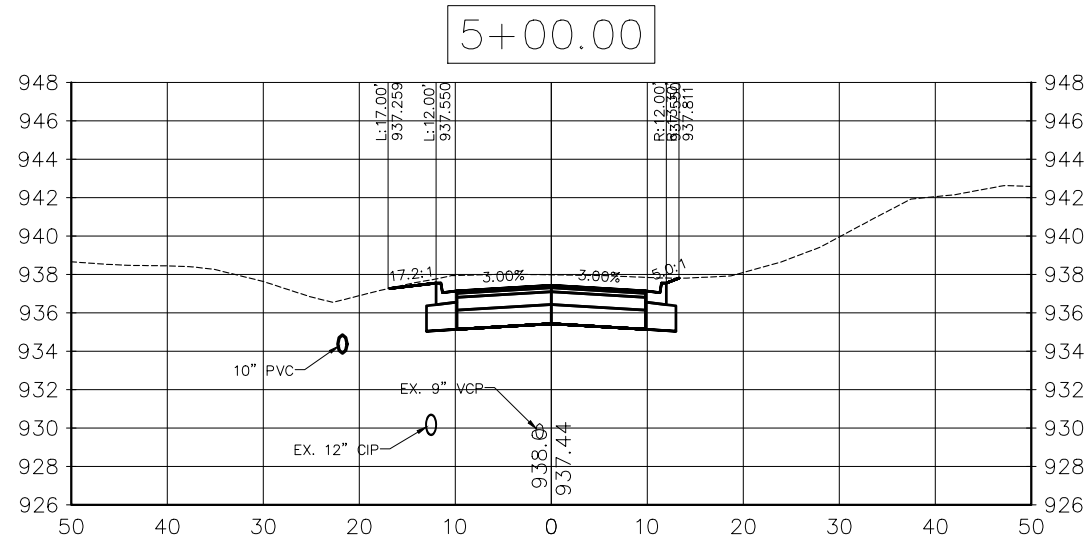


NO	DATE	BY	CKD	APPR	REVISION

I hereby certify that this plan, specification or report was prepared by me or under my direct supervision and that I am a duly Licensed Professional Engineer under the laws of the State of Minnesota.

Signature: *[Signature]*
MICHAEL J. PAYNE

Date: 3-13-18 License#: 50484






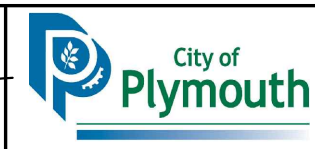


PLYMOUTH, MINNESOTA
KILMER PARK STREET
RECONSTRUCTION

CROSS SECTIONS
28TH AVE (WEST)

STATE AID PROJECT NO.	DRAWN BY	DATE
COUNTY PROJECT NO.	M. PAYNE	2-18
CITY PROJECT NO.	DESIGNED BY	2-18
ST189001.001	M. PAYNE	2-18
	CHECKED BY	
	M. PAYNE	2-18
	REVIEWED BY	
	J. RENNEBERG	2-18

SHEET
75
OF
106

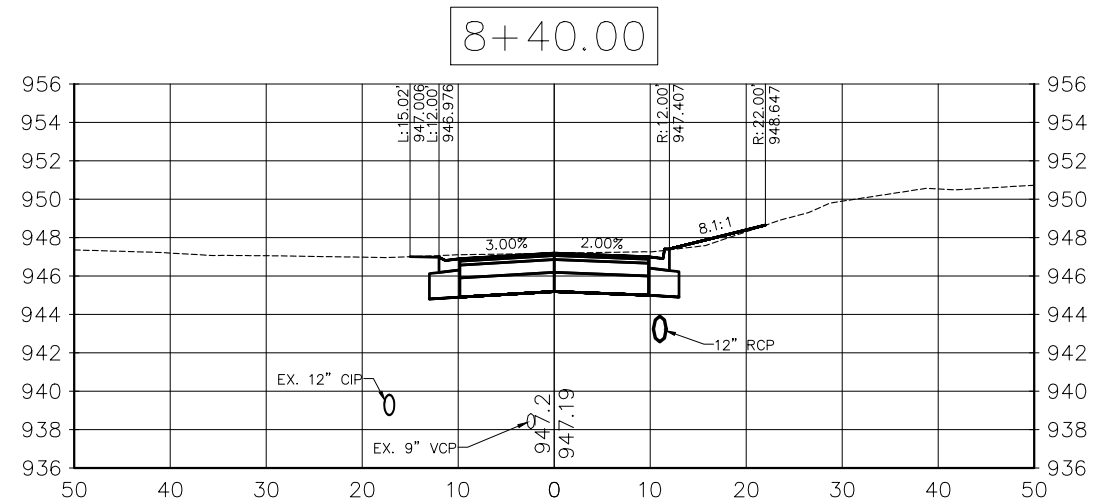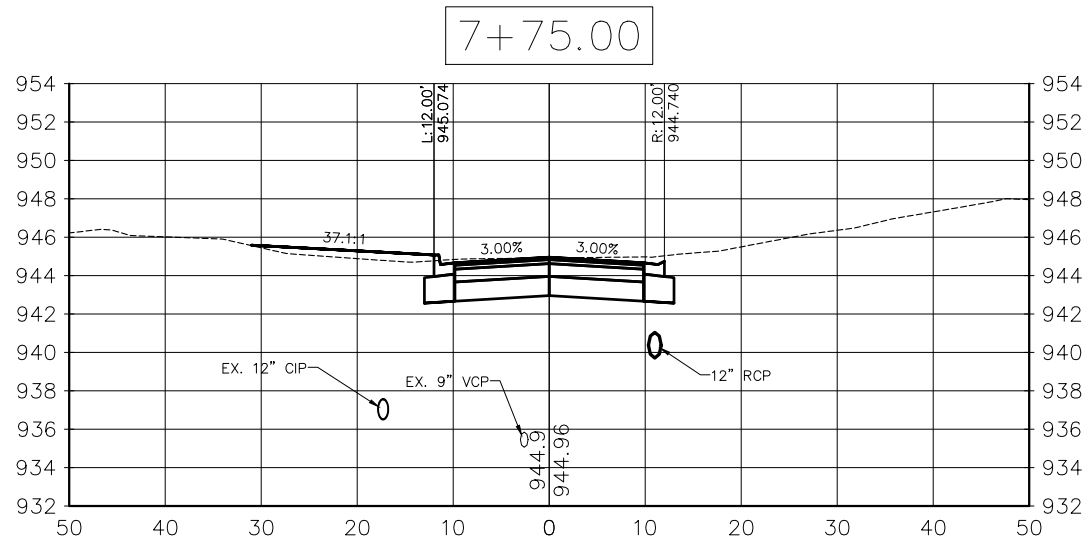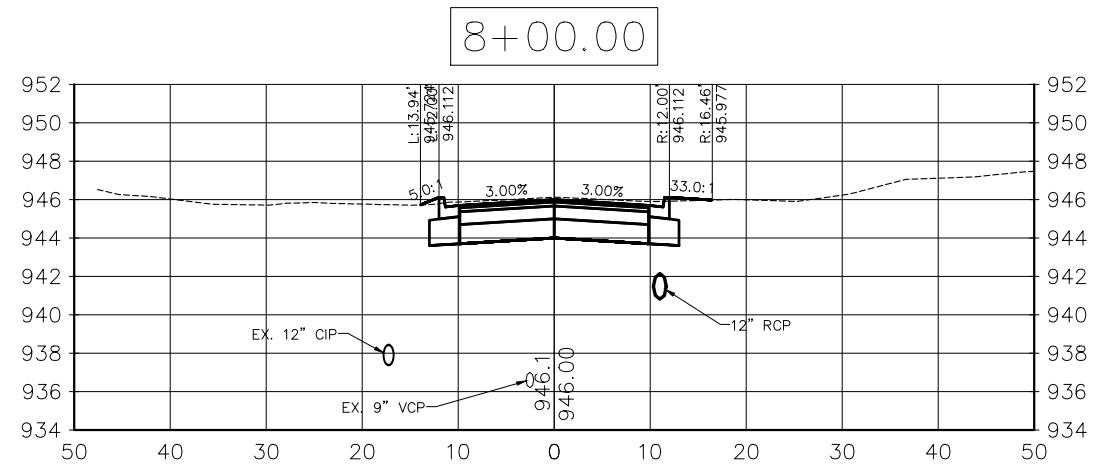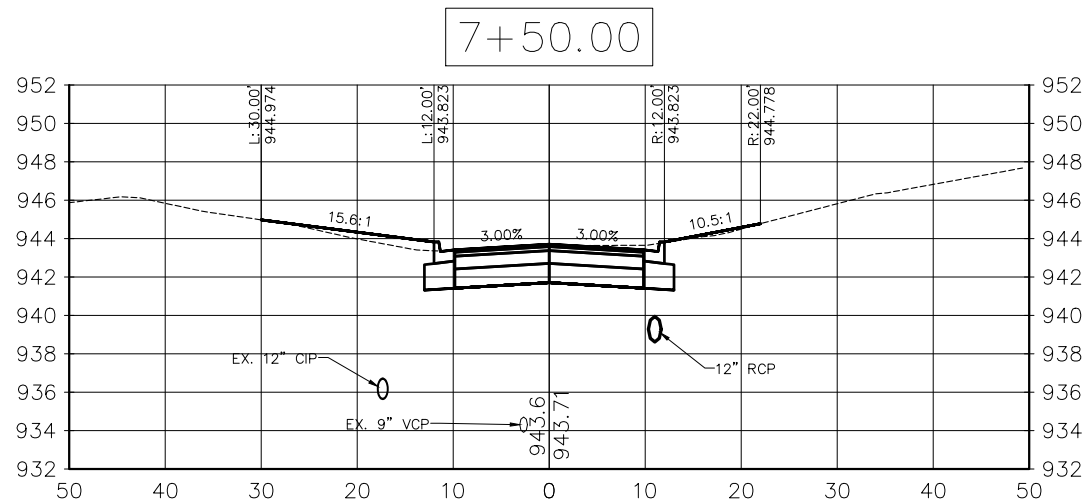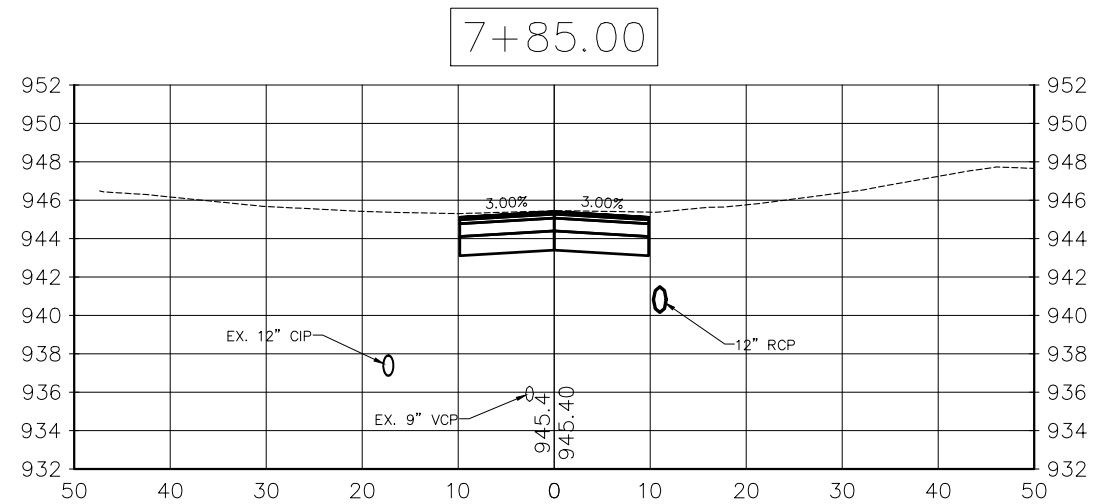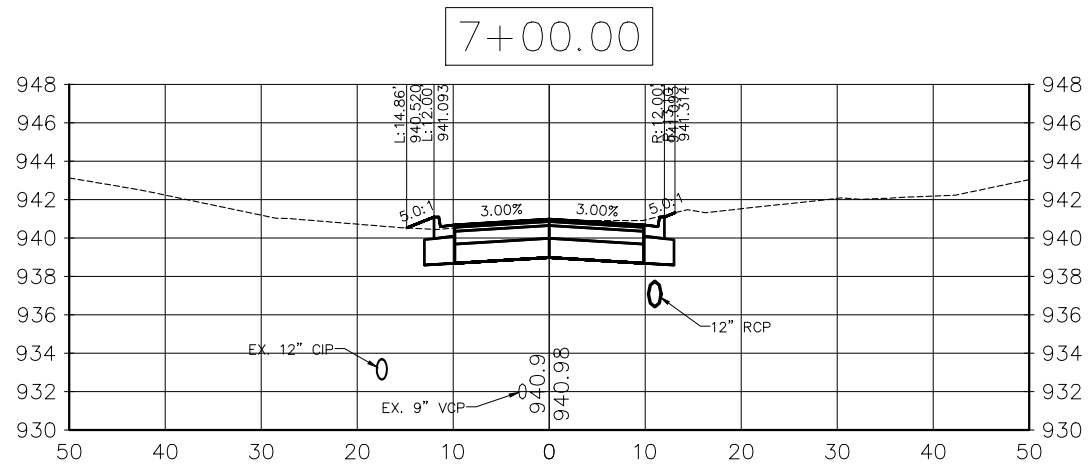


NO	DATE	BY	CKD	APPR	REVISION

I hereby certify that this plan, specification or report was prepared by me or under my direct supervision and that I am a duly Licensed Professional Engineer under the laws of the State of Minnesota.

Signature: *Michael J. Payne*

Date: 3-13-18 License#: 50484






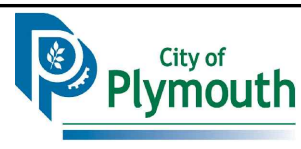


PLYMOUTH, MINNESOTA
KILMER PARK STREET
RECONSTRUCTION

CROSS SECTIONS
NATHAN LANE

STATE AID PROJECT NO.	DRAWN BY	DATE
COUNTY PROJECT NO.	M. PAYNE	2-18
CITY PROJECT NO.	DESIGNED BY	
ST189001.001	M. PAYNE	2-18
	CHECKED BY	
	M. PAYNE	2-18
	REVIEWED BY	
	J. RENNEBERG	2-18

SHEET
76
OF
106

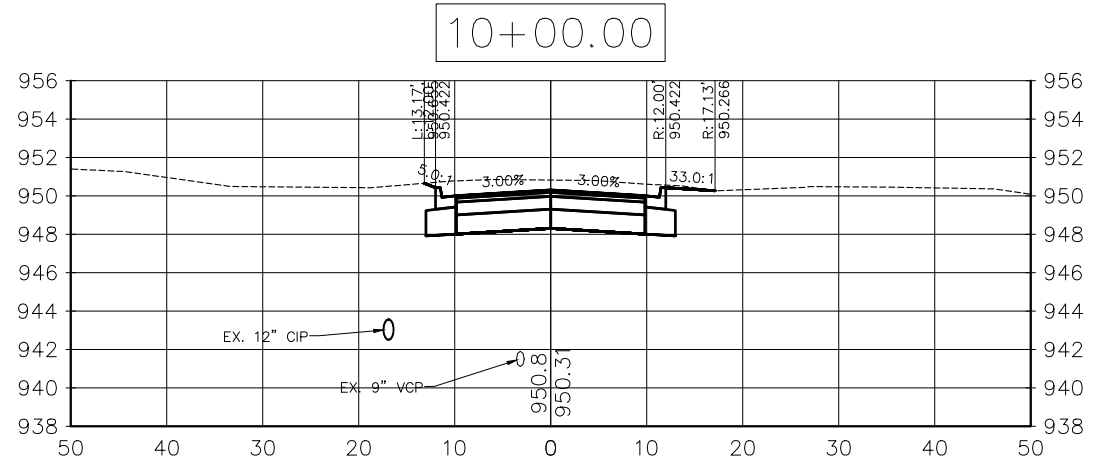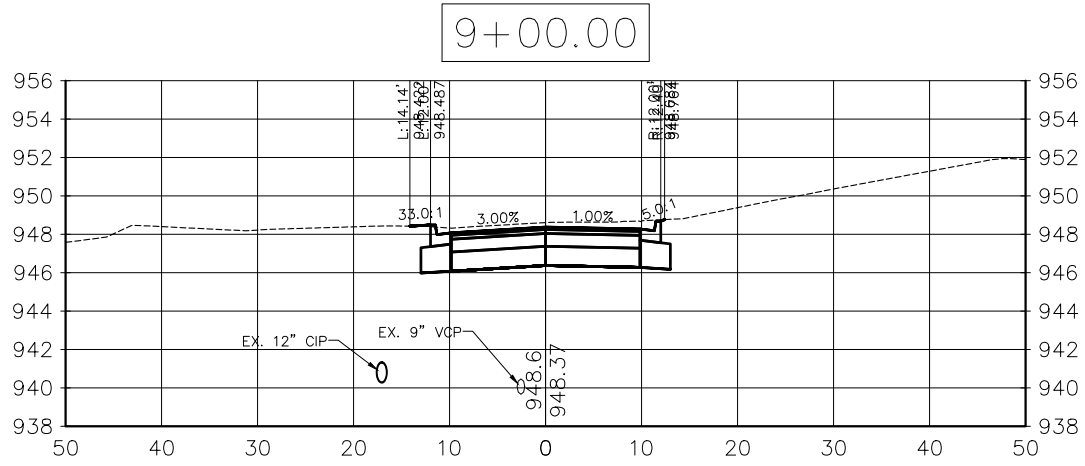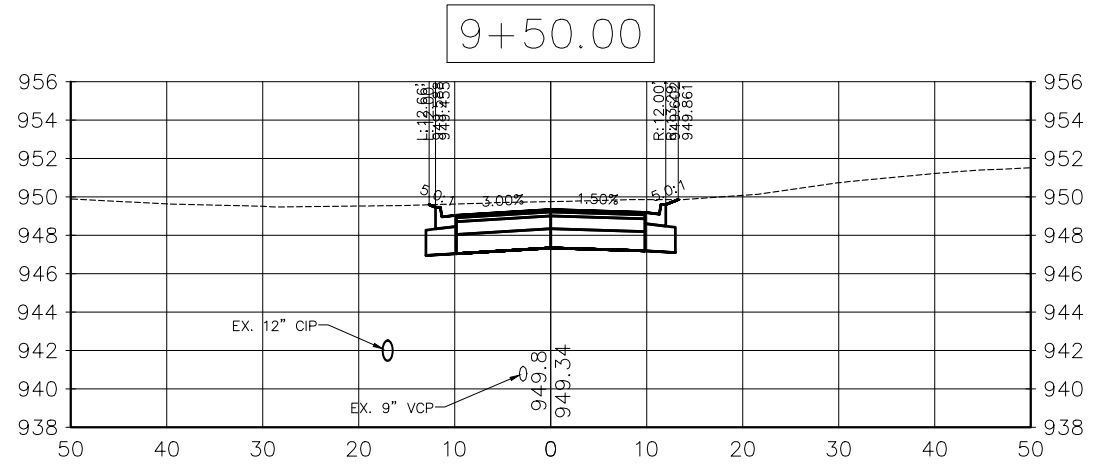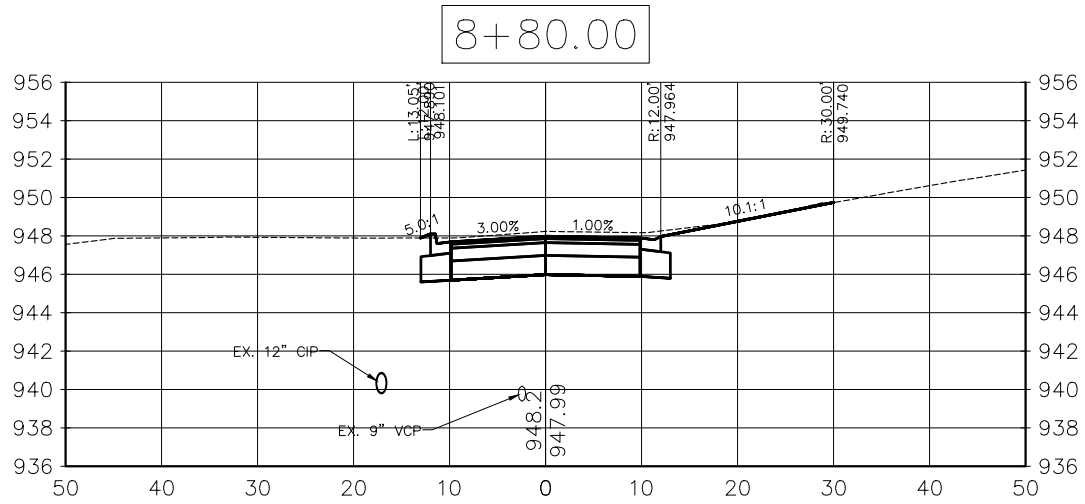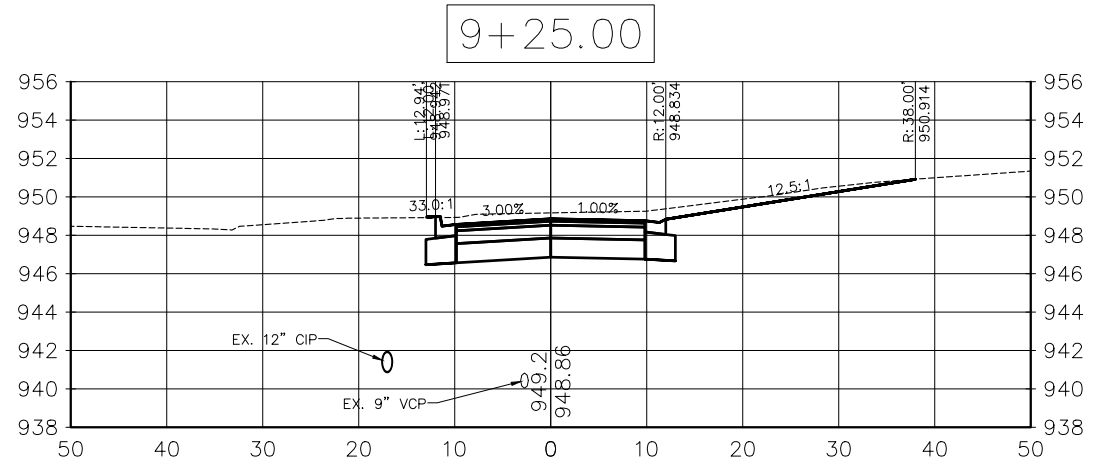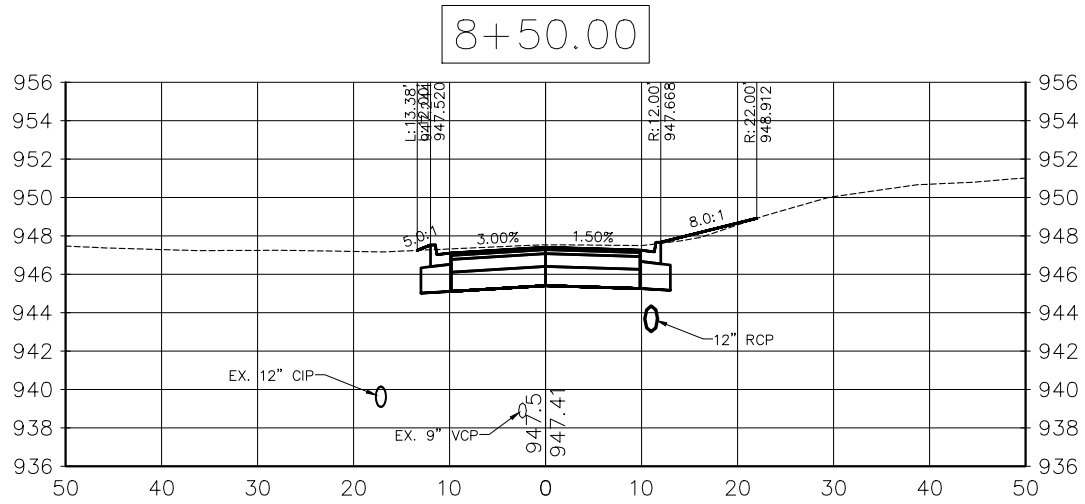


NO	DATE	BY	CKD	APPR	REVISION

I hereby certify that this plan, specification or report was prepared by me or under my direct supervision and that I am a duly Licensed Professional Engineer under the laws of the State of Minnesota.

Signature: *[Signature]*

Date: 3-13-18 License#: 50484






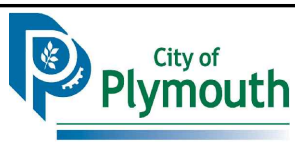


PLYMOUTH, MINNESOTA
KILMER PARK STREET
RECONSTRUCTION

CROSS SECTIONS
NATHAN LANE

STATE AID PROJECT NO.	DRAWN BY	DATE
COUNTY PROJECT NO.	M. PAYNE	2-18
CITY PROJECT NO.	DESIGNED BY	2-18
ST189001.001	M. PAYNE	2-18
	CHECKED BY	2-18
	M. PAYNE	2-18
	REVIEWED BY	2-18
	J. RENNEBERG	2-18

SHEET
77
OF
106

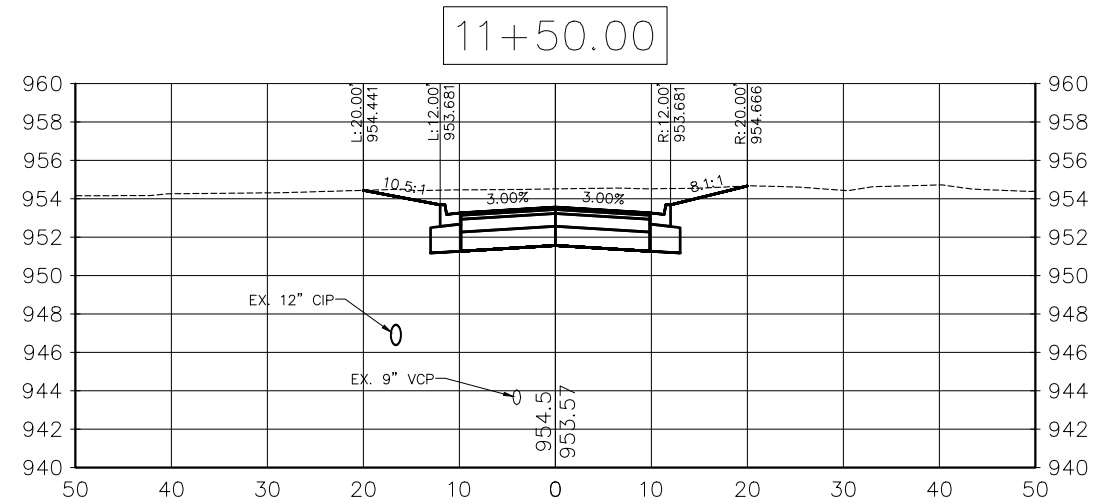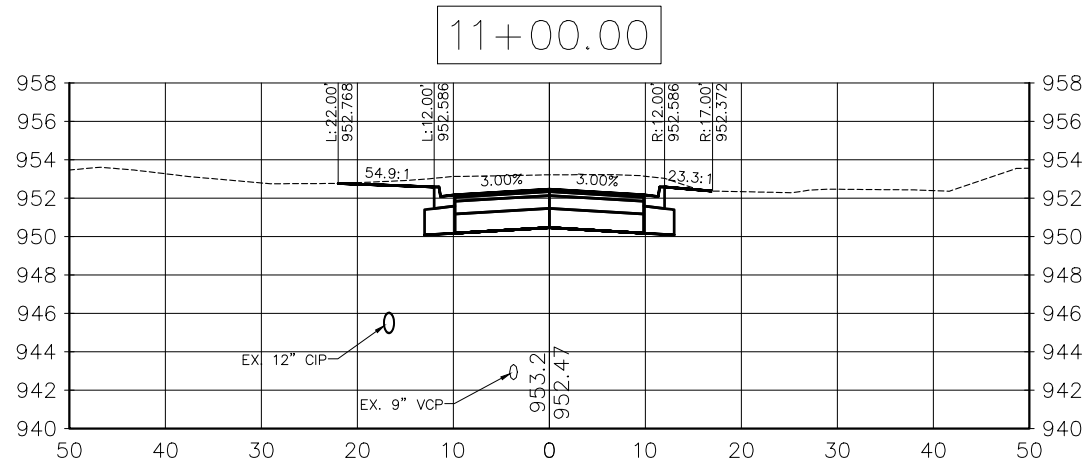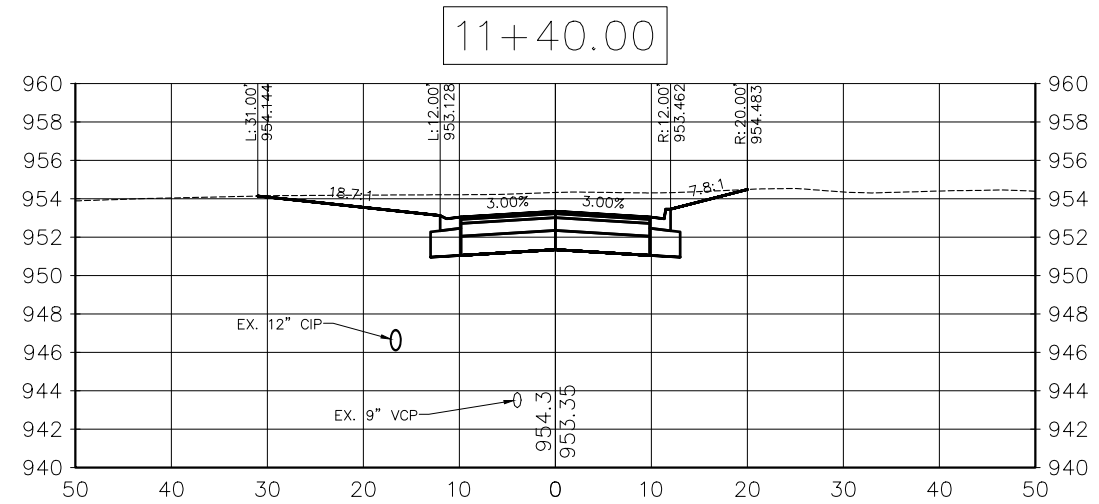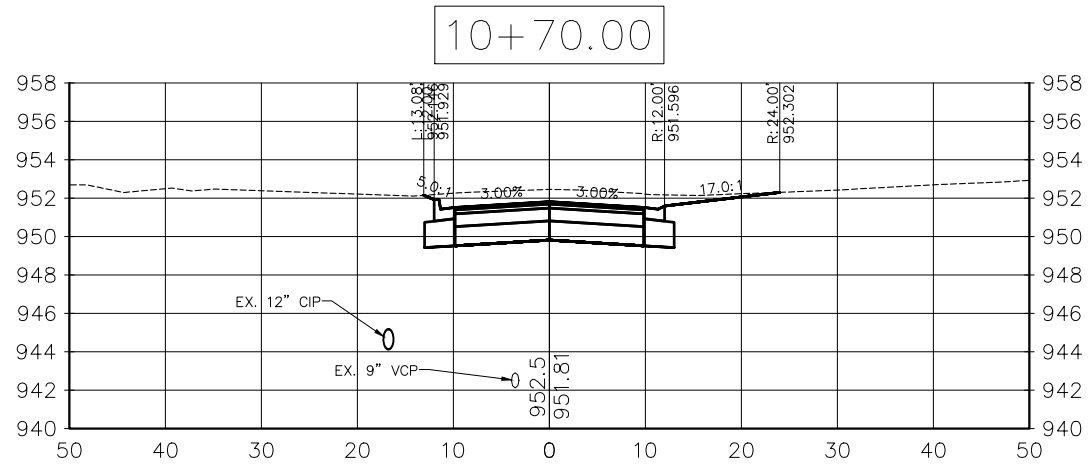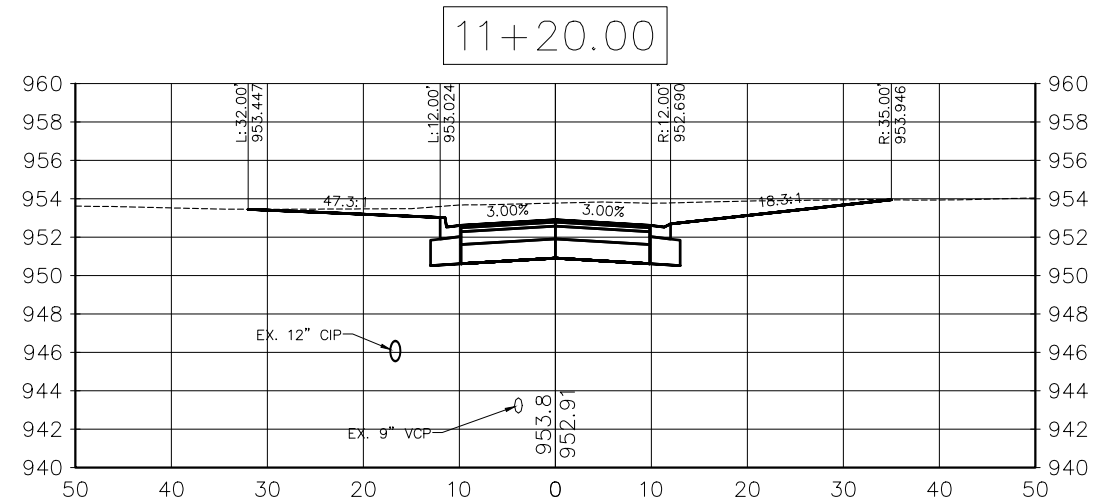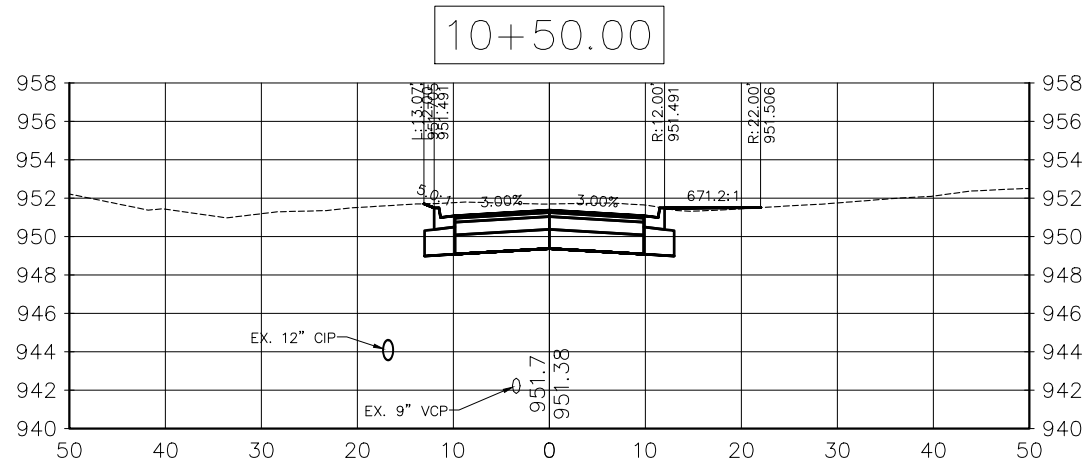


NO	DATE	BY	CKD	APPR	REVISION

I hereby certify that this plan, specification or report was prepared by me or under my direct supervision and that I am a duly Licensed Professional Engineer under the laws of the State of Minnesota.

Signature: *[Signature]*

Michael J. Payne

Date: 3-13-18 License#: 50484






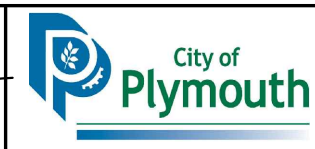


PLYMOUTH, MINNESOTA
KILMER PARK STREET
RECONSTRUCTION

CROSS SECTIONS
NATHAN LANE

STATE AID PROJECT NO.	DRAWN BY	DATE
COUNTY PROJECT NO.	M. PAYNE	2-18
CITY PROJECT NO.	DESIGNED BY	
ST189001.001	M. PAYNE	2-18
	CHECKED BY	
	M. PAYNE	2-18
	REVIEWED BY	
	J. RENNEBERG	2-18

SHEET
78
OF
106

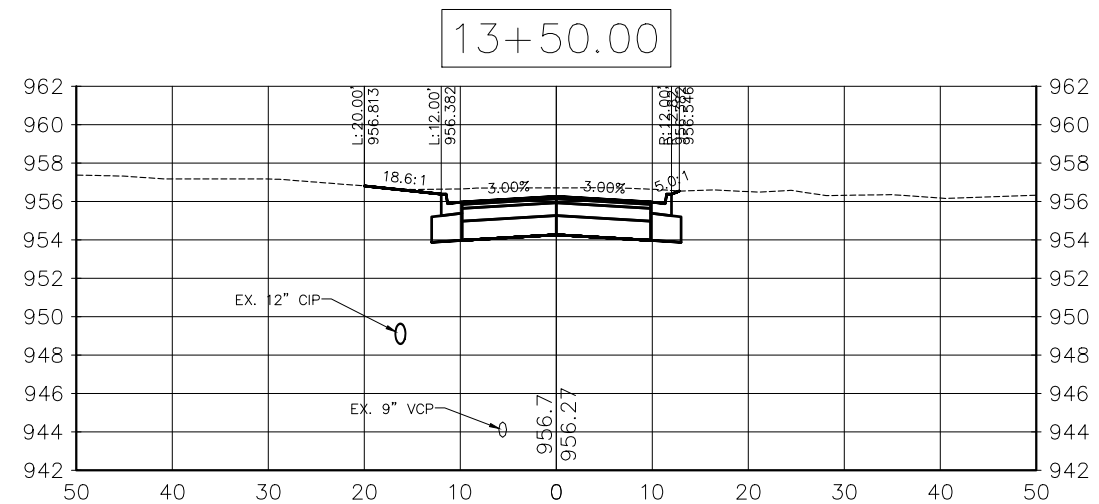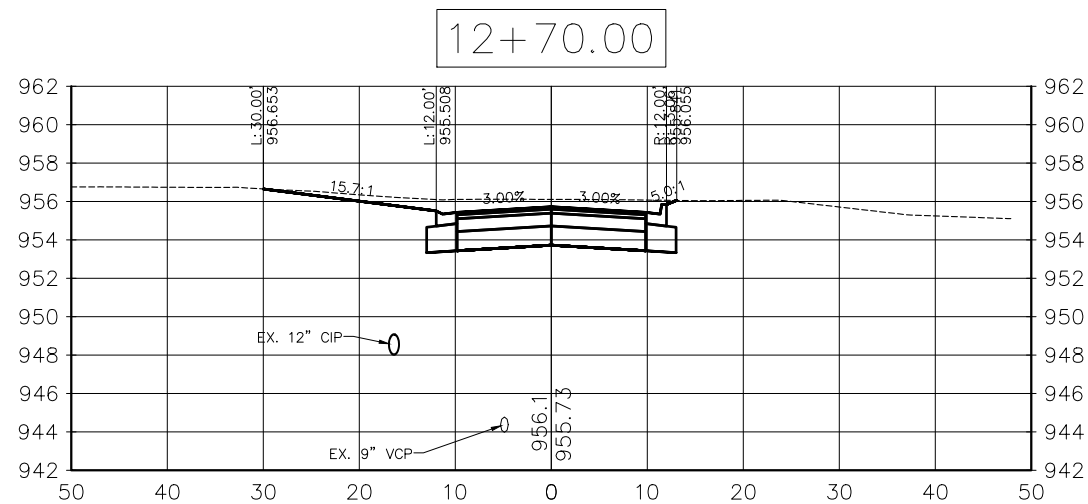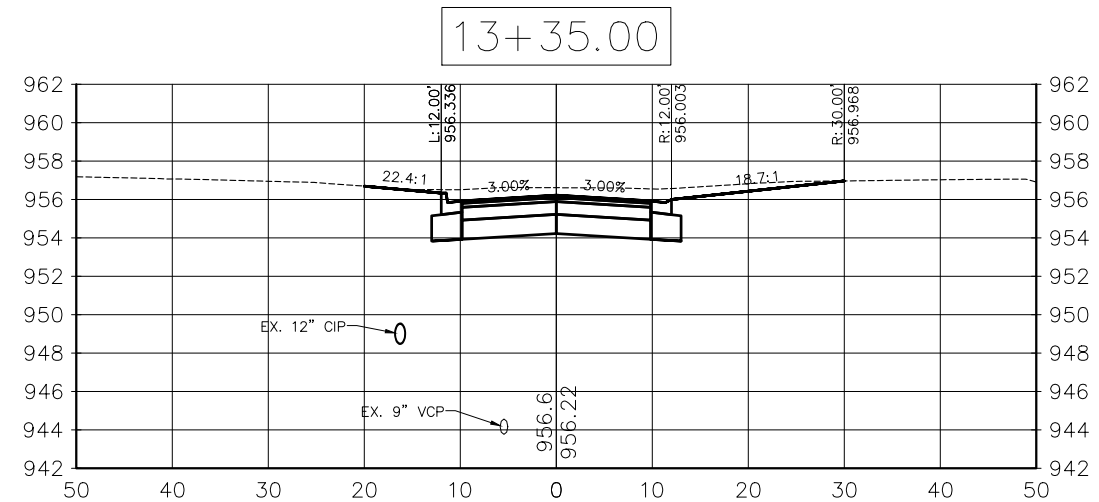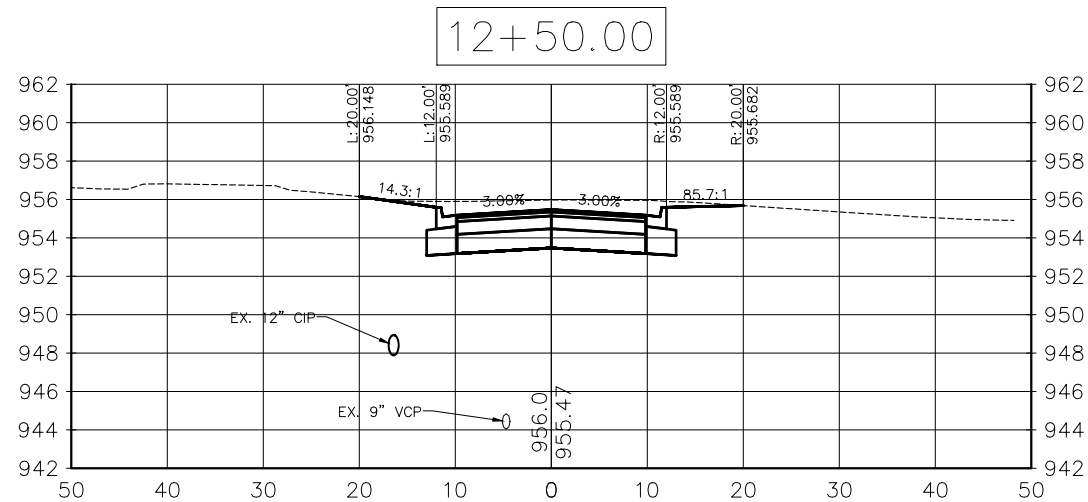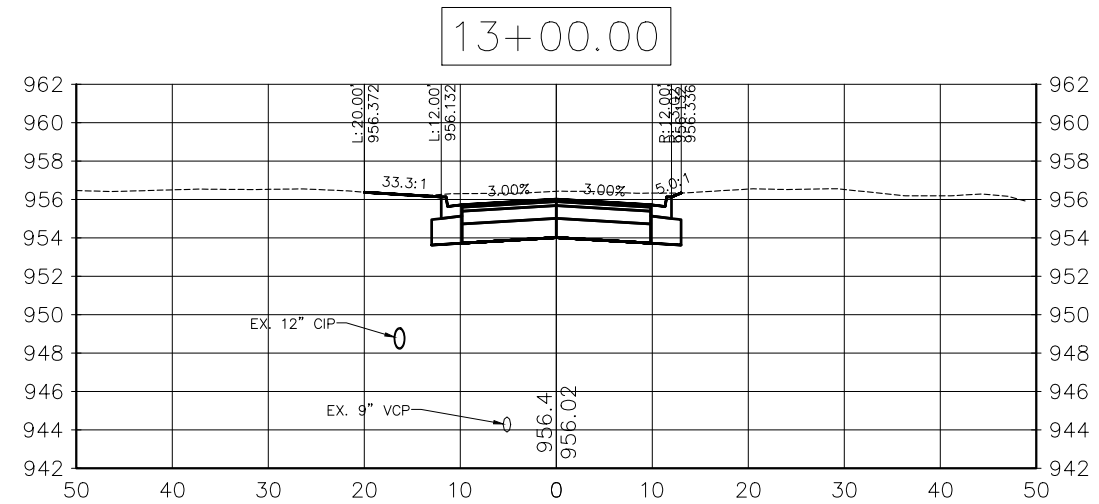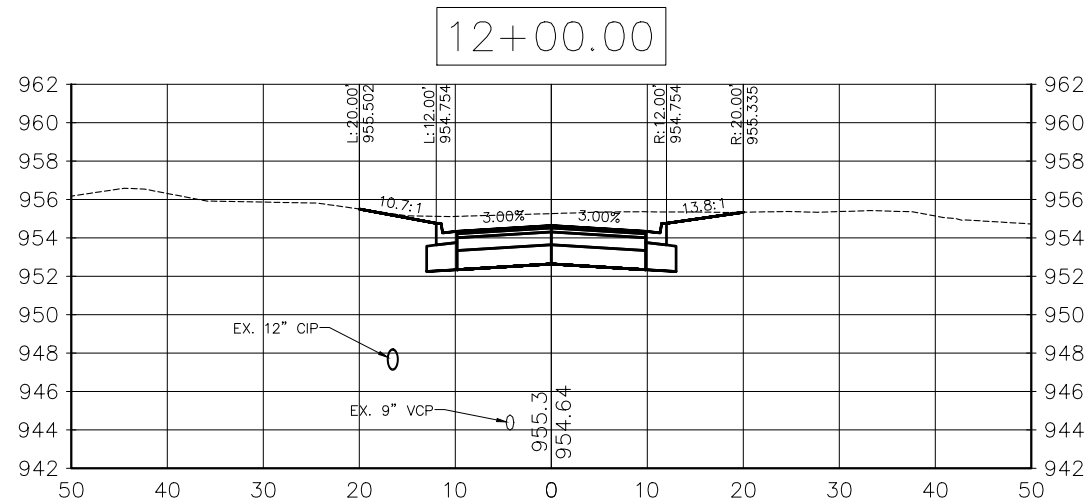


NO	DATE	BY	CKD	APPR	REVISION

I hereby certify that this plan, specification or report was prepared by me or under my direct supervision and that I am a duly Licensed Professional Engineer under the laws of the State of Minnesota.

Signature: *[Signature]*

Date: 3-13-18 License#: 50484






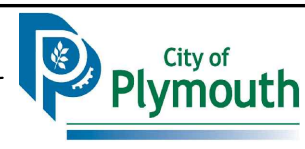


PLYMOUTH, MINNESOTA
KILMER PARK STREET
RECONSTRUCTION

CROSS SECTIONS
NATHAN LANE

STATE AID PROJECT NO.	DRAWN BY	DATE
COUNTY PROJECT NO.	M. PAYNE	2-18
CITY PROJECT NO.	DESIGNED BY	2-18
ST189001.001	M. PAYNE	2-18
	CHECKED BY	2-18
	M. PAYNE	2-18
	REVIEWED BY	2-18
	J. RENNEBERG	2-18

SHEET
79
OF
106

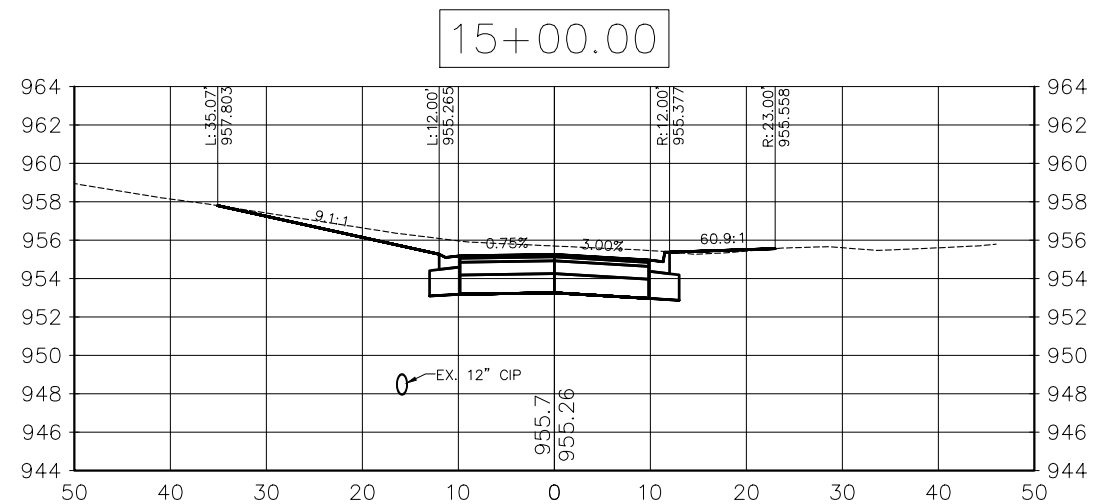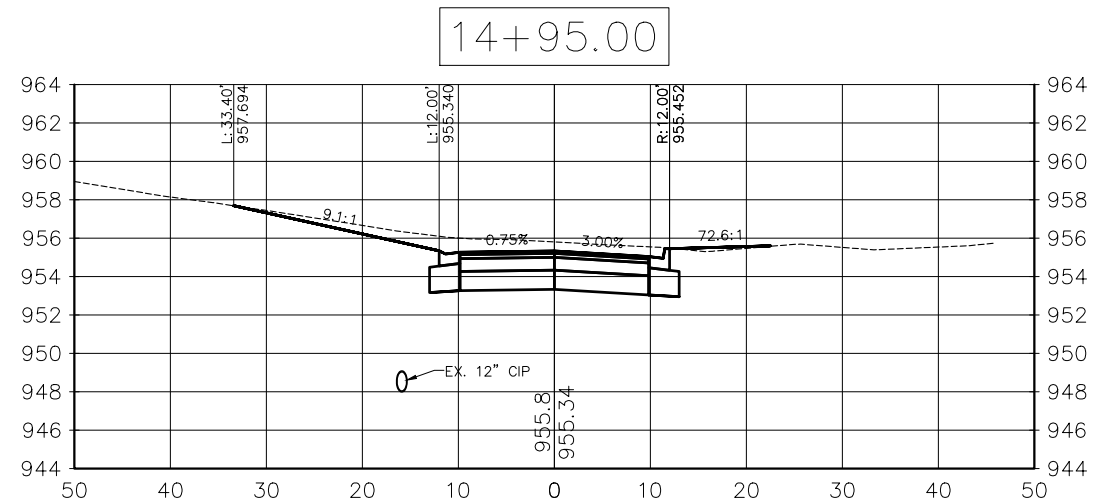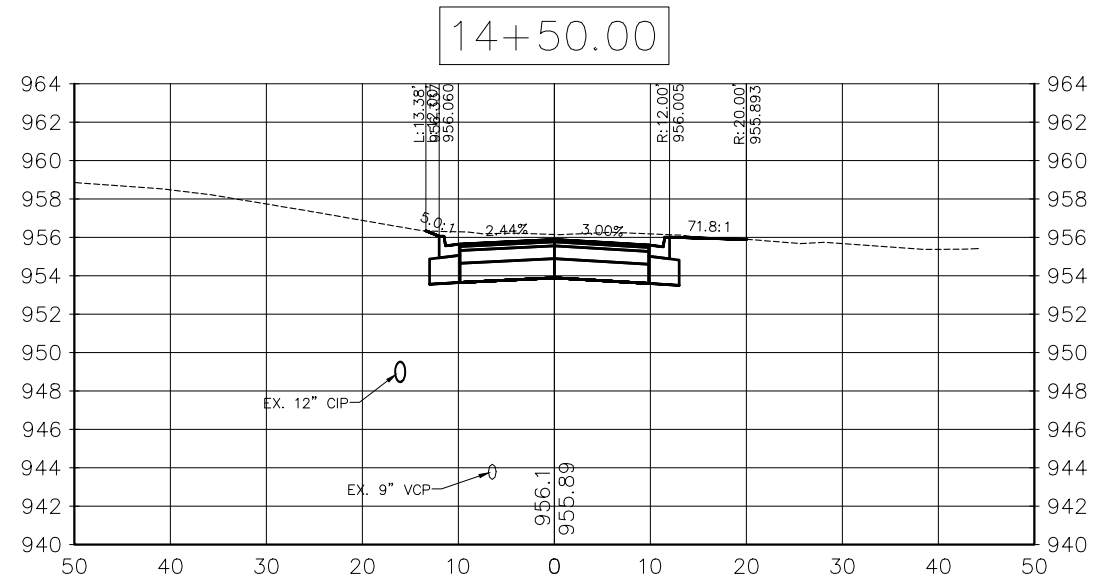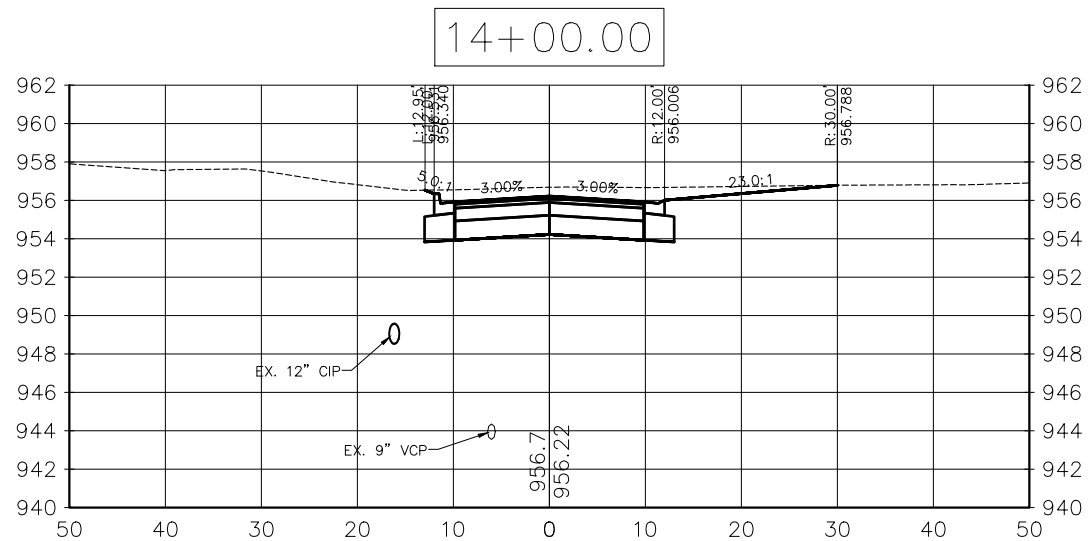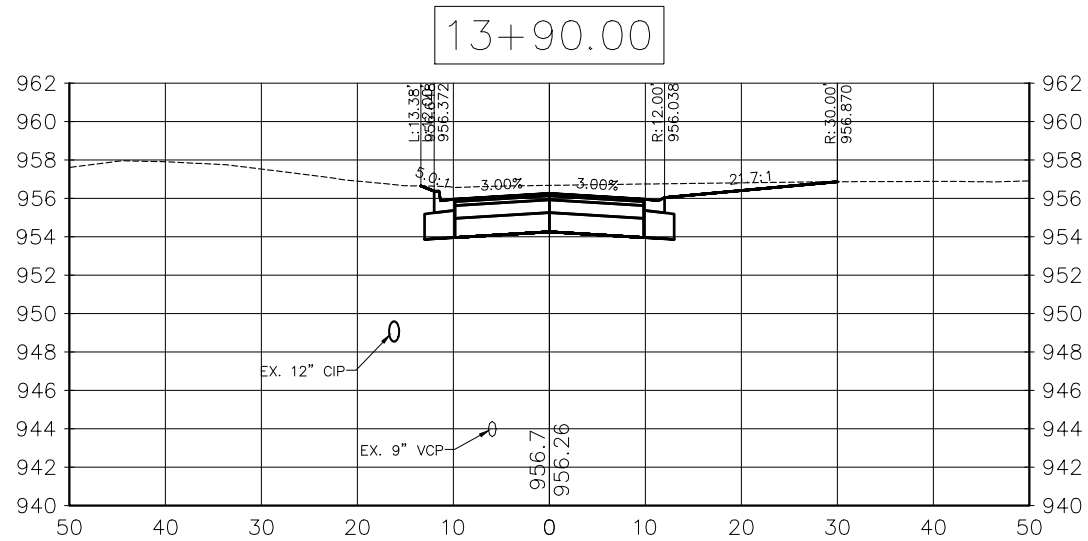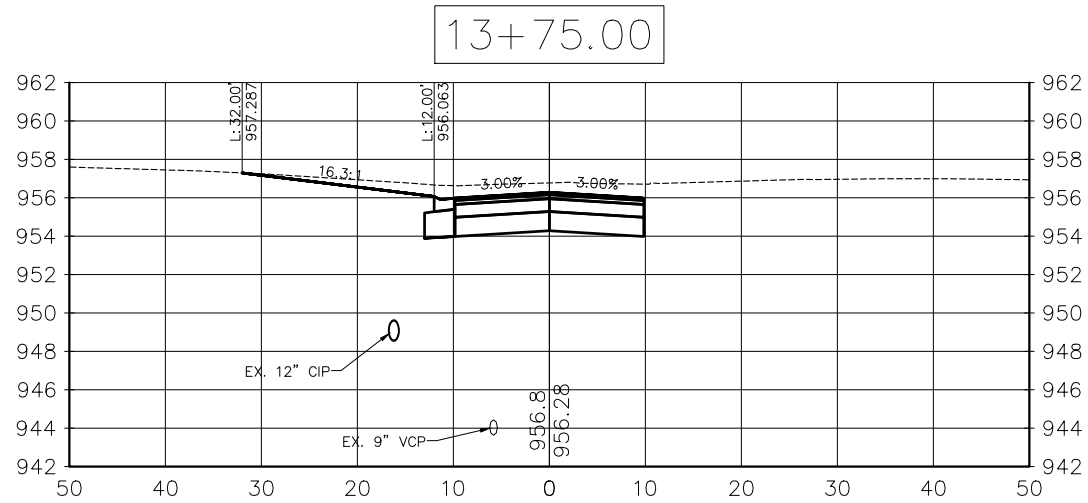


NO	DATE	BY	CKD	APPR	REVISION

I hereby certify that this plan, specification or report was prepared by me or under my direct supervision and that I am a duly Licensed Professional Engineer under the laws of the State of Minnesota.

Signature: *Michael J. Payne*

Date: 3-13-18 License#: 50484




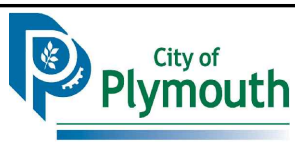


PLYMOUTH, MINNESOTA
KILMER PARK STREET
RECONSTRUCTION

CROSS SECTIONS
NATHAN LANE

STATE AID PROJECT NO.	DRAWN BY	DATE
COUNTY PROJECT NO.	M. PAYNE	2-18
CITY PROJECT NO.	DESIGNED BY	2-18
ST189001.001	M. PAYNE	2-18
	CHECKED BY	2-18
	M. PAYNE	2-18
	REVIEWED BY	2-18
	J. RENNEBERG	2-18

SHEET
80
OF
106

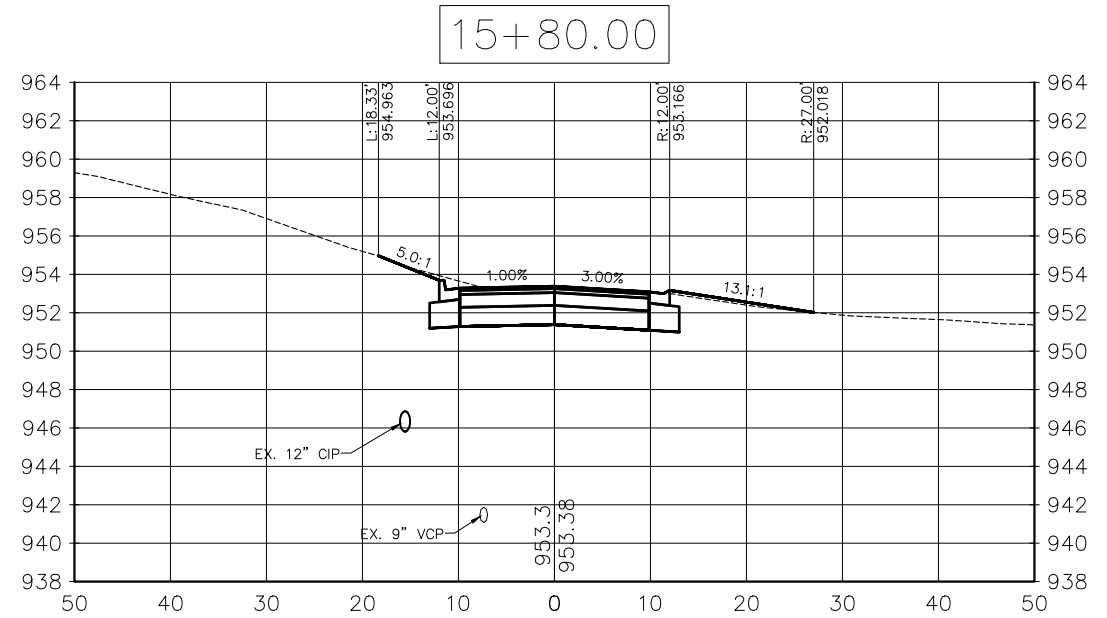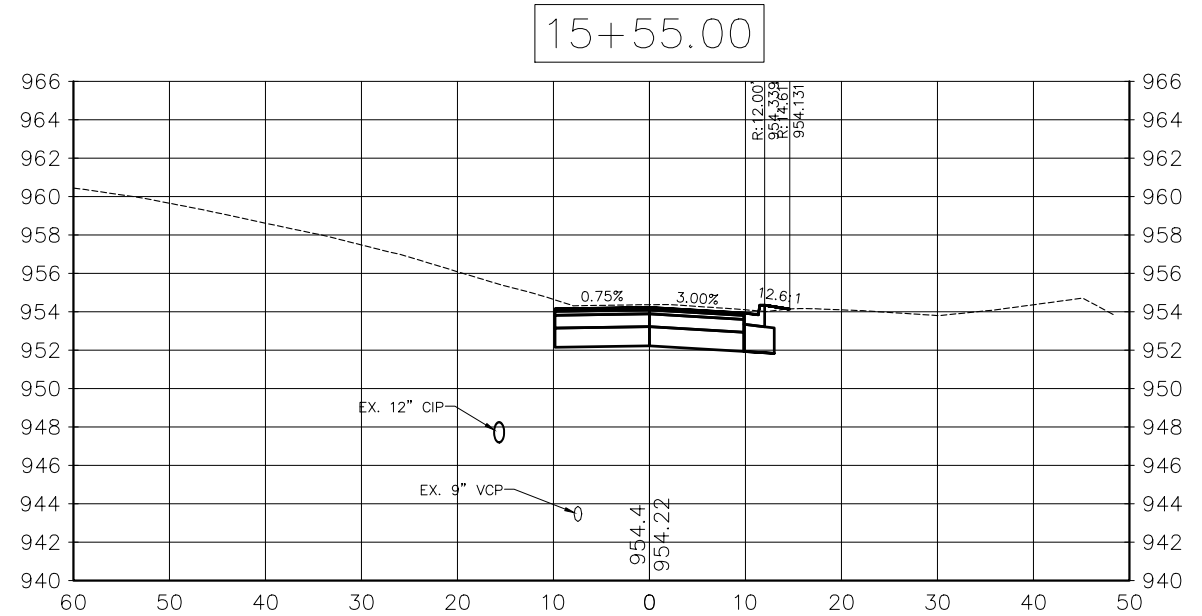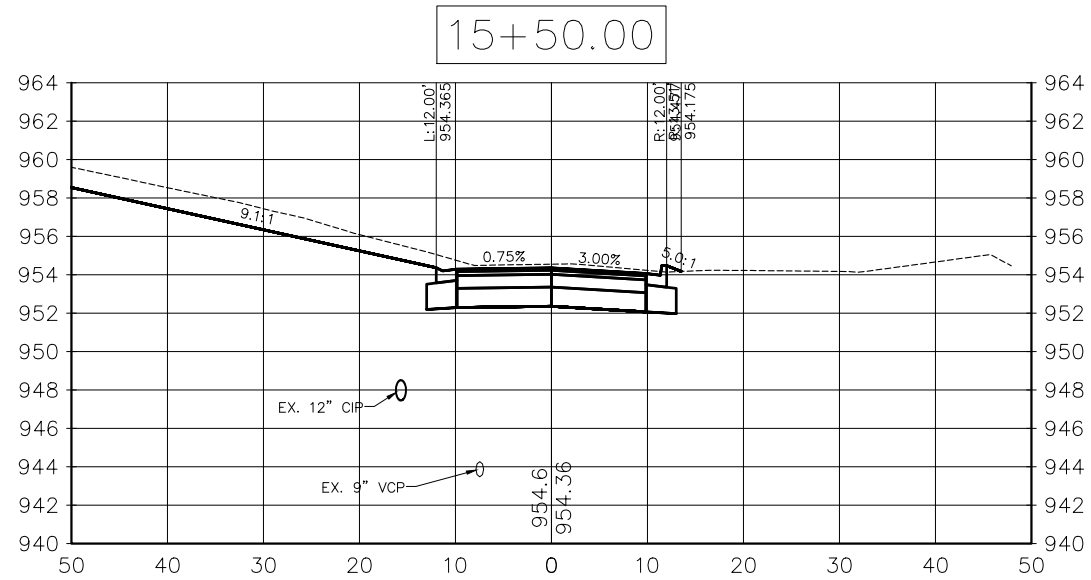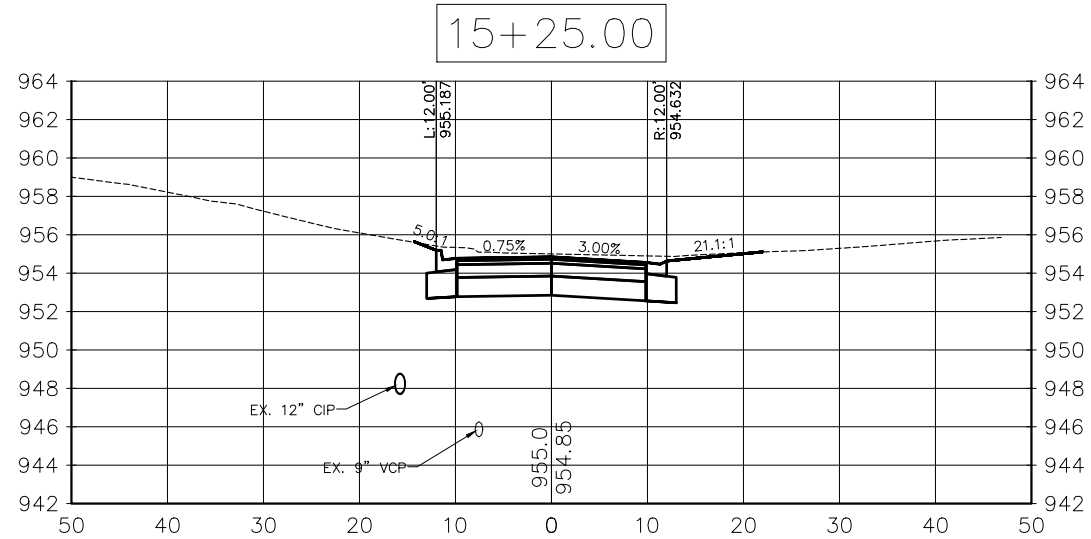


NO	DATE	BY	CKD	APPR	REVISION

I hereby certify that this plan, specification or report was prepared by me or under my direct supervision and that I am a duly Licensed Professional Engineer under the laws of the State of Minnesota.

Signature: *[Signature]*
MICHAEL J. PAYNE

Date: 3-13-18 License#: 50484




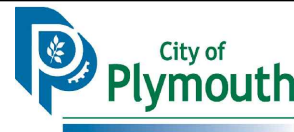


PLYMOUTH, MINNESOTA
KILMER PARK STREET
RECONSTRUCTION

CROSS SECTIONS
NATHAN LANE

STATE AID PROJECT NO.	DRAWN BY	DATE
COUNTY PROJECT NO.	M. PAYNE	2-18
CITY PROJECT NO.	DESIGNED BY	
ST189001.001	M. PAYNE	2-18
	CHECKED BY	
	M. PAYNE	2-18
	REVIEWED BY	
	J. RENNEBERG	2-18

SHEET
81
OF
106

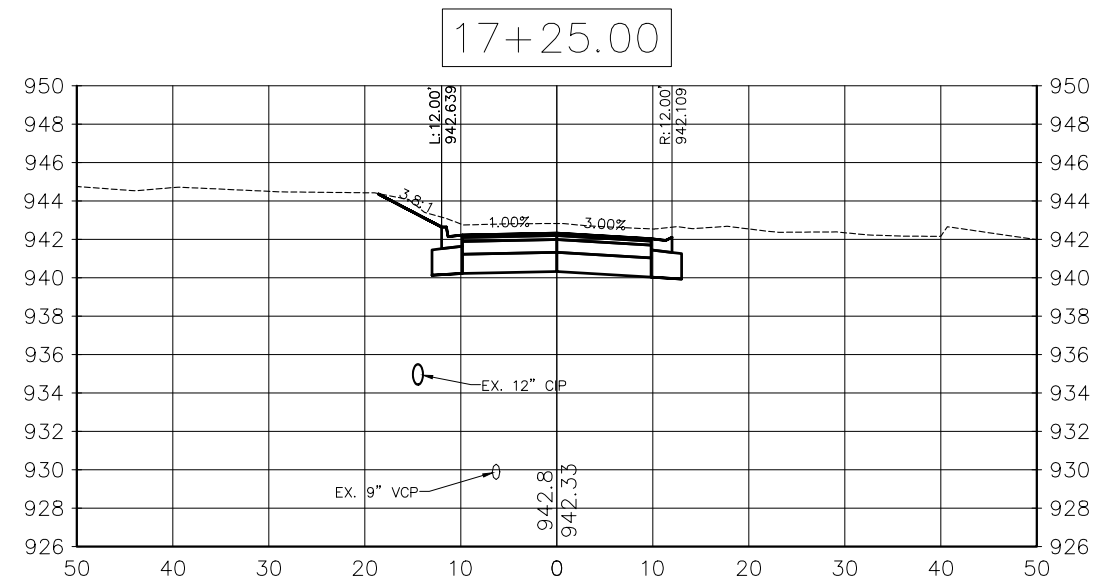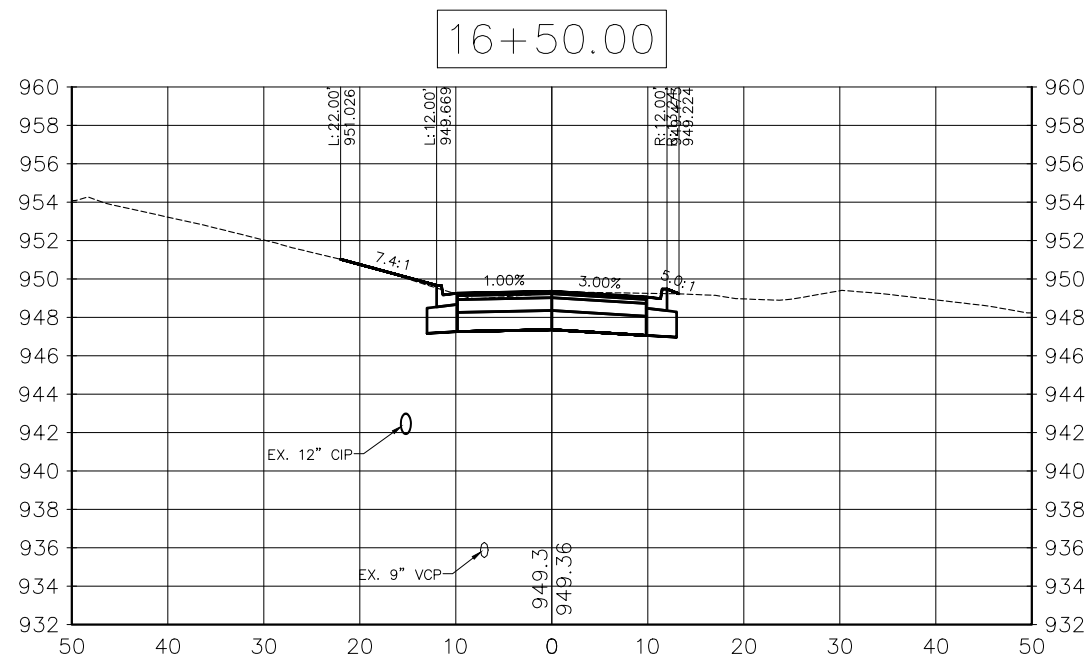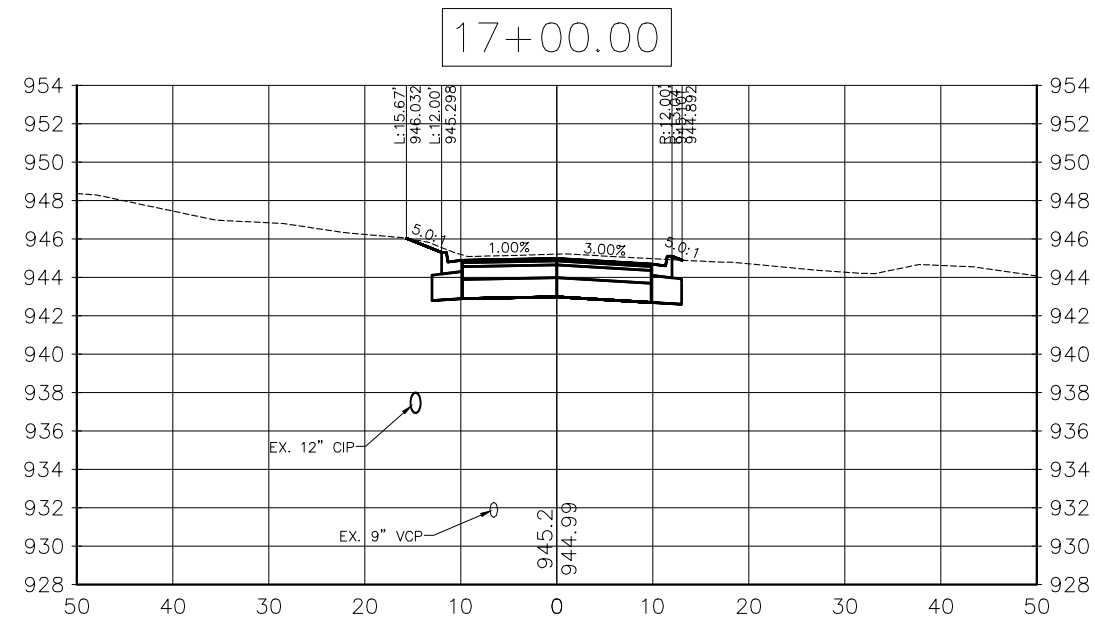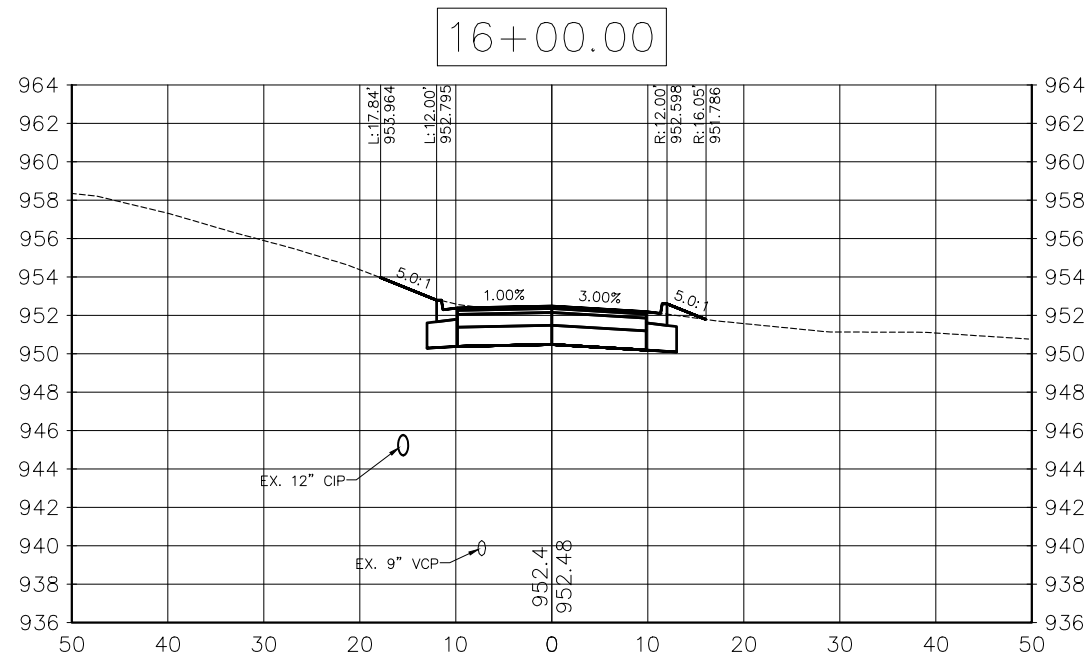


NO	DATE	BY	CKD	APPR	REVISION

I hereby certify that this plan, specification or report was prepared by me or under my direct supervision and that I am a duly Licensed Professional Engineer under the laws of the State of Minnesota.

Signature: *Michael J. Payne*

Date: 3-13-18 License#: 50484




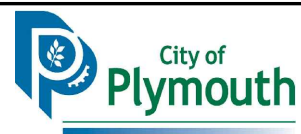


PLYMOUTH, MINNESOTA
KILMER PARK STREET
RECONSTRUCTION

CROSS SECTIONS
NATHAN LANE

STATE AID PROJECT NO.	DRAWN BY	DATE
COUNTY PROJECT NO.	M. PAYNE	2-18
CITY PROJECT NO.	DESIGNED BY	
ST189001.001	M. PAYNE	2-18
	CHECKED BY	
	M. PAYNE	2-18
	REVIEWED BY	
	J. RENNEBERG	2-18

SHEET
82
OF
106

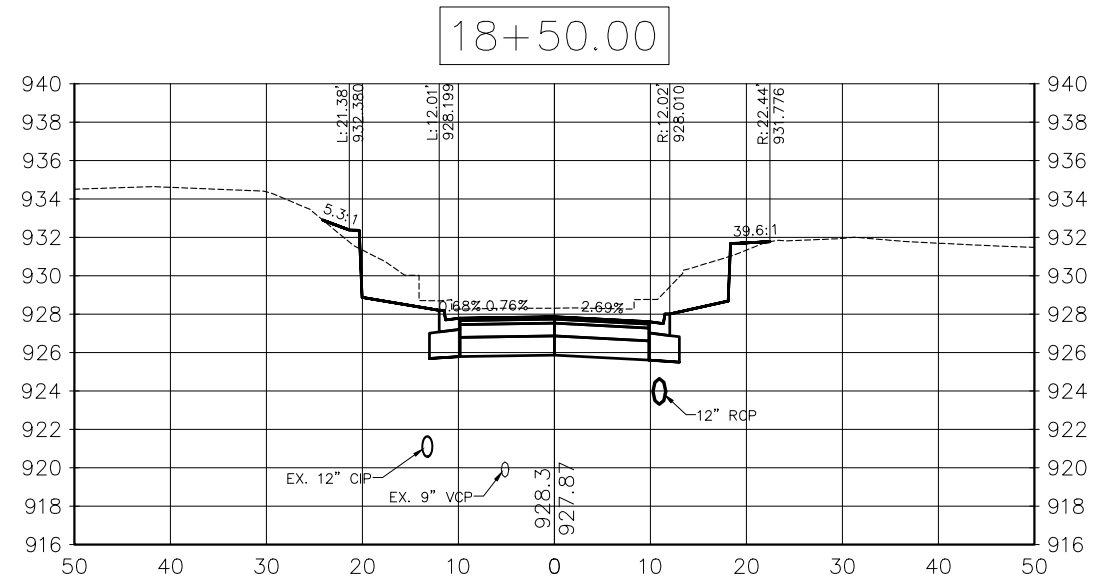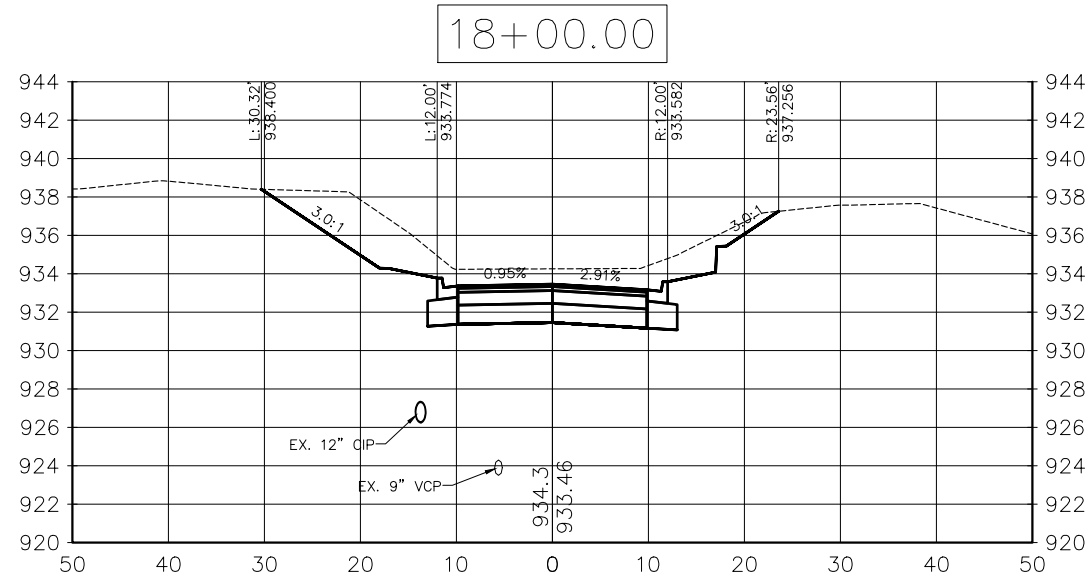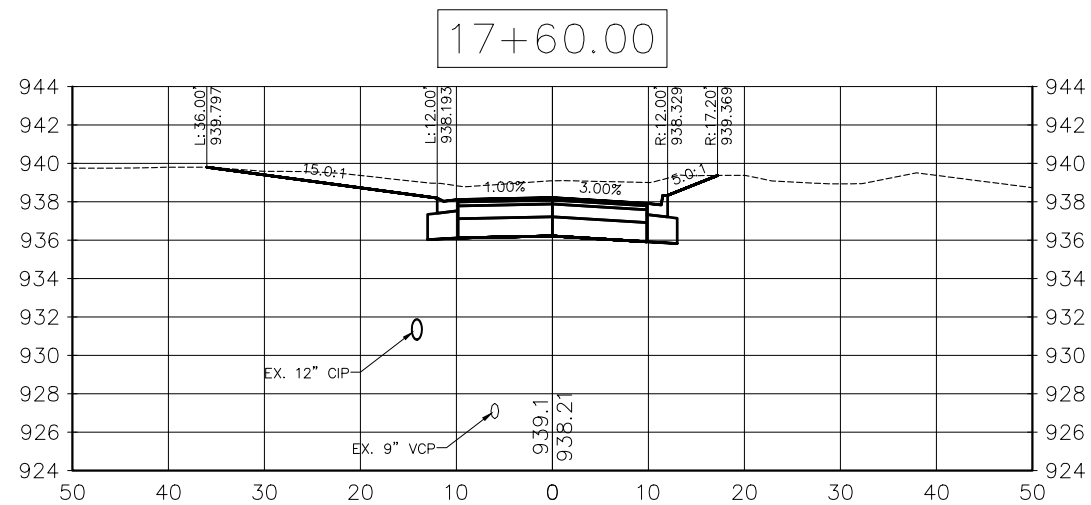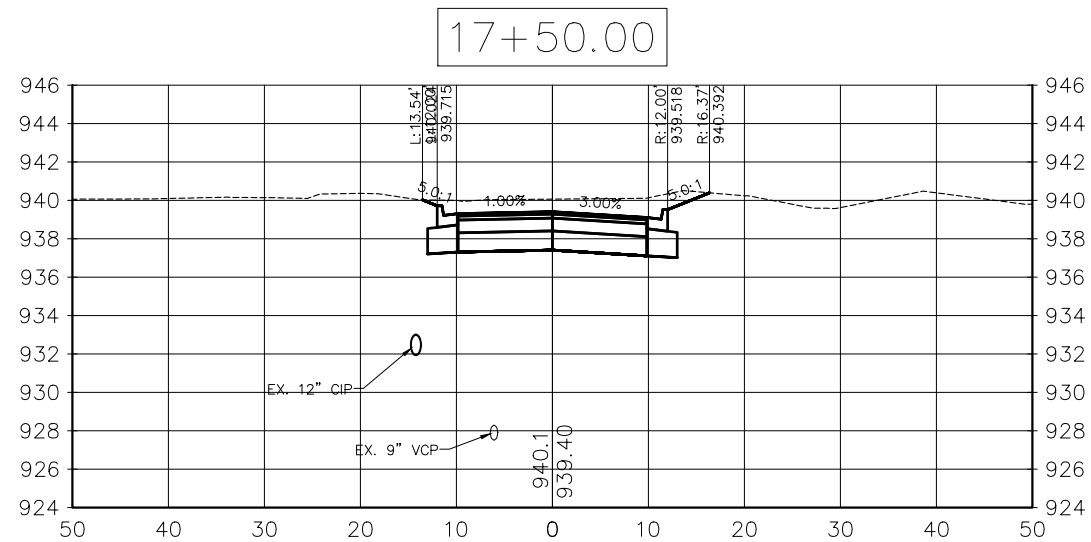

NO	DATE	BY	CKD	APPR	REVISION

I hereby certify that this plan, specification or report was prepared by me or under my direct supervision and that I am a duly Licensed Professional Engineer under the laws of the State of Minnesota.

Signature: *Michael J. Payne*

Date: 3-13-18 License#: 50484




PLYMOUTH, MINNESOTA
KILMER PARK STREET
RECONSTRUCTION

CROSS SECTIONS
NATHAN LANE


STATE AID PROJECT NO.	DRAWN BY	DATE
COUNTY PROJECT NO.	M. PAYNE	2-18
CITY PROJECT NO.	DESIGNED BY	2-18
ST189001.001	M. PAYNE	2-18
	CHECKED BY	2-18
	M. PAYNE	2-18
	REVIEWED BY	2-18
	J. RENNEBERG	2-18

SHEET
83
OF
106


0+50.00

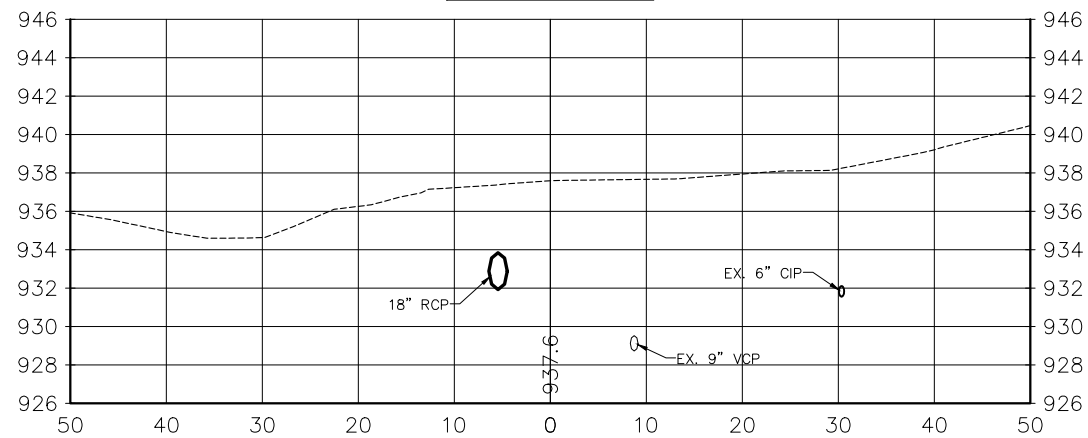


1+50.00

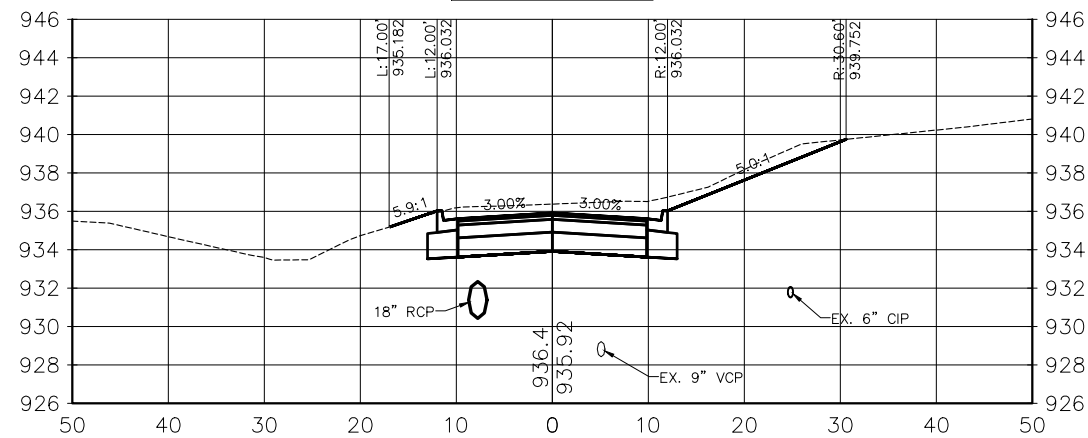


1+00.00

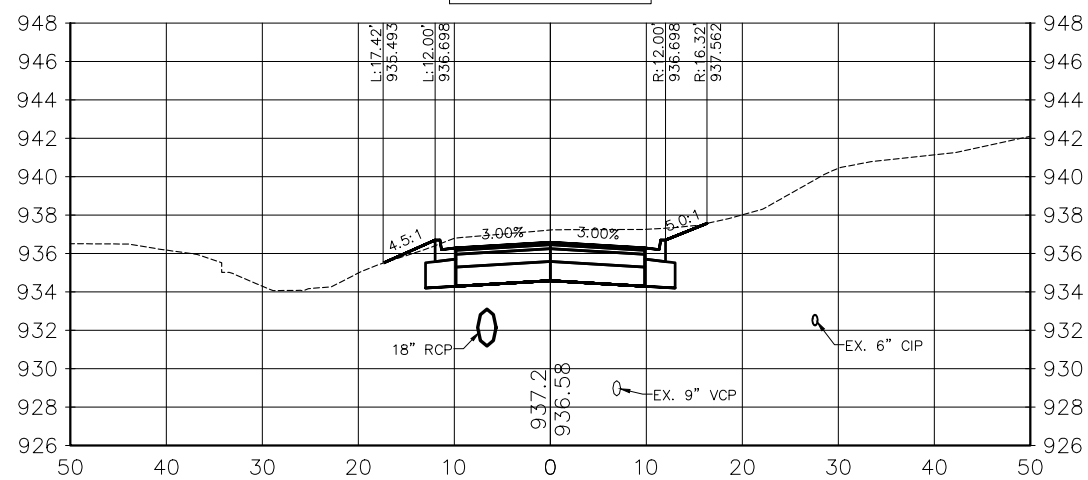


2+00.00

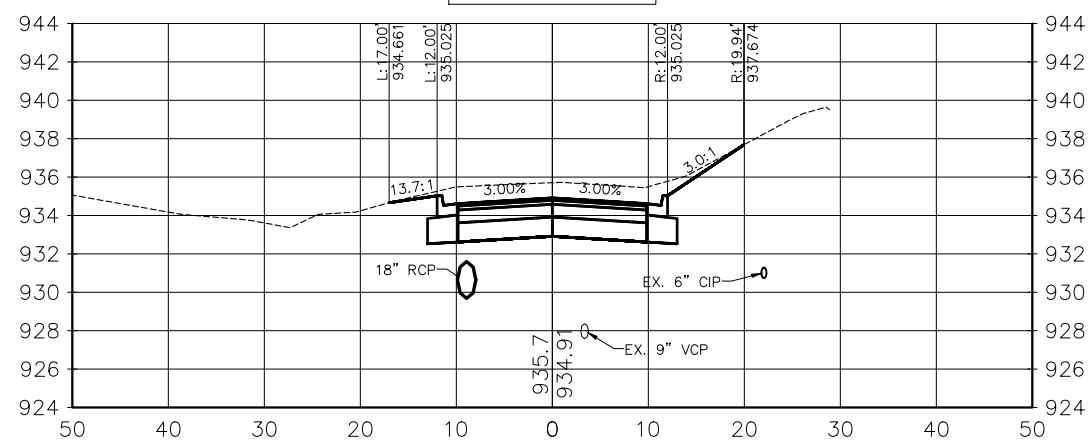

1+25.00

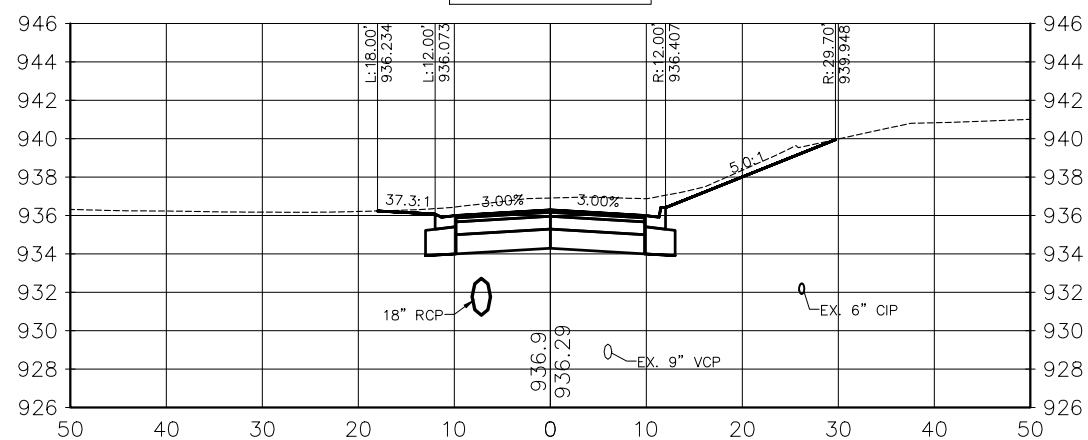


2+30.00

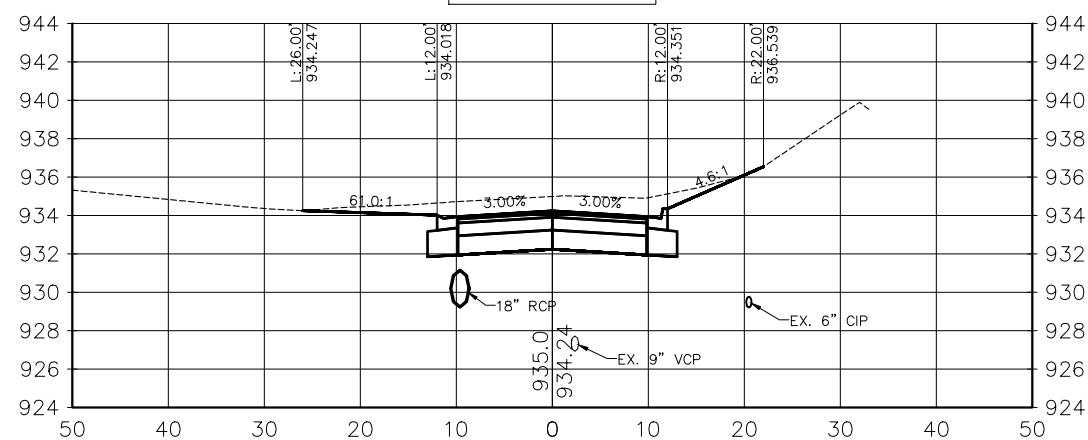


NO	DATE	BY	CKD	APPR	REVISION

I hereby certify that this plan, specification or report was prepared by me or under my direct supervision and that I am a duly Licensed Professional Engineer under the laws of the State of Minnesota.

 Signature: 

Michael J. Payne

Date: 3-13-18 License#: 50484



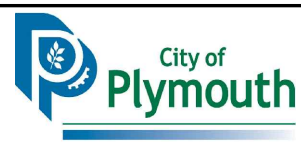


PLYMOUTH, MINNESOTA
KILMER PARK STREET
RECONSTRUCTION







CROSS SECTIONS
28TH AVE (EAST)

STATE AID PROJECT NO.	DRAWN BY	DATE
COUNTY PROJECT NO.	M. PAYNE	2-18
CITY PROJECT NO.	DESIGNED BY	
ST189001.001	M. PAYNE	2-18
	CHECKED BY	
	M. PAYNE	2-18
	REVIEWED BY	
	J. RENNEBERG	2-18

SHEET
84
OF
106

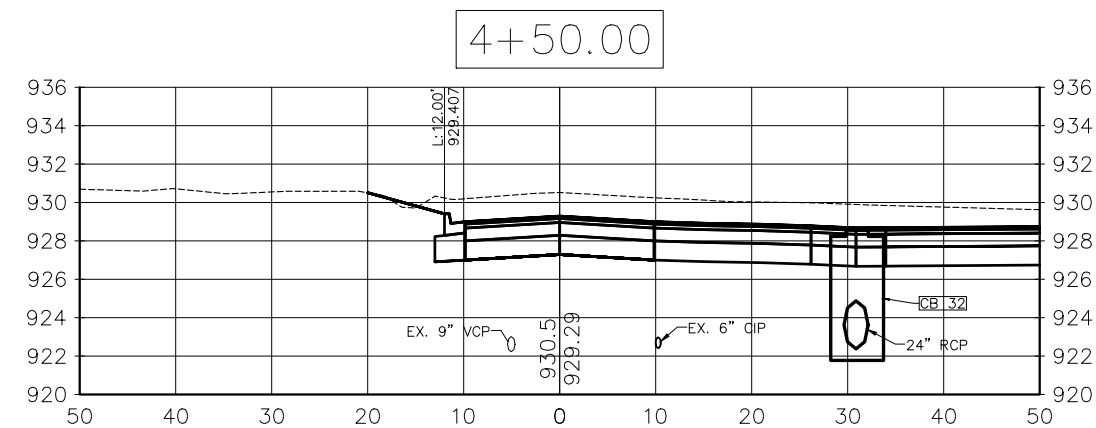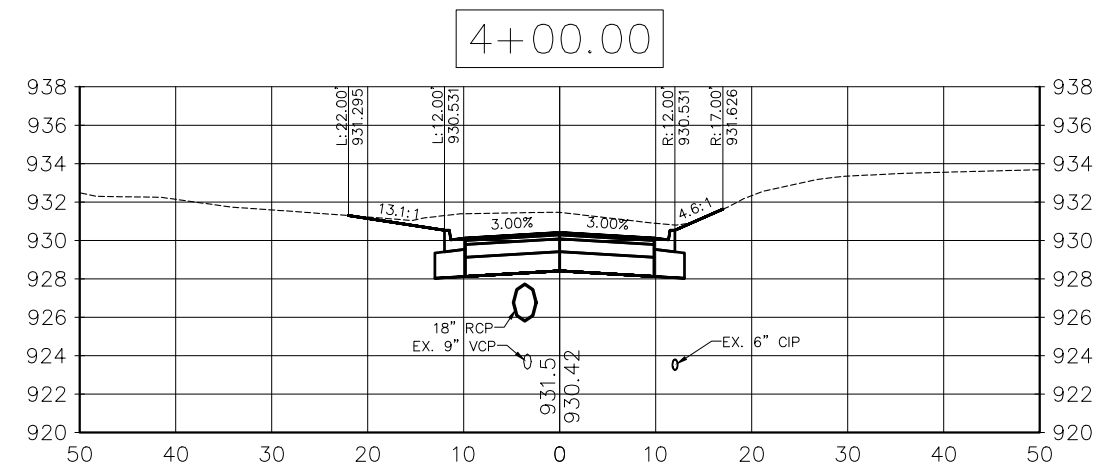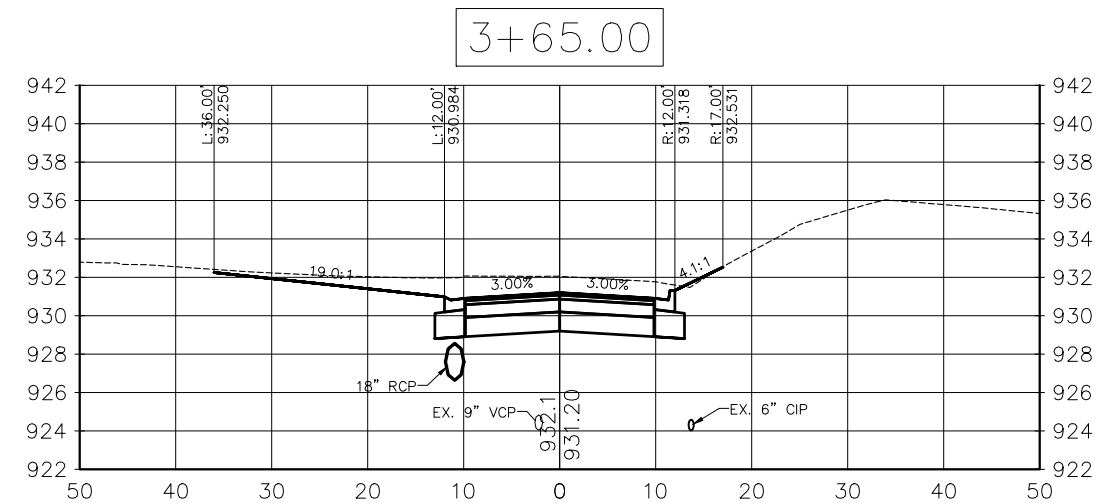

SHEET
85
OF
106

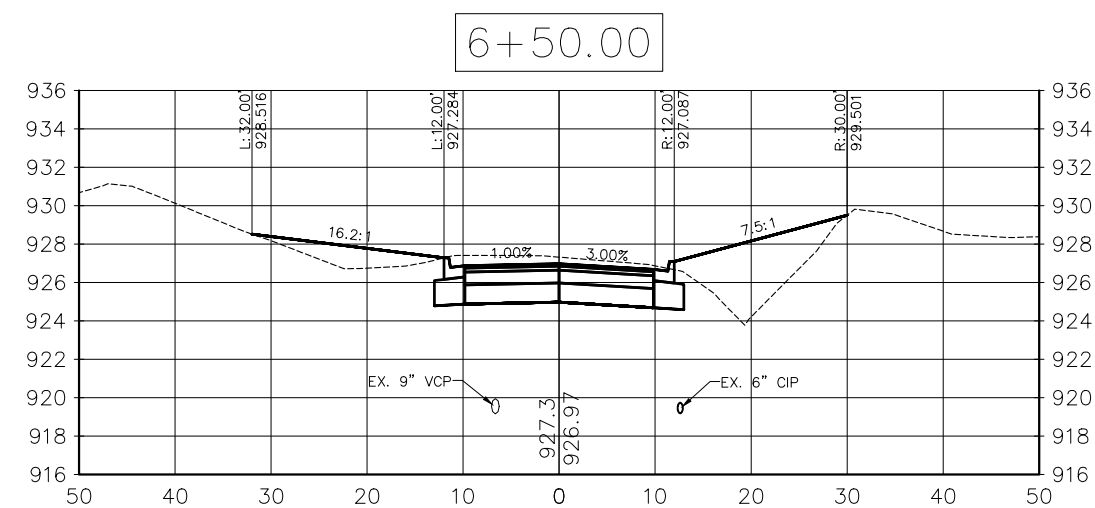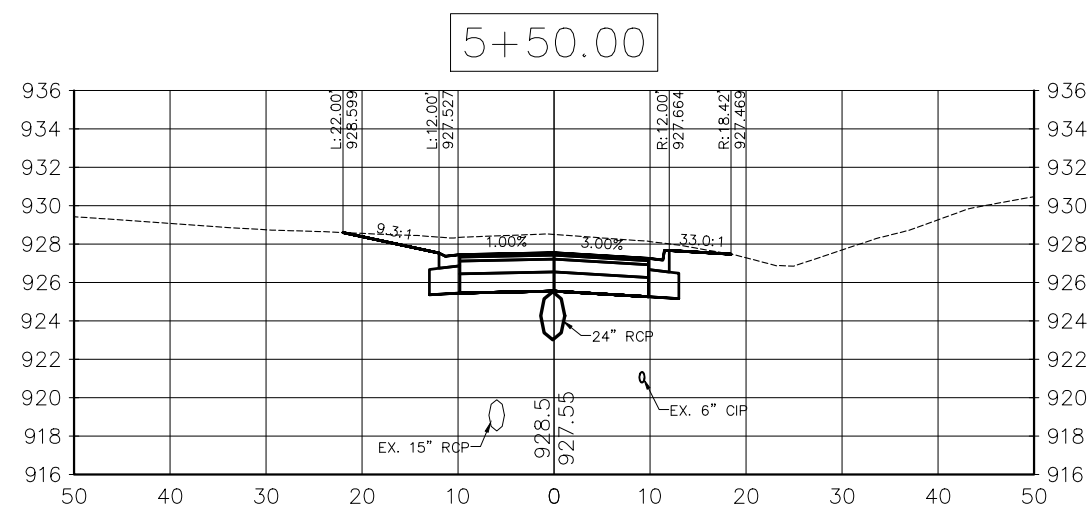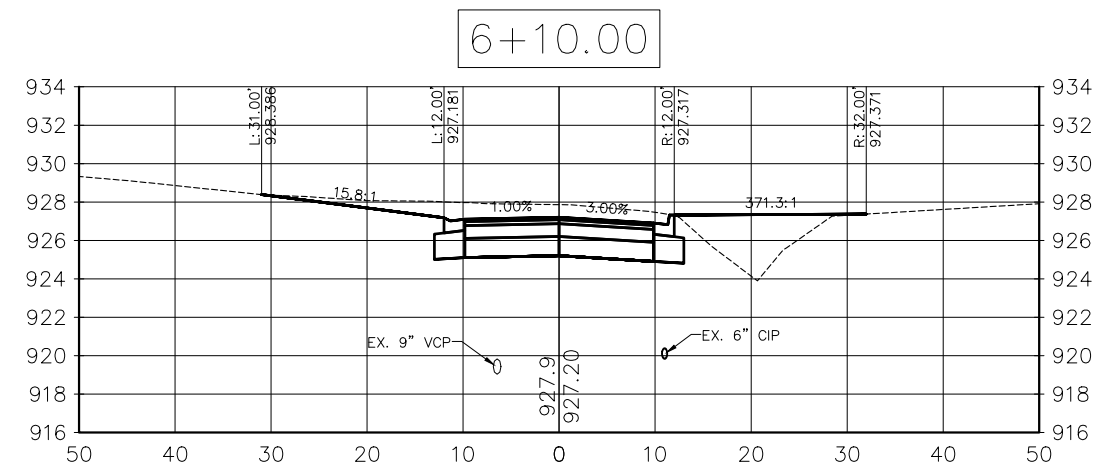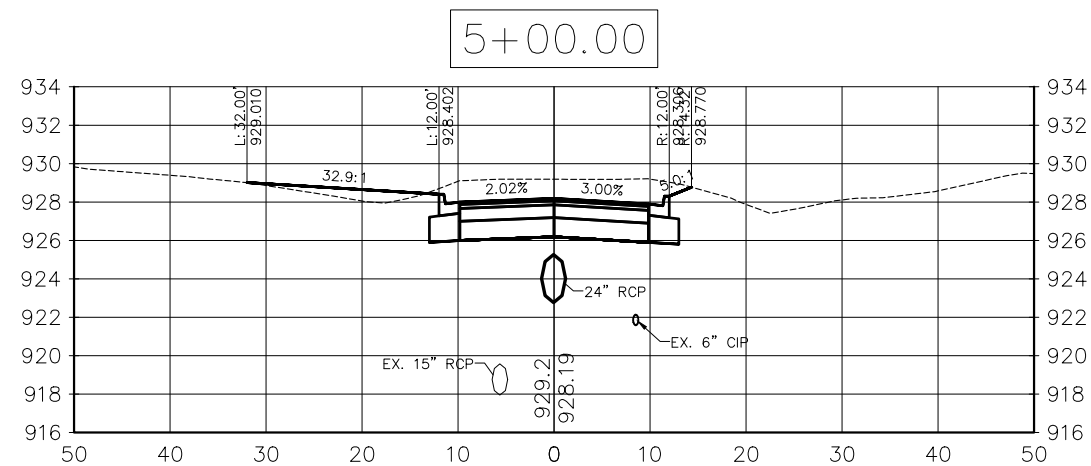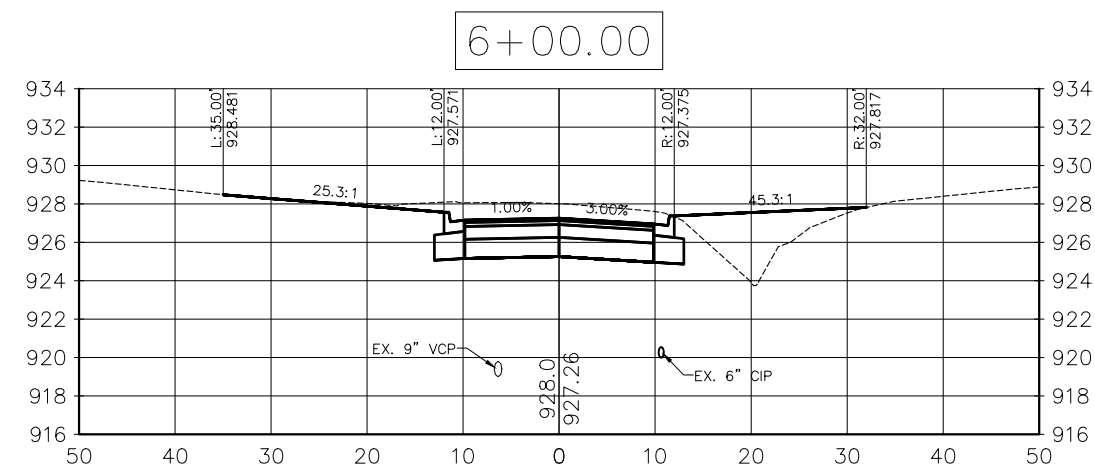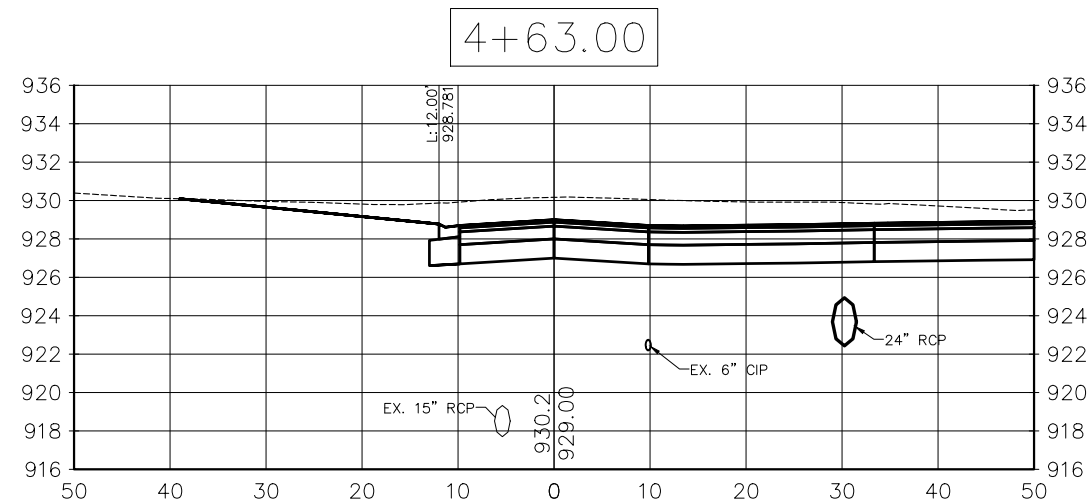


NO	DATE	BY	CKD	APPR	REVISION

I hereby certify that this plan, specification or report was prepared by me or under my direct supervision and that I am a duly Licensed Professional Engineer under the laws of the State of Minnesota.

Signature: *Michael J. Payne*

Date: 3-13-18 License#: 50484






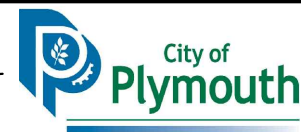


PLYMOUTH, MINNESOTA
KILMER PARK STREET
RECONSTRUCTION

CROSS SECTIONS
28TH AVE (EAST)

STATE AID PROJECT NO.	DRAWN BY	DATE
COUNTY PROJECT NO.	M. PAYNE	2-18
CITY PROJECT NO.	DESIGNED BY	
ST189001.001	M. PAYNE	2-18
	CHECKED BY	
	M. PAYNE	2-18
	REVIEWED BY	
	J. RENNEBERG	2-18

SHEET
86
OF
106

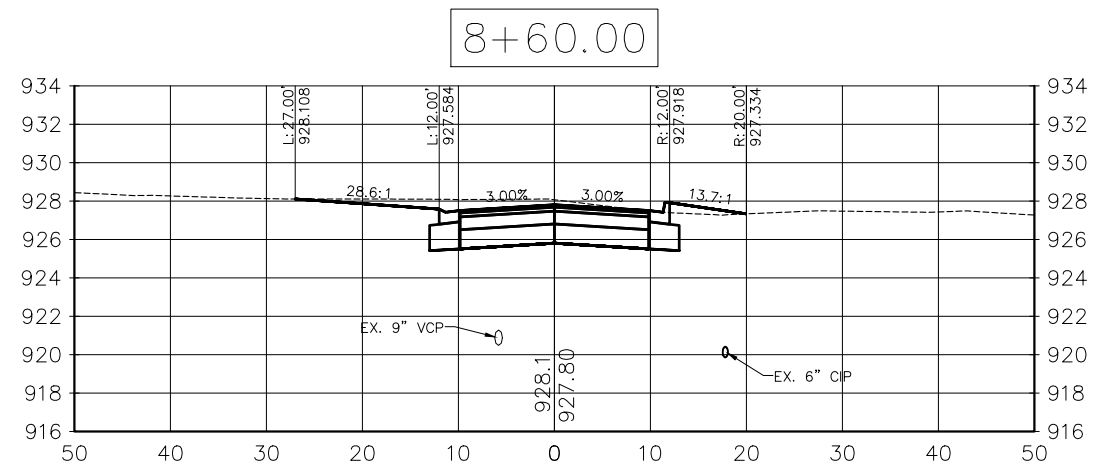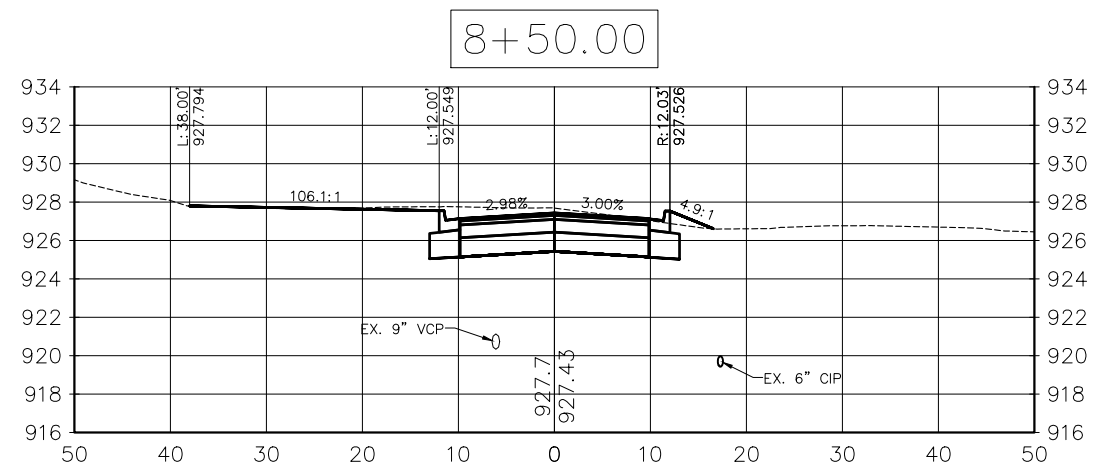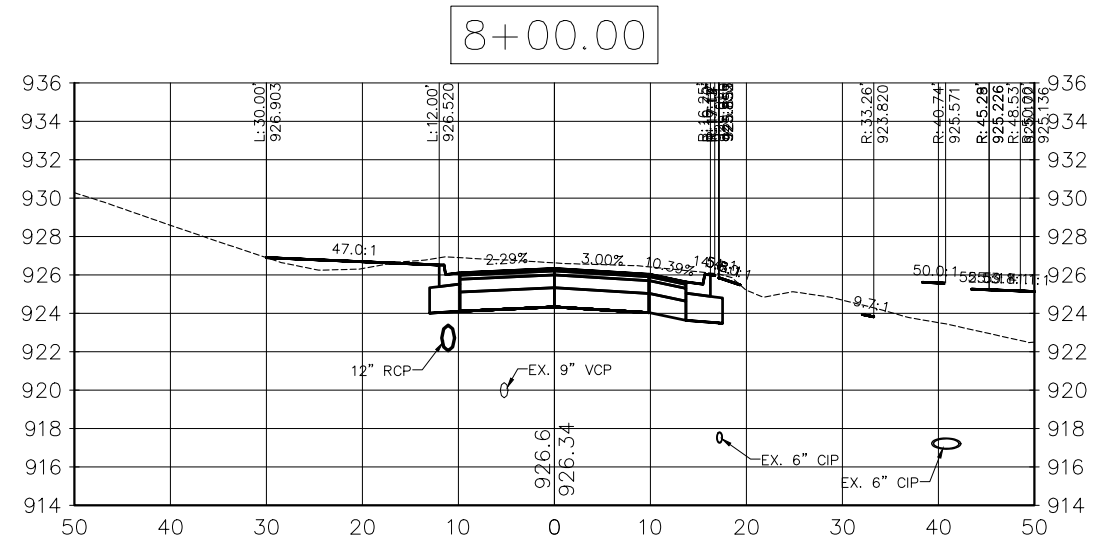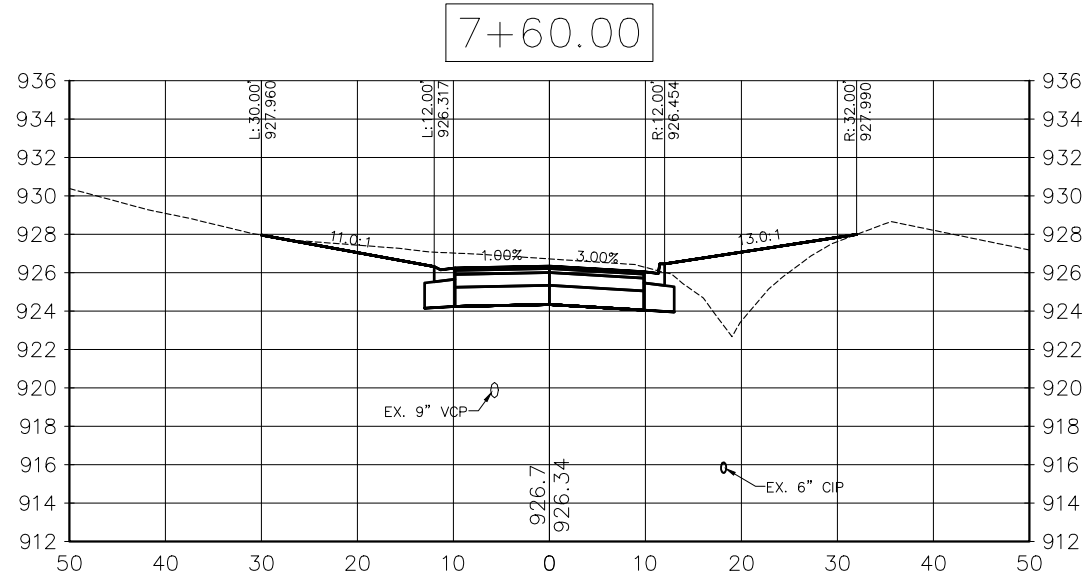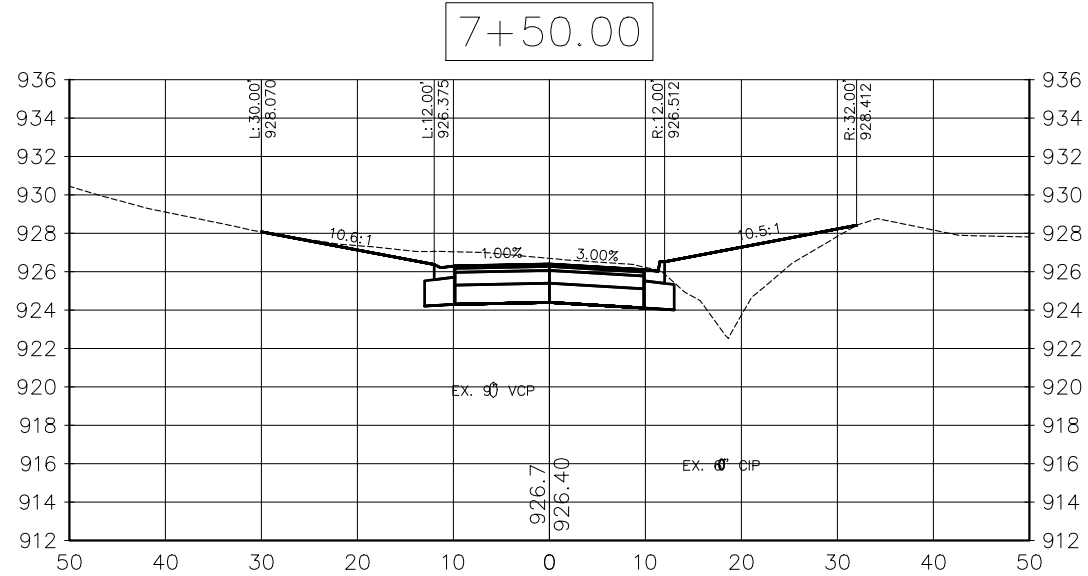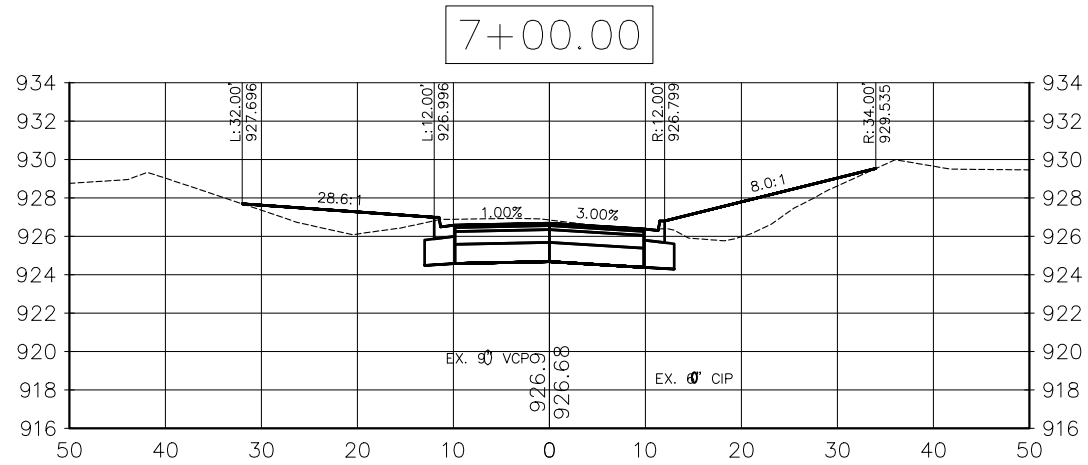


NO	DATE	BY	CKD	APPR	REVISION

I hereby certify that this plan, specification or report was prepared by me or under my direct supervision and that I am a duly Licensed Professional Engineer under the laws of the State of Minnesota.

Signature: *Michael J. Payne*

Date: 3-13-18 License#: 50484






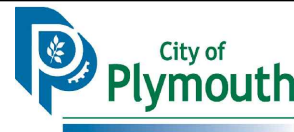


PLYMOUTH, MINNESOTA
KILMER PARK STREET
RECONSTRUCTION

CROSS SECTIONS
28TH AVE (EAST)

STATE AID PROJECT NO.	DRAWN BY	DATE
COUNTY PROJECT NO.	M. PAYNE	2-18
CITY PROJECT NO.	DESIGNED BY	2-18
ST189001.001	M. PAYNE	2-18
	CHECKED BY	2-18
	M. PAYNE	2-18
	REVIEWED BY	2-18
	J. RENNEBERG	2-18

SHEET
87
OF
106

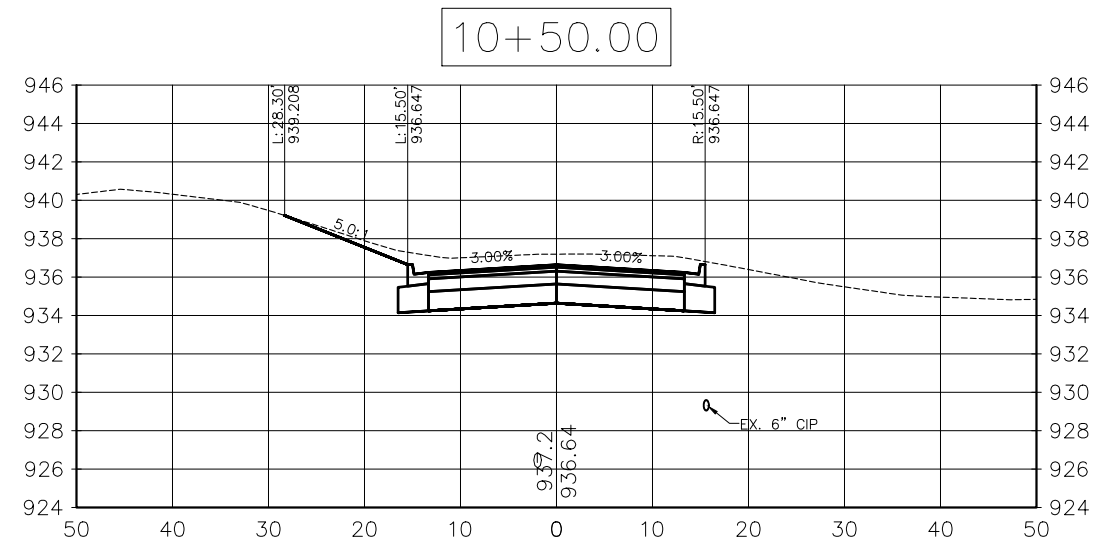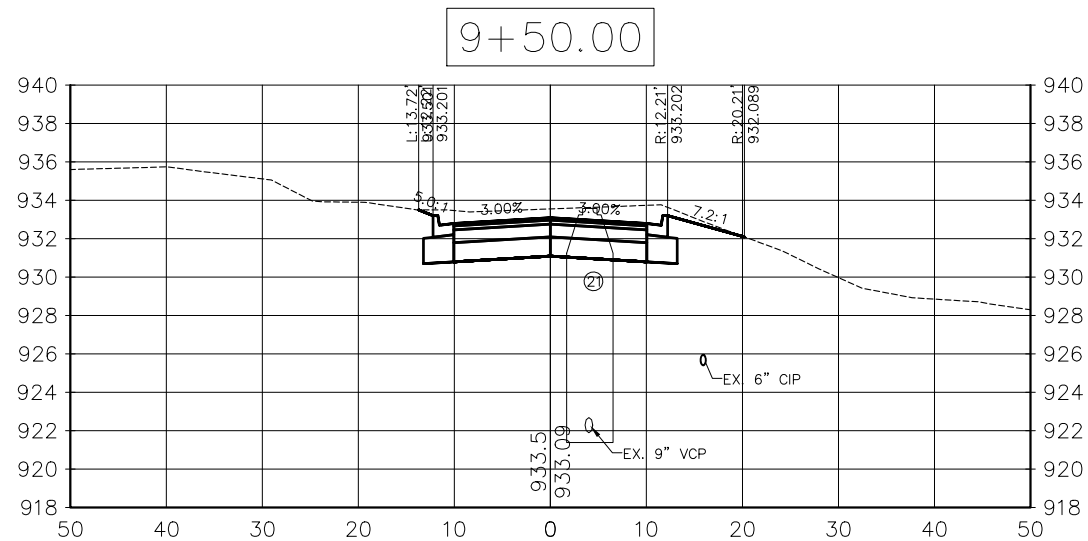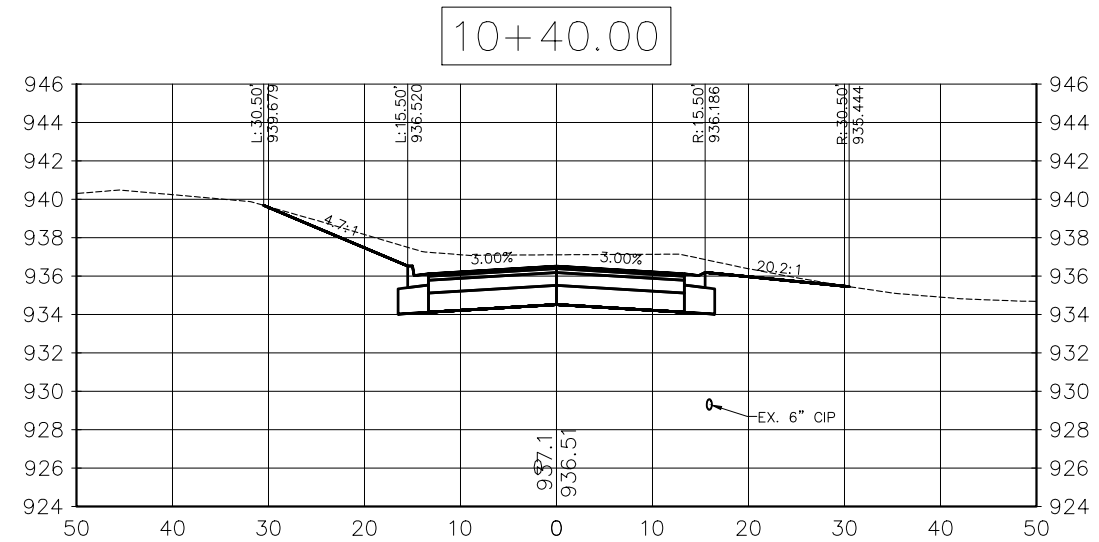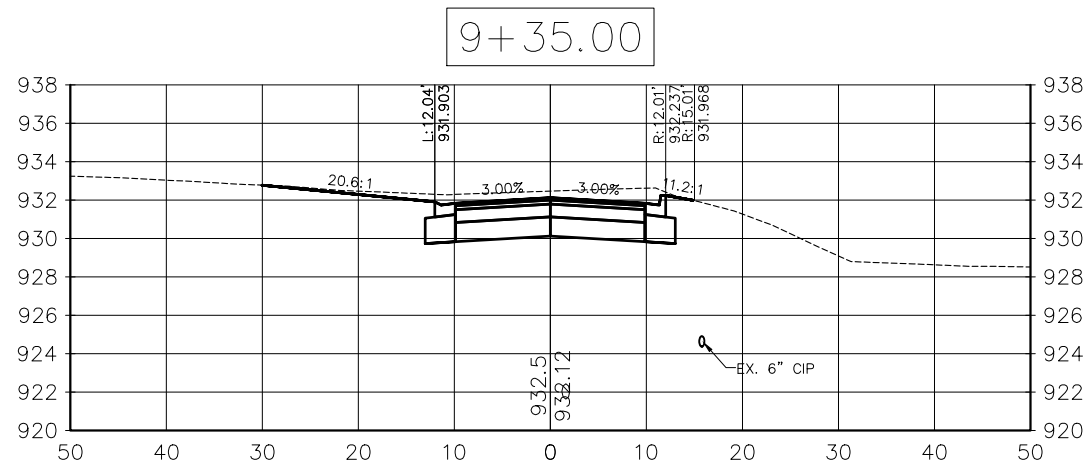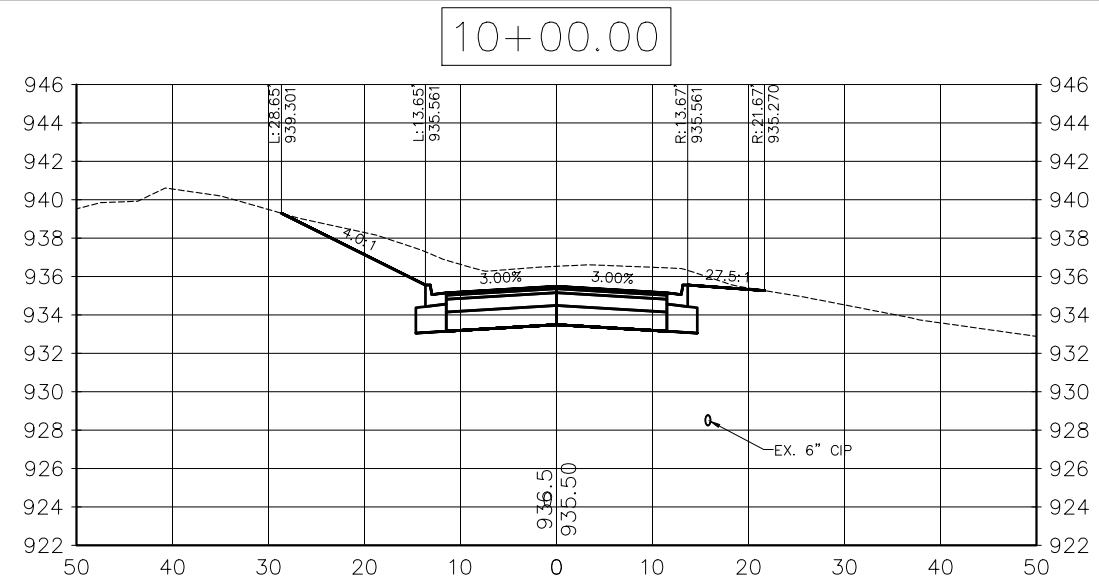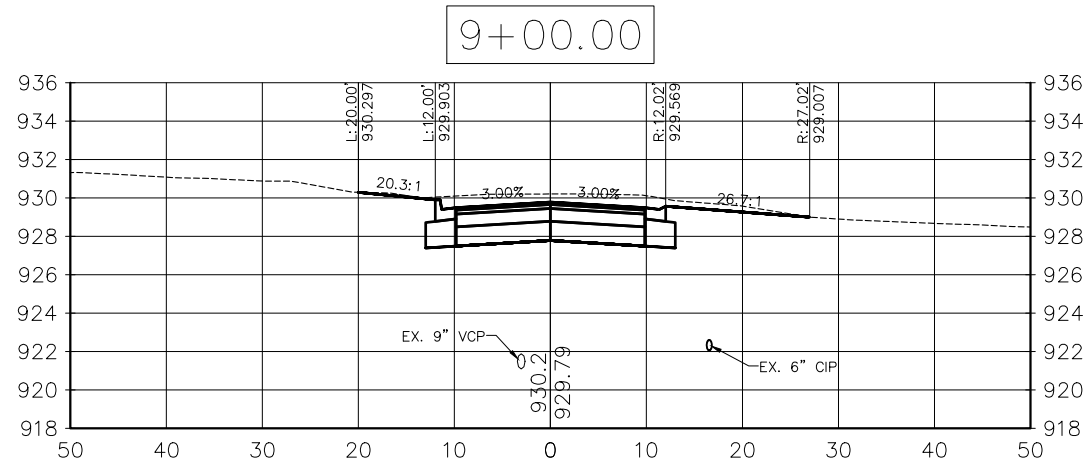


NO	DATE	BY	CKD	APPR	REVISION

I hereby certify that this plan, specification or report was prepared by me or under my direct supervision and that I am a duly Licensed Professional Engineer under the laws of the State of Minnesota.

Signature: *Michael J. Payne*

Date: 3-13-18 License#: 50484






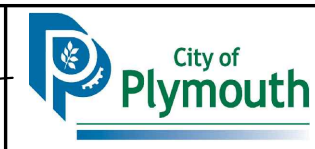


PLYMOUTH, MINNESOTA
KILMER PARK STREET
RECONSTRUCTION

CROSS SECTIONS
28TH AVE (EAST)

STATE AID PROJECT NO.	DRAWN BY	DATE
COUNTY PROJECT NO.	M. PAYNE	2-18
CITY PROJECT NO.	DESIGNED BY	2-18
ST189001.001	M. PAYNE	2-18
	CHECKED BY	2-18
	M. PAYNE	2-18
	REVIEWED BY	2-18
	J. RENNEBERG	2-18

SHEET
88
OF
106

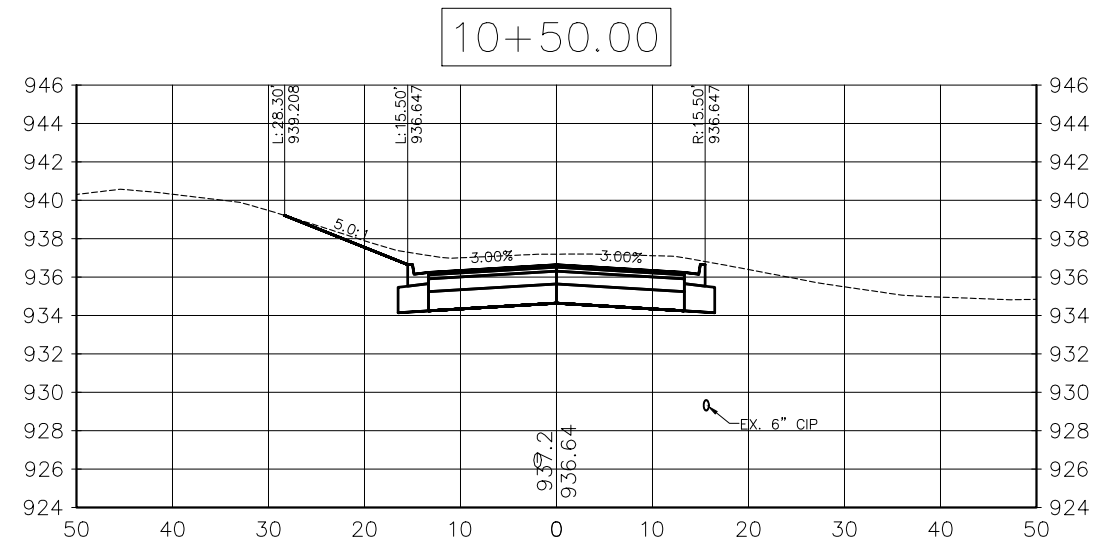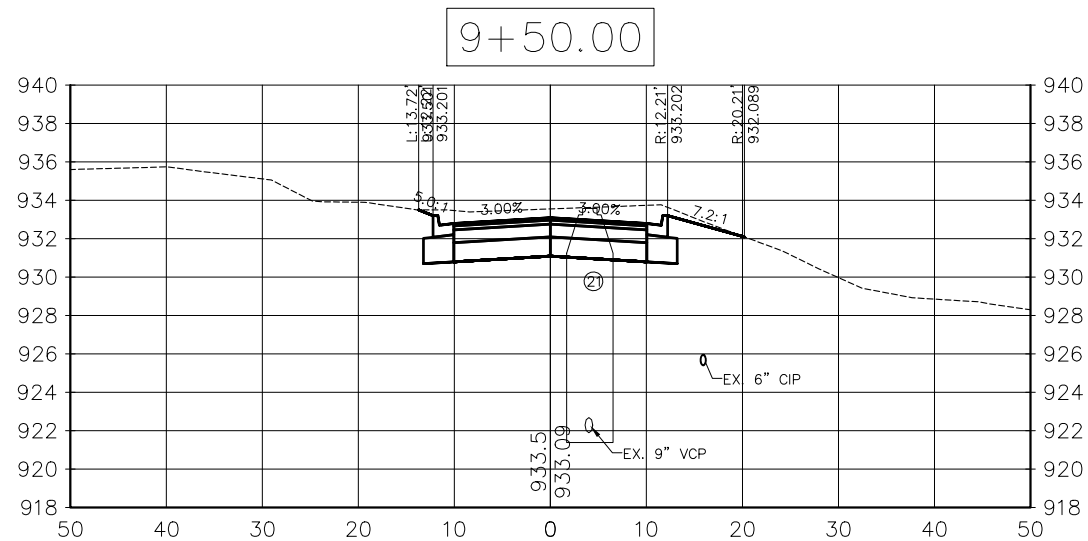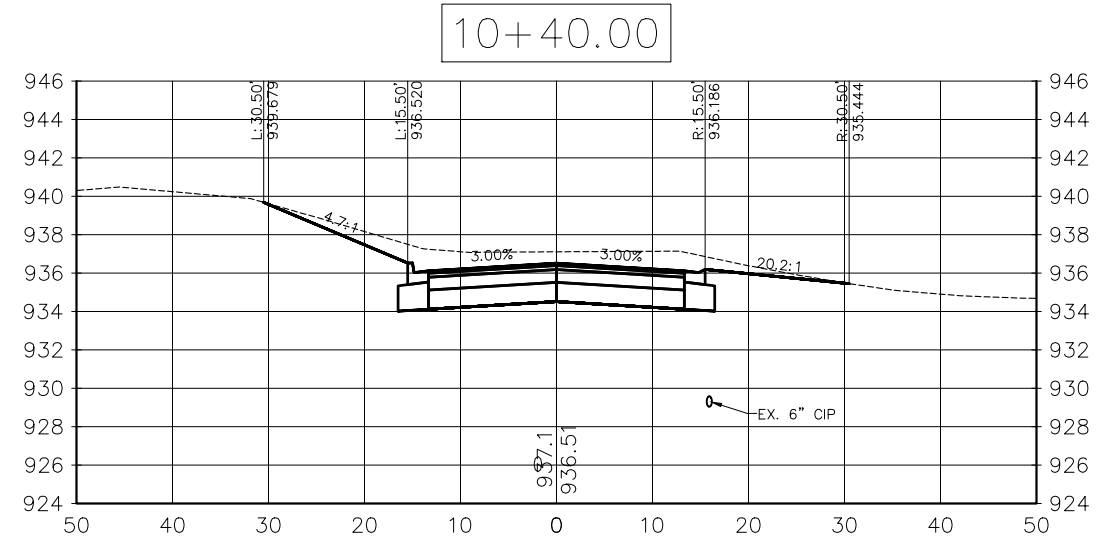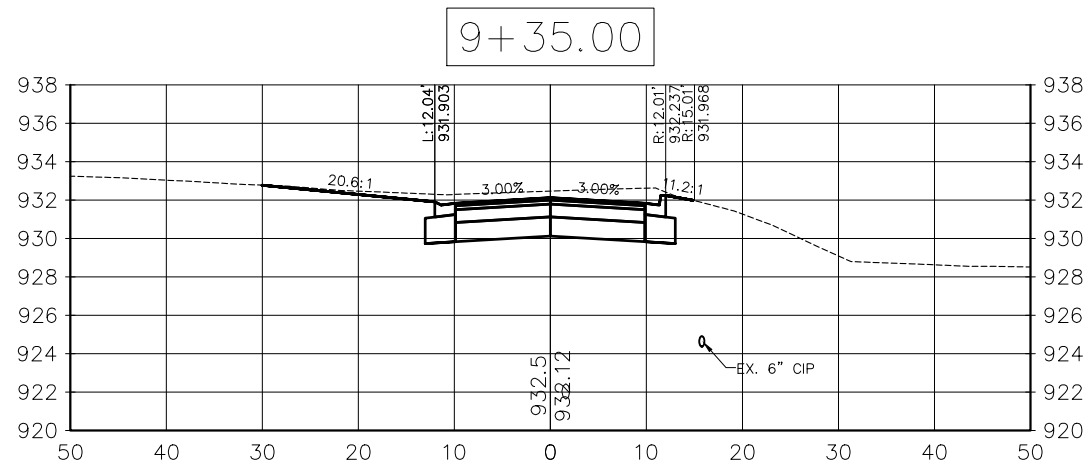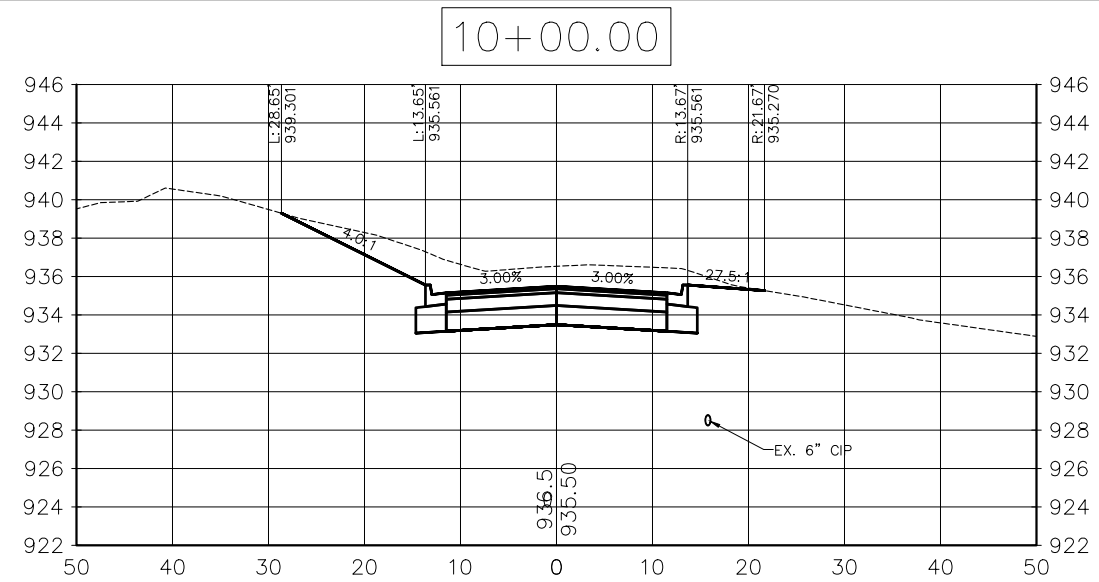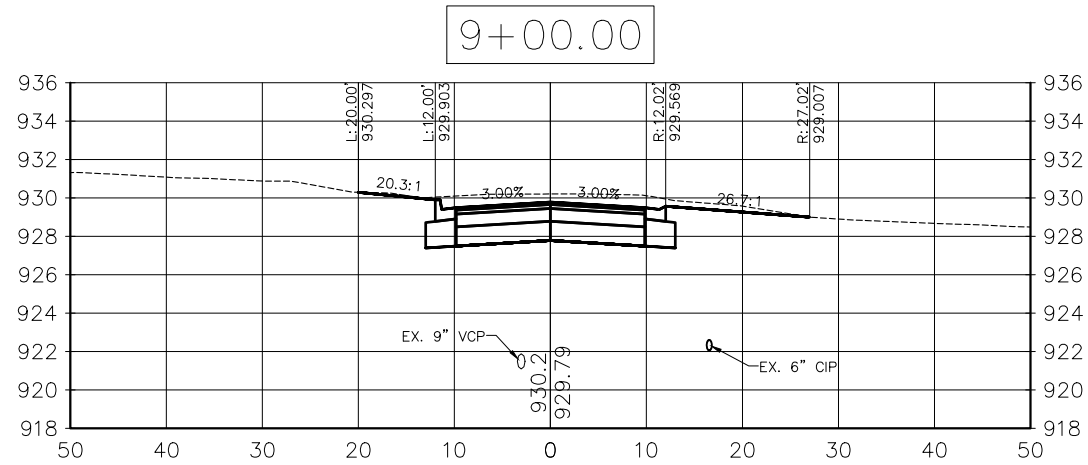


NO	DATE	BY	CKD	APPR	REVISION

I hereby certify that this plan, specification or report was prepared by me or under my direct supervision and that I am a duly Licensed Professional Engineer under the laws of the State of Minnesota.

Signature: *M. Payne*

Date: 3-13-18 License#: 50484






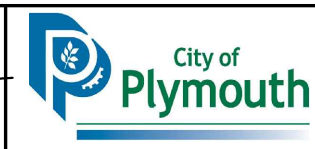


PLYMOUTH, MINNESOTA
KILMER PARK STREET
RECONSTRUCTION

CROSS SECTIONS
28TH AVE (EAST)

STATE AID PROJECT NO.	DRAWN BY	DATE
COUNTY PROJECT NO.	M. PAYNE	2-18
CITY PROJECT NO.	DESIGNED BY	2-18
ST189001.001	M. PAYNE	2-18
	CHECKED BY	2-18
	J. RENNEBERG	2-18

SHEET
89
OF
106

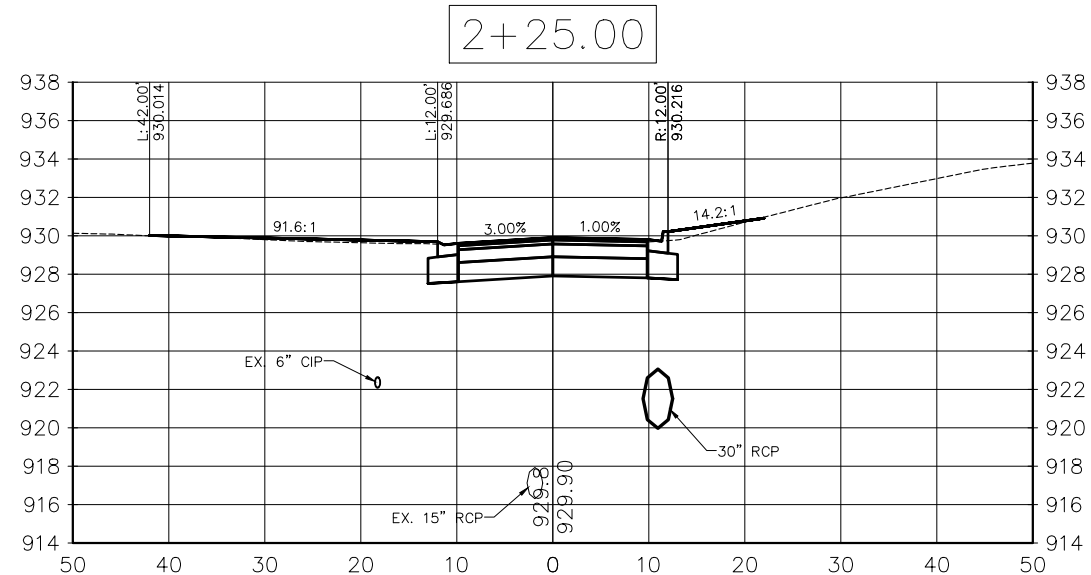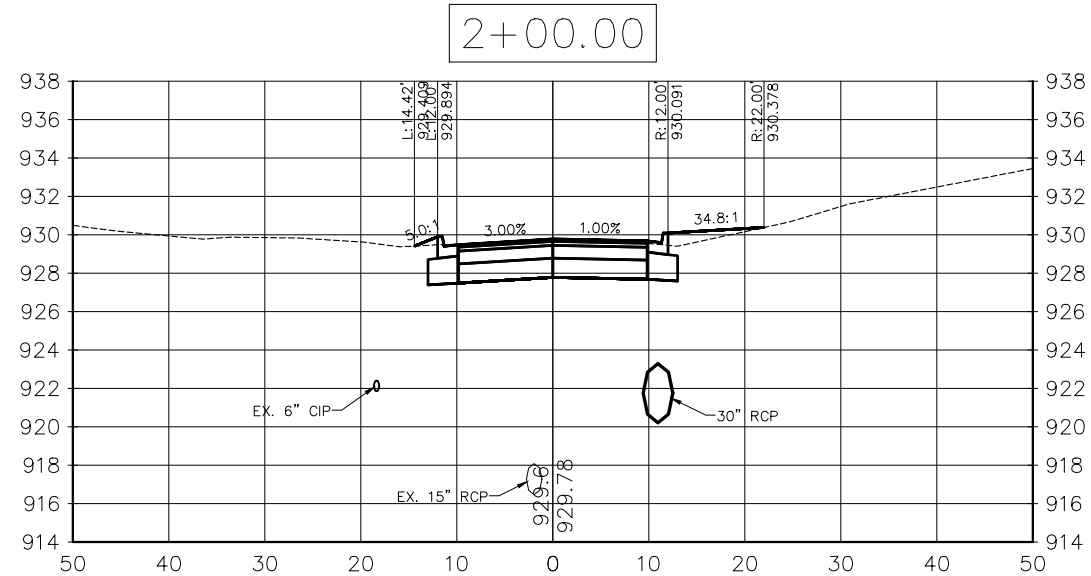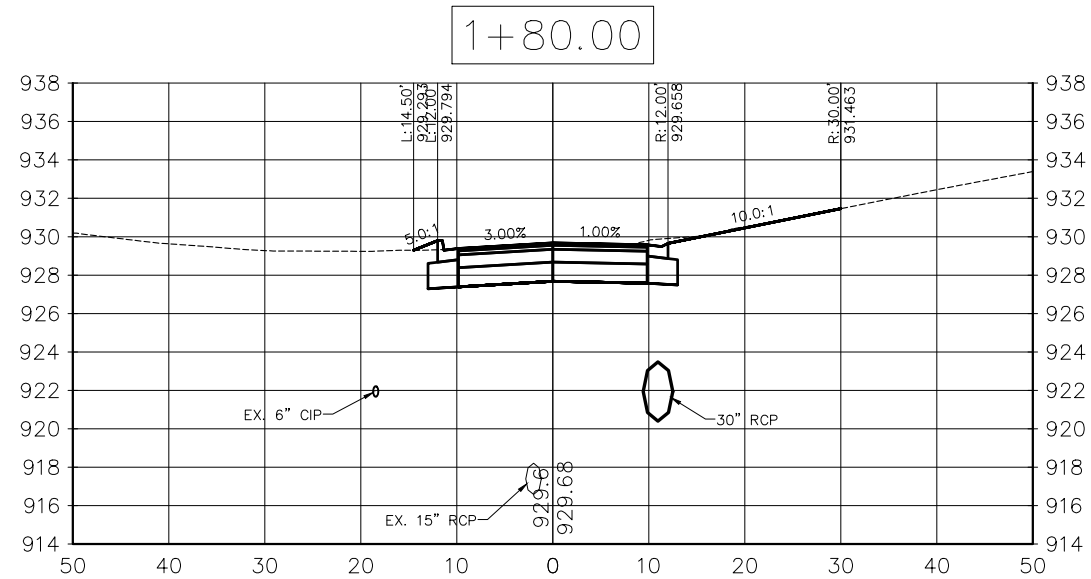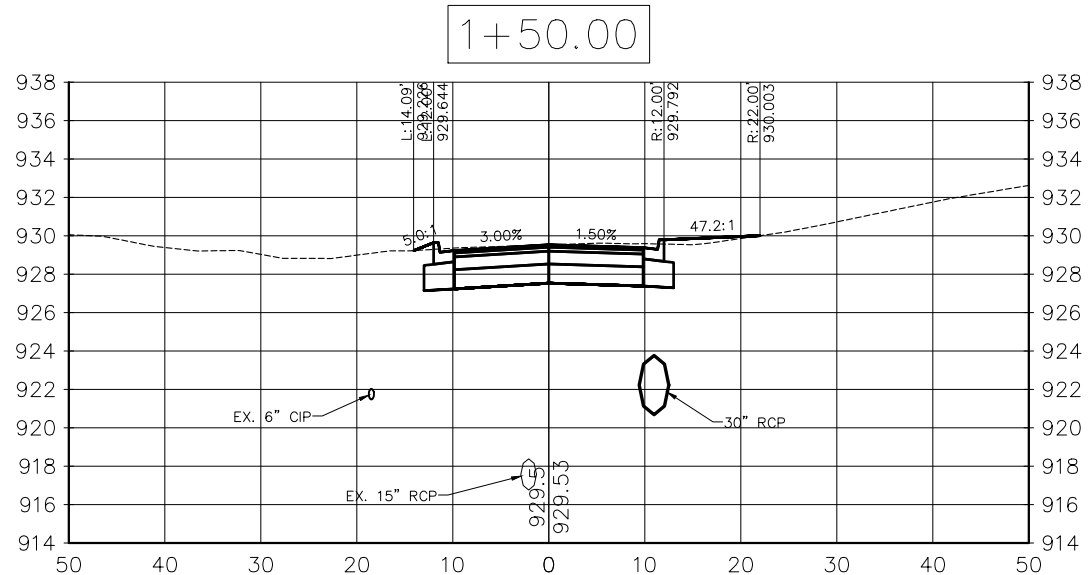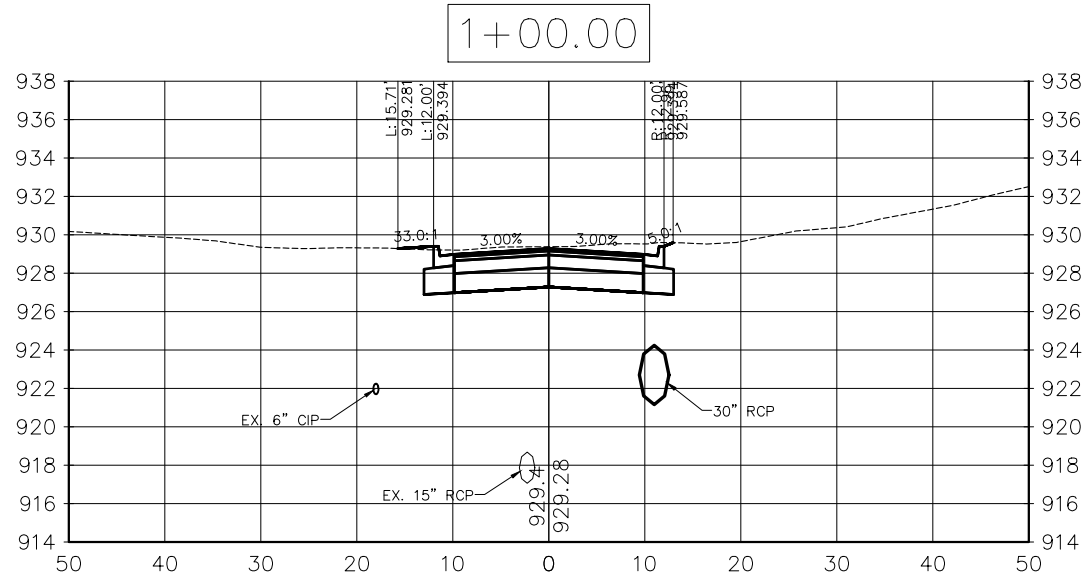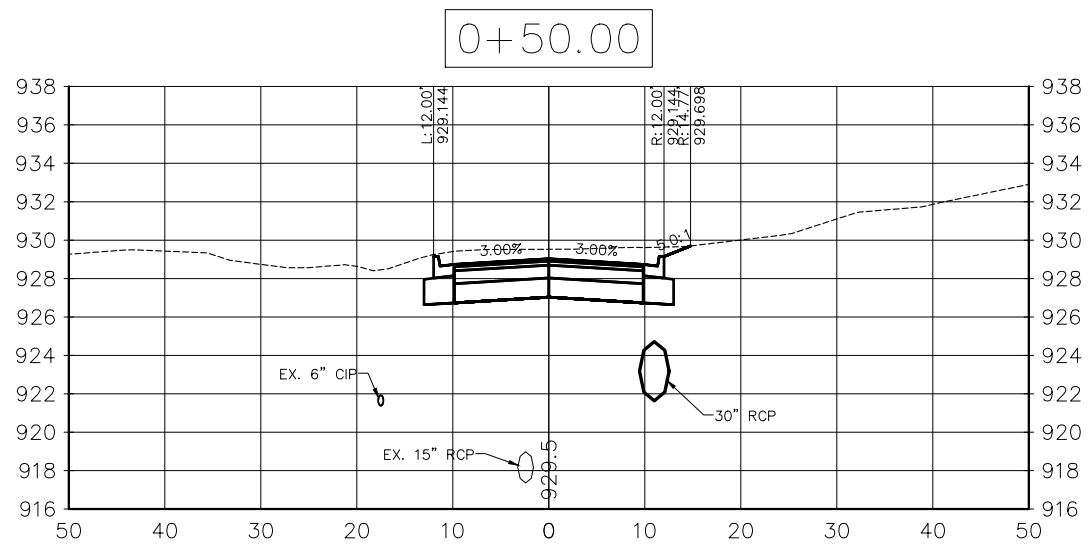

NO	DATE	BY	CKD	APPR	REVISION

I hereby certify that this plan, specification or report was prepared by me or under my direct supervision and that I am a duly Licensed Professional Engineer under the laws of the State of Minnesota.

Signature: *Michael J. Payne*

Date: 3-13-18 License#: 50484









PLYMOUTH, MINNESOTA
KILMER PARK STREET
RECONSTRUCTION

CROSS SECTIONS
LANCASTER LANE

STATE AID PROJECT NO.	DRAWN BY	DATE
COUNTY PROJECT NO.	M. PAYNE	2-18
CITY PROJECT NO.	DESIGNED BY	2-18
ST189001.001	M. PAYNE	2-18
	CHECKED BY	2-18
	M. PAYNE	2-18
	REVIEWED BY	2-18
	J. RENNEBERG	2-18

SHEET
90
OF
106

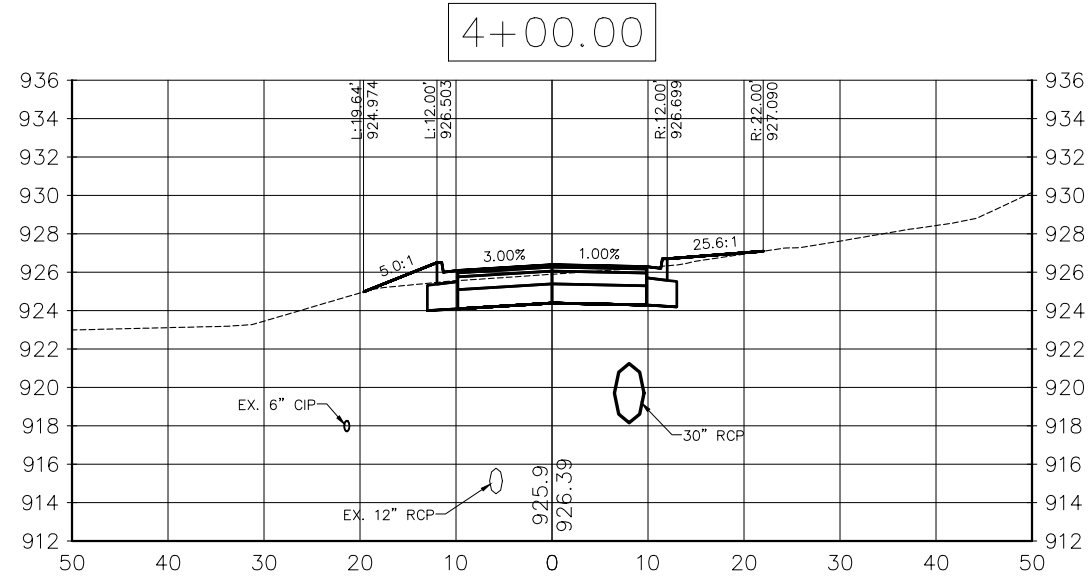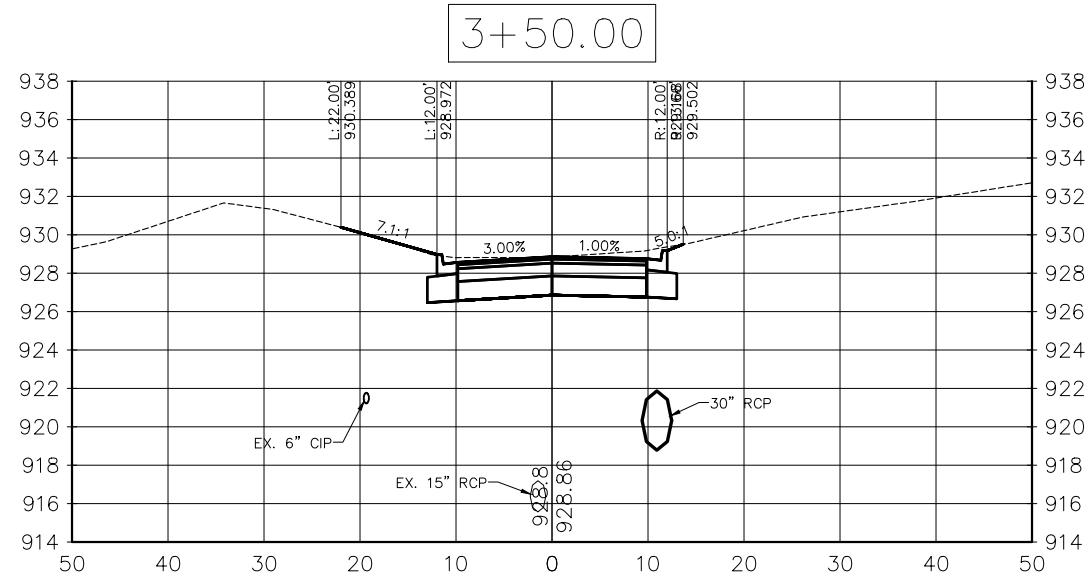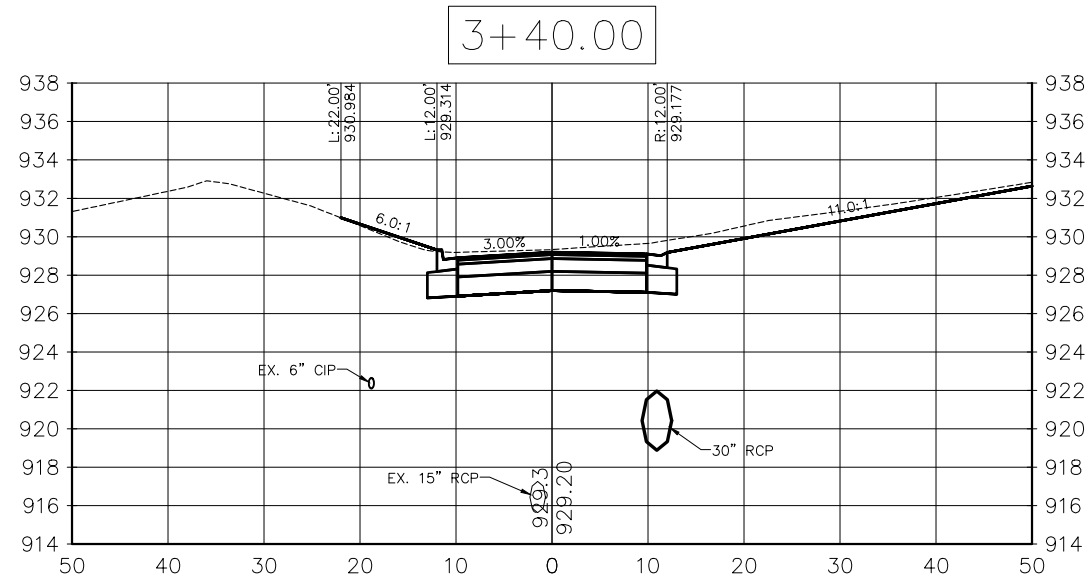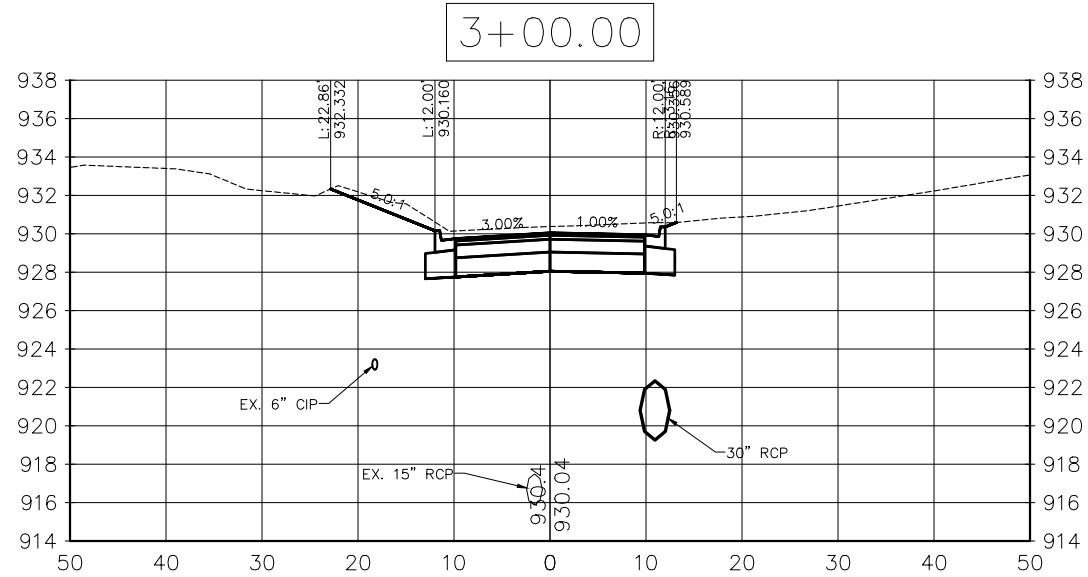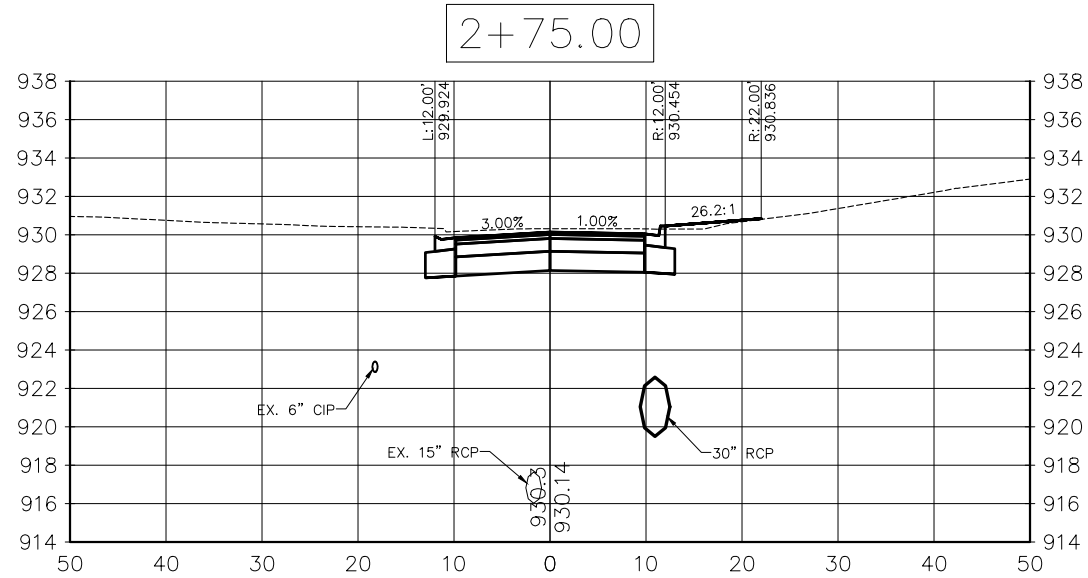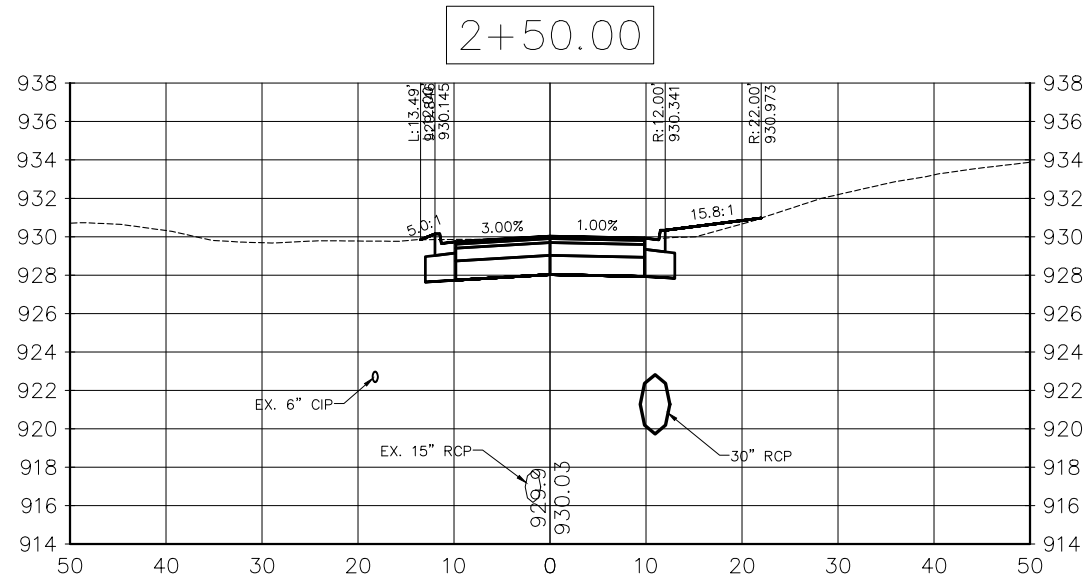

NO	DATE	BY	CKD	APPR	REVISION

I hereby certify that this plan, specification or report was prepared by me or under my direct supervision and that I am a duly Licensed Professional Engineer under the laws of the State of Minnesota.

Signature: *Michael J. Payne*

Date: 3-13-18 License#: 50484








PLYMOUTH, MINNESOTA
KILMER PARK STREET
RECONSTRUCTION

CROSS SECTIONS
LANCASTER LANE

STATE AID PROJECT NO.	DRAWN BY	DATE
COUNTY PROJECT NO.	M. PAYNE	2-18
CITY PROJECT NO.	DESIGNED BY	2-18
ST189001.001	M. PAYNE	2-18
	CHECKED BY	2-18
	M. PAYNE	2-18
	REVIEWED BY	2-18
	J. RENNEBERG	2-18

SHEET
91
OF
106

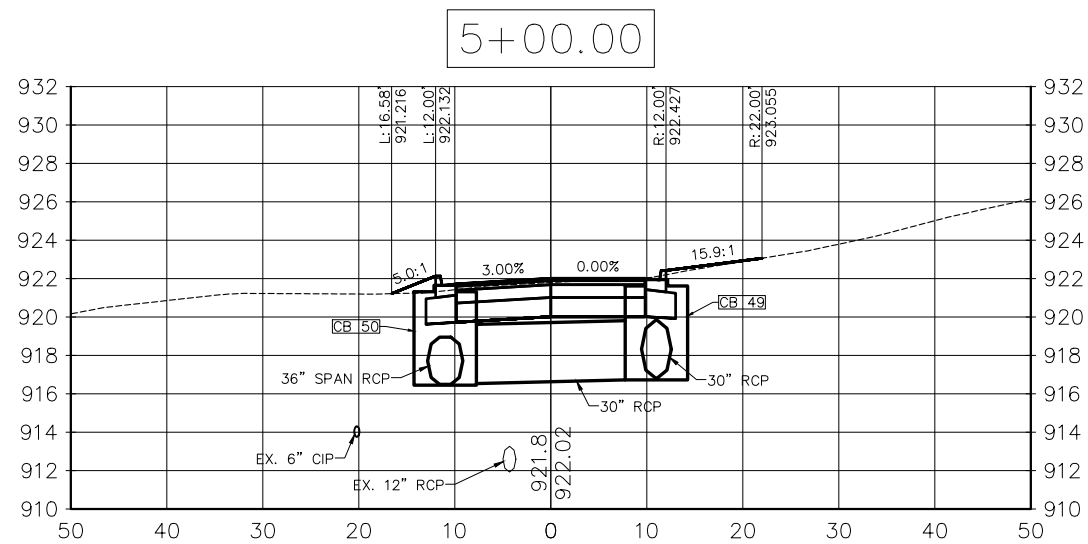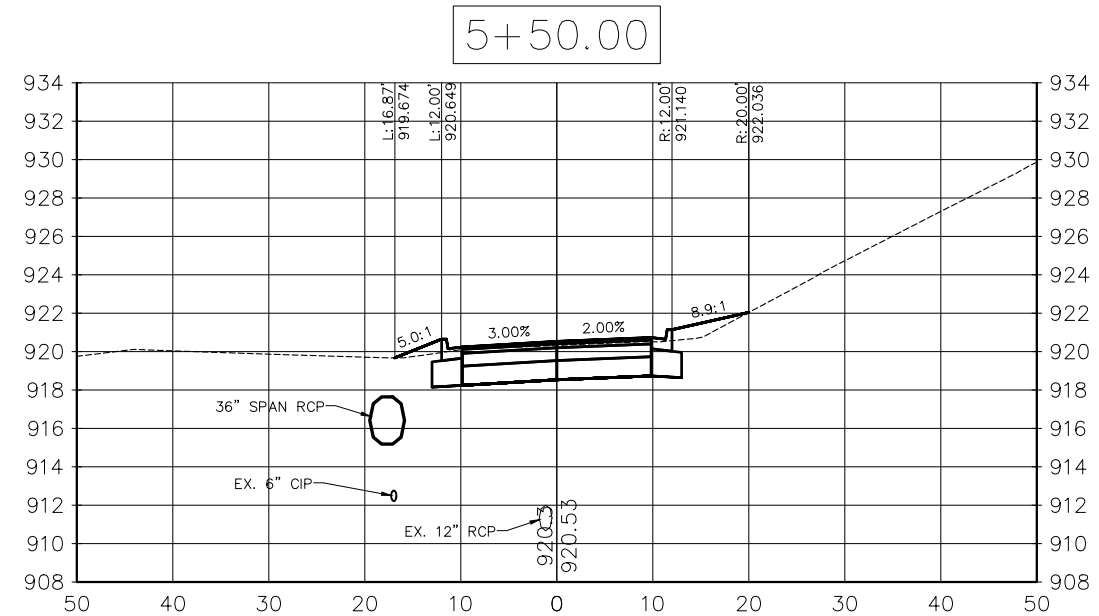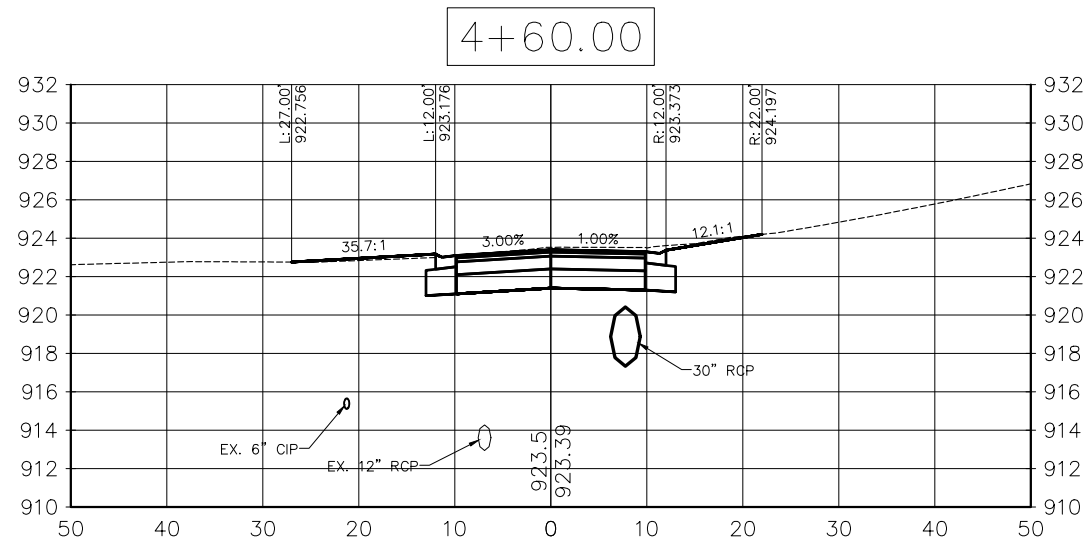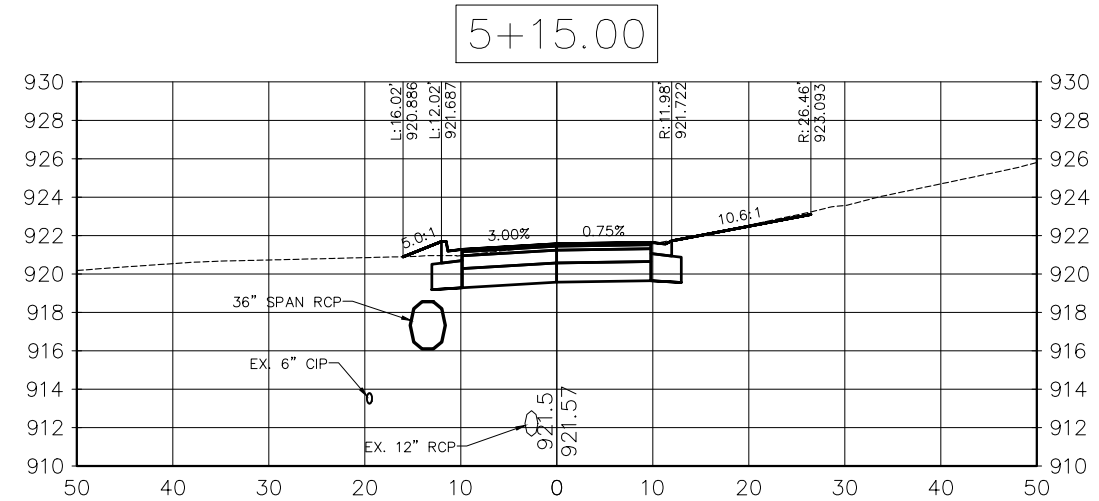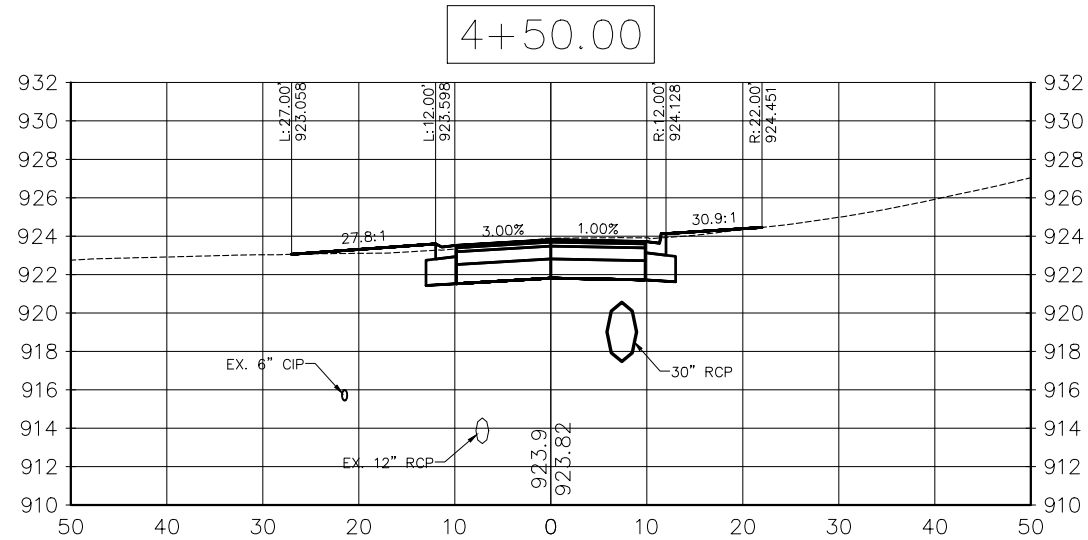


NO	DATE	BY	CKD	APPR	REVISION

I hereby certify that this plan, specification or report was prepared by me or under my direct supervision and that I am a duly Licensed Professional Engineer under the laws of the State of Minnesota.

Signature: *Michael J. Payne*

Date: 3-13-18 License#: 50484






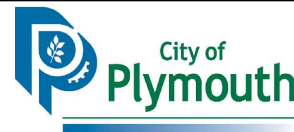


PLYMOUTH, MINNESOTA
KILMER PARK STREET
RECONSTRUCTION

CROSS SECTIONS
LANCASTER LANE

STATE AID PROJECT NO.	DRAWN BY	DATE
COUNTY PROJECT NO.	M. PAYNE	2-18
CITY PROJECT NO.	DESIGNED BY	
ST189001.001	M. PAYNE	2-18
	CHECKED BY	
	M. PAYNE	2-18
	REVIEWED BY	
	J. RENNEBERG	2-18

SHEET
92
OF
106

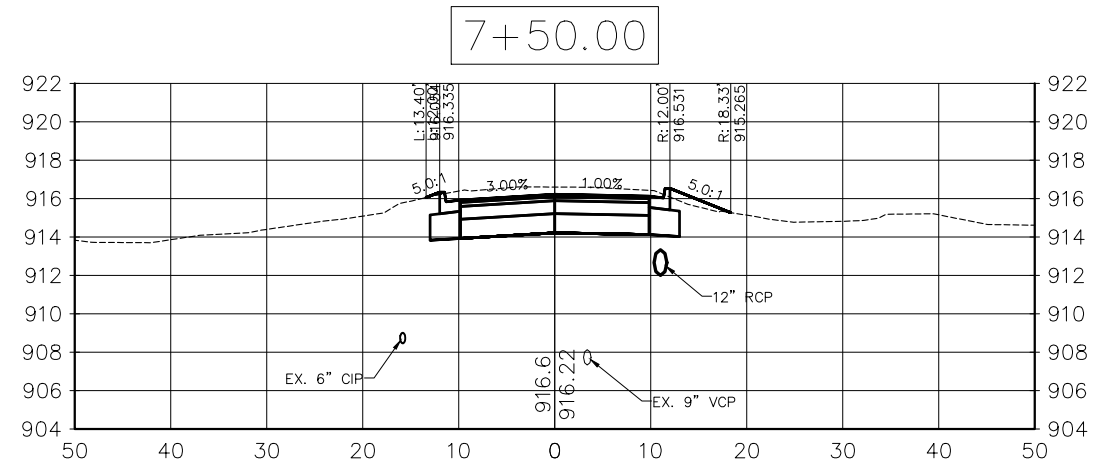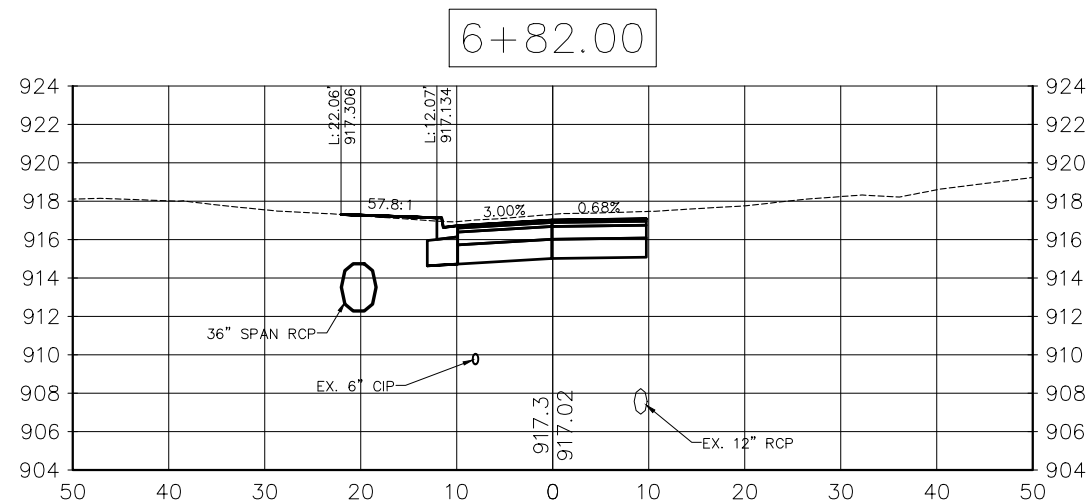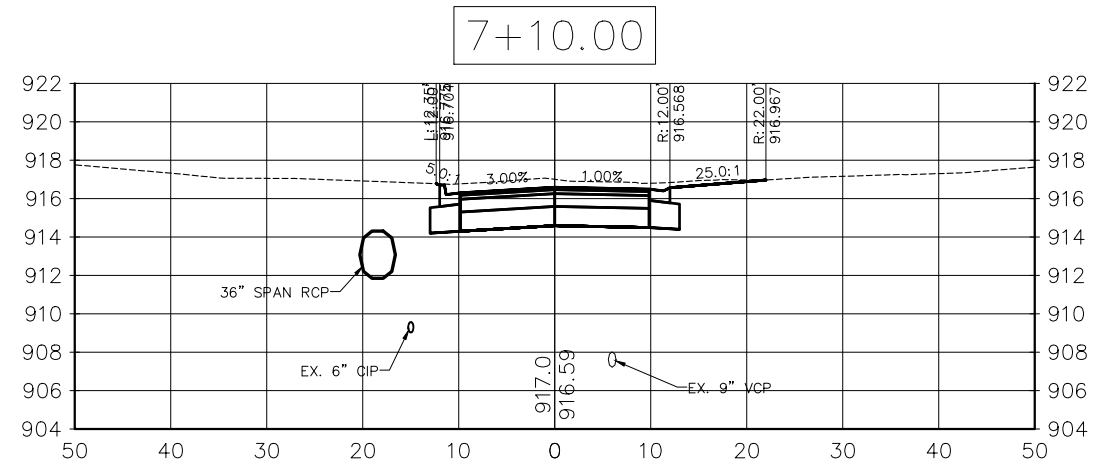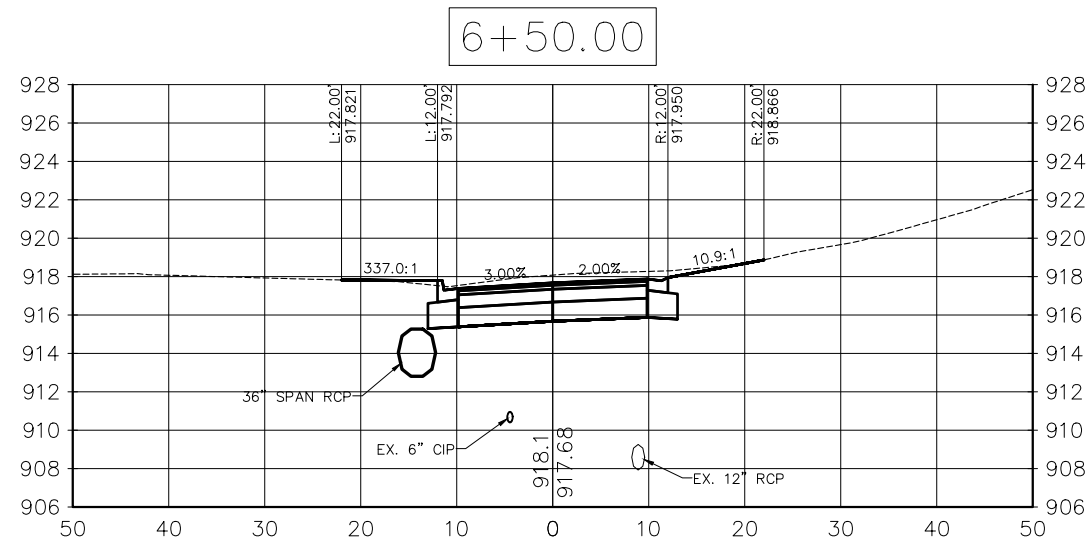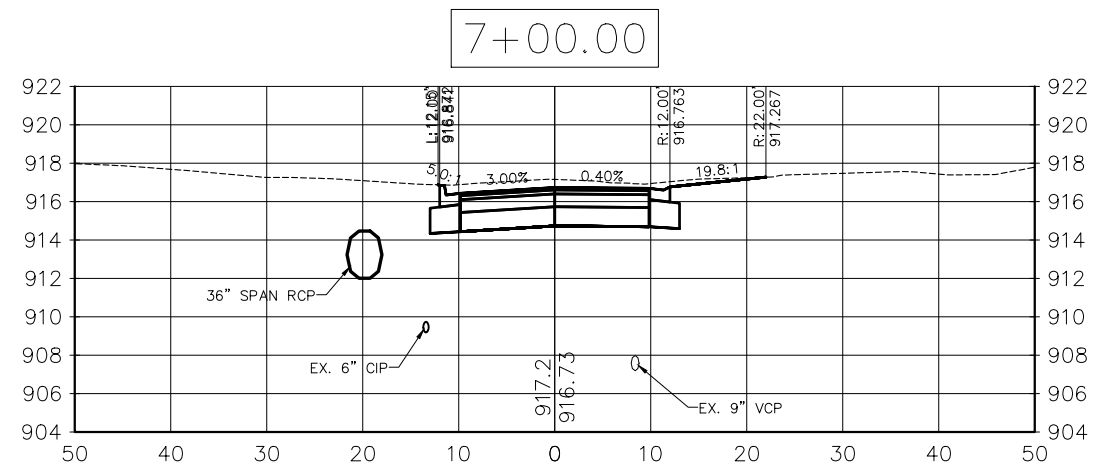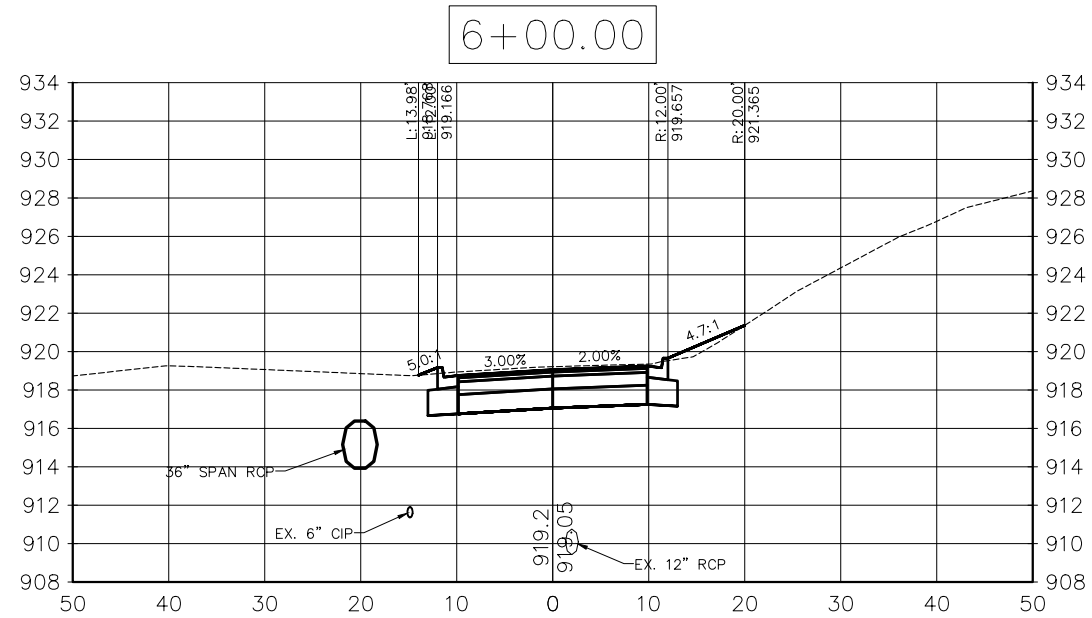


NO	DATE	BY	CKD	APPR	REVISION

I hereby certify that this plan, specification or report was prepared by me or under my direct supervision and that I am a duly Licensed Professional Engineer under the laws of the State of Minnesota.

Signature: *Michael J. Payne*

Date: 3-13-18 License#: 50484






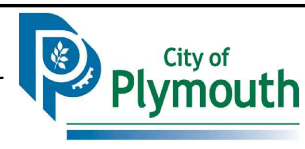


PLYMOUTH, MINNESOTA
KILMER PARK STREET
RECONSTRUCTION

CROSS SECTIONS
27TH AVE

STATE AID PROJECT NO.	DRAWN BY	DATE
COUNTY PROJECT NO.	M. PAYNE	2-18
CITY PROJECT NO.	DESIGNED BY	2-18
ST189001.001	M. PAYNE	2-18
	CHECKED BY	2-18
	M. PAYNE	2-18
	REVIEWED BY	2-18
	J. RENNEBERG	2-18


SHEET
93
OF
106

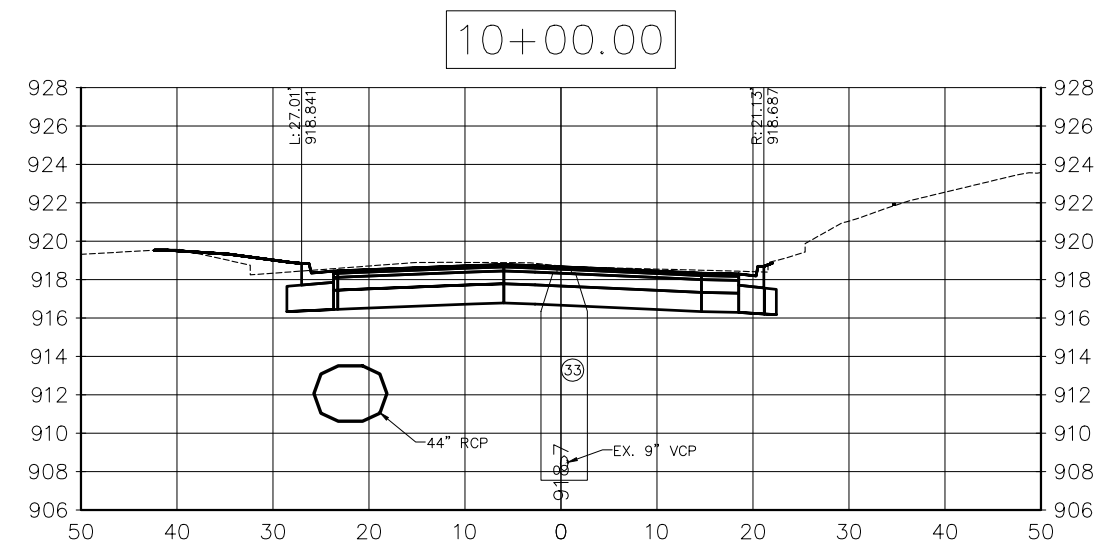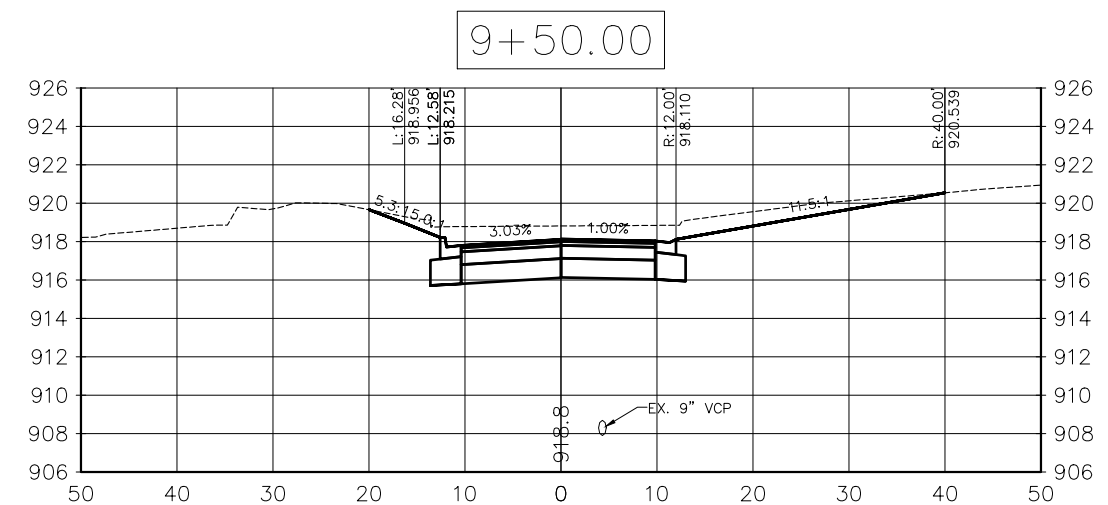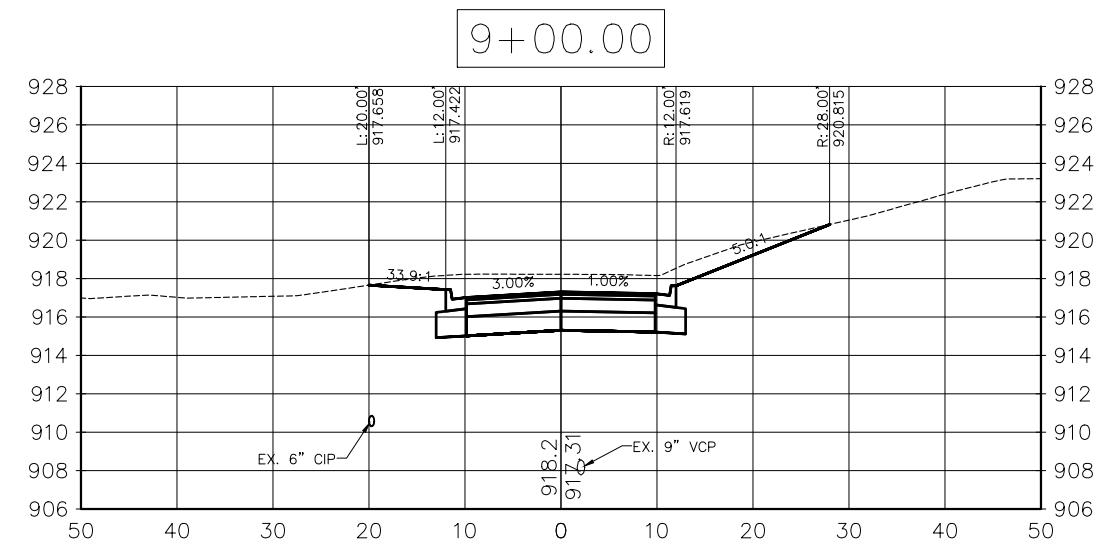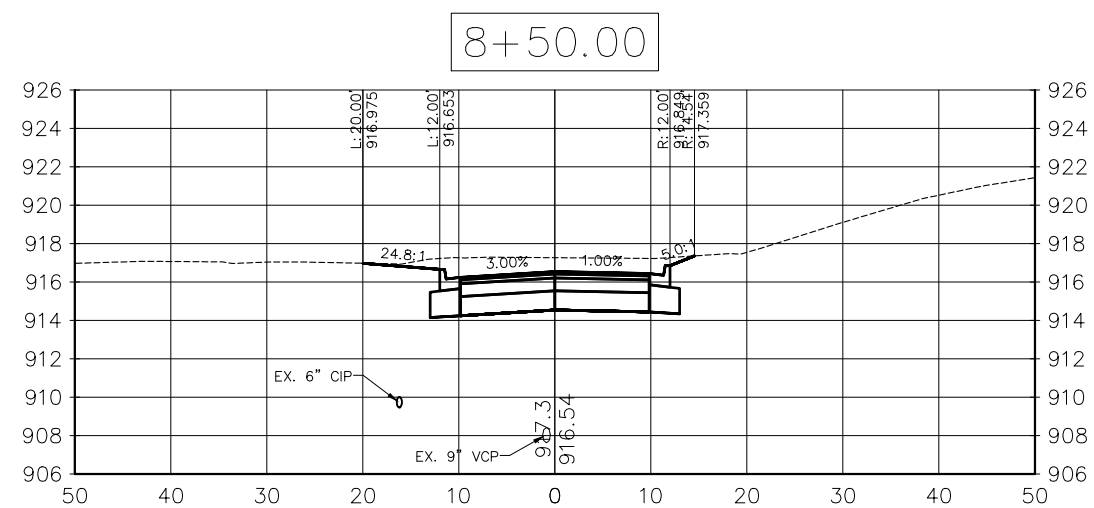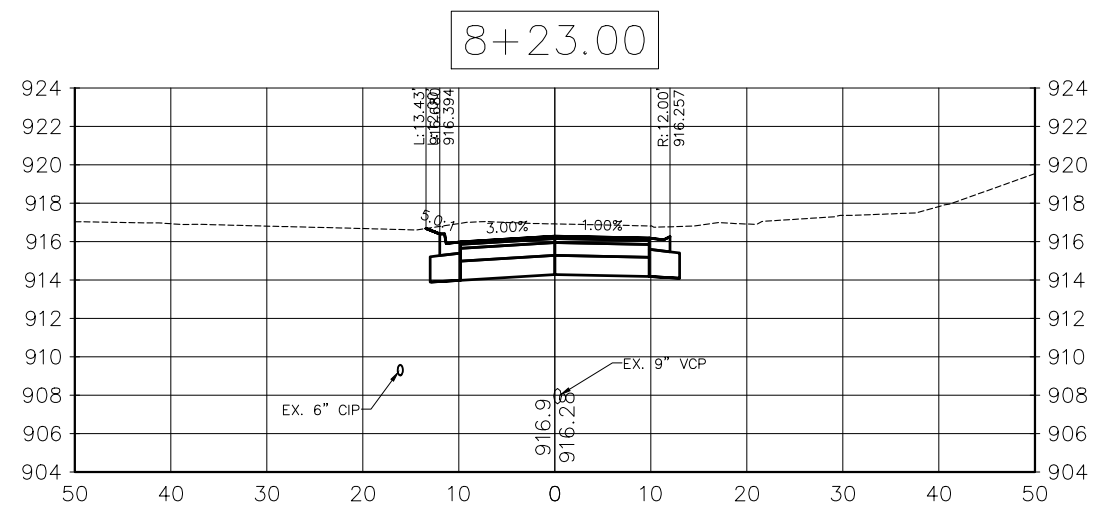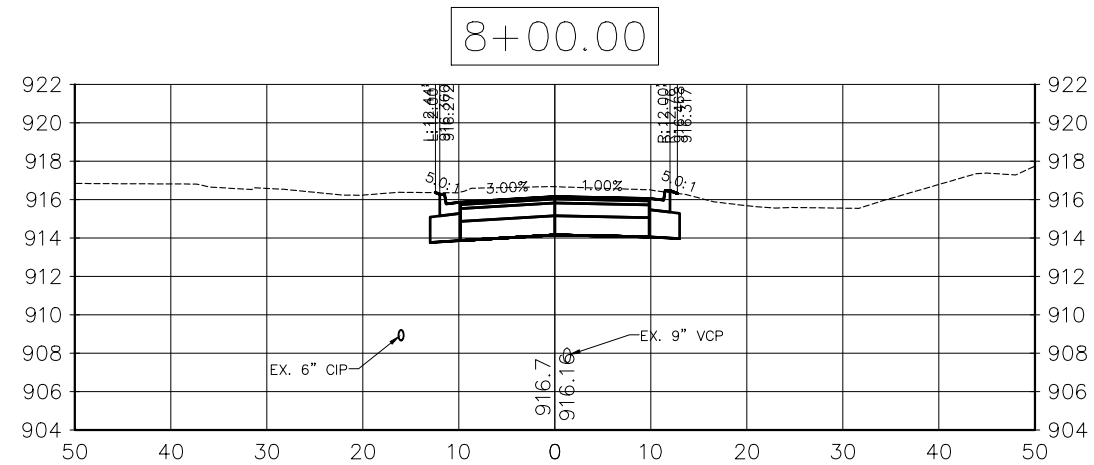[illegible]

I hereby certify that this plan, specification or report was prepared by me or under my direct supervision and that I am a duly Licensed Professional Engineer under the laws of the State of Minnesota.

Signature: M. J. Payne
MICHAEL J. PAYNE

Date: 3-13-18 License#: 50484





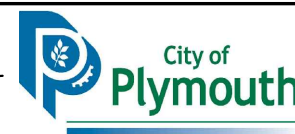


PLYMOUTH, MINNESOTA
KILMER PARK STREET
RECONSTRUCTION

CROSS SECTIONS
27TH AVE

STATE AID PROJECT NO. ----	DRAWN BY <u>M. PAYNE</u>	DATE <u>2-18</u>
COUNTY PROJECT NO. ----	DESIGNED BY <u>M. PAYNE</u>	<u>2-18</u>
CITY PROJECT NO. ST189001.001	CHECKED BY <u>M. PAYNE</u>	<u>2-18</u>
	REVIEWED BY <u>J. RENNEBERG</u>	<u>2-18</u>

DRAWN BY	DATE
<u>M. PAYNE</u>	<u>2-18</u>
DESIGNED BY	
<u>M. PAYNE</u>	<u>2-18</u>
CHECKED BY	
<u>M. PAYNE</u>	<u>2-18</u>
REVIEWED BY	
<u>J. RENNEBERG</u>	<u>2-18</u>

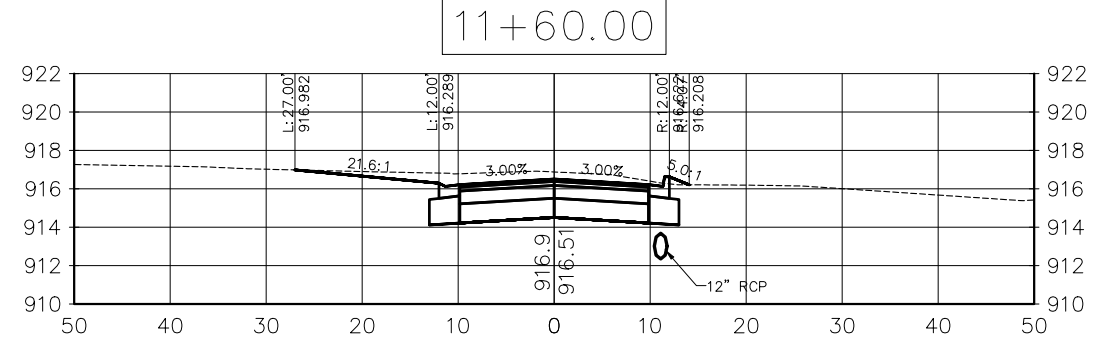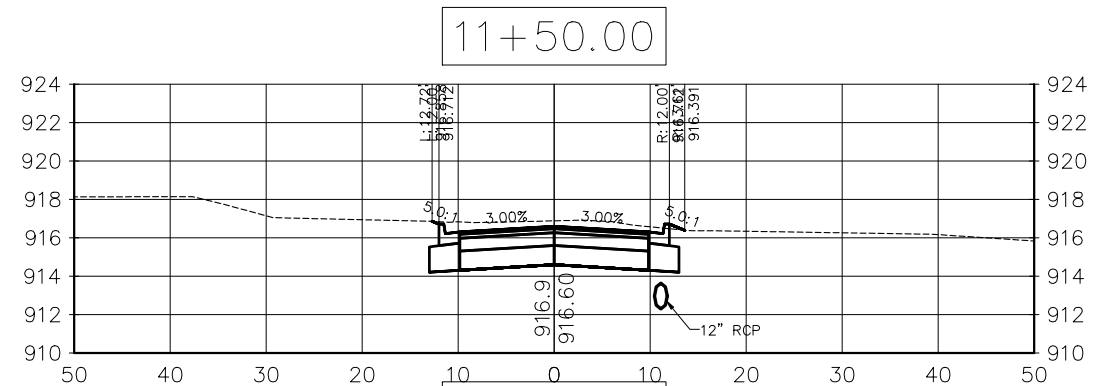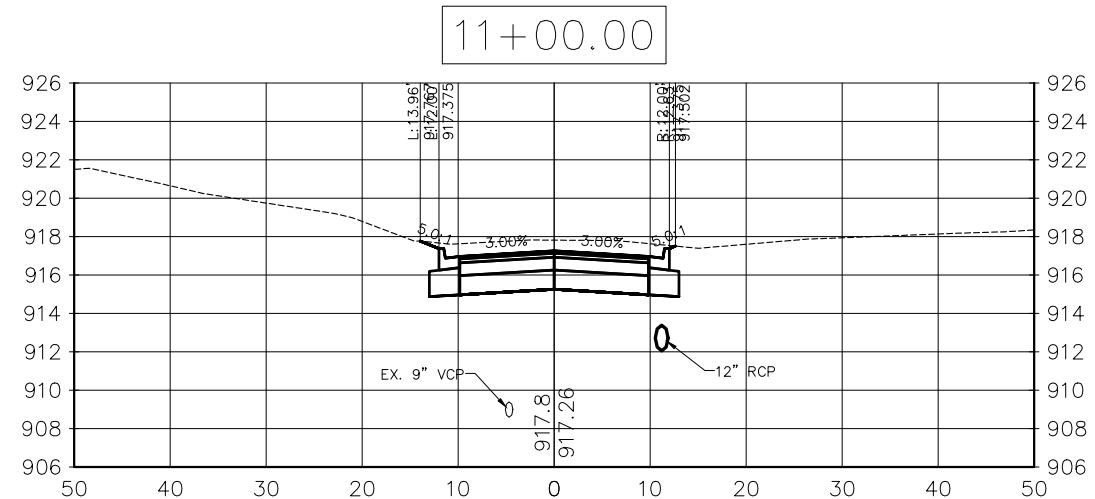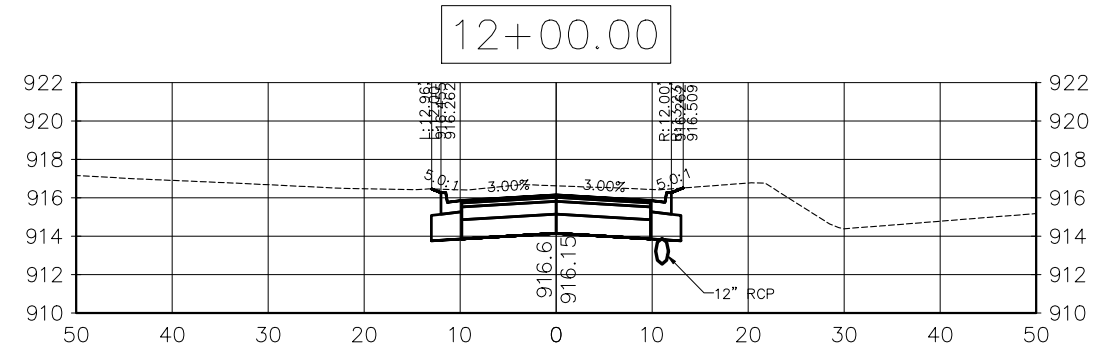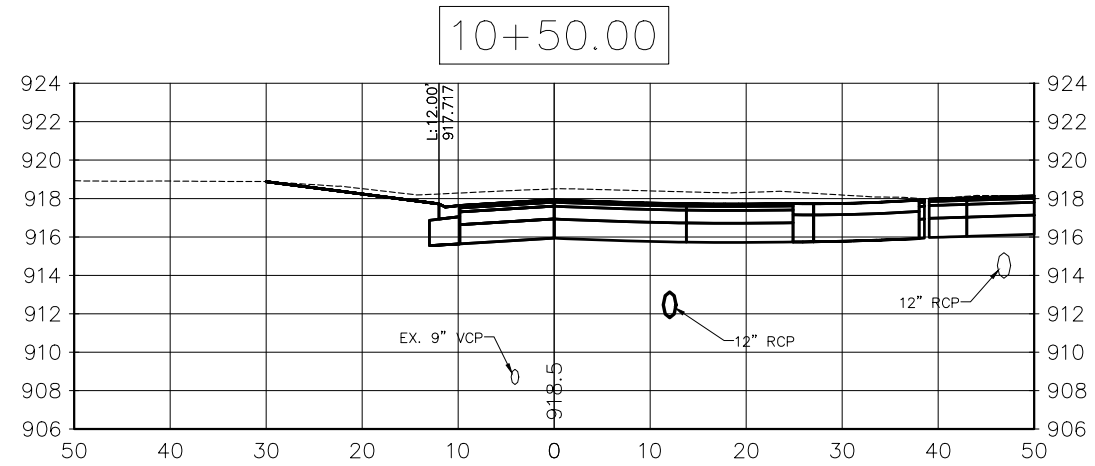


NO	DATE	BY	CKD	APPR	REVISION

I hereby certify that this plan, specification or report was prepared by me or under my direct supervision and that I am a duly Licensed Professional Engineer under the laws of the State of Minnesota.

Signature: *[Signature]*

Date: 3-13-18 License#: 50484






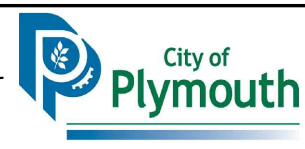


PLYMOUTH, MINNESOTA
KILMER PARK STREET
RECONSTRUCTION

CROSS SECTIONS
27TH AVE

STATE AID PROJECT NO.	DRAWN BY	DATE
COUNTY PROJECT NO.	M. PAYNE	2-18
CITY PROJECT NO.	DESIGNED BY	
ST189001.001	M. PAYNE	2-18
	CHECKED BY	
	M. PAYNE	2-18
	REVIEWED BY	
	J. RENNEBERG	2-18

SHEET
95
OF
106

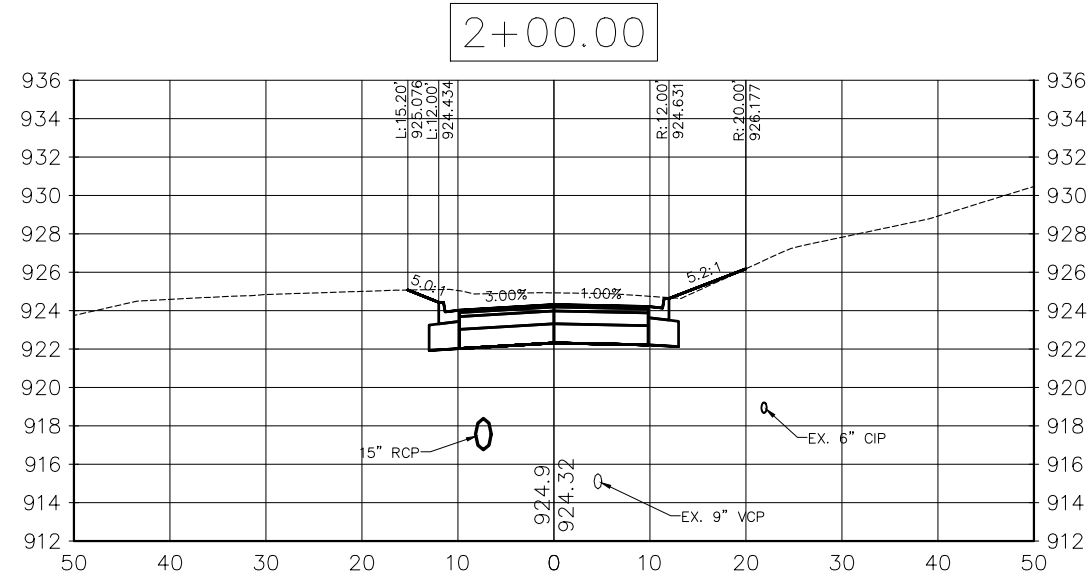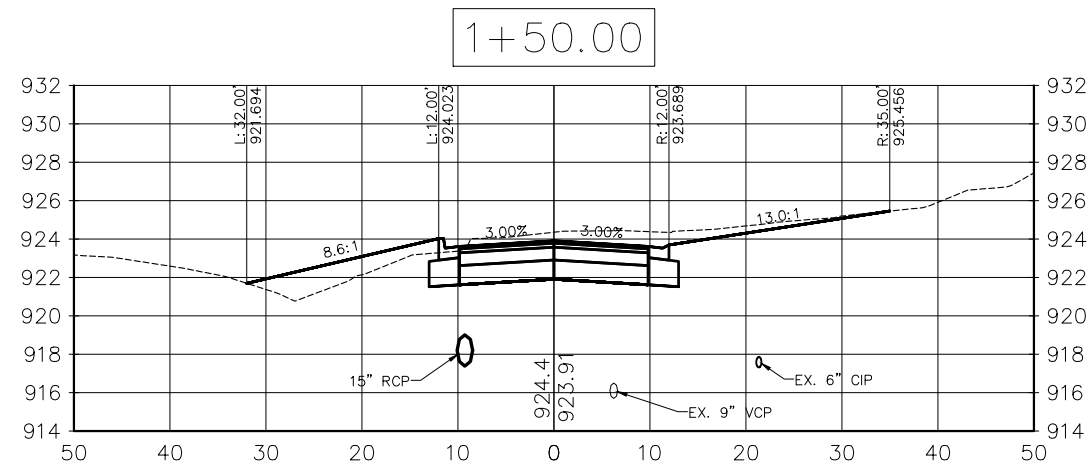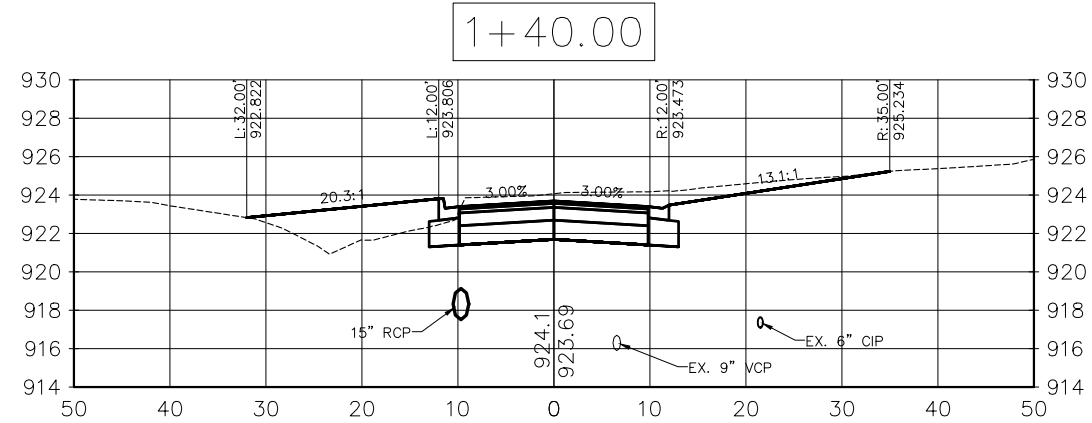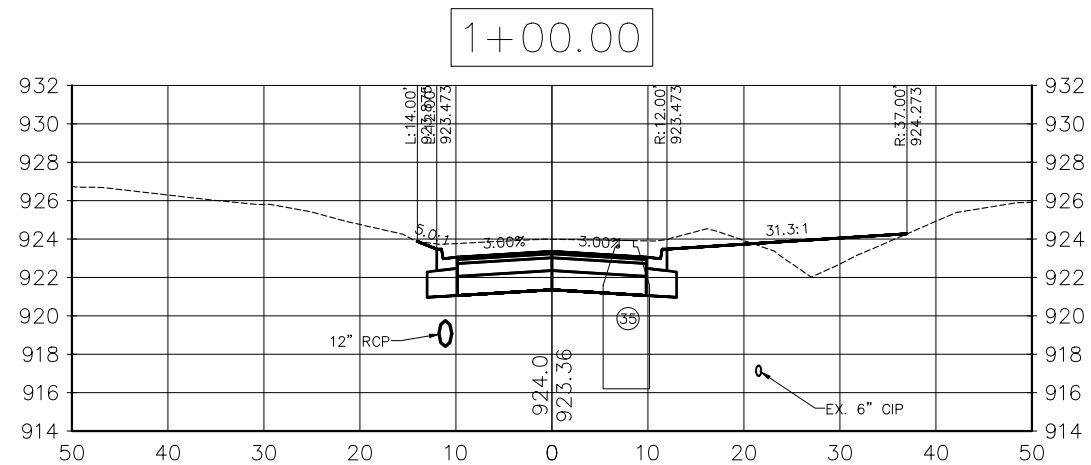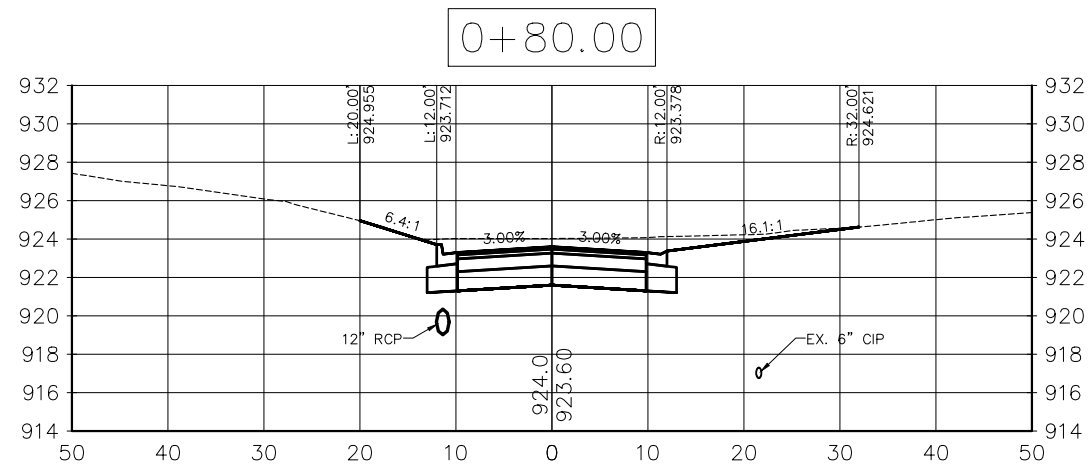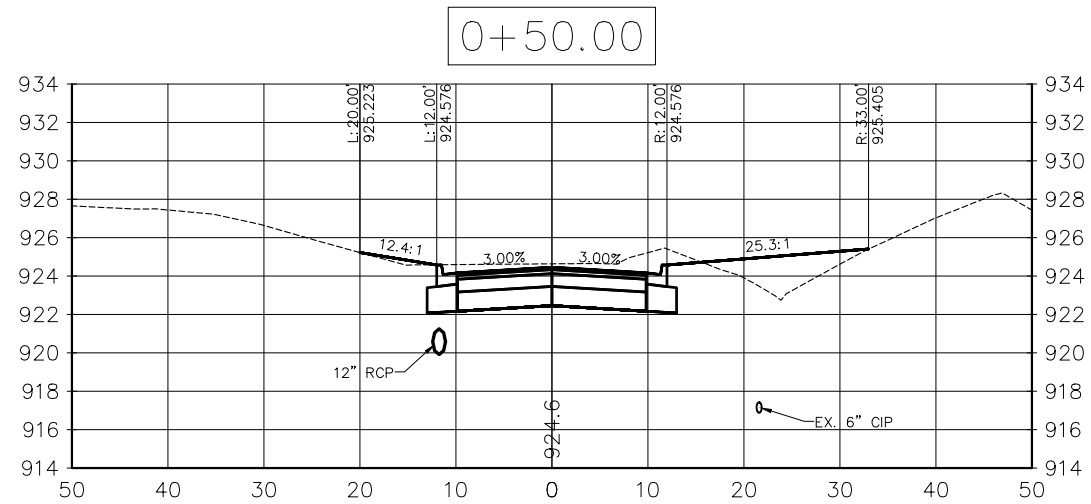


NO	DATE	BY	CKD	APPR	REVISION

I hereby certify that this plan, specification or report was prepared by me or under my direct supervision and that I am a duly Licensed Professional Engineer under the laws of the State of Minnesota.

Signature: *[Signature]*
MICHAEL J. PAYNE

Date: 3-13-18 License#: 50484






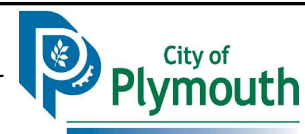


PLYMOUTH, MINNESOTA
KILMER PARK STREET
RECONSTRUCTION

CROSS SECTIONS
KILMER LANE

STATE AID PROJECT NO.	DRAWN BY	DATE
COUNTY PROJECT NO.	M. PAYNE	2-18
CITY PROJECT NO.	DESIGNED BY	
ST189001.001	M. PAYNE	2-18
	CHECKED BY	
	M. PAYNE	2-18
	REVIEWED BY	
	J. RENNEBERG	2-18

SHEET
96
OF
106

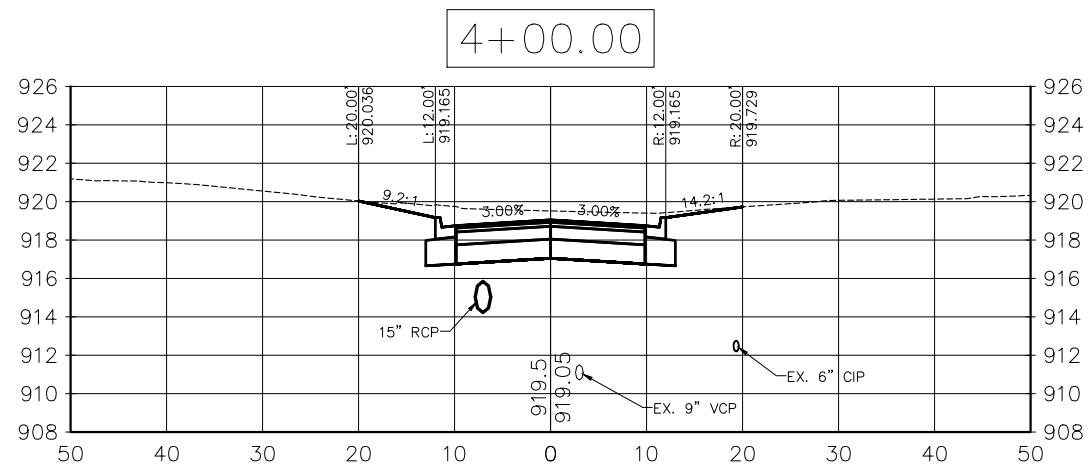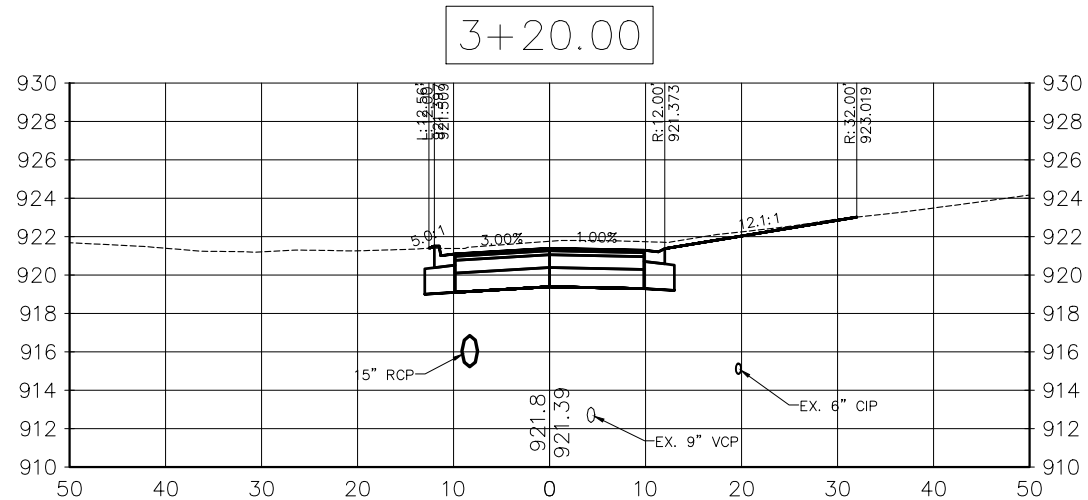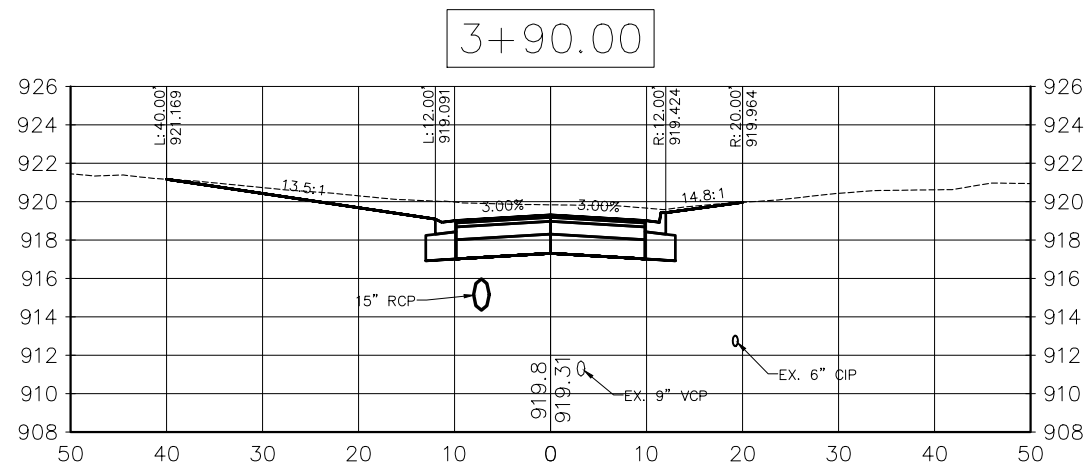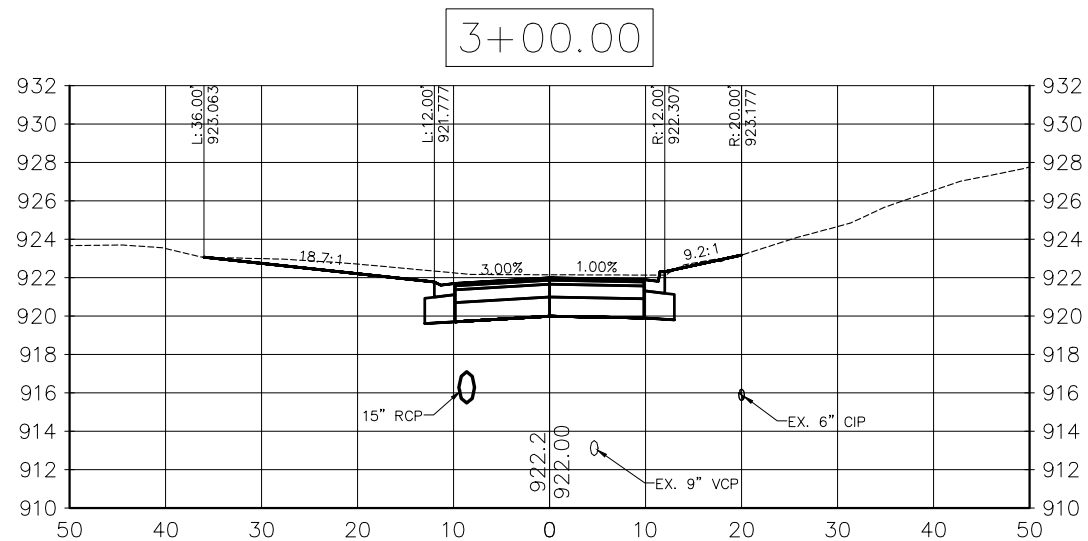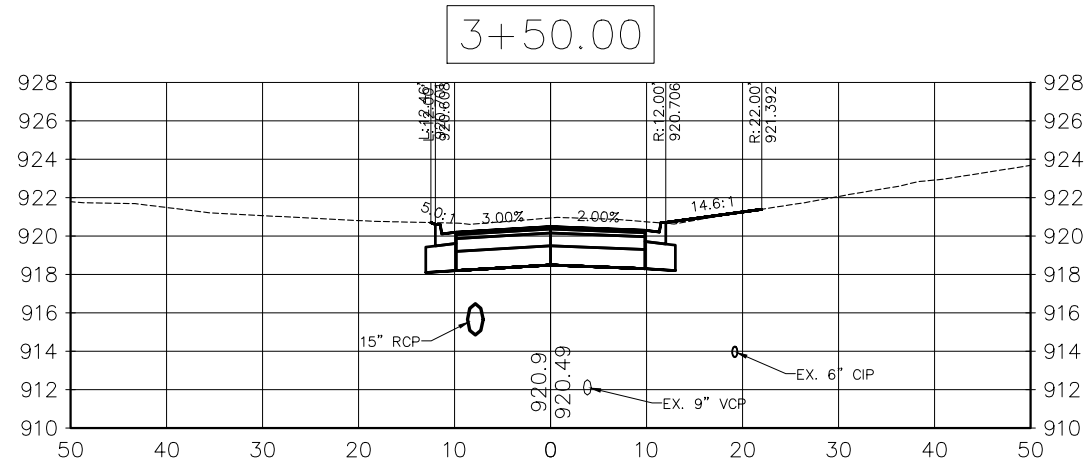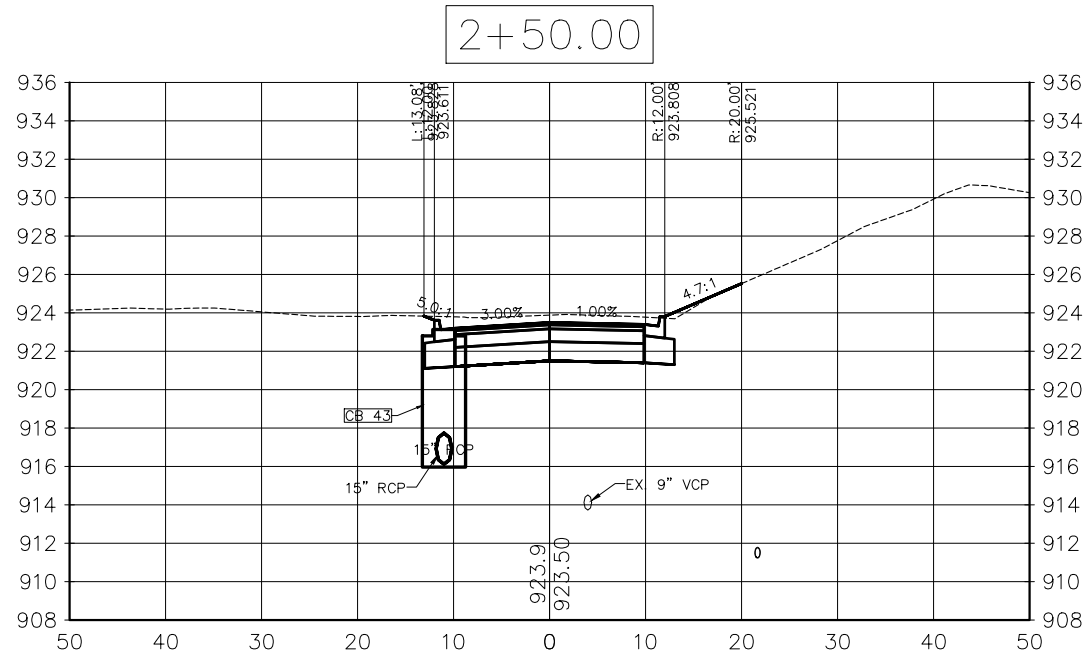


NO	DATE	BY	CKD	APPR	REVISION

I hereby certify that this plan, specification or report was prepared by me or under my direct supervision and that I am a duly Licensed Professional Engineer under the laws of the State of Minnesota.

Signature: *Michael J. Payne*

Date: 3-13-18 License#: 50484






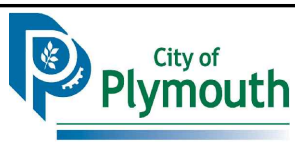


PLYMOUTH, MINNESOTA
KILMER PARK STREET
RECONSTRUCTION

CROSS SECTIONS
KILMER LANE

STATE AID PROJECT NO.	DRAWN BY	DATE
COUNTY PROJECT NO.	M. PAYNE	2-18
CITY PROJECT NO.	DESIGNED BY	
ST189001.001	M. PAYNE	2-18
	CHECKED BY	
	M. PAYNE	2-18
	REVIEWED BY	
	J. RENNEBERG	2-18

SHEET
97
OF
106

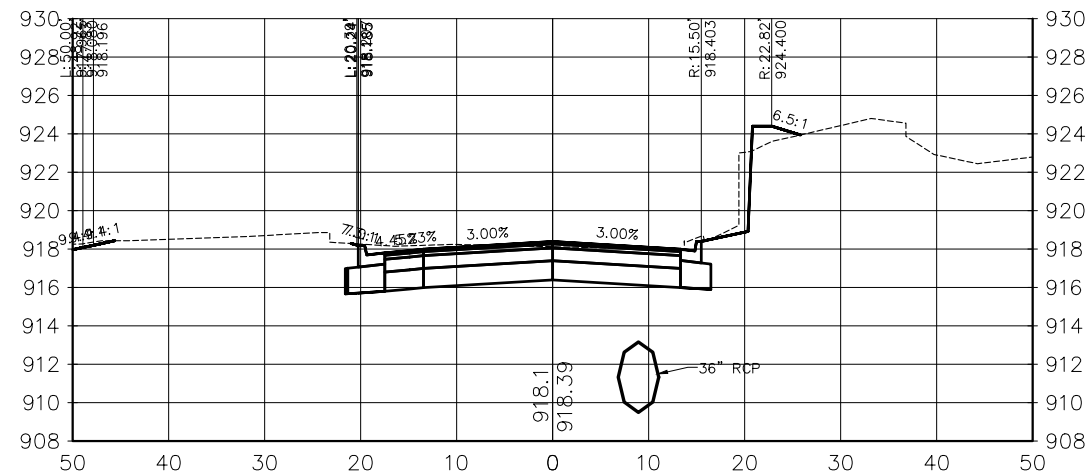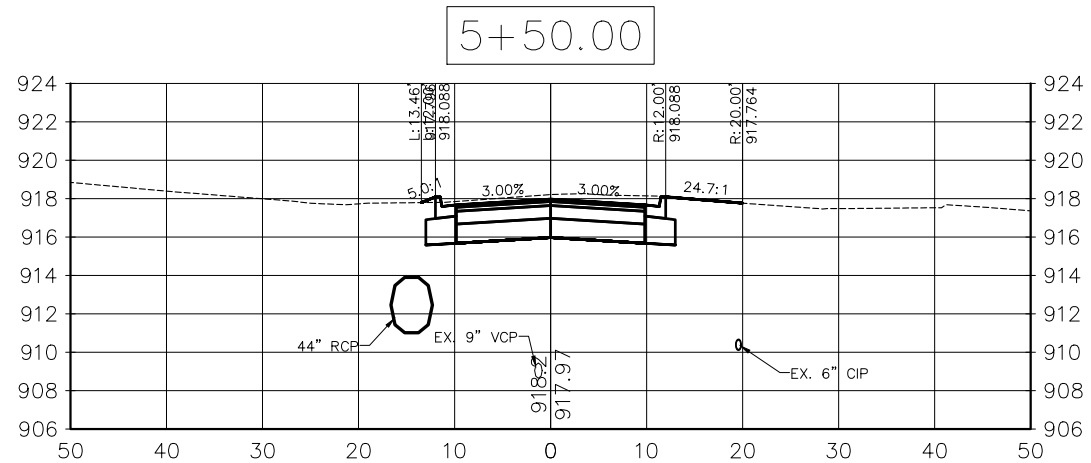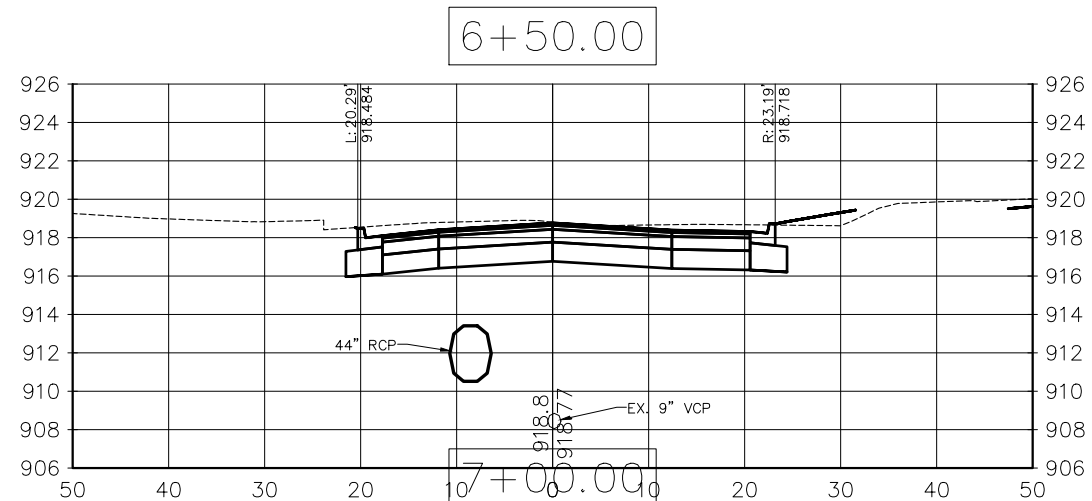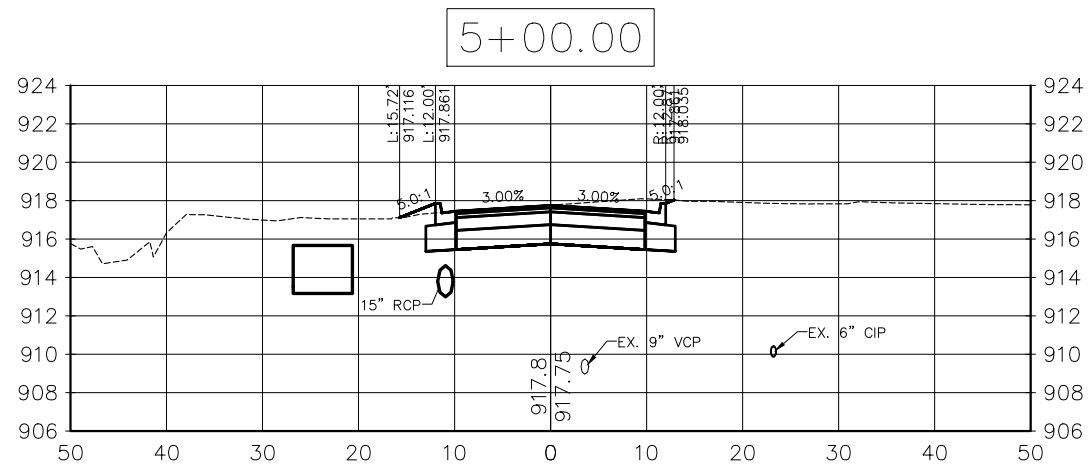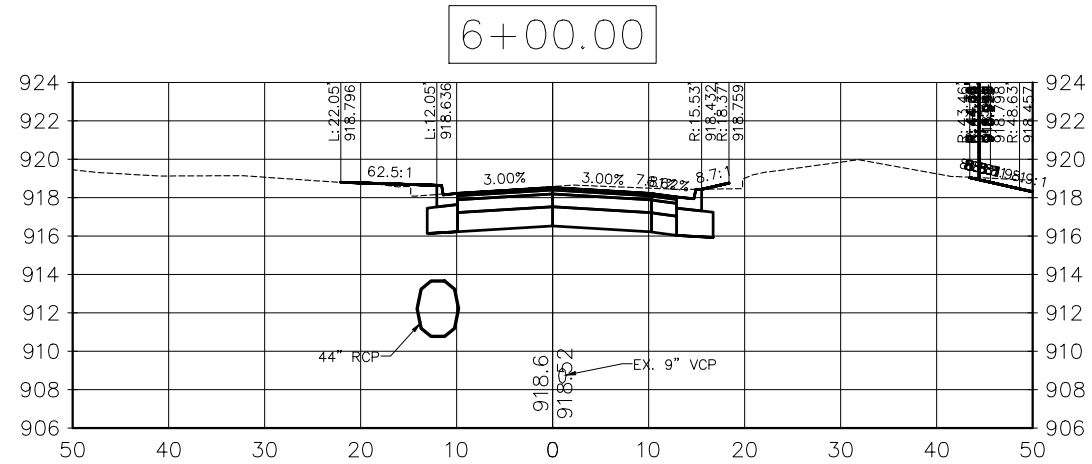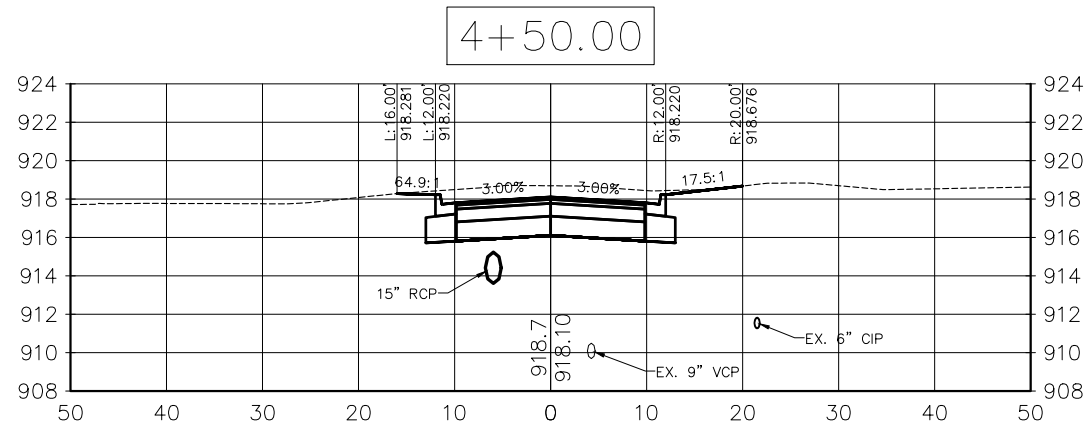


NO	DATE	BY	CKD	APPR	REVISION

I hereby certify that this plan, specification or report was prepared by me or under my direct supervision and that I am a duly Licensed Professional Engineer under the laws of the State of Minnesota.

Signature: *[Signature]*

Date: 3-13-18 License#: 50484






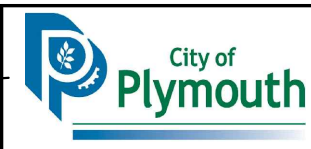


PLYMOUTH, MINNESOTA
KILMER PARK STREET
RECONSTRUCTION

CROSS SECTIONS
KILMER LANE

STATE AID PROJECT NO.	DRAWN BY	DATE
COUNTY PROJECT NO.	M. PAYNE	2-18
CITY PROJECT NO.	DESIGNED BY	2-18
ST189001.001	M. PAYNE	2-18
	CHECKED BY	2-18
	M. PAYNE	2-18
	REVIEWED BY	2-18
	J. RENNEBERG	2-18

SHEET
98
OF
106

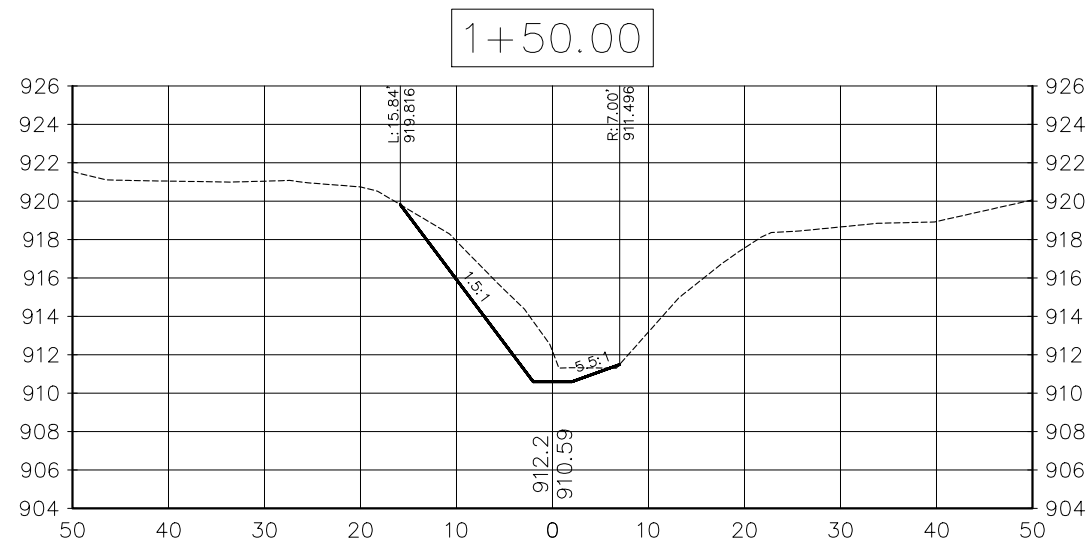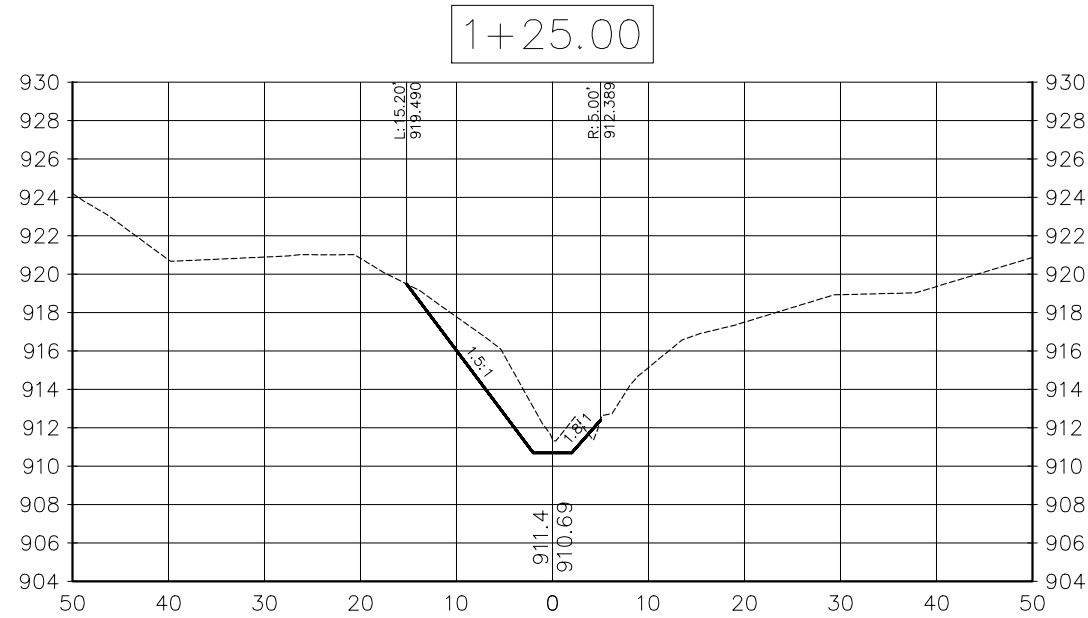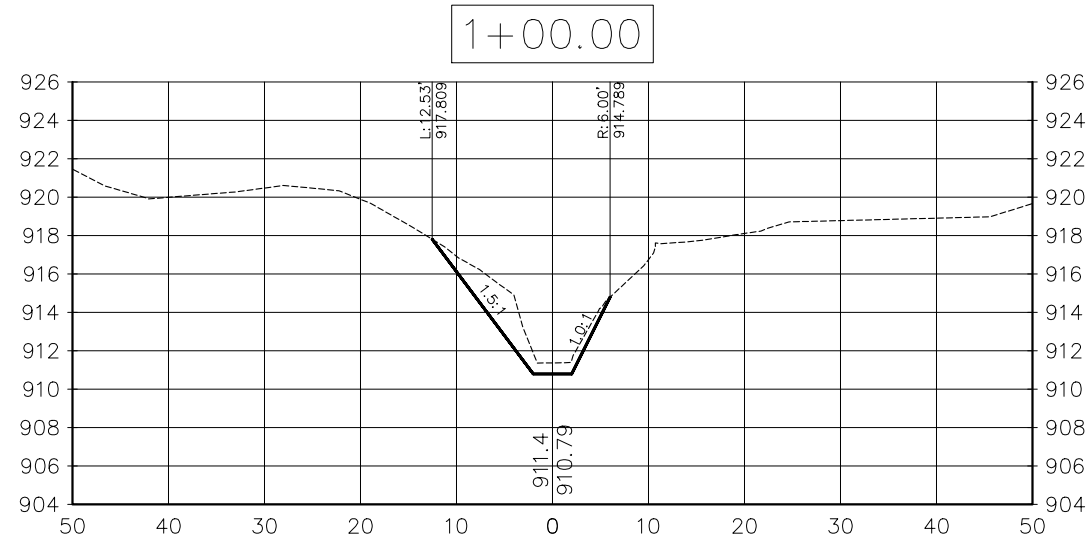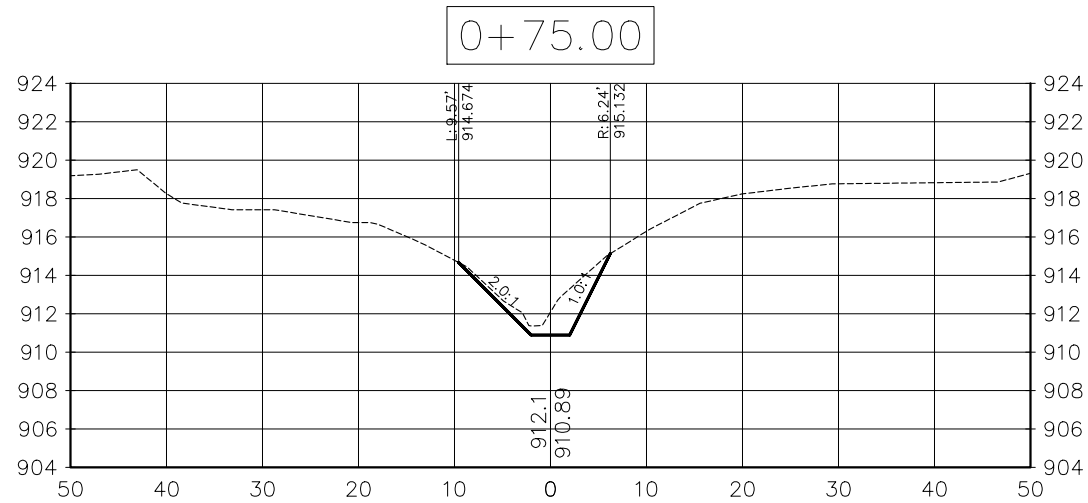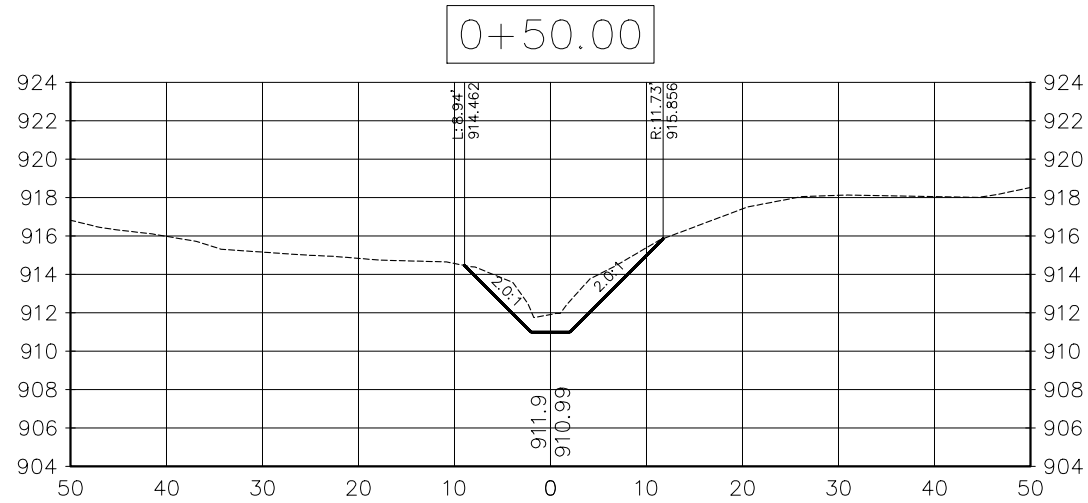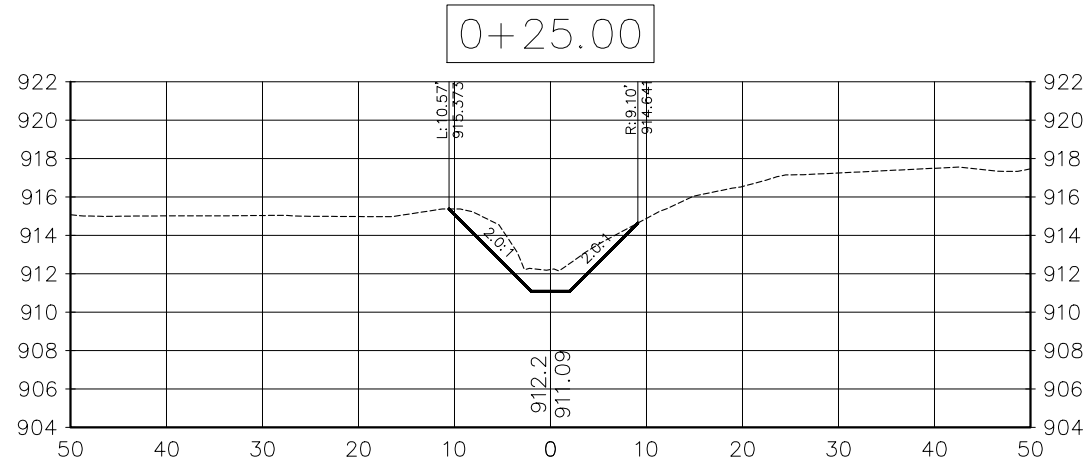


NO	DATE	BY	CKD	APPR	REVISION

I hereby certify that this plan, specification or report was prepared by me or under my direct supervision and that I am a duly Licensed Professional Engineer under the laws of the State of Minnesota.

Signature: *Michael J. Payne*

Date: 3-13-18 License#: 50484






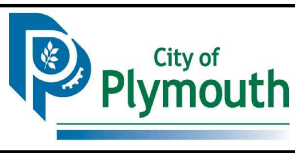


PLYMOUTH, MINNESOTA
KILMER PARK STREET
RECONSTRUCTION

CROSS SECTIONS
SOUTH DITCH

STATE AID PROJECT NO.	DRAWN BY	DATE
COUNTY PROJECT NO.	M. PAYNE	2-18
CITY PROJECT NO.	DESIGNED BY	2-18
ST189001.001	M. PAYNE	2-18
	CHECKED BY	2-18
	M. PAYNE	2-18
	REVIEWED BY	2-18
	J. RENNEBERG	2-18

SHEET
99
OF
106

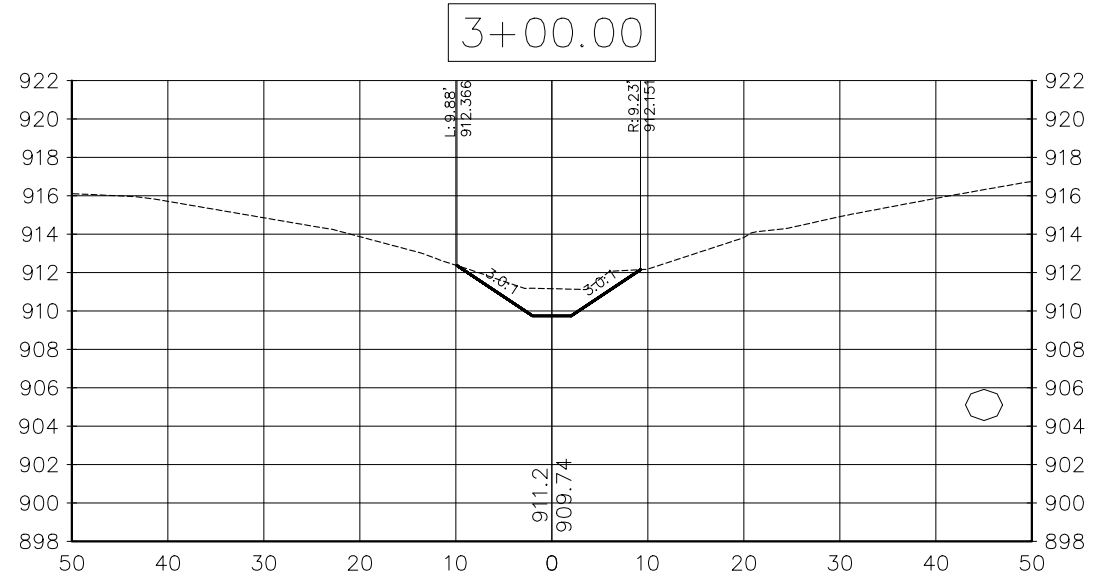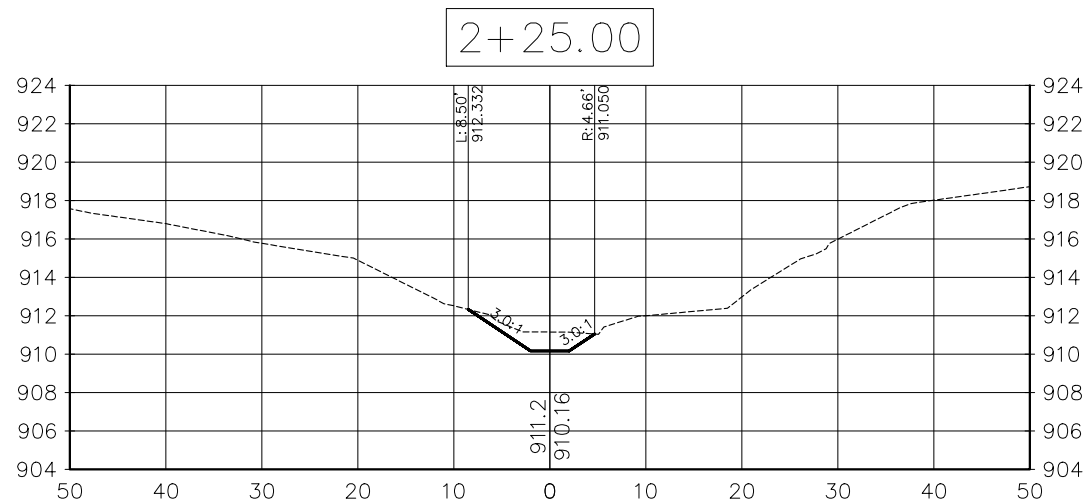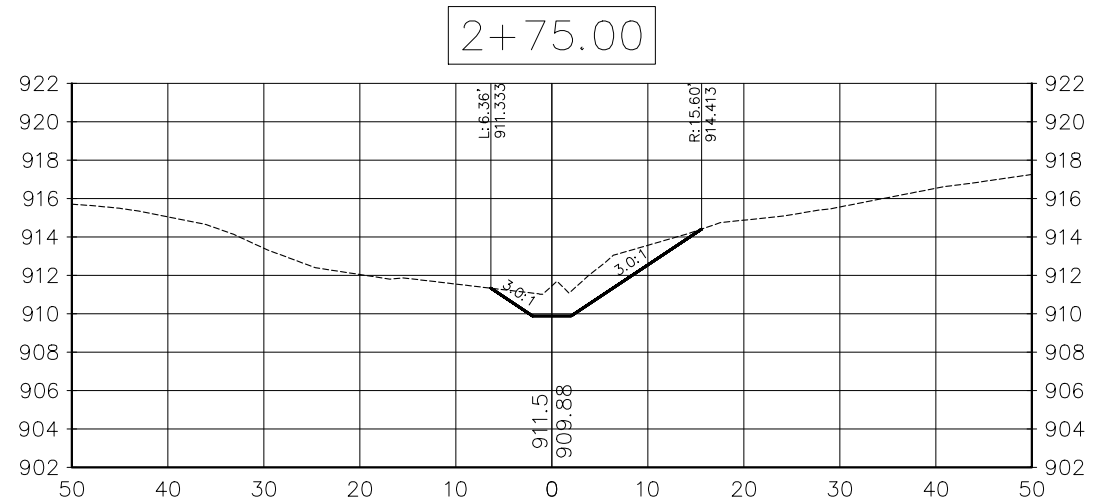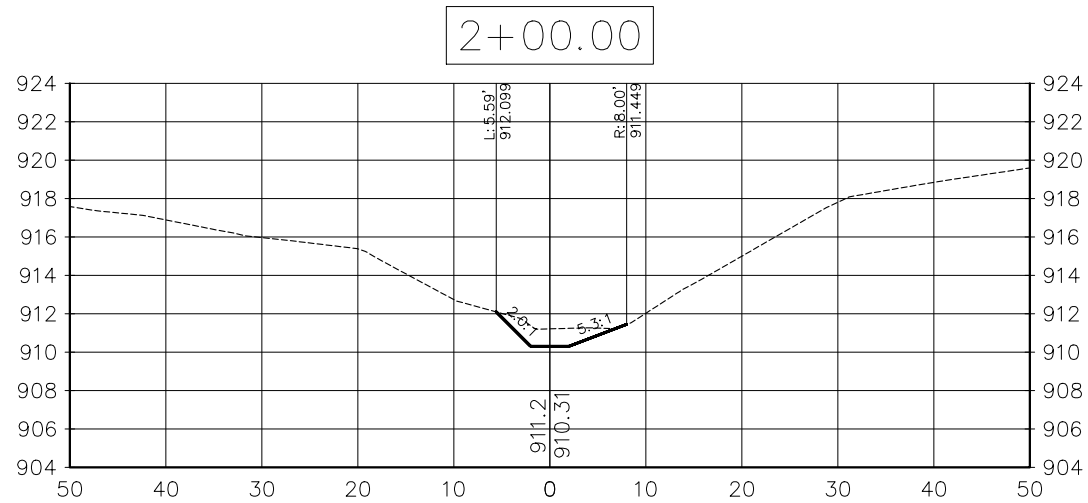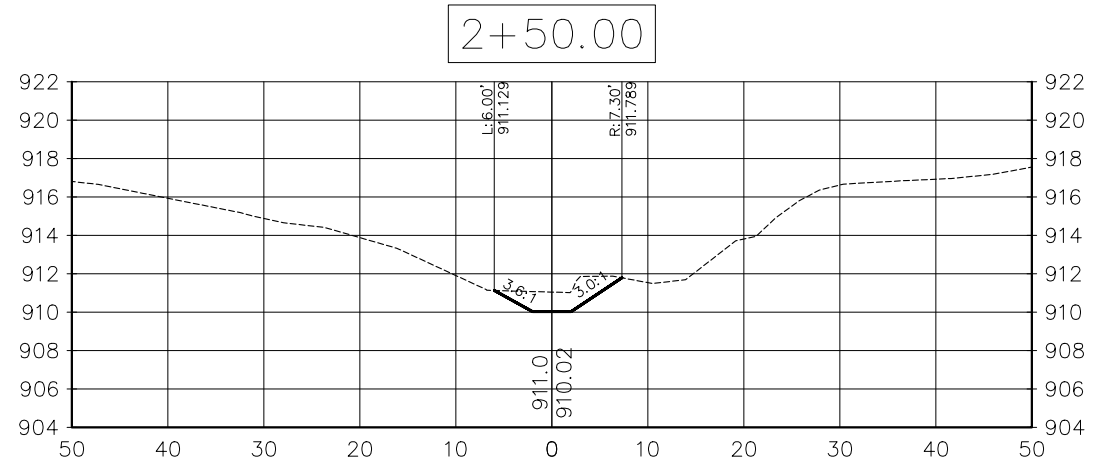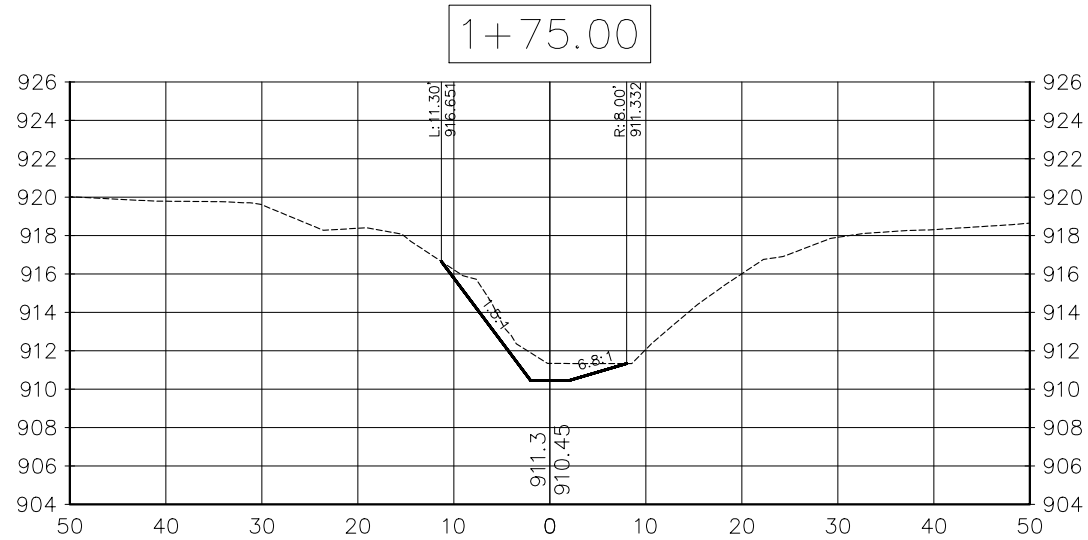


NO	DATE	BY	CKD	APPR	REVISION

I hereby certify that this plan, specification or report was prepared by me or under my direct supervision and that I am a duly Licensed Professional Engineer under the laws of the State of Minnesota.

Signature: *Michael J. Payne*

Date: 3-13-18 License#: 50484



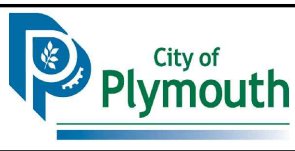


PLYMOUTH, MINNESOTA
KILMER PARK STREET
RECONSTRUCTION

CROSS SECTIONS
SOUTH DITCH

STATE AID PROJECT NO.	DRAWN BY	DATE
COUNTY PROJECT NO.	M. PAYNE	2-18
CITY PROJECT NO.	DESIGNED BY	
ST189001.001	M. PAYNE	2-18
	CHECKED BY	
	M. PAYNE	2-18
	REVIEWED BY	
	J. RENNEBERG	2-18

SHEET
100
OF
106

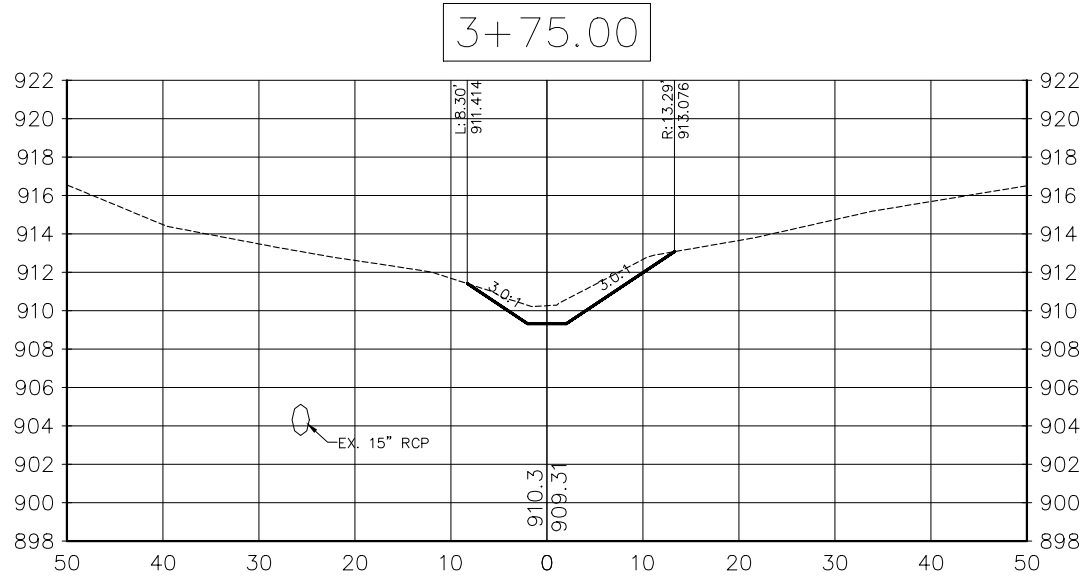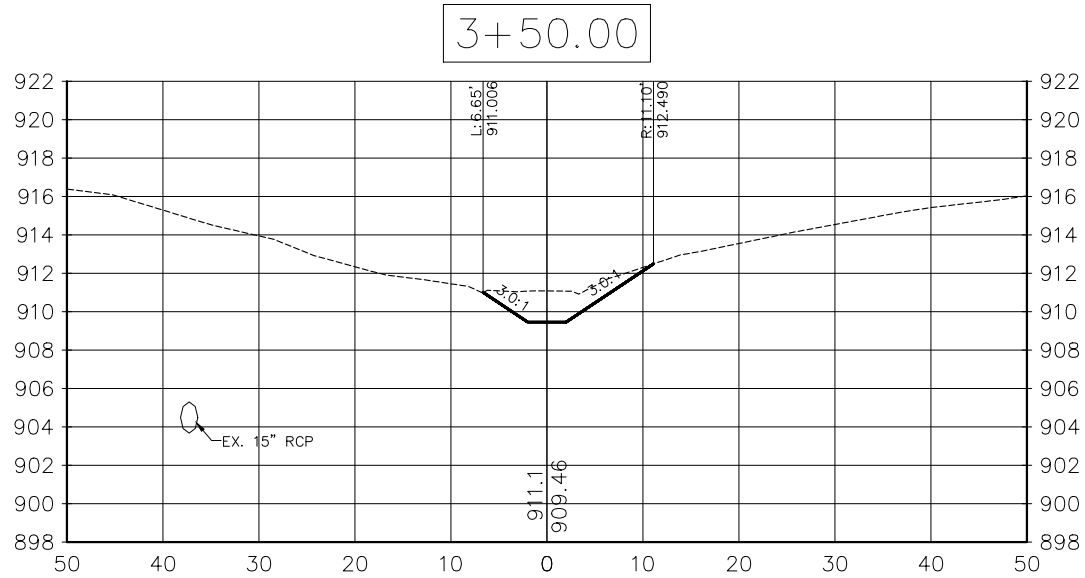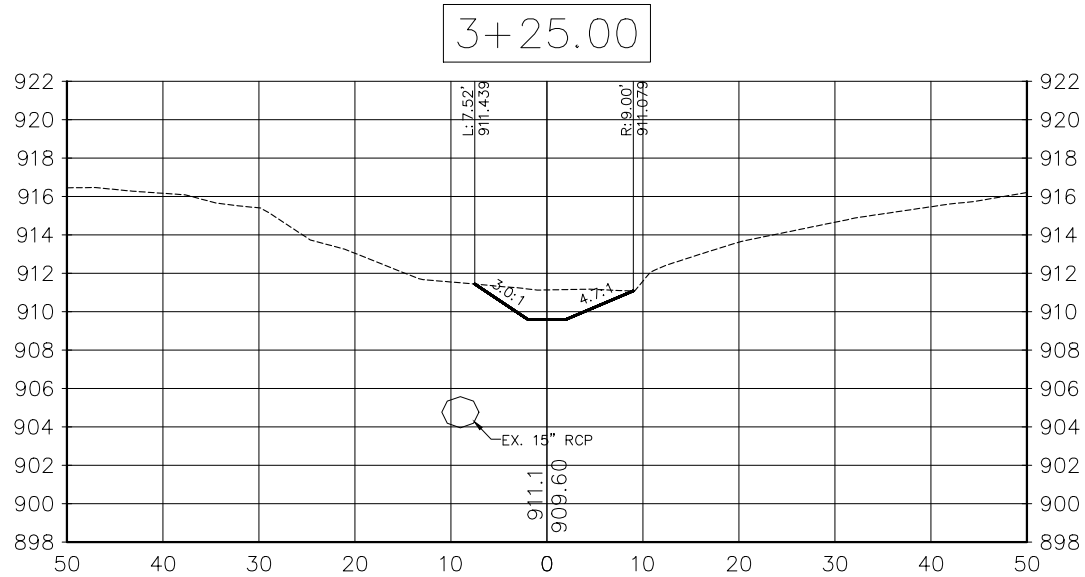


NO	DATE	BY	CKD	APPR	REVISION

I hereby certify that this plan, specification or report was prepared by me or under my direct supervision and that I am a duly Licensed Professional Engineer under the laws of the State of Minnesota.

Signature: *Michael J. Payne*

Date: 3-13-18 License#: 50484









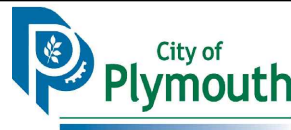


PLYMOUTH, MINNESOTA
KILMER PARK STREET
RECONSTRUCTION

CROSS SECTIONS
SOUTH DITCH


STATE AID PROJECT NO.	DRAWN BY	DATE
ST189001.001	M. PAYNE	2-18
COUNTY PROJECT NO.	DESIGNED BY	DATE
----	M. PAYNE	2-18
	CHECKED BY	
	M. PAYNE	2-18
	REVIEWED BY	
	J. RENNEBERG	2-18

SHEET
101
OF
106

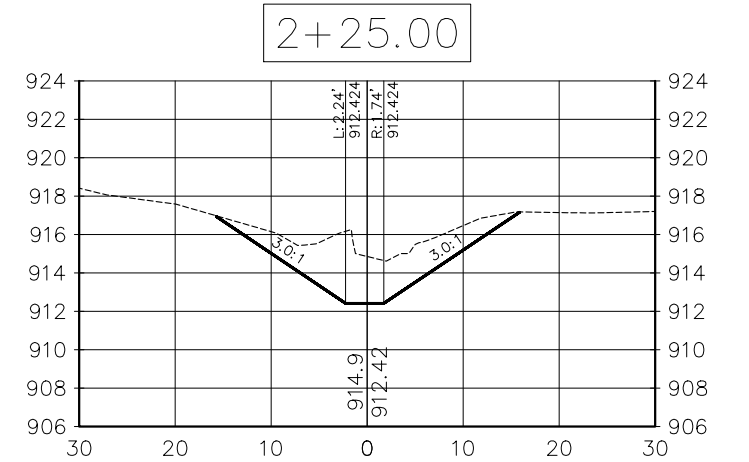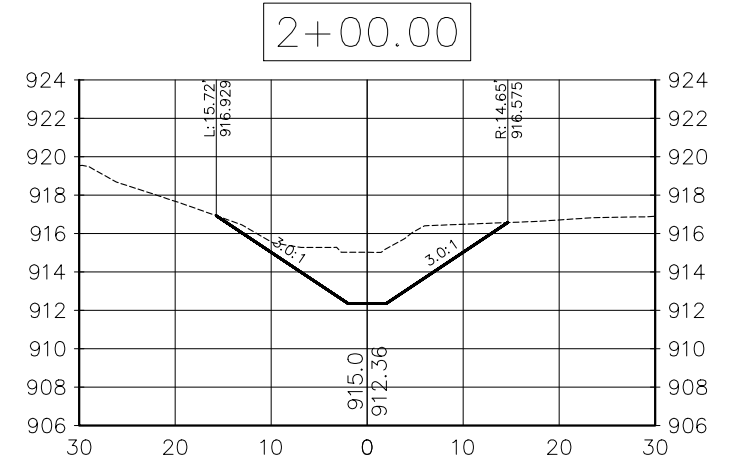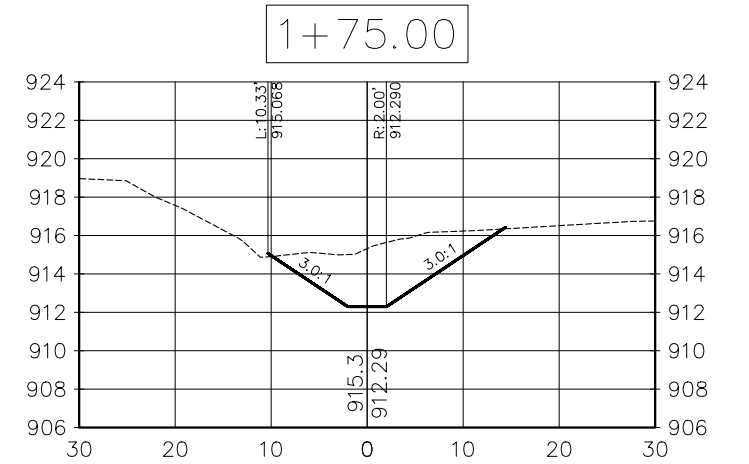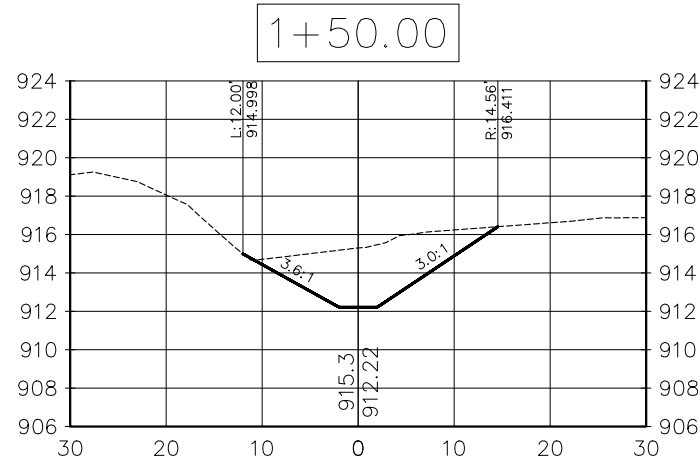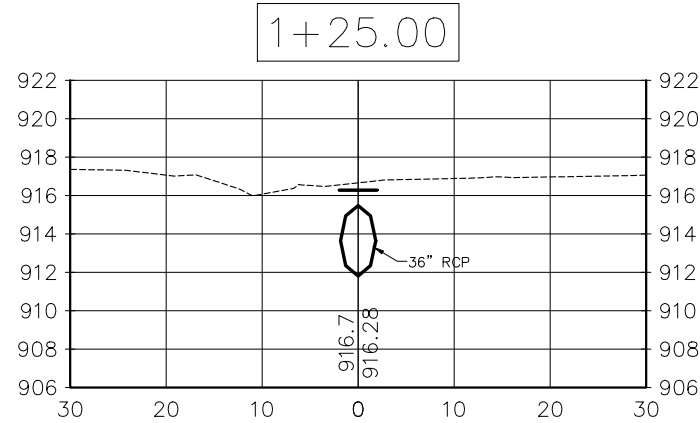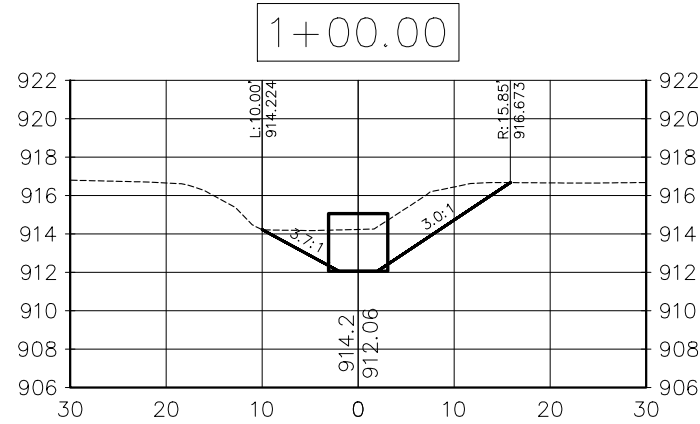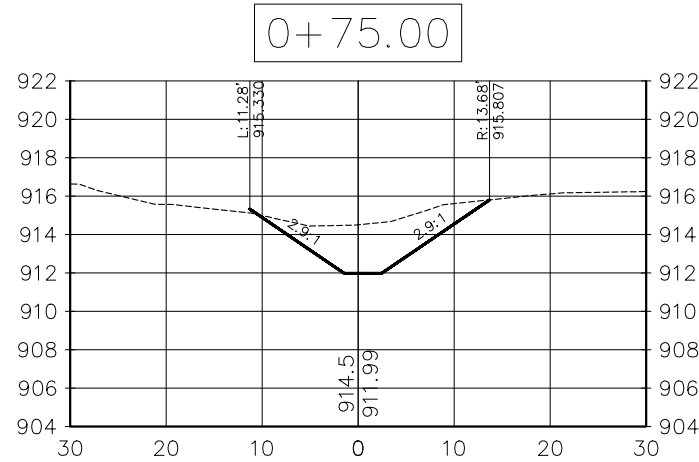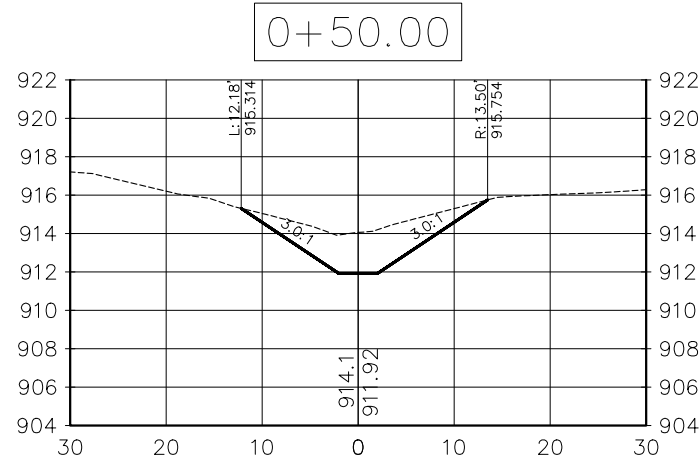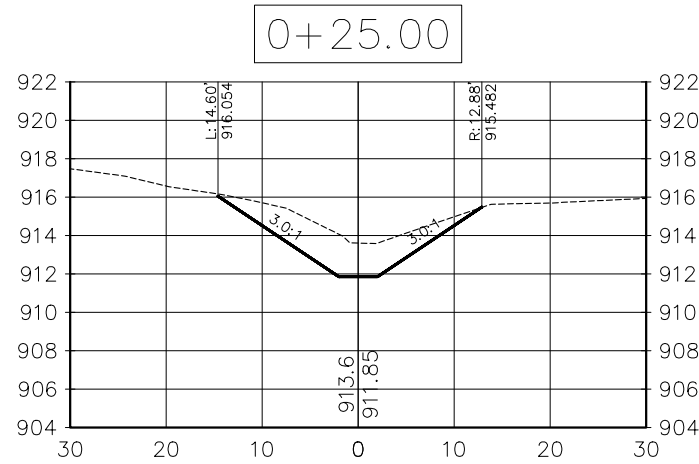


NO	DATE	BY	CKD	APPR	REVISION

I hereby certify that this plan, specification or report was prepared by me or under my direct supervision and that I am a duly Licensed Professional Engineer under the laws of the State of Minnesota.

 Signature: 

Michael J. Payne
Date: 3-13-18 License#: 50484

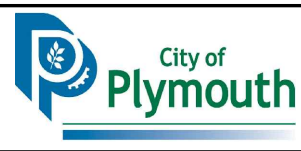


PLYMOUTH, MINNESOTA
KILMER PARK STREET
RECONSTRUCTION

CROSS SECTIONS
PARK DITCH

STATE AID PROJECT NO.	DRAWN BY	DATE
	M. PAYNE	2-18
COUNTY PROJECT NO.	DESIGNED BY	
	M. PAYNE	2-18
CITY PROJECT NO.	CHECKED BY	
ST189001.001	M. PAYNE	2-18
	REVIEWED BY	
	J. RENNEBERG	2-18

SHEET
102
OF
106

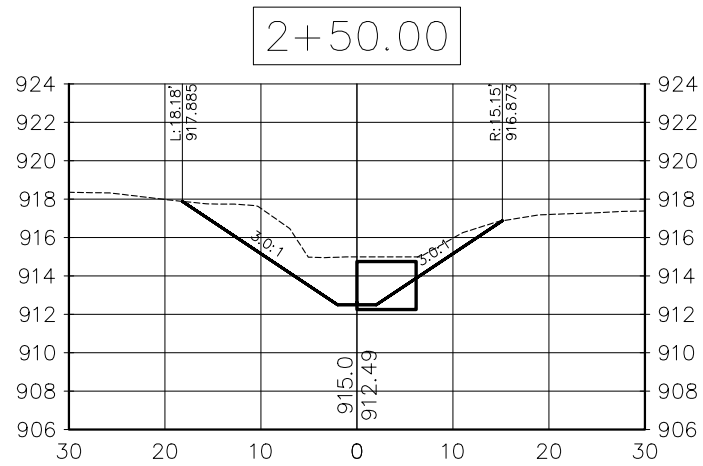

NO	DATE	BY	CKD	APPR	REVISION

I hereby certify that this plan, specification or report was prepared by me or under my direct supervision and that I am a duly Licensed Professional Engineer under the laws of the State of Minnesota.

Signature: *MJP*

Date: 3-13-18 License#: 50484












PLYMOUTH, MINNESOTA
KILMER PARK STREET
RECONSTRUCTION

CROSS SECTIONS
PARK DITCH


STATE AID PROJECT NO.	DRAWN BY M. PAYNE	DATE 2-18
COUNTY PROJECT NO.	DESIGNED BY M. PAYNE	2-18
CITY PROJECT NO.	CHECKED BY M. PAYNE	2-18
ST189001.001	REVIEWED BY J. RENNEBERG	2-18

SHEET
103
OF
106

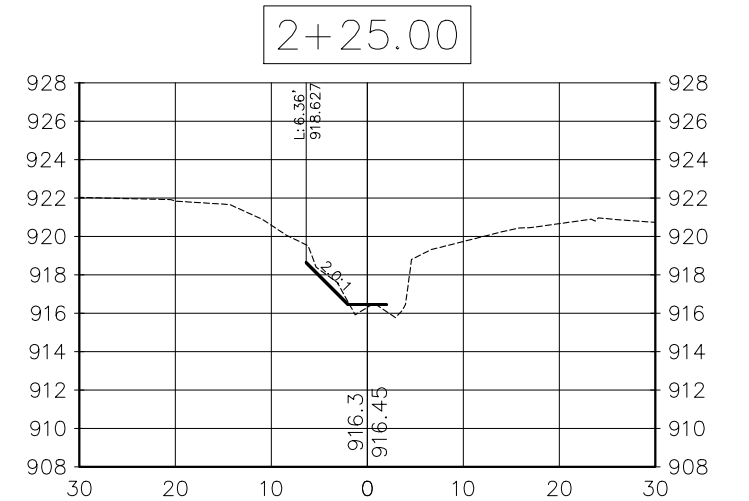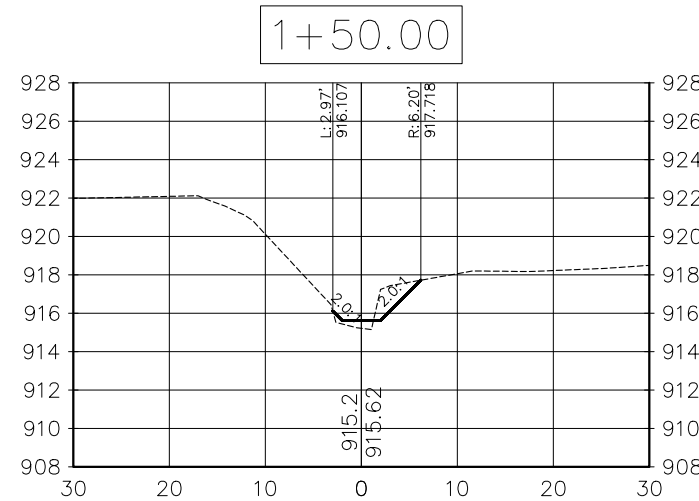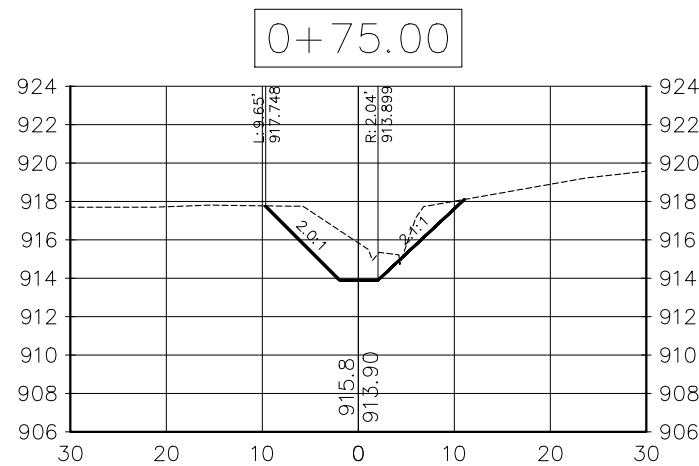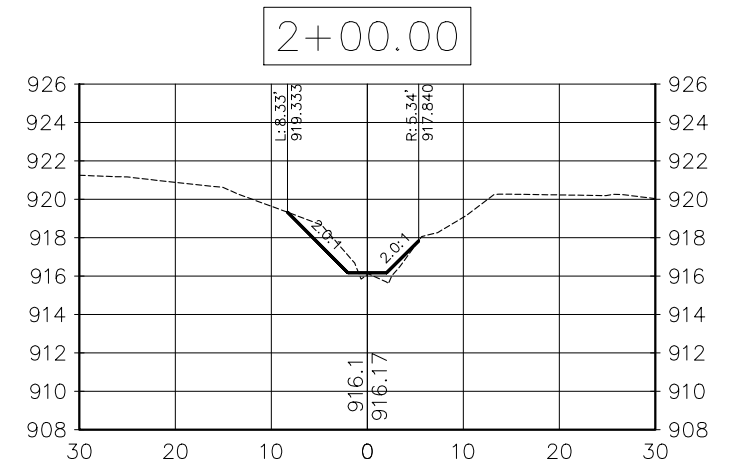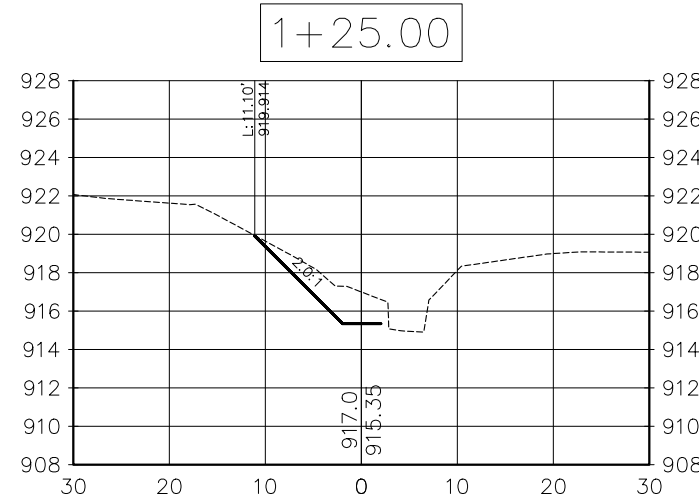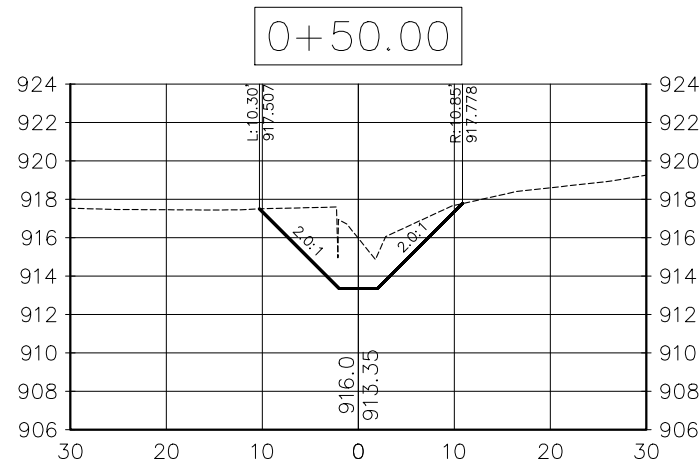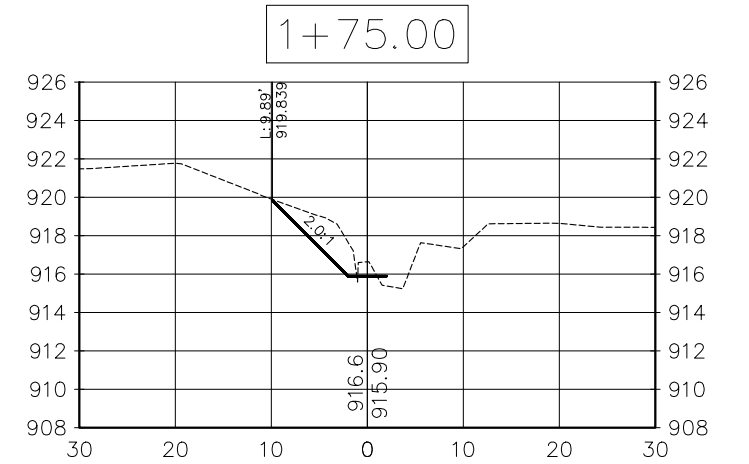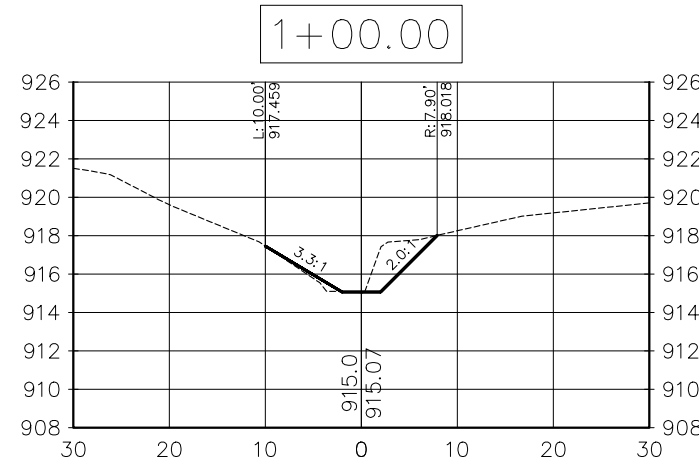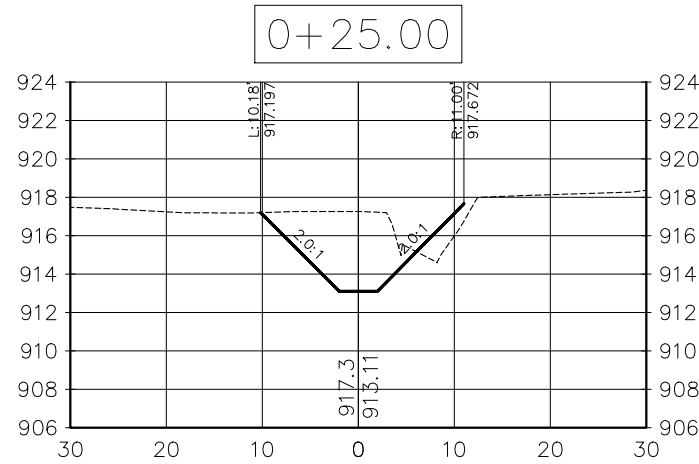

NO	DATE	BY	CKD	APPR	REVISION

I hereby certify that this plan, specification or report was prepared by me or under my direct supervision and that I am a duly Licensed Professional Engineer under the laws of the State of Minnesota.

 Signature: 

Michael J. Payne

Date: 3-13-18 License#: 50484












PLYMOUTH, MINNESOTA
KILMER PARK STREET
RECONSTRUCTION

CROSS SECTIONS
EAST DITCH

STATE AID PROJECT NO.	DRAWN BY	DATE
	M. PAYNE	2-18
COUNTY PROJECT NO.	DESIGNED BY	
	M. PAYNE	2-18
CITY PROJECT NO.	CHECKED BY	
	M. PAYNE	2-18
ST189001.001	REVIEWED BY	
	J. RENNEBERG	2-18

SHEET
104
OF
106

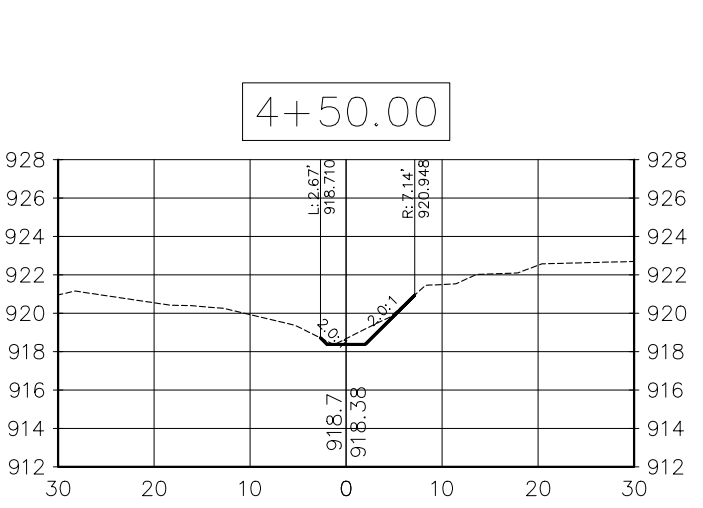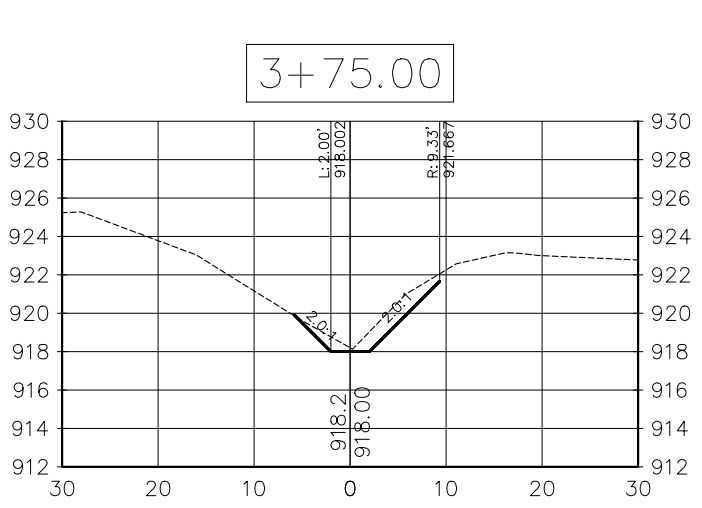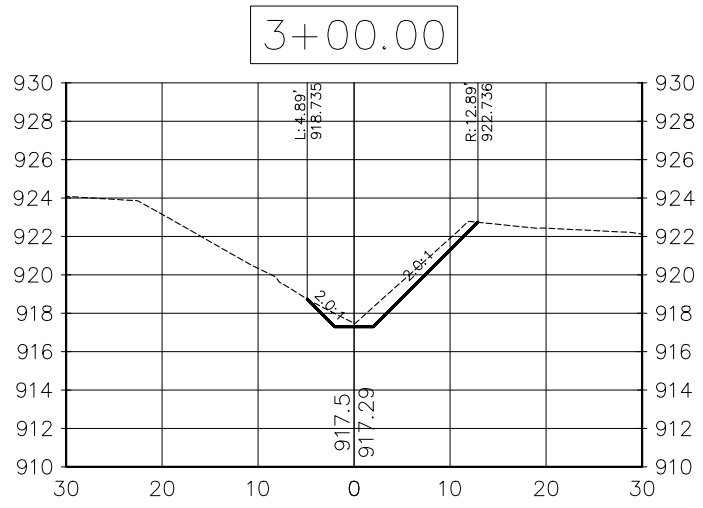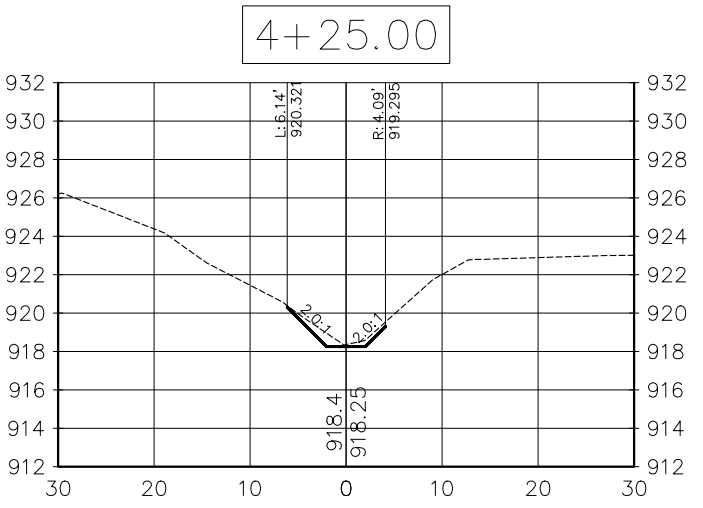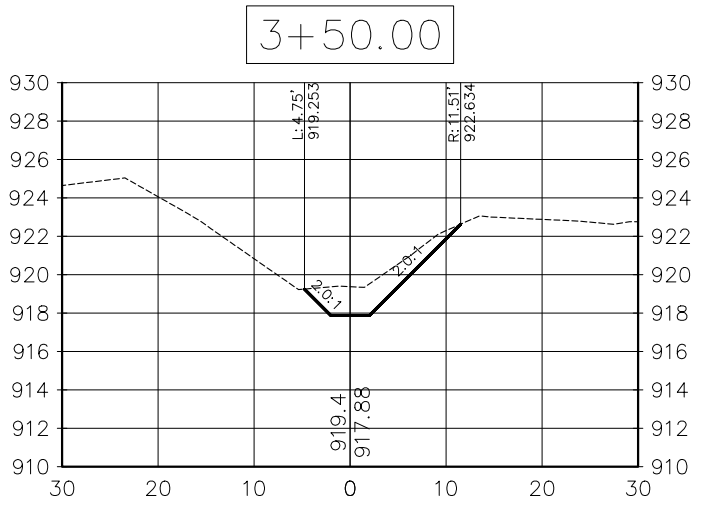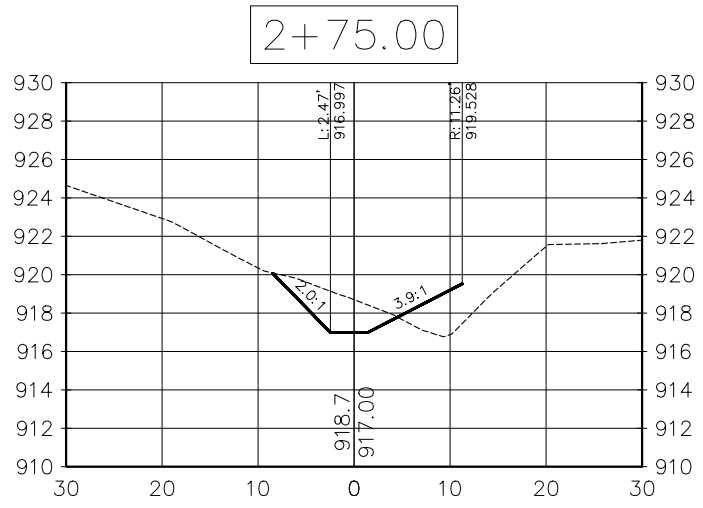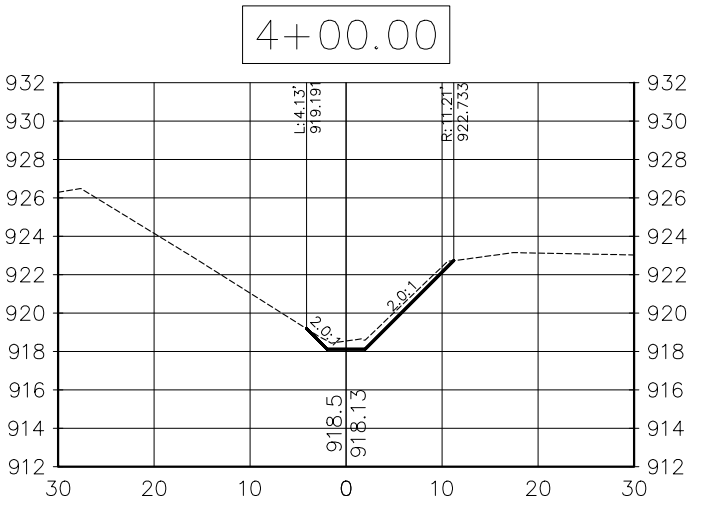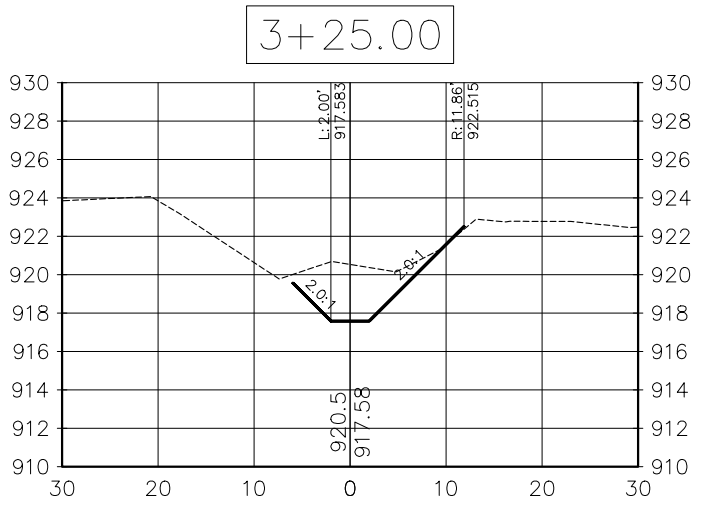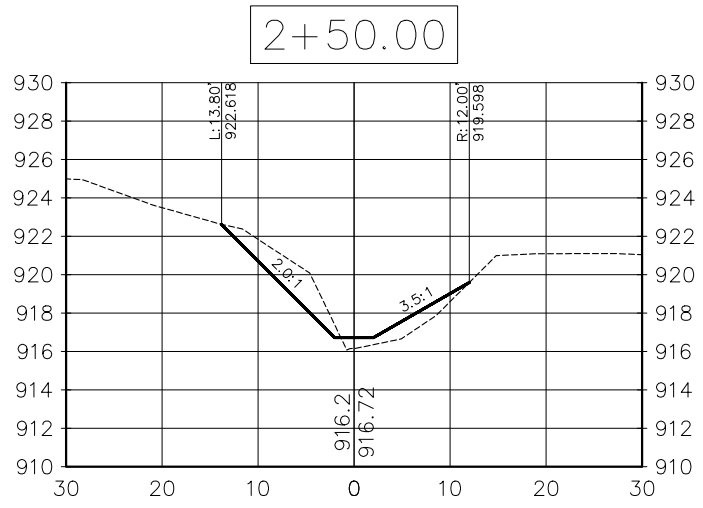


NO	DATE	BY	CKD	APPR	REVISION

I hereby certify that this plan, specification or report was prepared by me or under my direct supervision and that I am a duly Licensed Professional Engineer under the laws of the State of Minnesota.

Signature: 

Michael J. Payne

Date: 3-13-18 License#: 50484

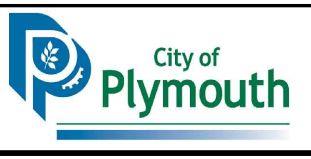

PLYMOUTH, MINNESOTA
KILMER PARK STREET
RECONSTRUCTION

CROSS SECTIONS
EAST DITCH

STATE AID PROJECT NO.	DRAWN BY	DATE
COUNTY PROJECT NO.	M. PAYNE	2-18
DESIGNED BY	M. PAYNE	2-18
CHECKED BY	M. PAYNE	2-18
CITY PROJECT NO.	REVIEWED BY	J. RENNEBERG 2-18
ST189001.001		

SHEET
105
OF
106

