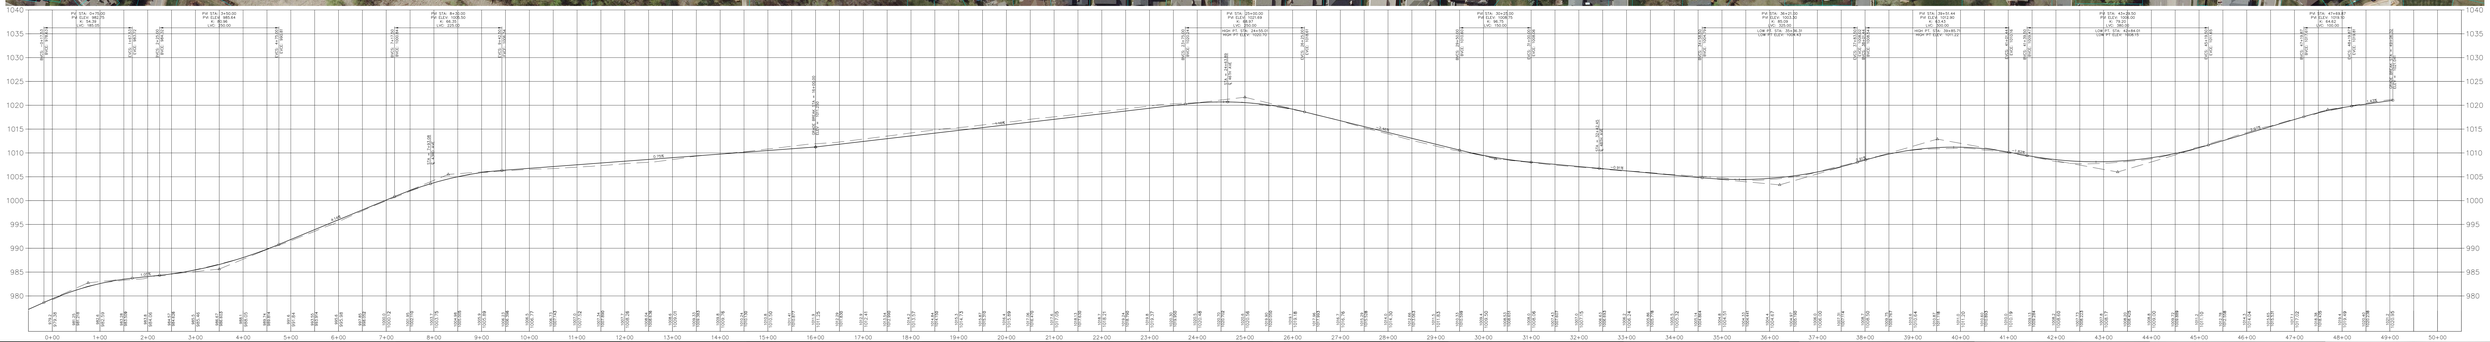

City of Plymouth

VICKSBURG LANE RECONSTRUCTION - PROPOSED LAYOUT
CITY PROJECT NO. 15001

N
1:50