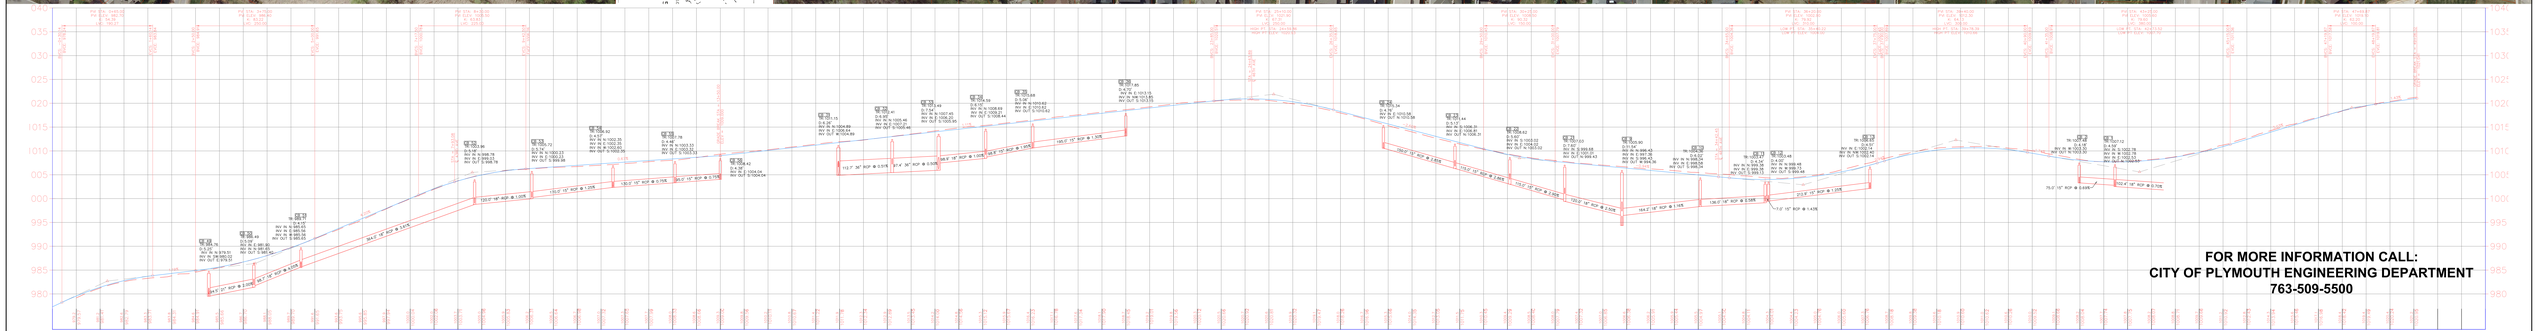

FOR MORE INFORMATION CALL:
CITY OF PLYMOUTH ENGINEERING DEPARTMENT
763-509-5500

City of Plymouth

VICKSBURG LANE RECONSTRUCTION - PROPOSED LAYOUT
CITY PROJECT NO. 15001

N
1:50