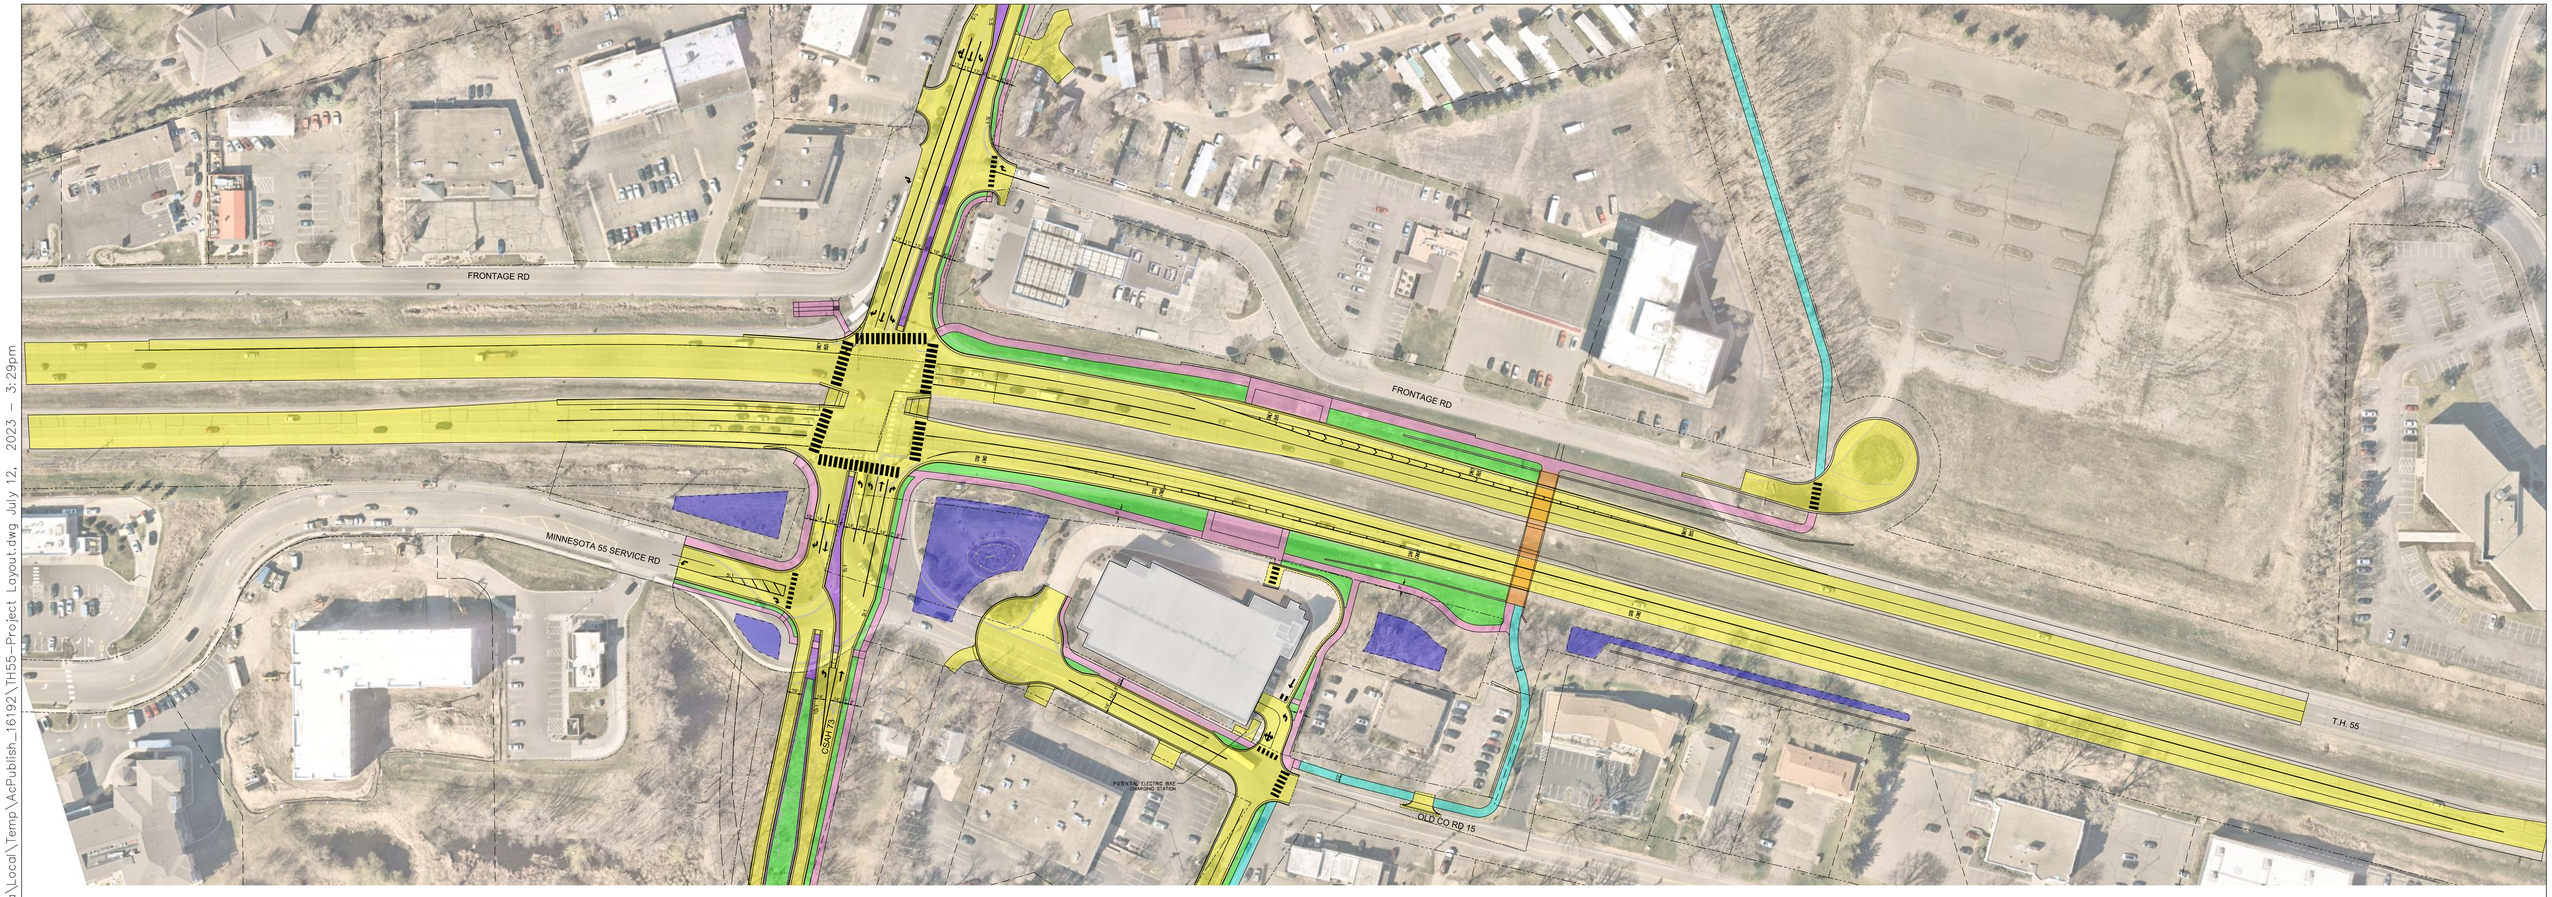

LEGEND

- PROPOSED FULL DEPTH ROADWAY
- PROPOSED SHOULDER
- PROPOSED SIDEWALK
- PROPOSED TRAIL
- PROPOSED LANDSCAPE
- PROPOSED CONCRETE MEDIANS
- PROPOSED CONCRETE DRIVEWAYS
- PROPOSED CURB & GUTTER
- POTENTIAL BMP LOCATION

City of Plymouth

ThreeRivers PARK DISTRICT

Kimley»Horn

NORTH

0 20 40 80
HORIZONTAL SCALE IN FEET

CITY OF PLYMOUTH
STATION 73 TRANSIT AND REGIONAL IMPROVEMENT PROGRAM

PROJECT LAYOUT - T.H. 55
JULY 2023

C:\Users\SAM~1.CAS\AppData\Local\Temp\AcPublish_16192\TH55-Project Layout.dwg July 12, 2023 - 3:29pm