CARLSON PKWY (SOUTH CITY LIMITS TO XENIUM LN)

CITY OF PLYMOUTH

CARLSON PARKWAY REHABILITATION

LEGEND

- PROPOSED BITUMINOUS PAVEMENT IMPROVEMENTS
- PROPOSED CONCRETE WALK, MEDIAN, DRIVEWAY & MISC CONCRETE
- PROPOSED BITUMINOUS WALK/TRAIL
- TURF RESTORATION
- CURB & GUTTER REPLACEMENT
- STORM STRUCTURE
- STORM SEWER PIPE
- HYDRANT
- PROPOSED PEDESTRIAN PUSH BUTTON
- PROPOSED TREE REMOVAL
- REPLACE / UPGRADE SIGNAL SYSTEM
- PROPOSED CROSSWALK

HOAG 0 100 200
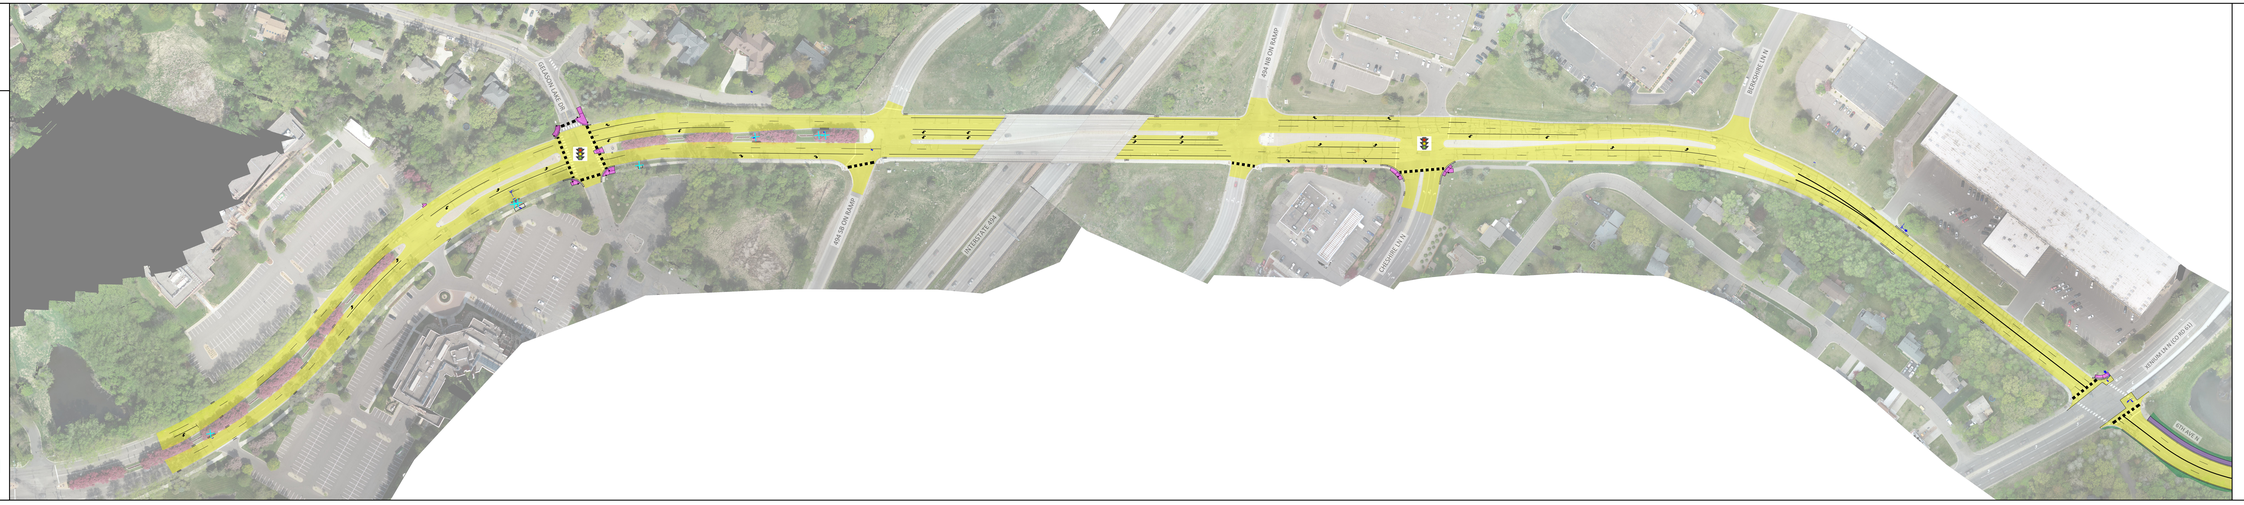
City of Plymouth